



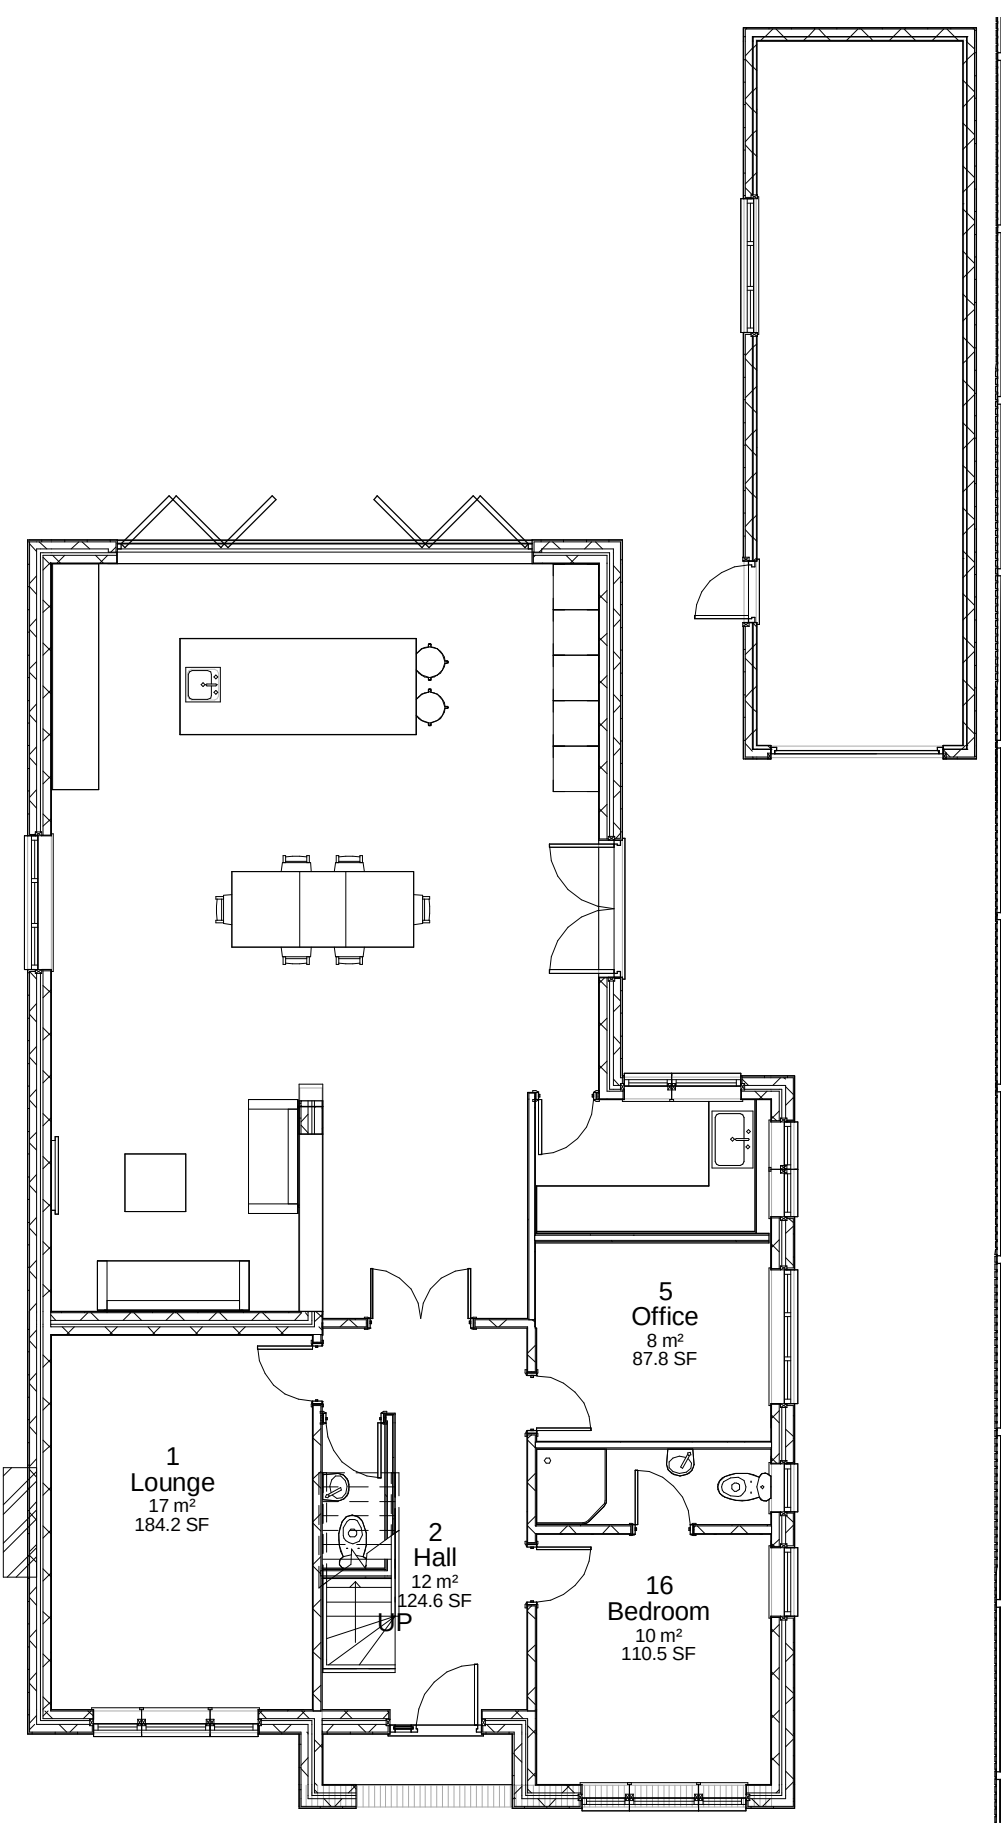

**1** Ground Floor Plan  
1 : 100

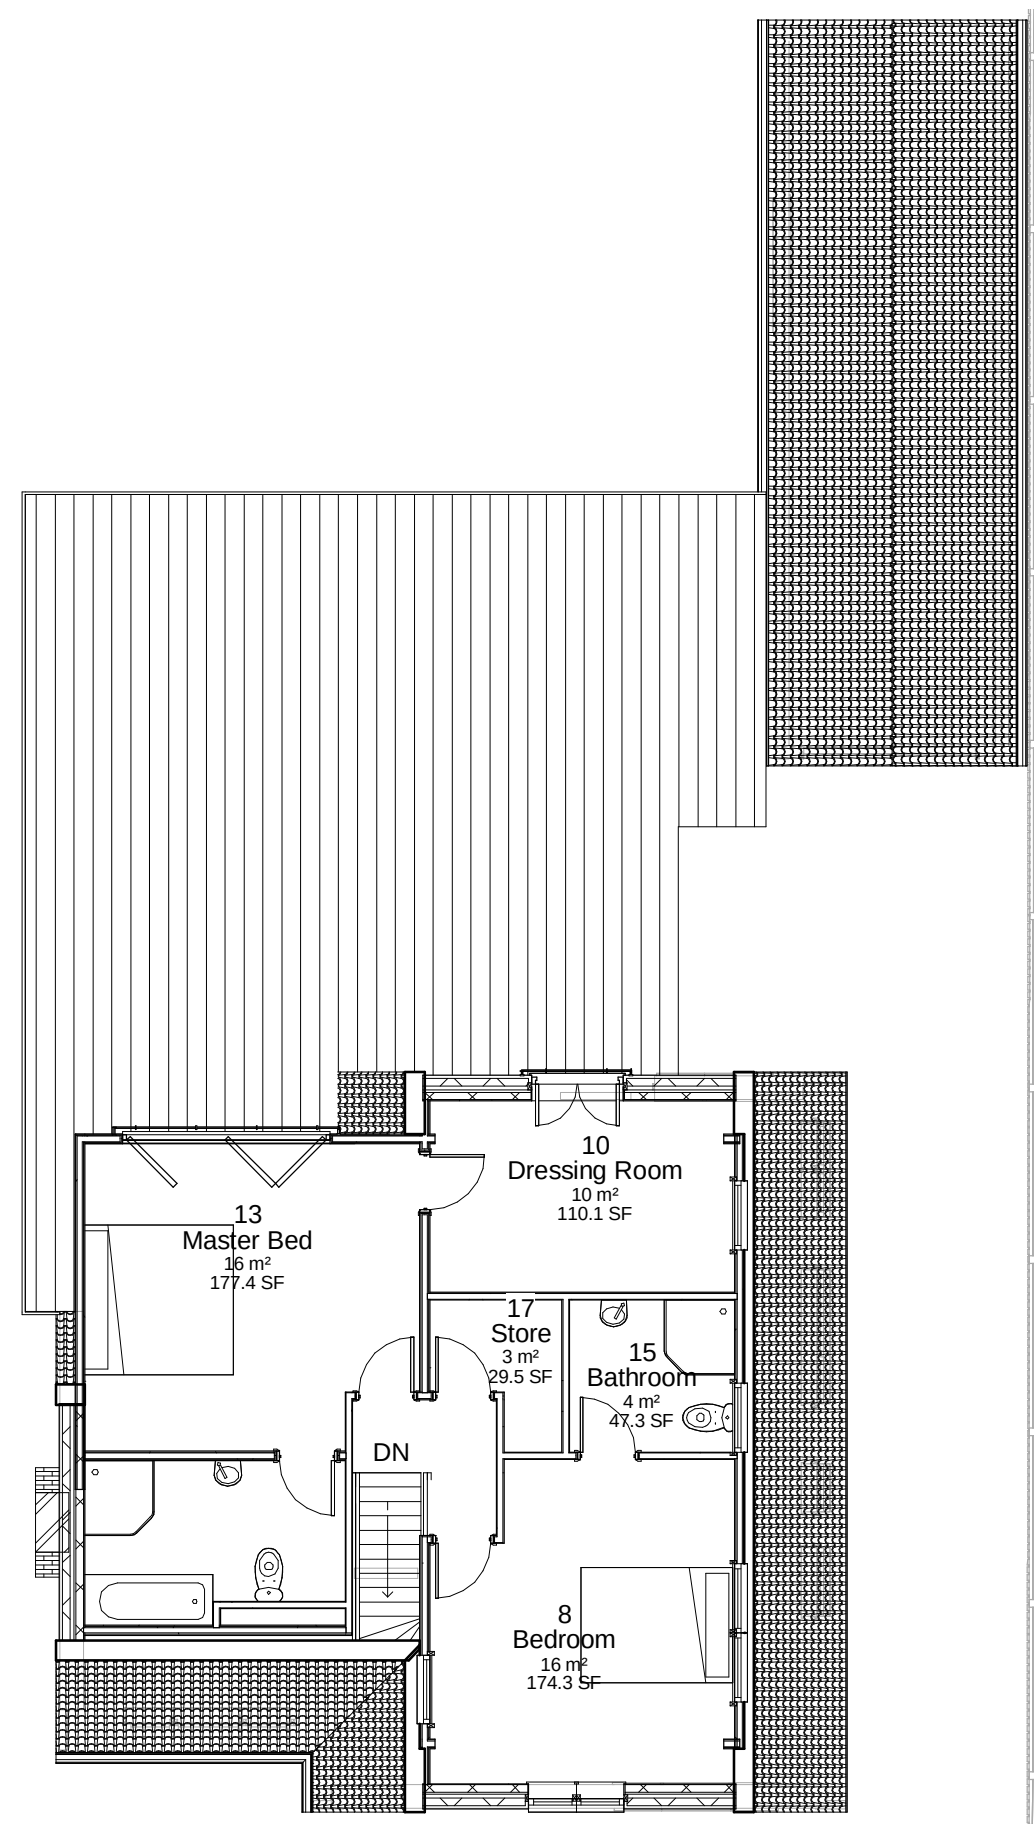

**2** First Floor Plan  
1 : 100

IJ Murray Associates

www.ijma.co.uk

| No. | Description | Date |
|-----|-------------|------|
|     |             |      |
|     |             |      |
|     |             |      |
|     |             |      |
|     |             |      |

Mr & Mrs Carter

4 Lime Grove HI

| Proposed Floor Plans |                |       |         |
|----------------------|----------------|-------|---------|
| Project number       | Project Number | A107  |         |
| Date                 | Issue Date     |       |         |
| Drawn by             | Author         |       |         |
| Checked by           | Checker        | Scale | 1 : 100 |