
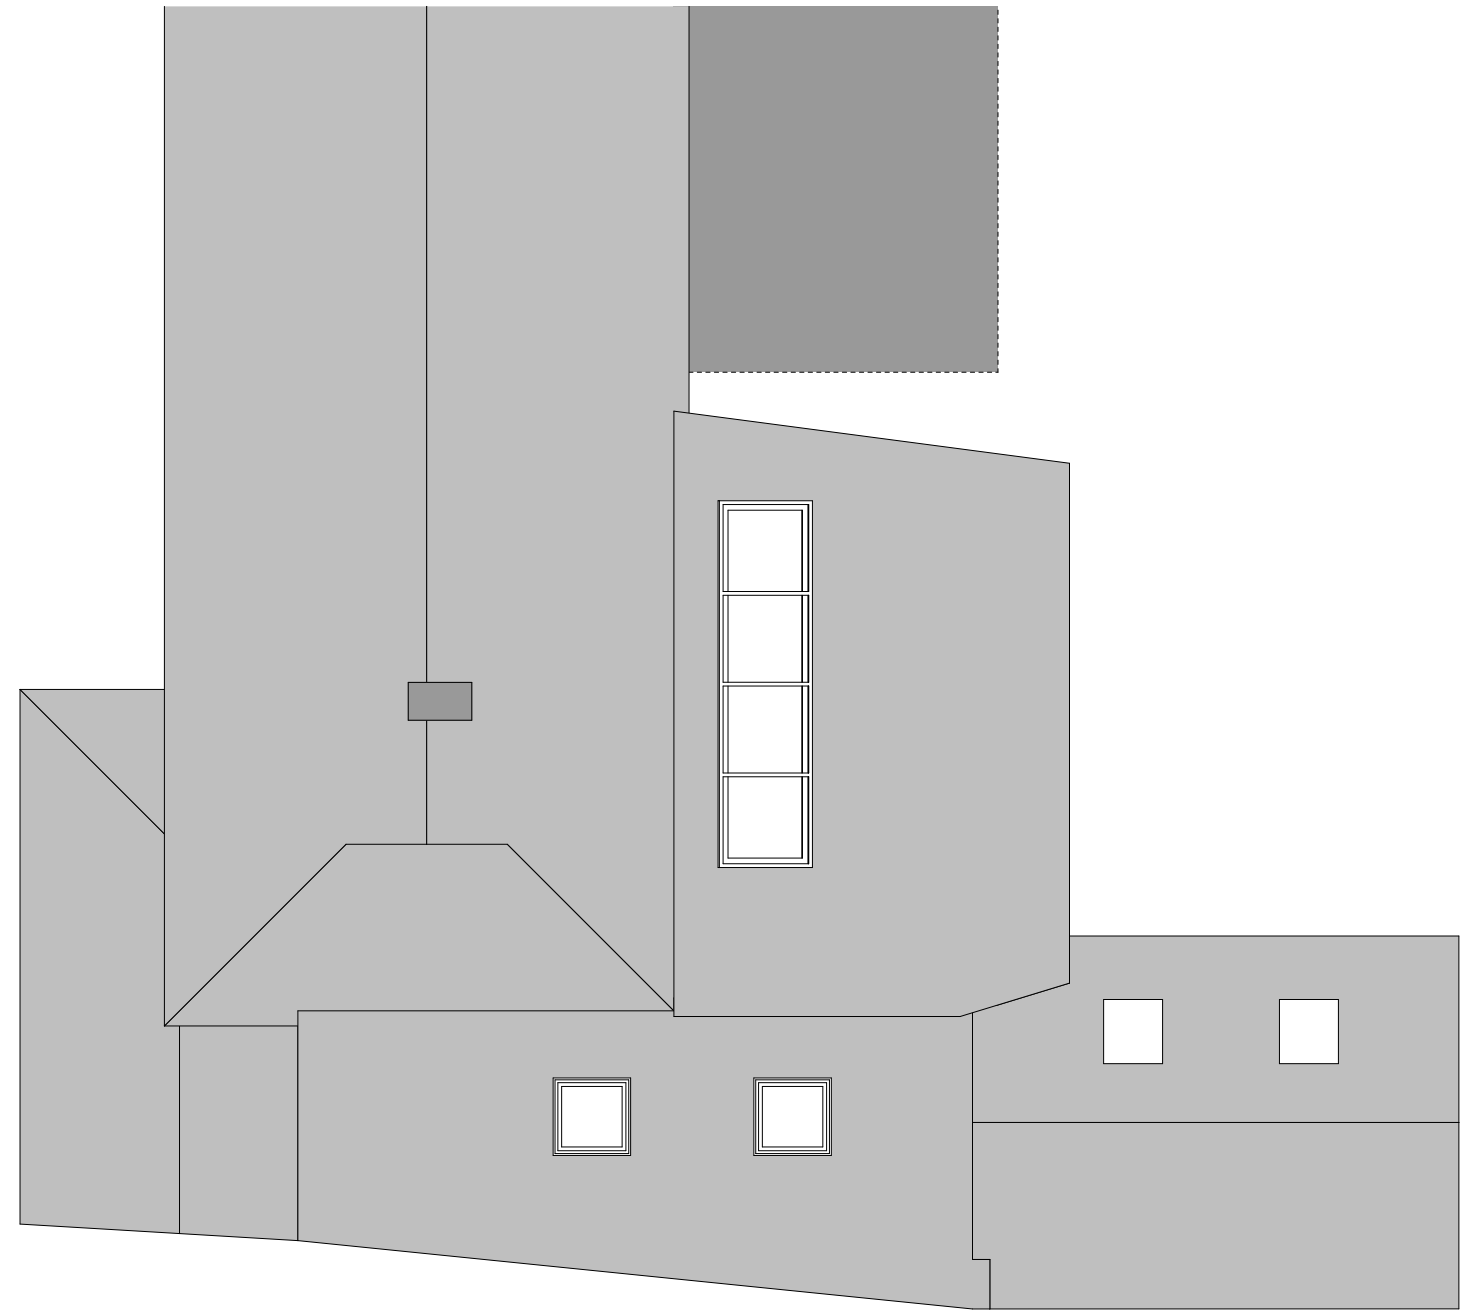


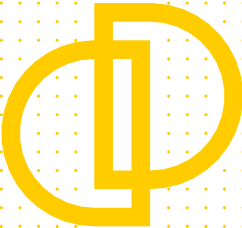

Proposed Roof Plan

1:100

 Downland Design Ltd.	Issue Date	For:	Proposed Alterations	Proposed Plans	Drawing:	Drawing Number		
	Date printed	Mr & Mrs T Barrett	80 Horndean Road Emsworth PO10 7PU	Scale @ A3	Poposed Roof Plan A3	project	number	rev
	30/10/2019			1:100		1914 - 02.5		