


NOTES:

Dimensions to be checked on site before commencing work. Any discrepancies shall be reported to the architect immediately.

Do not scale from these drawings except for planning purposes. Use figured dimensions only.


Where applicable this drawing is to be read in conjunction with other consultants' drawings.

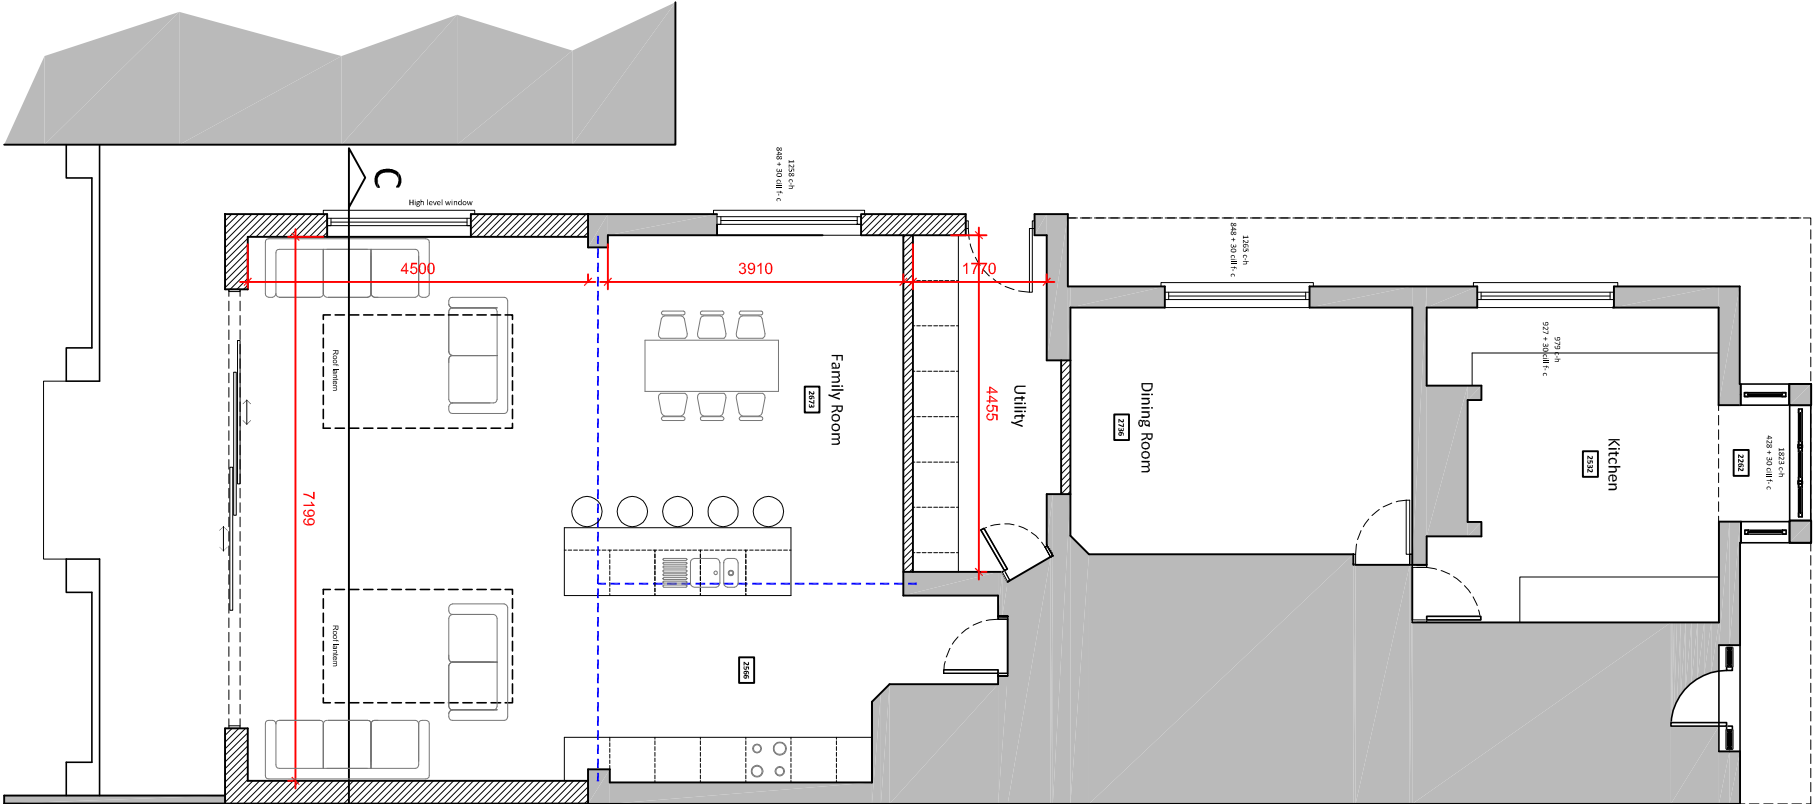


Ground floor plan

Proposed floor plans


1:100

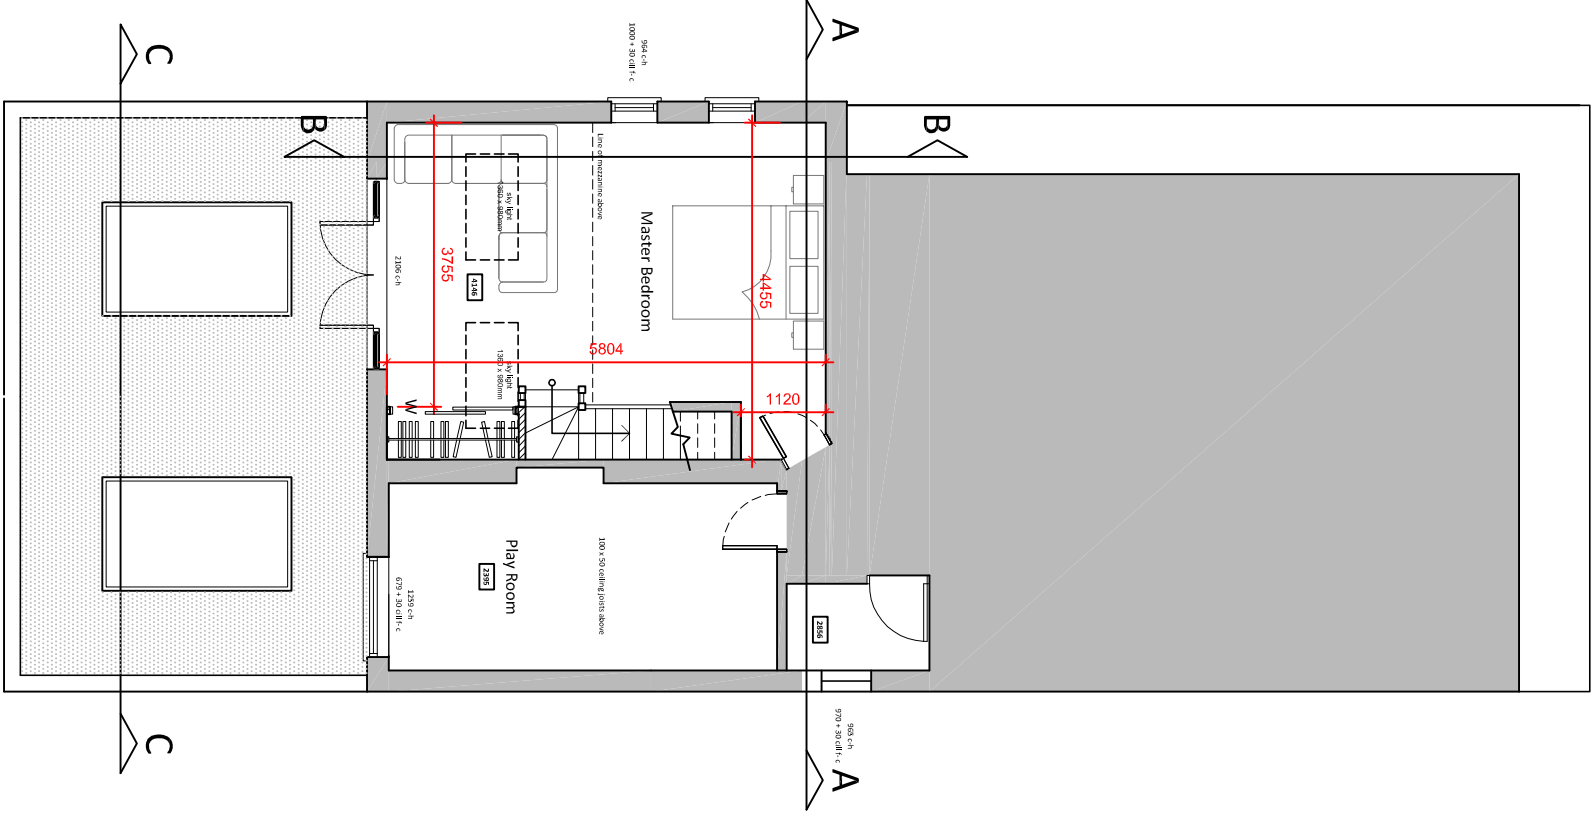

First floor plan

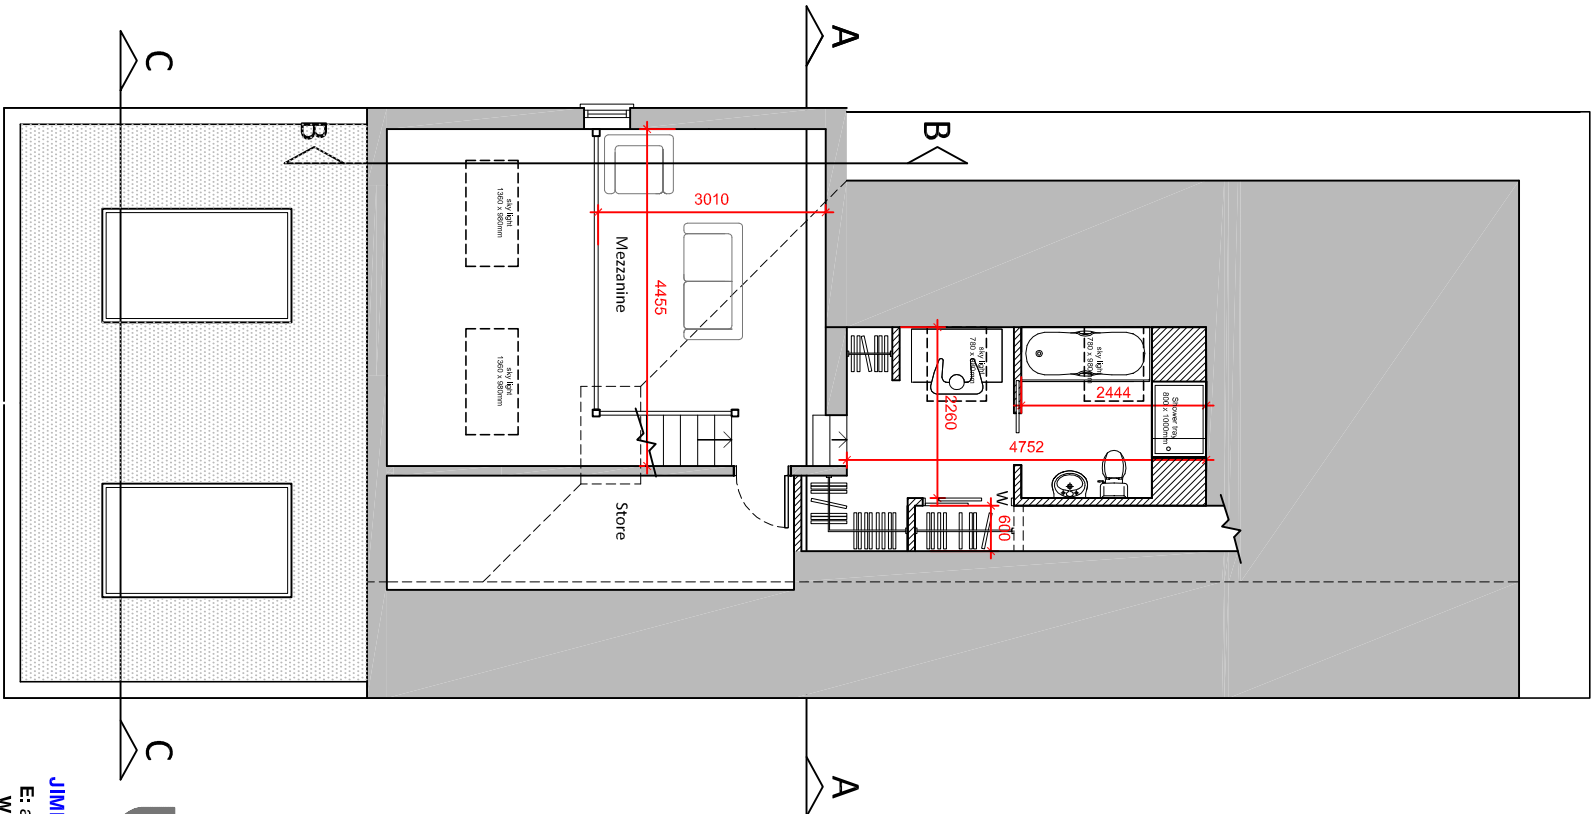

Mezzanine floor plan

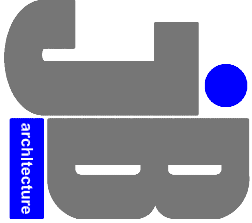

JIMMY BESSANT ARCHITECTURE

E: admin@jb-architecturedesign.com

W: www.jb-architecturedesign.com

T: 01243 933732

For
MR & MRS DUDLEY

Project
PROPOSED REAR EXTENSION
& INTERNAL ALTERATIONS
AT 16 WESTBOURNE AVENUE
EMSWORTH, PO10 7QU

Title
PROPOSED FLOOR PLANS.

Date	Drawn	Scale	Checked
MARCH 2019	JB	1:100 @ A3	-
Job Number	Drawing Number	Revision	
PL23119	03		