



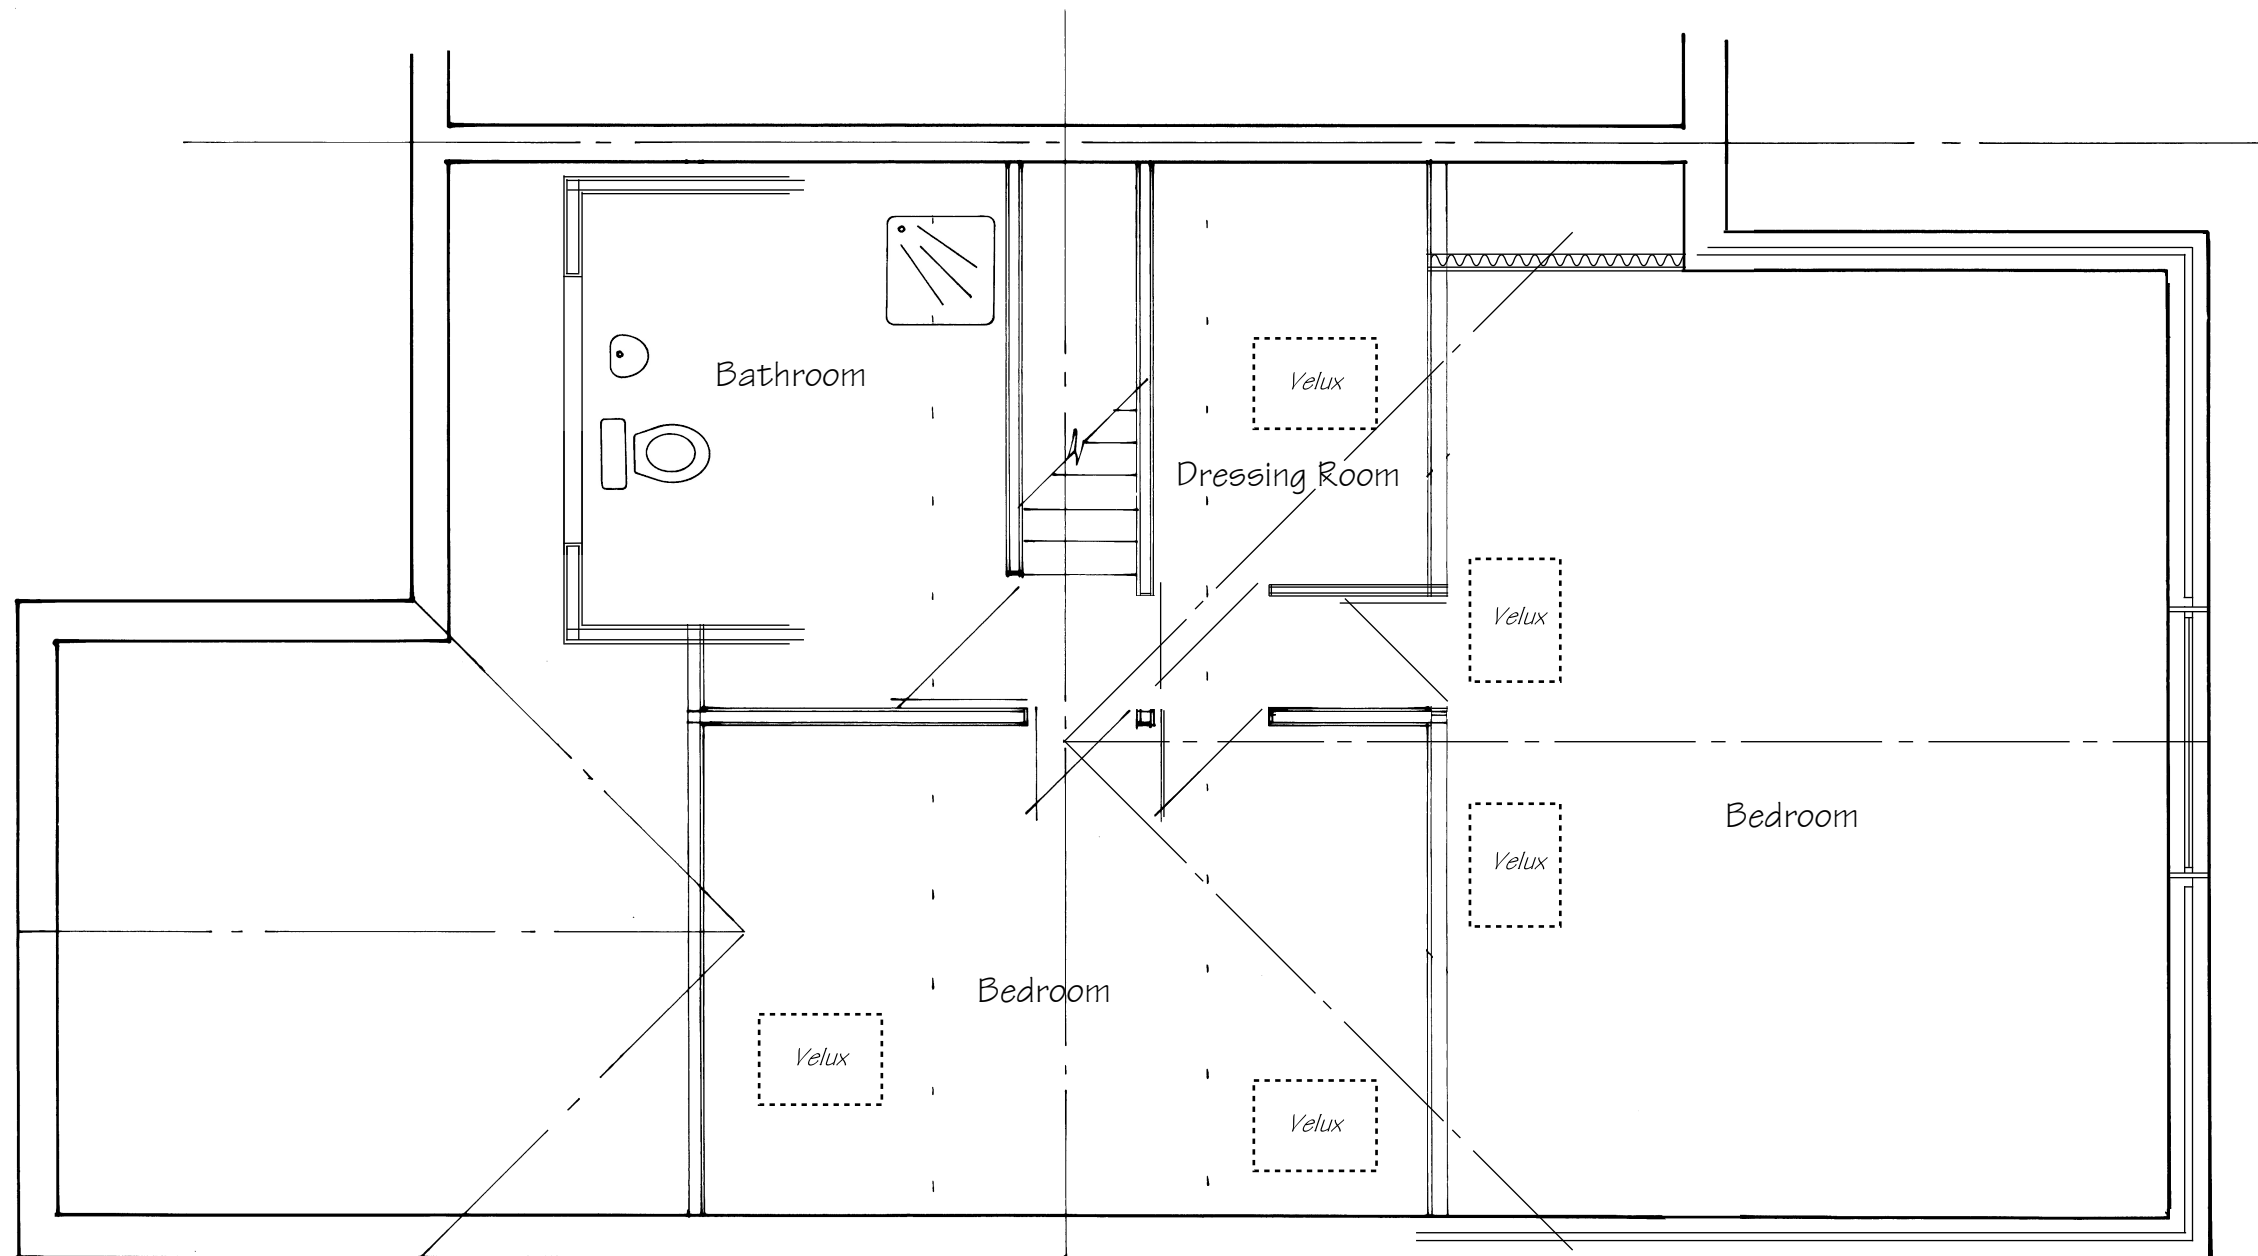

Proposed First Floor Plan

 

These Plans have been prepared for the purpose of obtaining Planning Permission and/or Building Regulation Approval for the work shown thereon only and should not be used for any other purpose.

© These Plans remain the copyright of the architect and must not be copied or reproduced in any way without written permission with the exception of Local Authorities for Planning Purposes



**Andrew R Dunks**

BSc(Hons) MRICS CBuiltE MCABE

Chartered Surveyor and Building Engineer

22 Oberon Close, Waterlooville,

Hants, PO7 8LF

Tel: (023) 9225 3034

e-mail: andrew@dunks@gmail.com

Proposed First Floor Extension  
32 Andrew Crescent  
Waterlooville

For Mr & Mrs P Holding

Scale - 1:50 at Page Size A3

Date - August 2018

Drawing No. 5156/3 - Rev A