

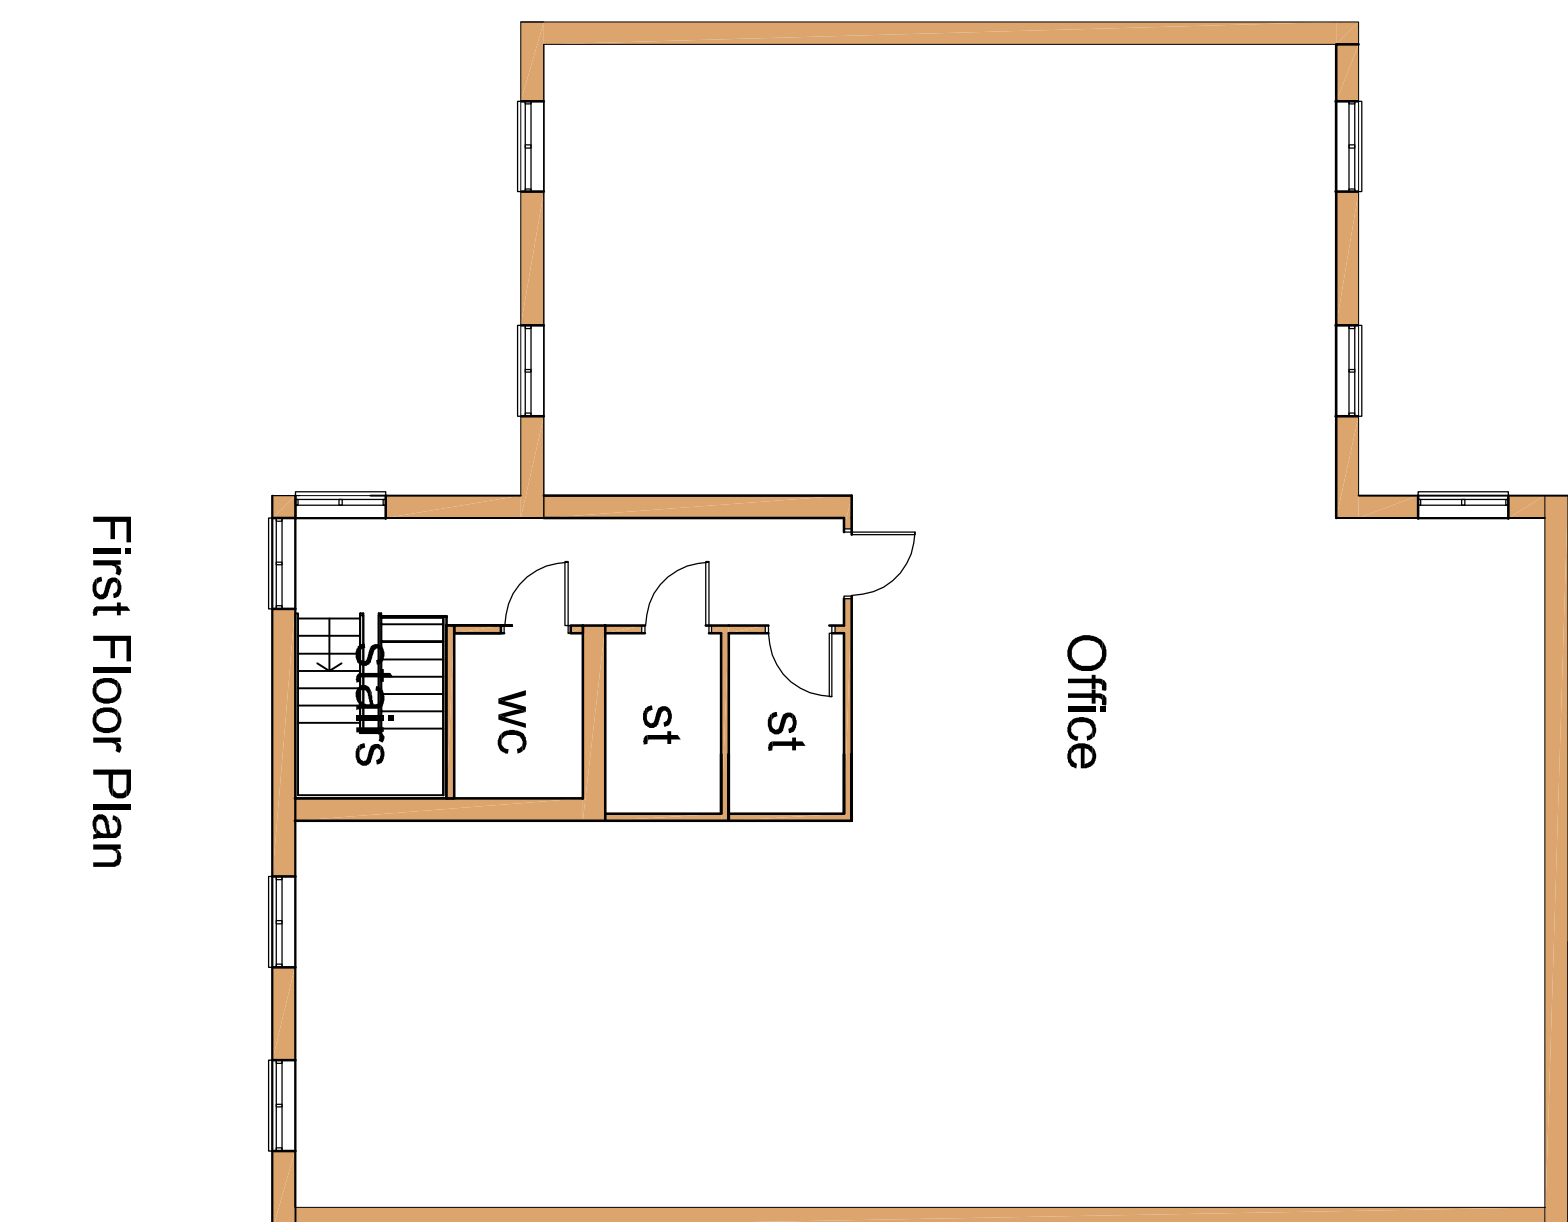
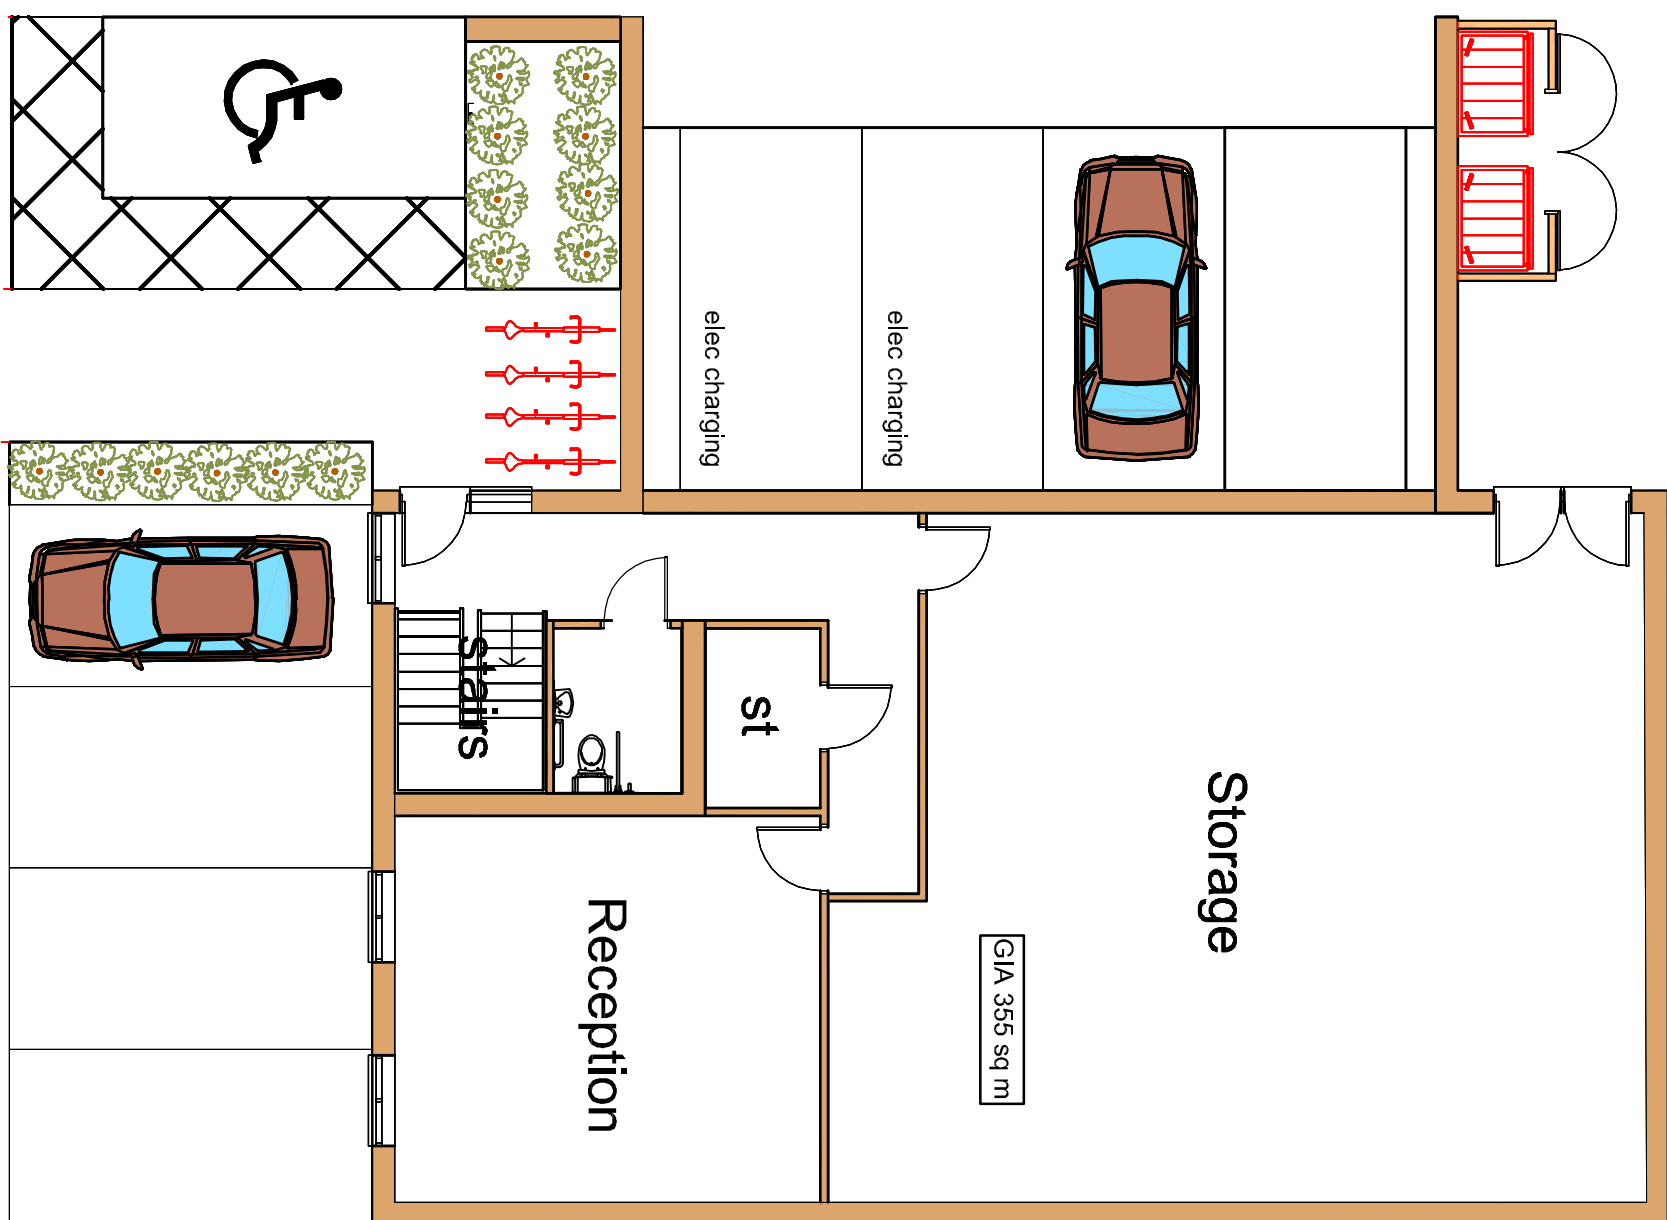


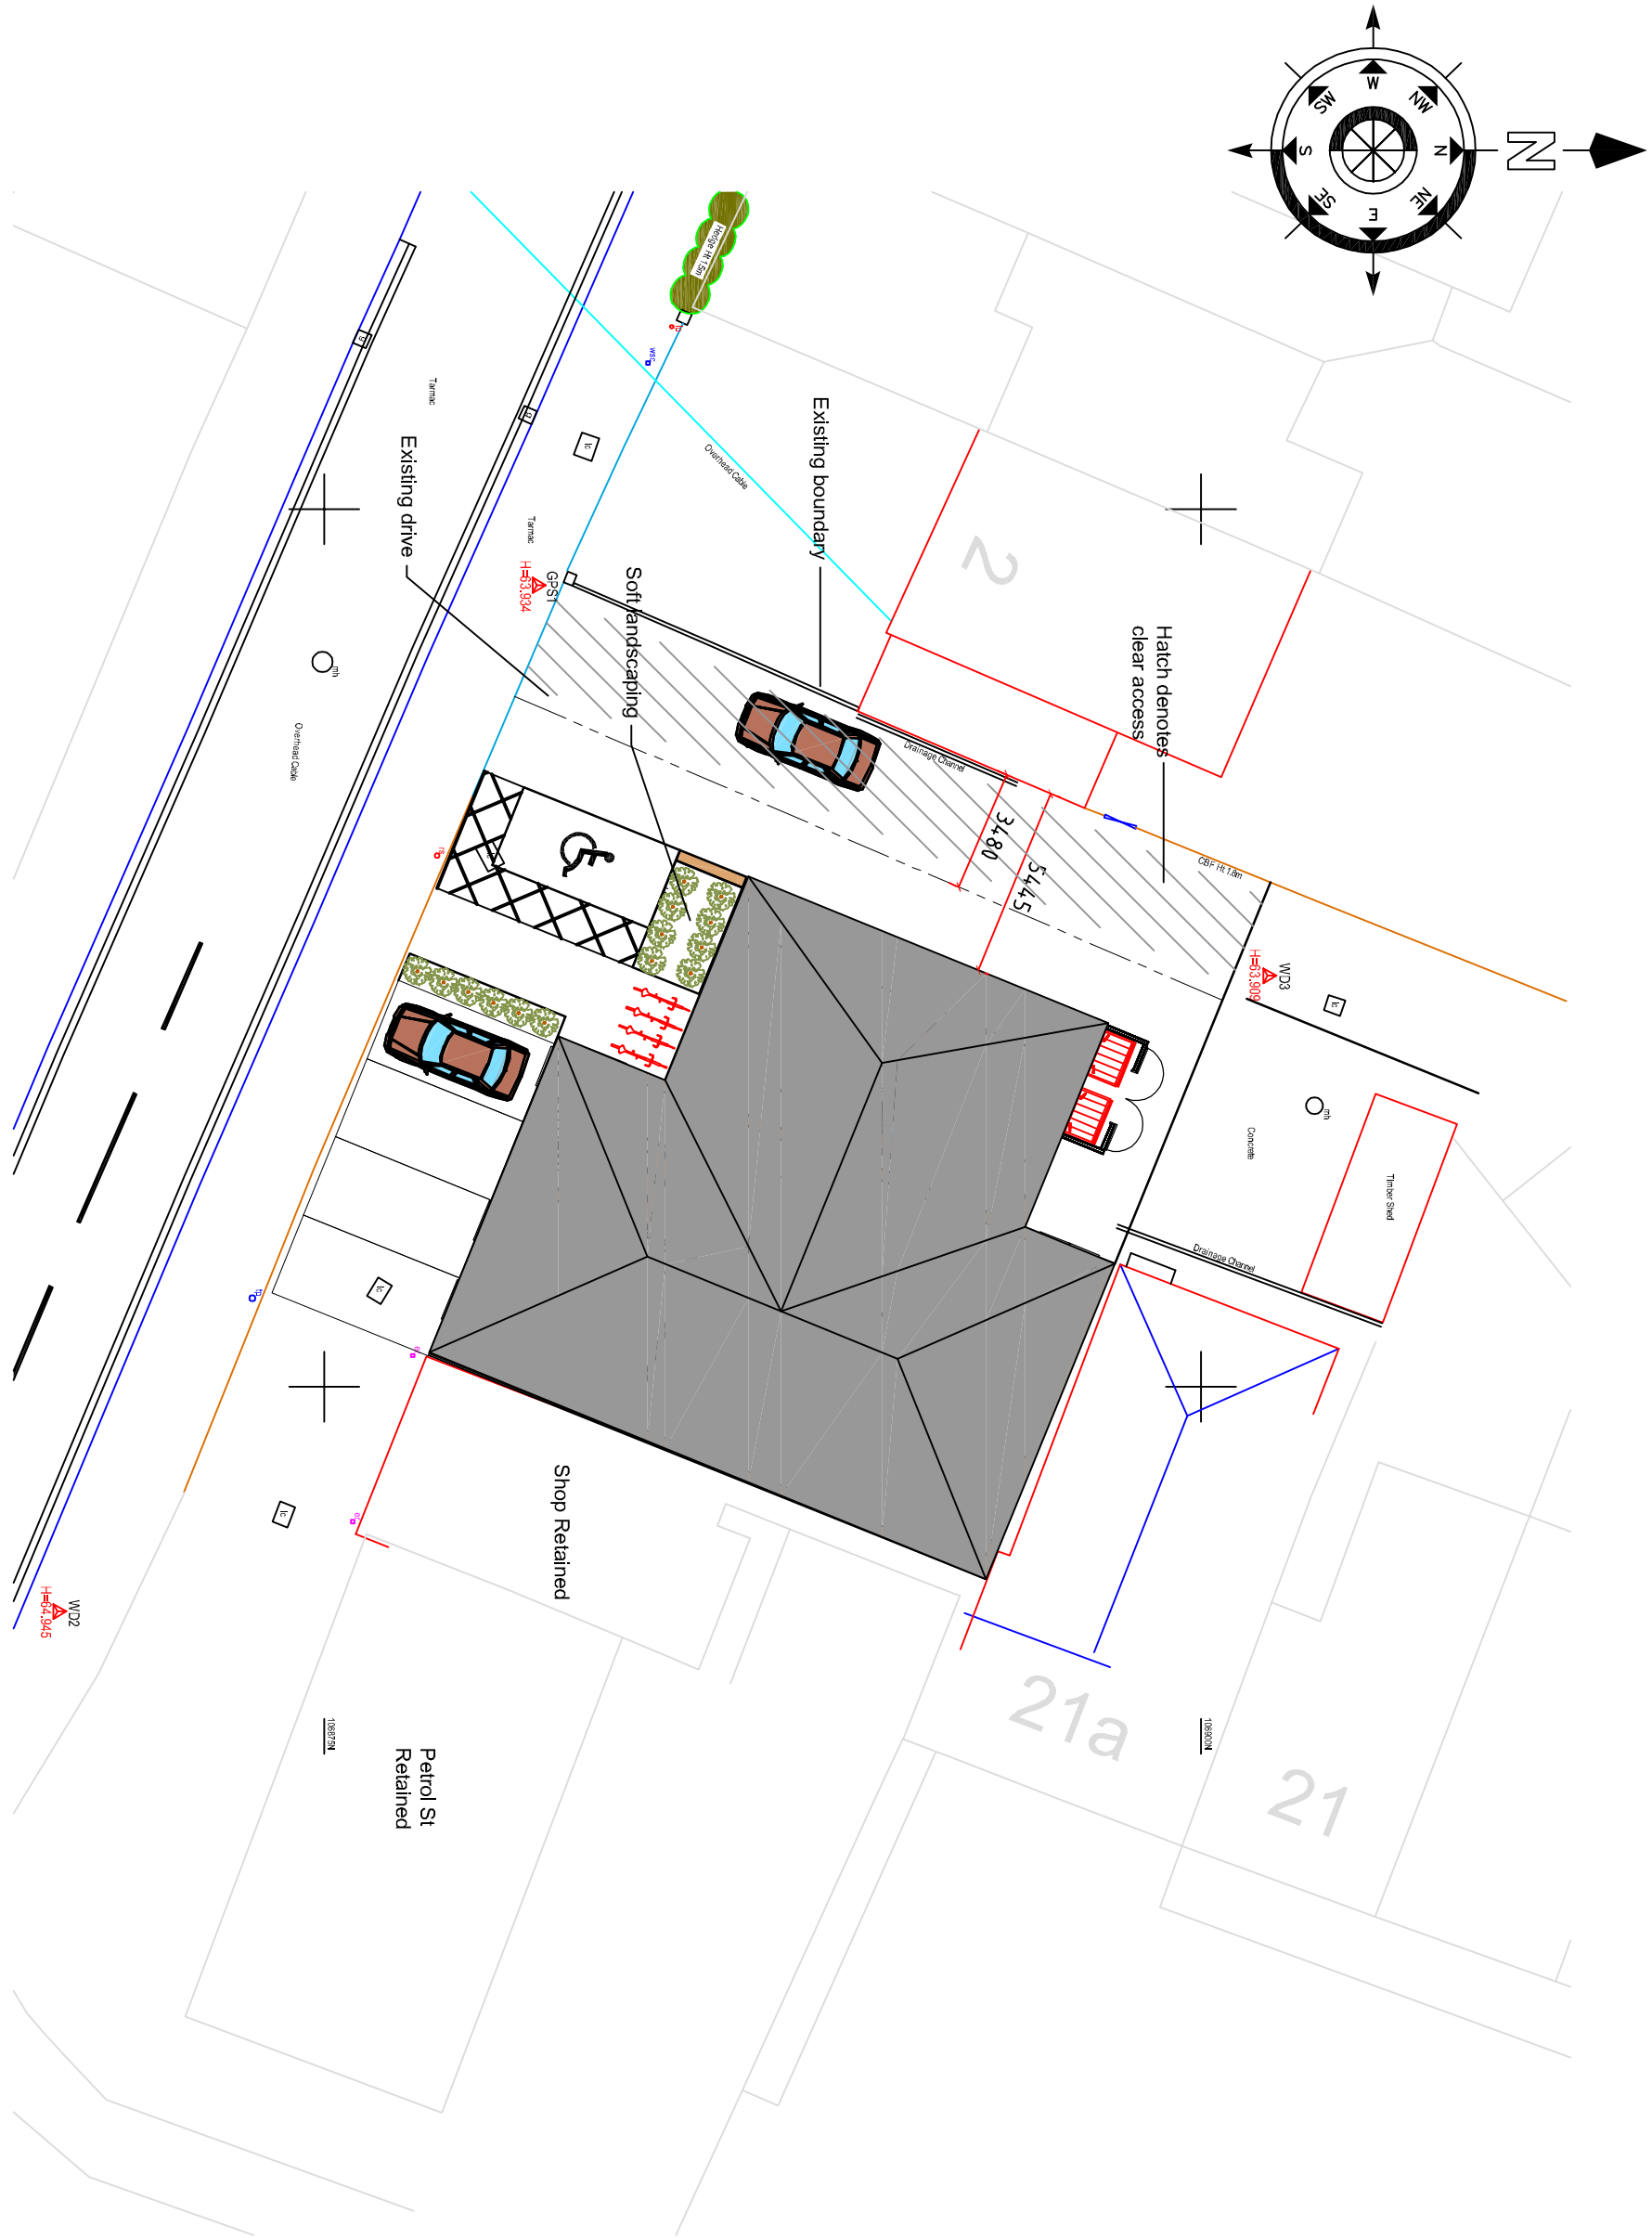


Ground Floor Plan


First Floor Plan

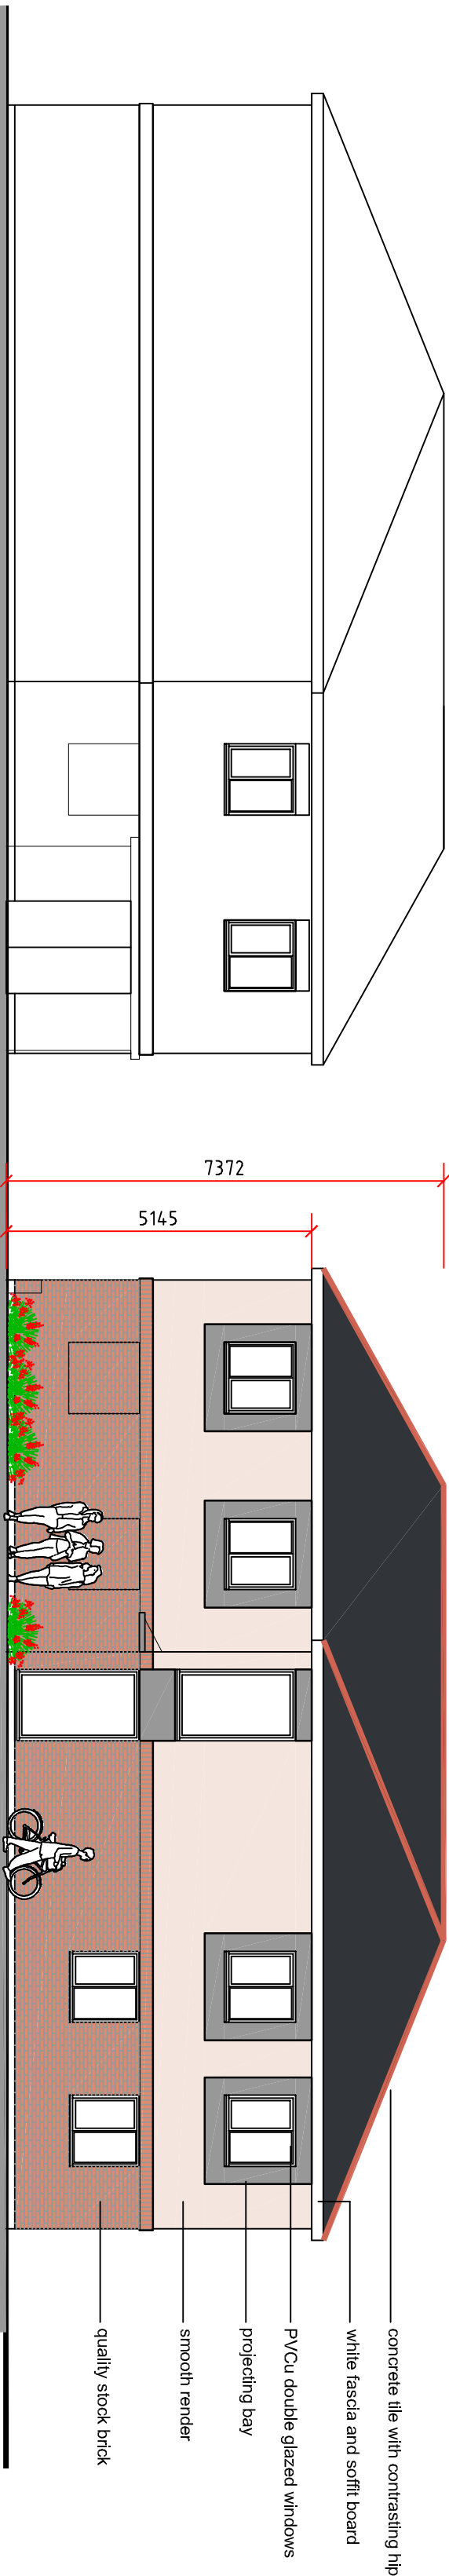


North Elevation

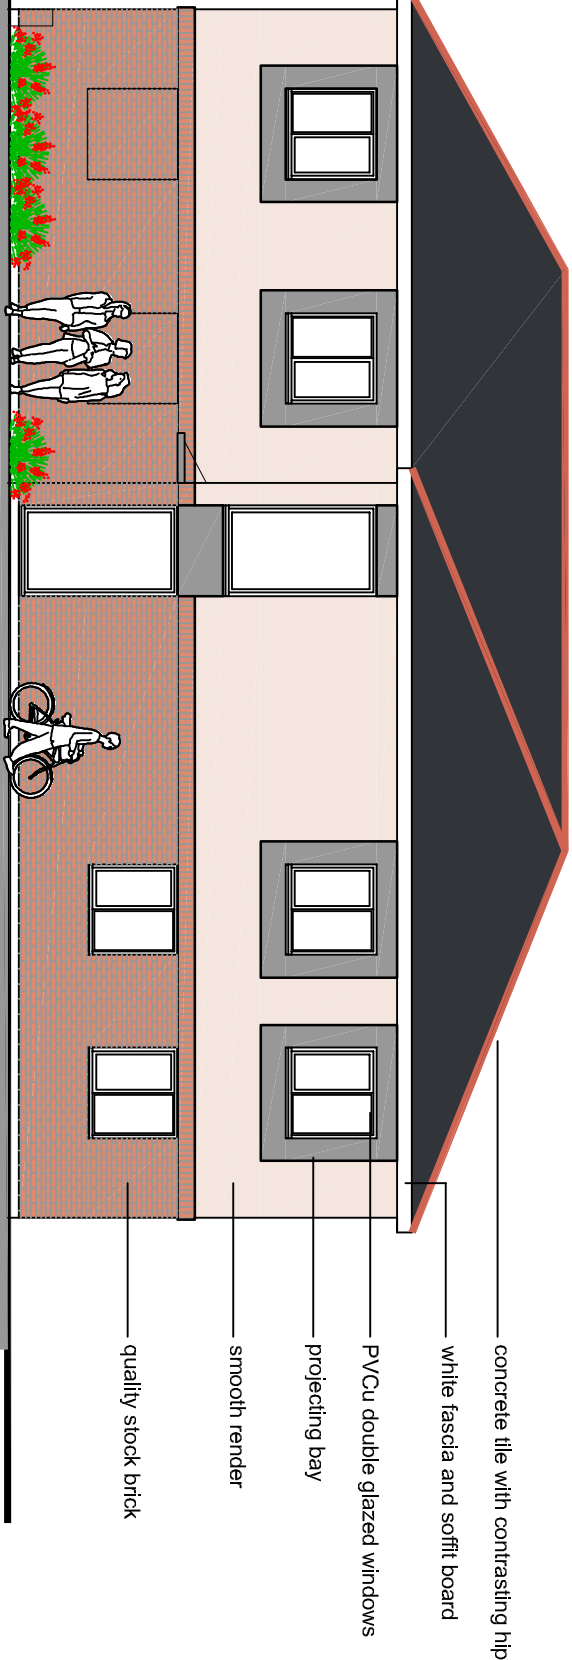

South Elevation

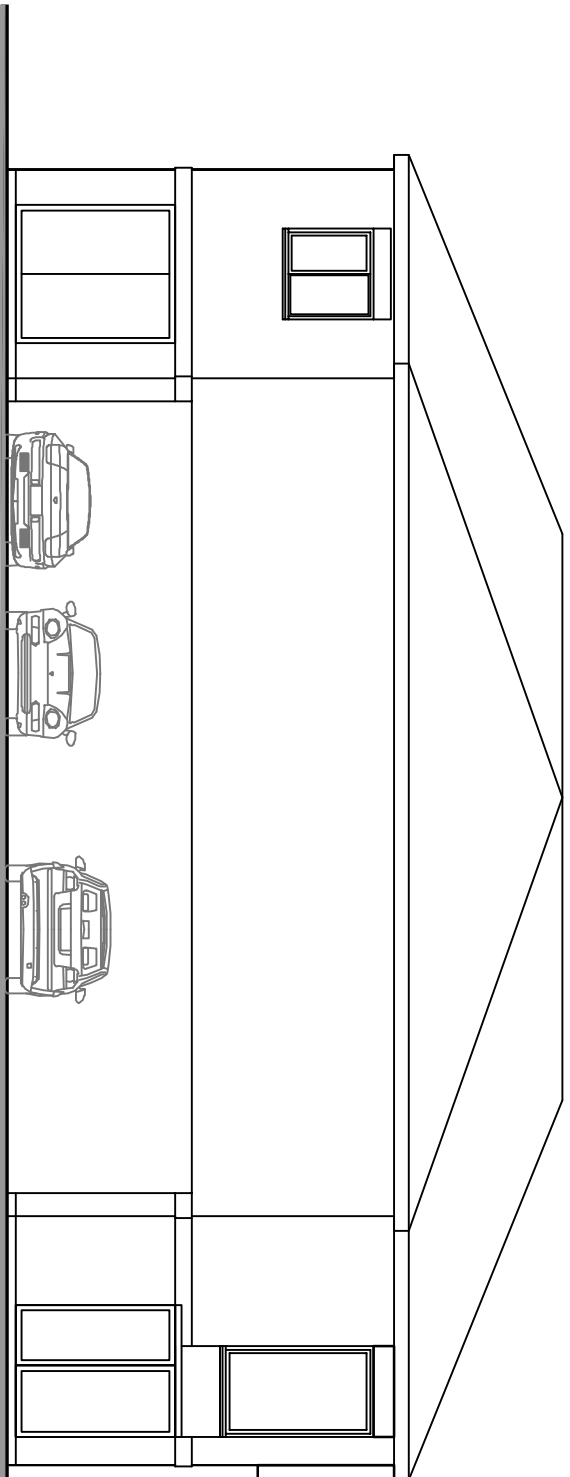


West Elevation

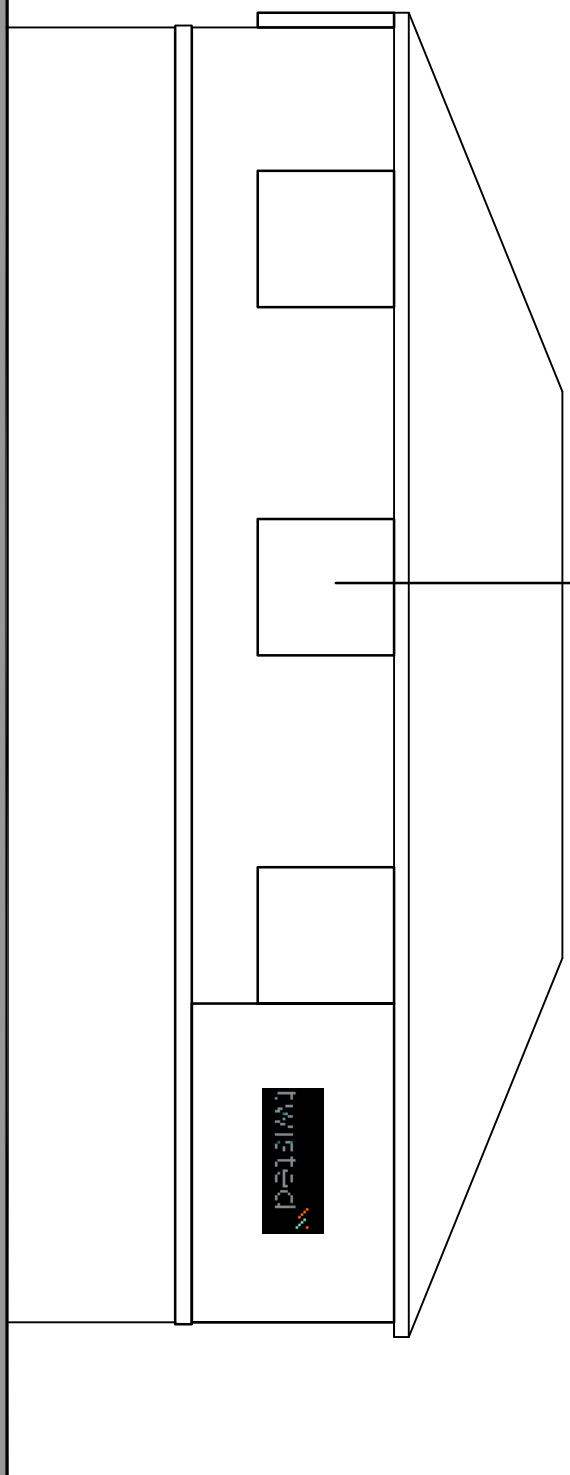


East Elevation

Scale in Metres
0 1 2 3 4 5
for 1:100

Proposed Street Scenes
Scale in Metres
0 1 2 3 4 5
for 1:200

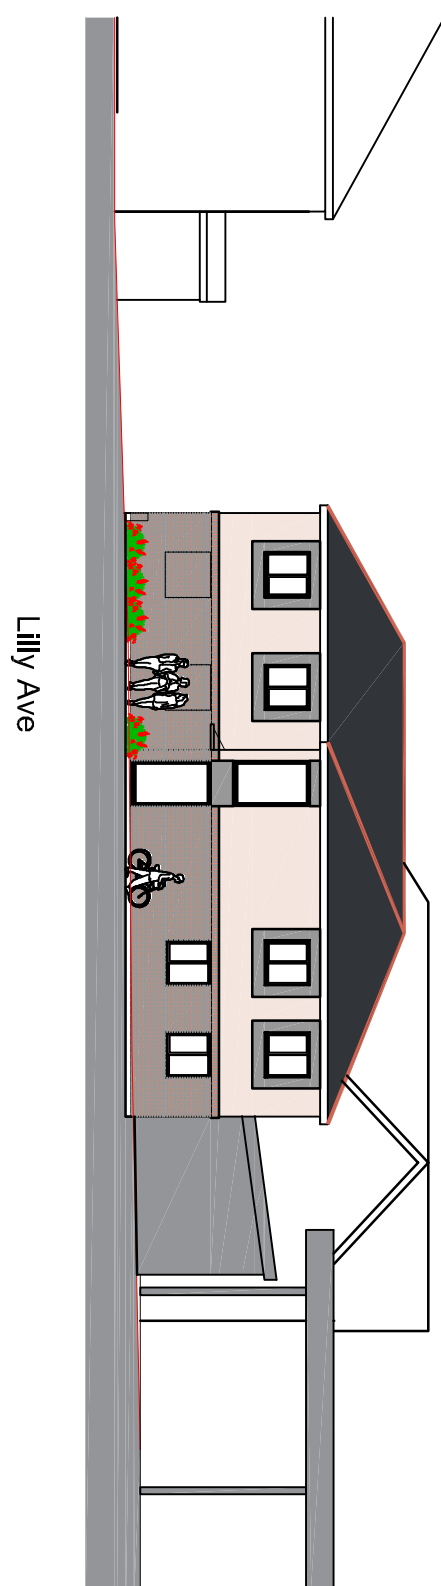

Lilly Ave

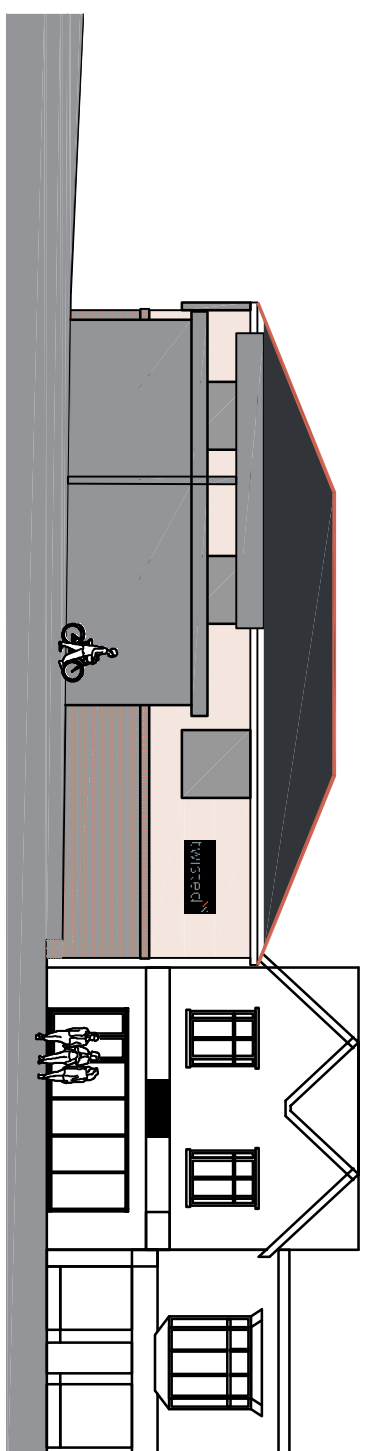

London Road

01 revised drawing sheet

Project: Twisdcpar 19 London Rd, Widley, Watlooville PO7 5AS

Proposed Plan

Chris Flint Associates Ltd
CHARTERED SURVEYORS - PROJECT MANAGERS
DEVELOPMENT CONSULTANTS

Drawing No: 01/05/19
Date: 01/05/19
Sheet Size: A1
Approved By: [Signature]
Date: [Date]

CFA | FULL | 01 | 01 | 1-100

PLANNING

2 Emerald Close Watlooville PO7 5AZ
tel: 023 92 43244 fax: 023 92 35854
Email: info@flintassociates.co.uk