




east elevation

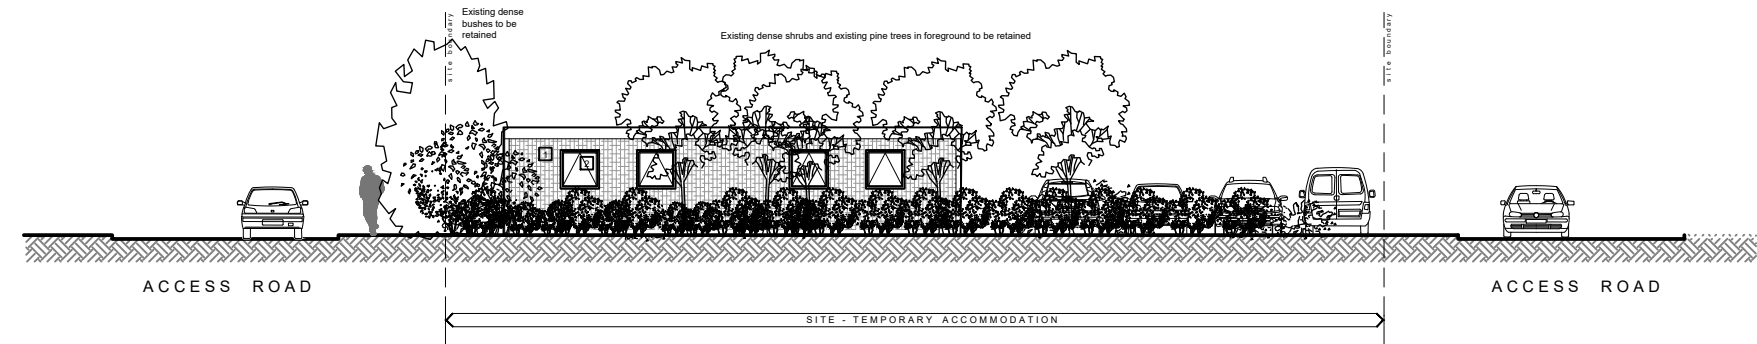


west elevation

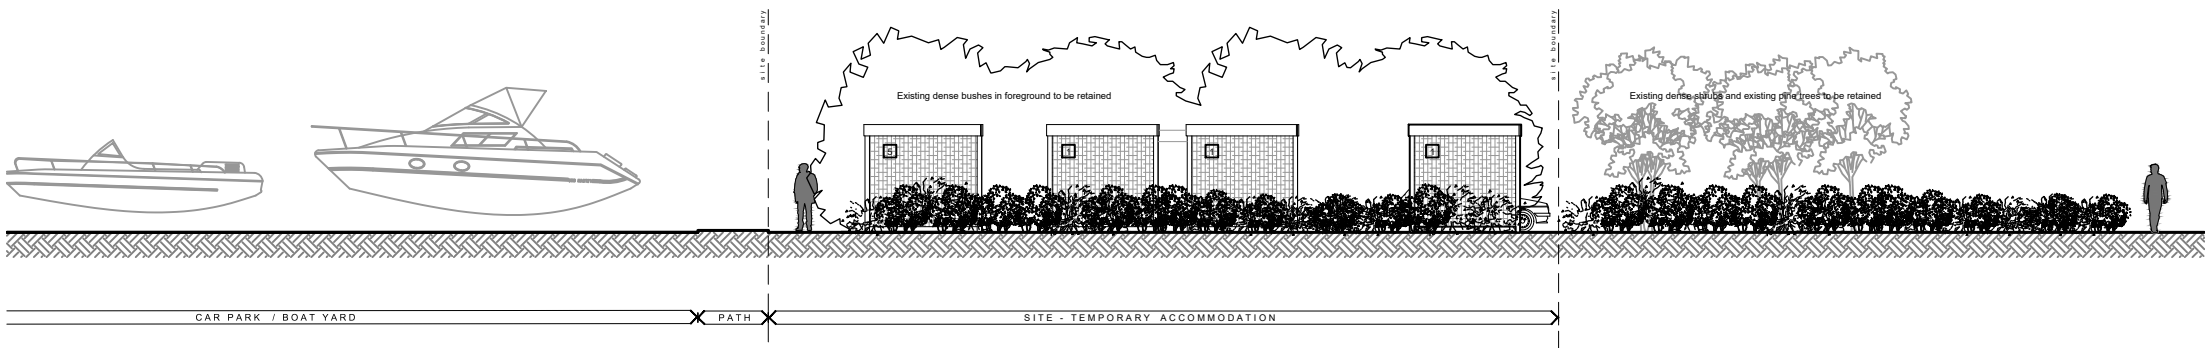

north elevation

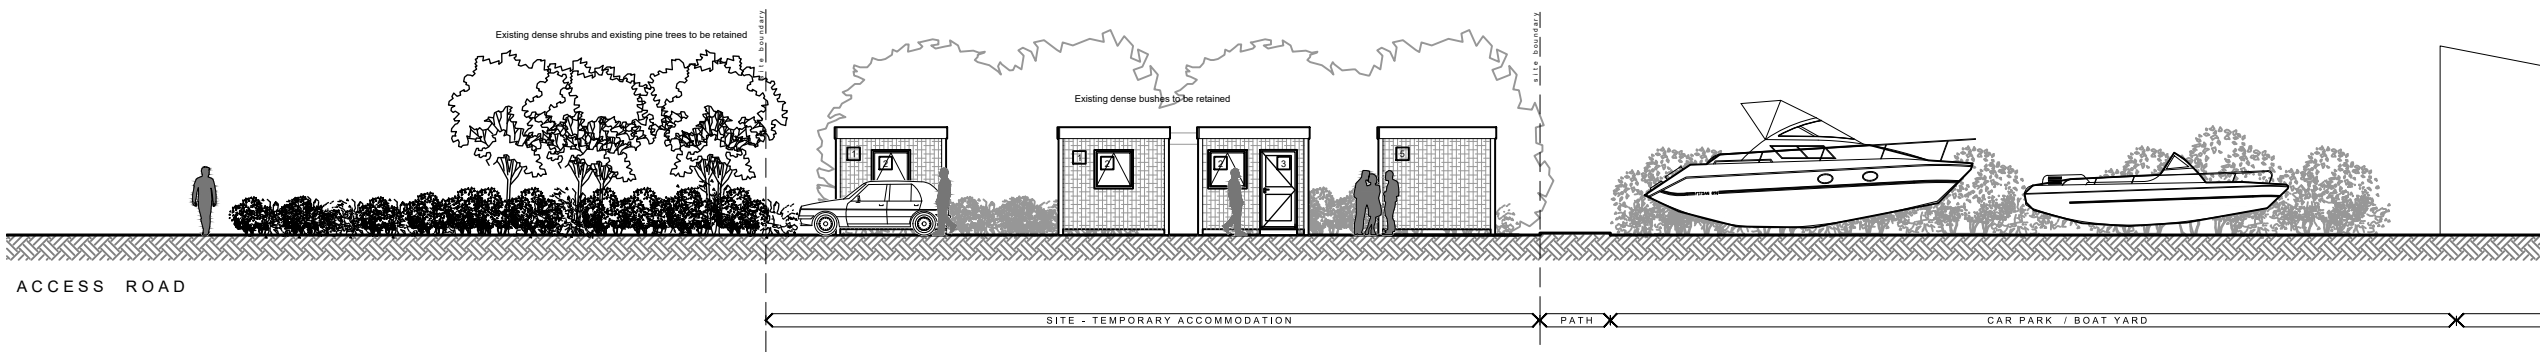

south elevation

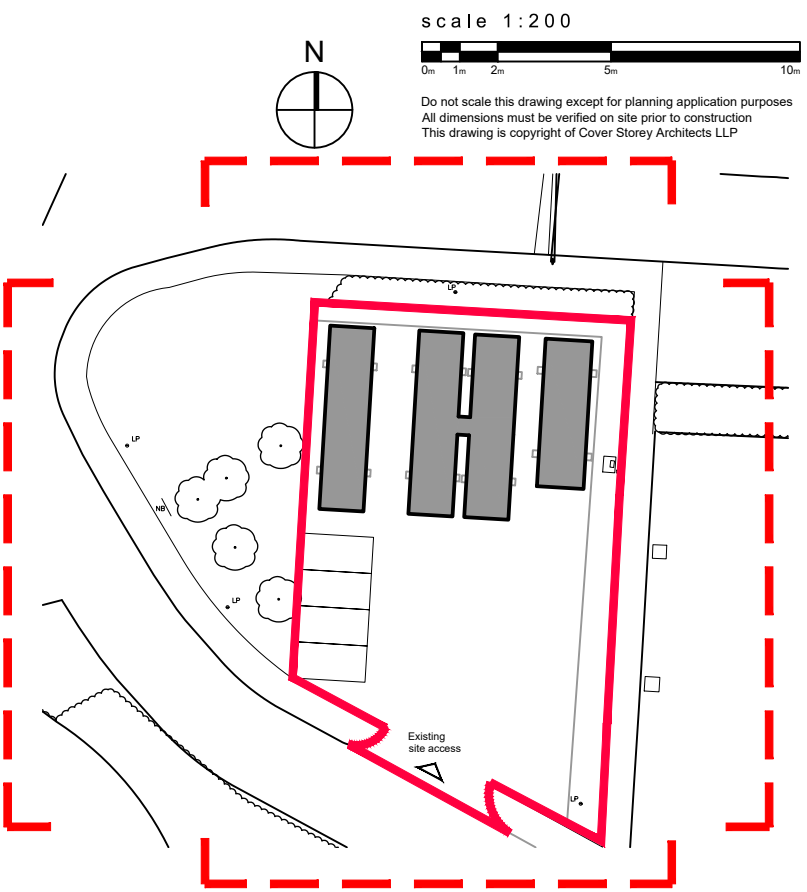

site plan 1:500

Elevation Material Key:

- 1 External walls Plastisol coated galvanised steel cladding. Colour: Goosewing Grey
- 2 UPVC double glazed windows with trickle vents, restrictors and locks. Colour: Goosewing Grey
- 3 Steel entrance door with vision panels and eurocylinder lock. Colour: Goosewing Grey
- 4 65mm PVCu square RWP. Colour: Black
- 5 External walls Plastisol coated galvanised steel cladding. Colour: Juniper Green
- 6 Steel entrance door with vision panels and eurocylinder lock. Colour: Juniper Green

Project name: Northney Marina Temporary Accommodation	Drawing name: Proposed Elevations	Scale @ A3 1:200	Drawn / Checked: JAH / DJS	Date: AUG 2019	Status: PRELIMINARY	Project no: 19009	Drawing no: P150	Revision: -
--	--------------------------------------	---------------------	-------------------------------	-------------------	------------------------	----------------------	---------------------	----------------