
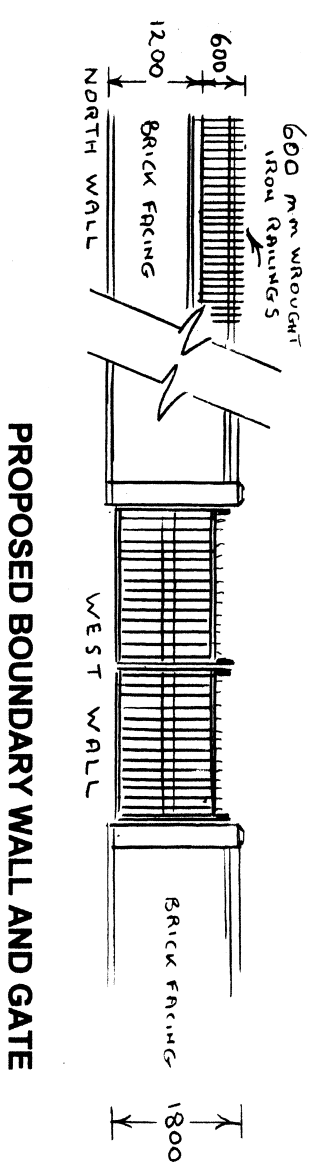


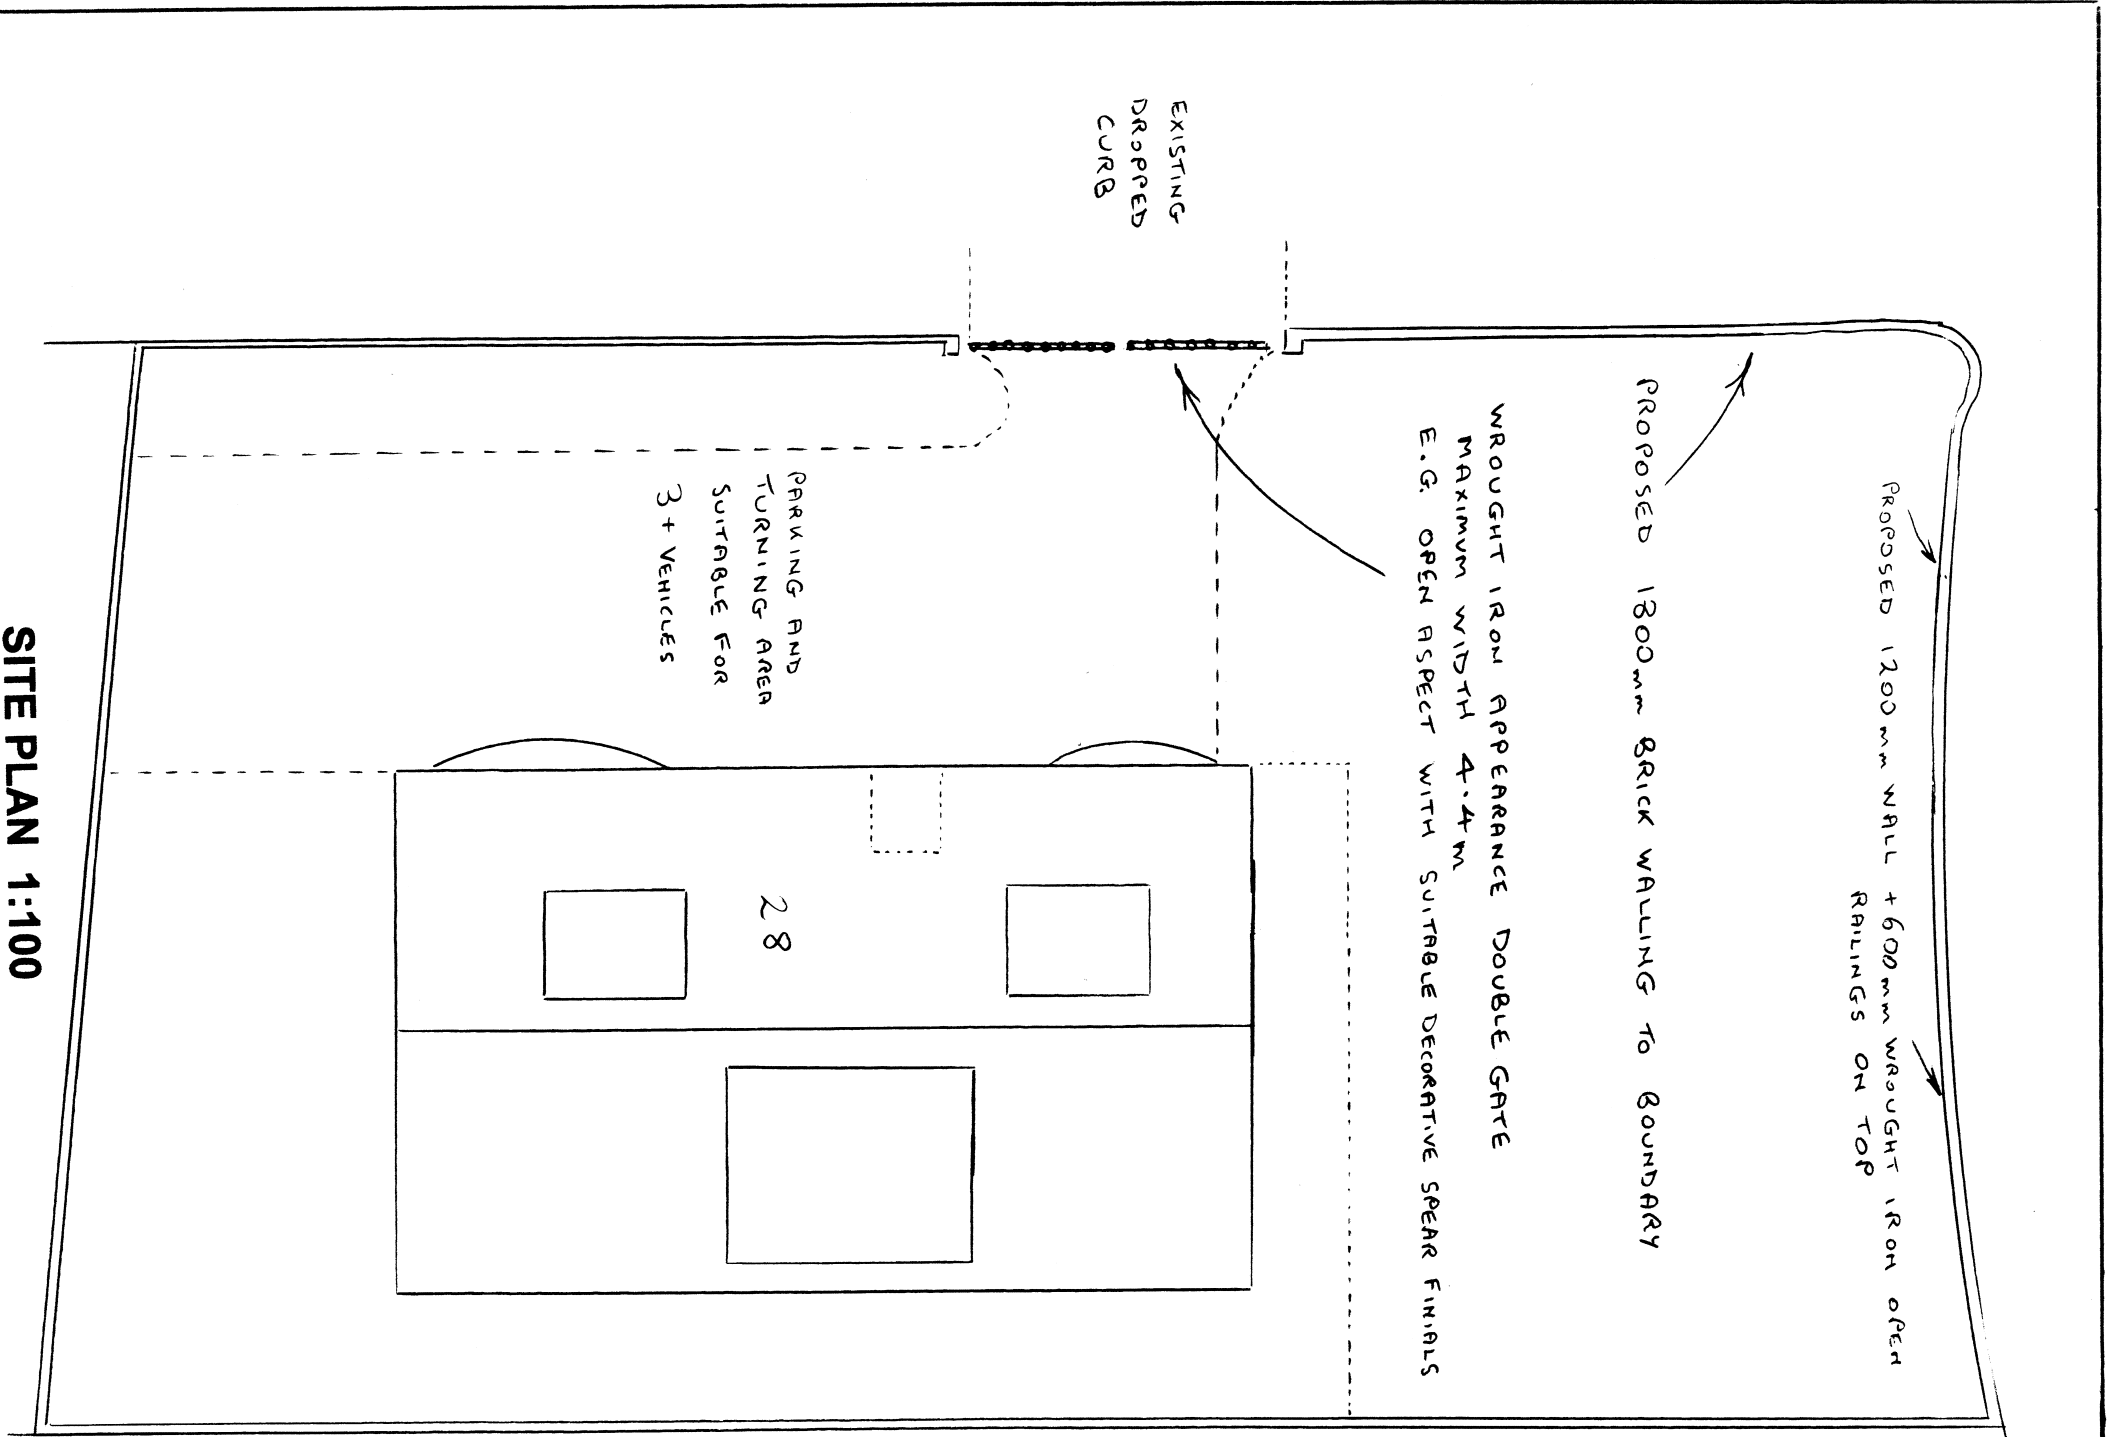

ROGER CLARK (ARCHITECTURAL SERVICES)	
Tel: 023 9237 3841	
PLAN No:	24461 / 5
Site Plan	Scale: 1:500 @ A3
Drawing:	
PROPOSED ALTERATIONS	
28 HULBERT ROAD	
WATERLOOVILLE	