




61 Warblington Road, Emsworth, PO10 7HG.
'EXISTING' - Scheme approved under application no. APP/19/00451.

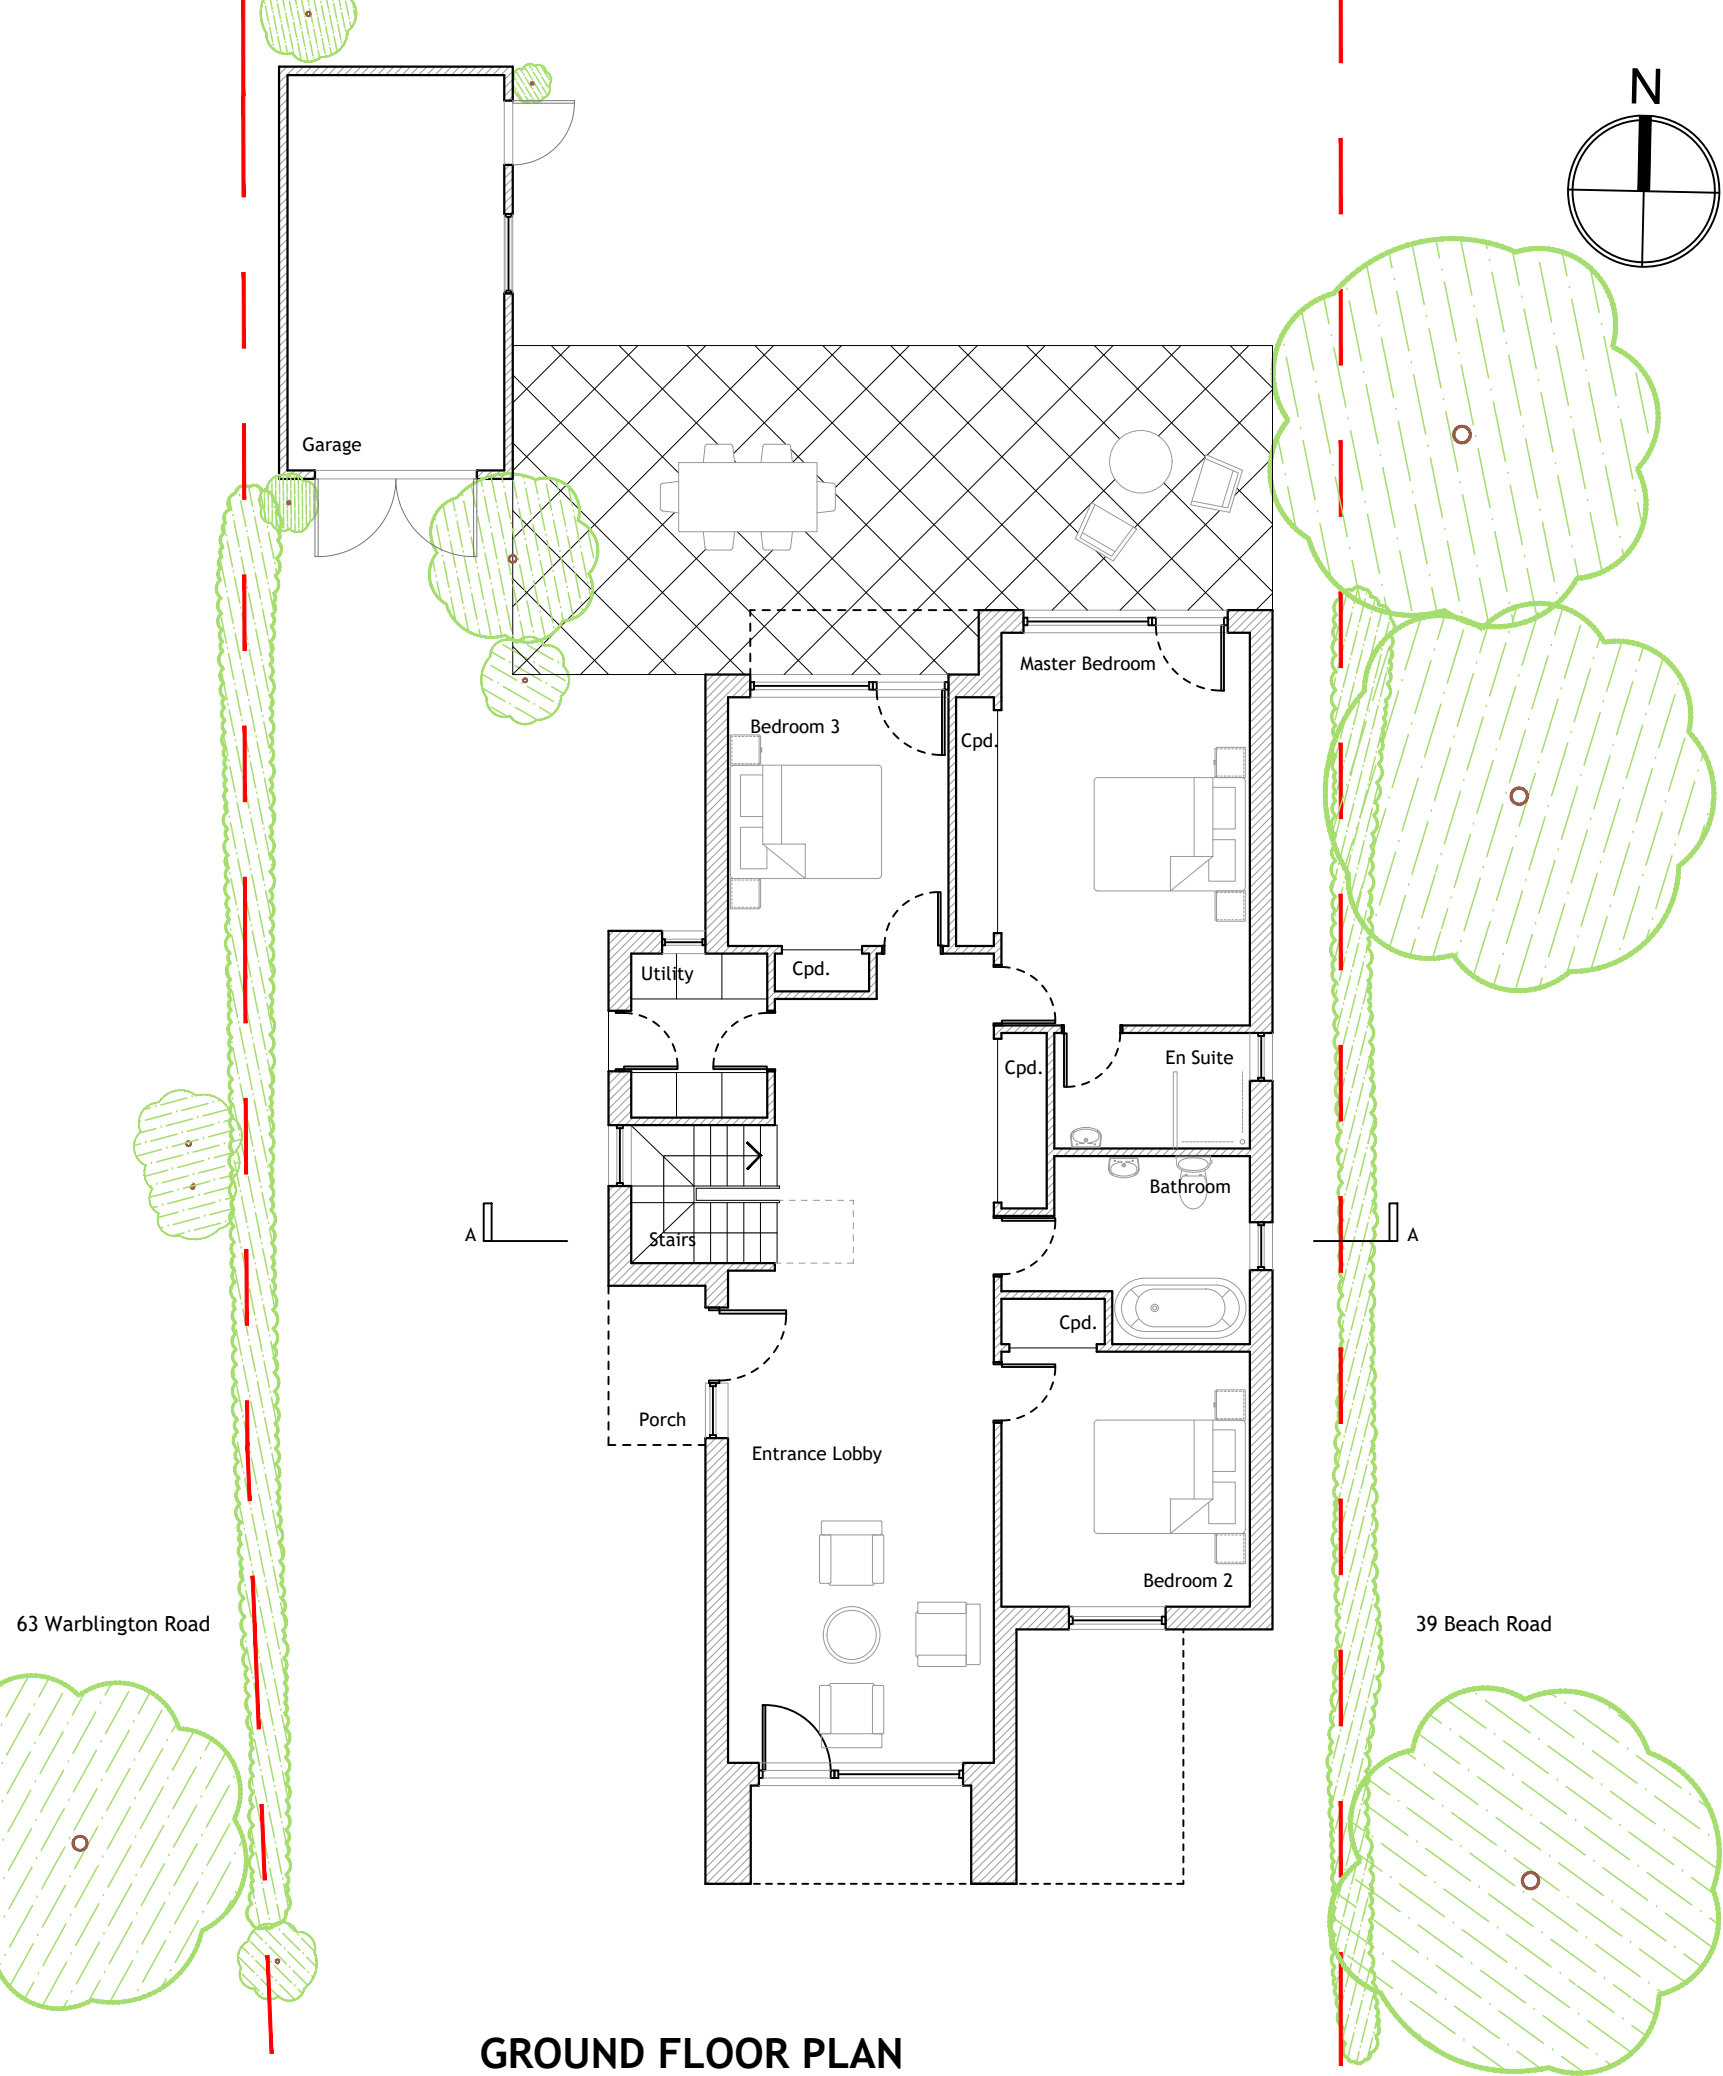


GROUND FLOOR PLAN
1:100

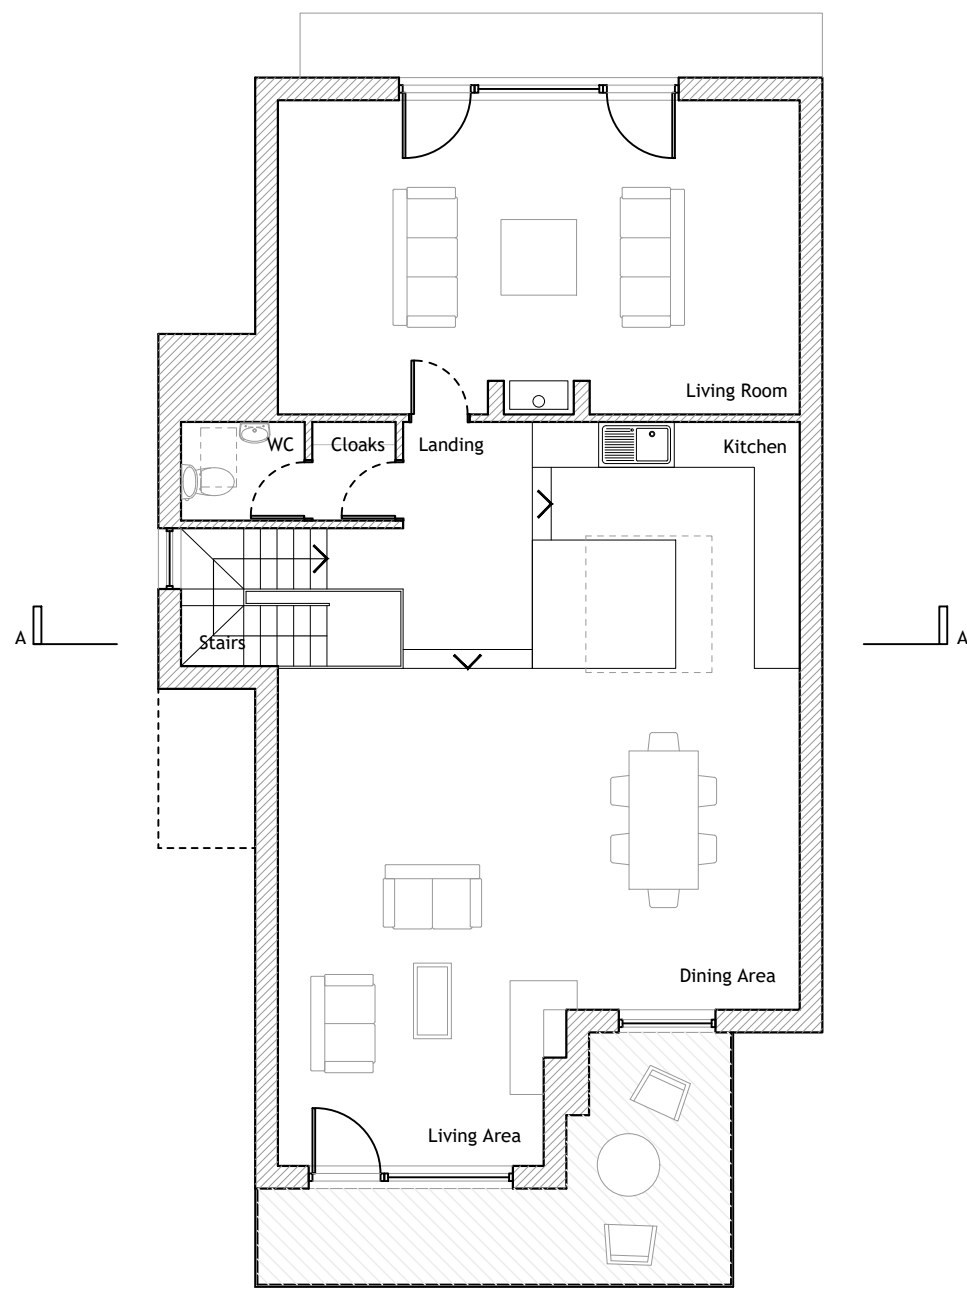

FIRST FLOOR PLAN
1:100

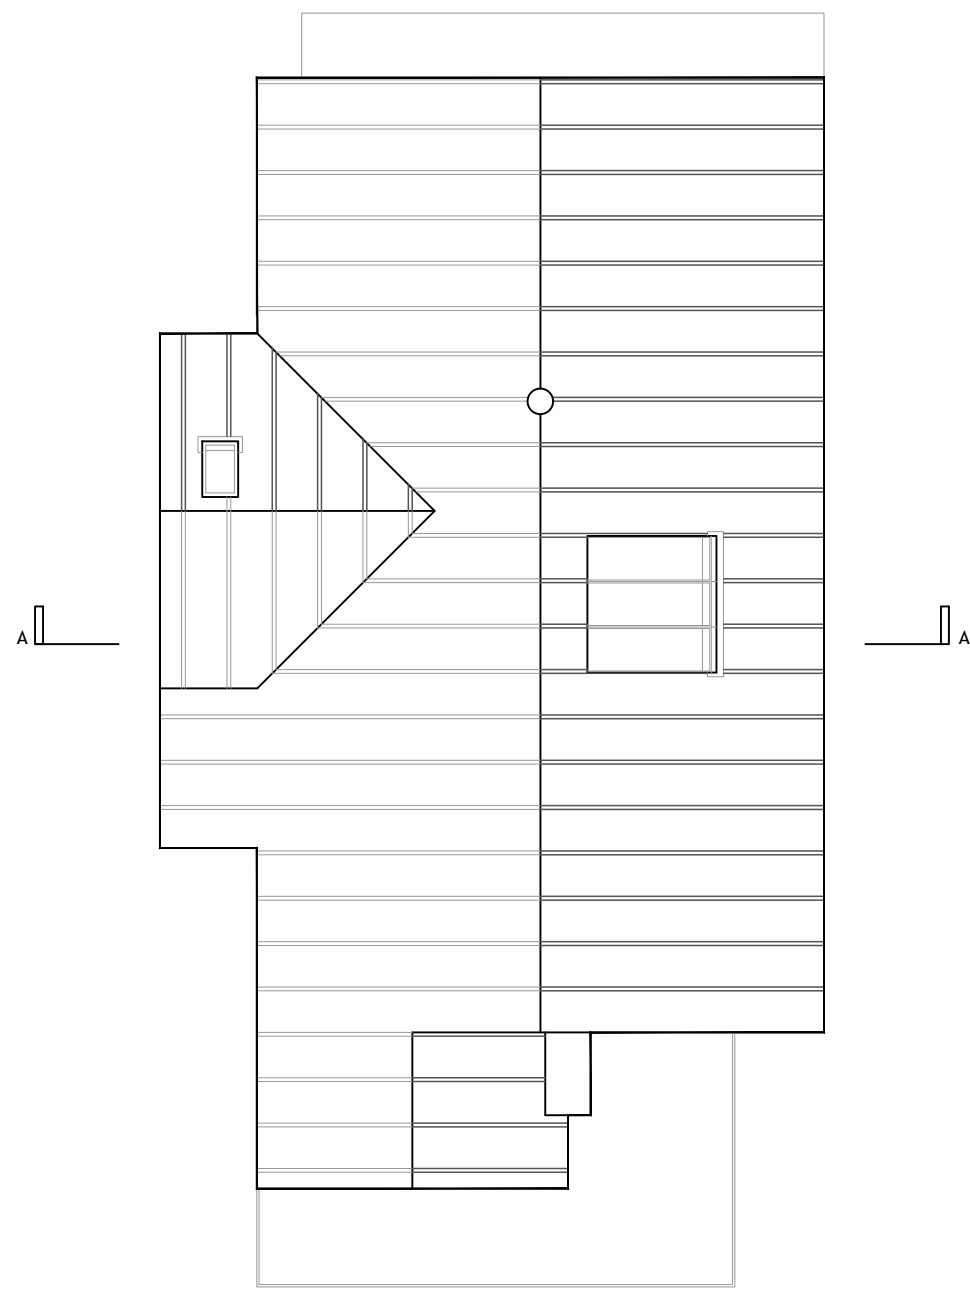

ROOF PLAN
1:100

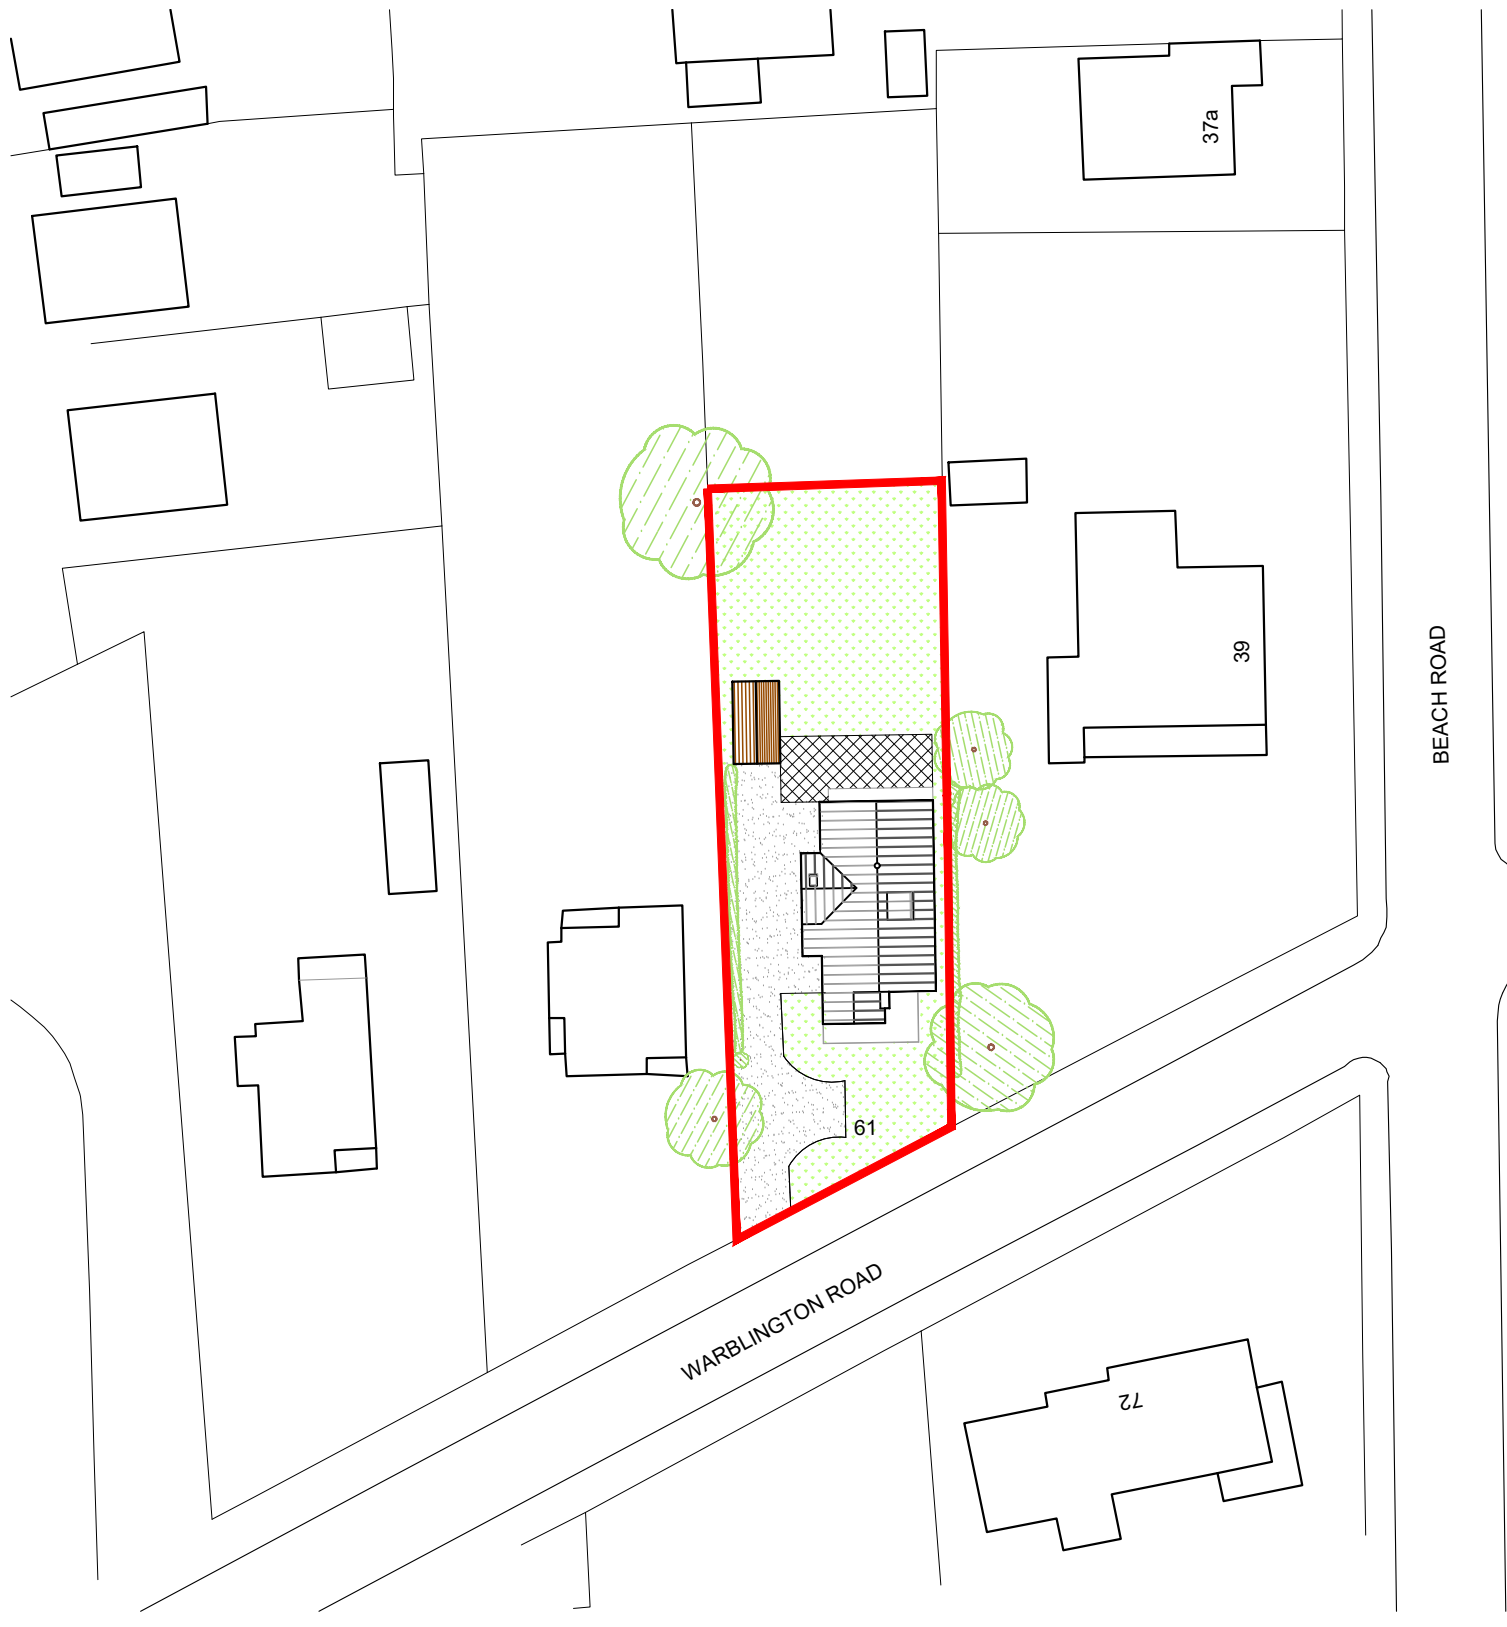


SITE BLOCK PLAN
1:500
Ordnance Survey (c) Crown Copyright 2019. All rights reserved. Licence number 100022432




FRONT ELEVATION
[South] 1:100




REAR ELEVATION
[North] 1:100

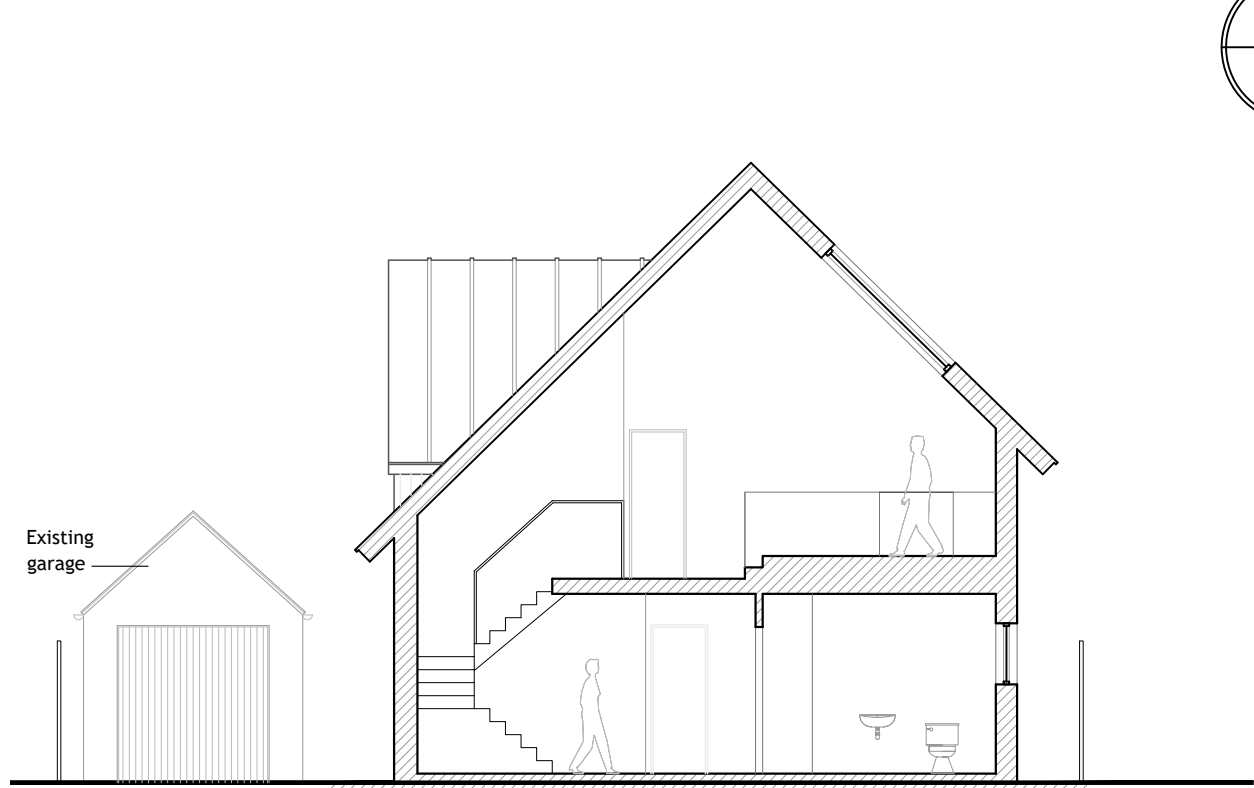


SECTION A
1:100

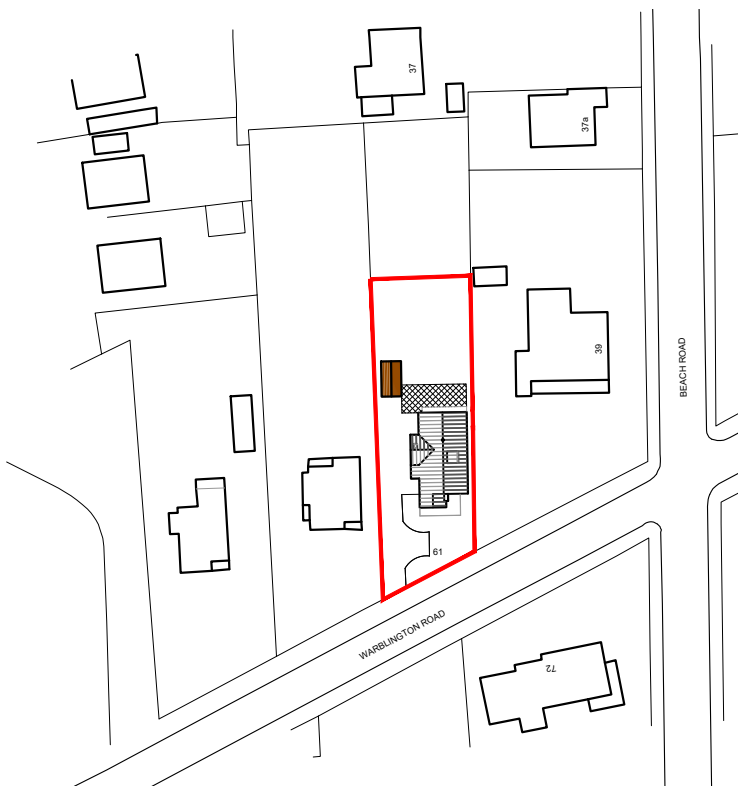

SITE LOCATION PLAN
1:1250
Ordnance Survey (c) Crown Copyright 2019. All rights reserved. Licence number 100022432

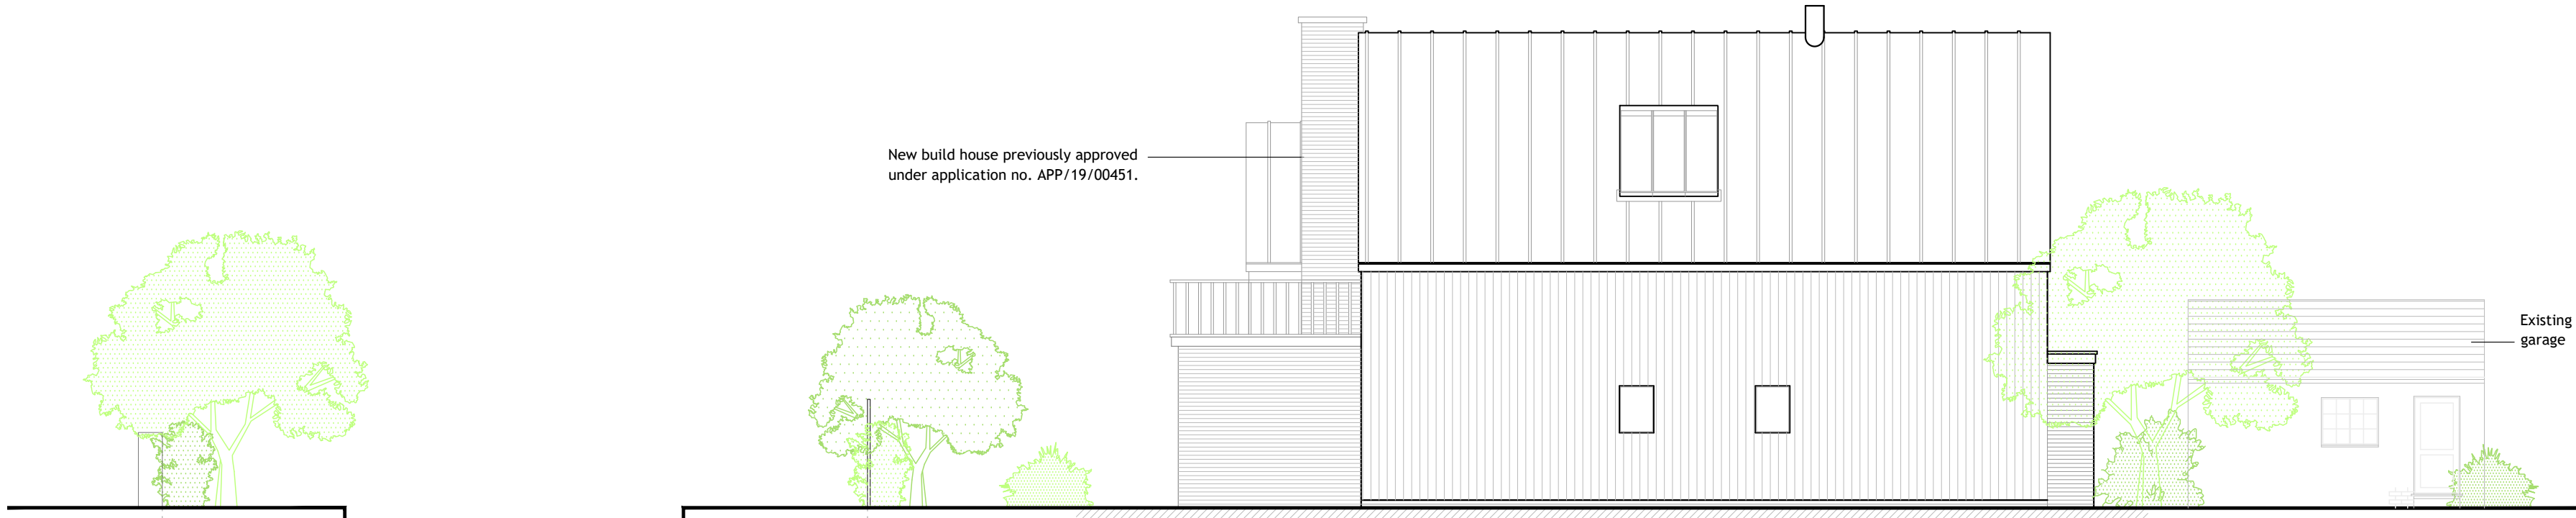

SIDE ELEVATION
[East] 1:100

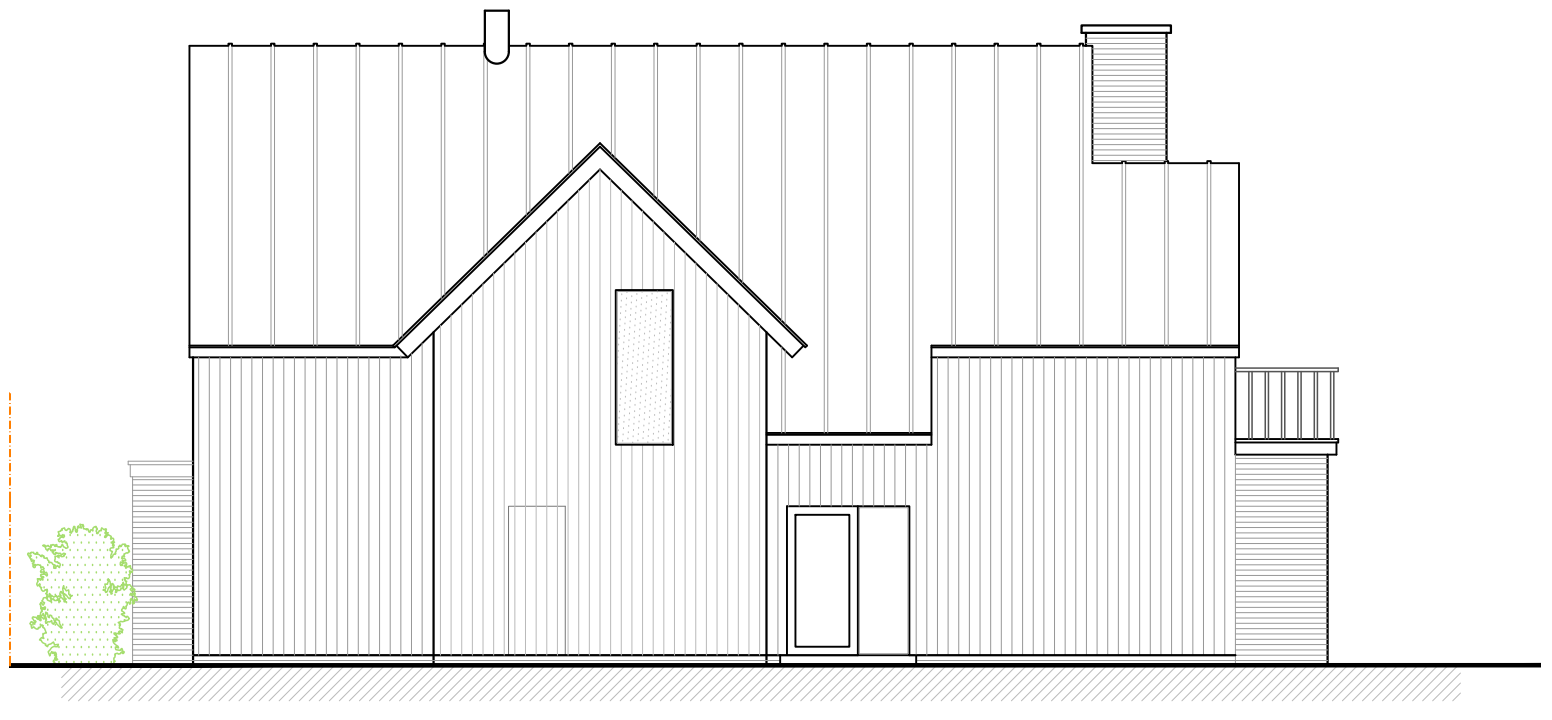

SIDE ELEVATION
[West] 1:100

NOTES:
Dimensions to be checked on site before commencing work.
Any discrepancies shall be reported to the architect immediately.
Do not scale from these drawings except for planning purposes.
Use figured dimensions only.
Where applicable this drawing is to be read in conjunction with other consultants' drawings.
All drawings to be read in conjunction with specification and all other drawings including structural engineer and mechanical and electrical drawings / specification

REV	DATE	AMENDMENT	DRAWN
hd architects Helyer Davies Architects Ltd 1 The Old Flour Mill, Emsworth, PO10 7BT 01243 370 715 www.hdarchitects.co.uk mail@hdarchitects.co.uk			
PROJECT 61 Warblington Road Emsworth PO10 7HG			
DRAWING Plans, Elevations and Sections for scheme previously approved in June 2019 under application no. APP/19/00451.		SCALE as noted @A1	
DATE	Oct 2019	DRAWN	EK
DRAWING NUMBER	19023-01	REVISION	*