



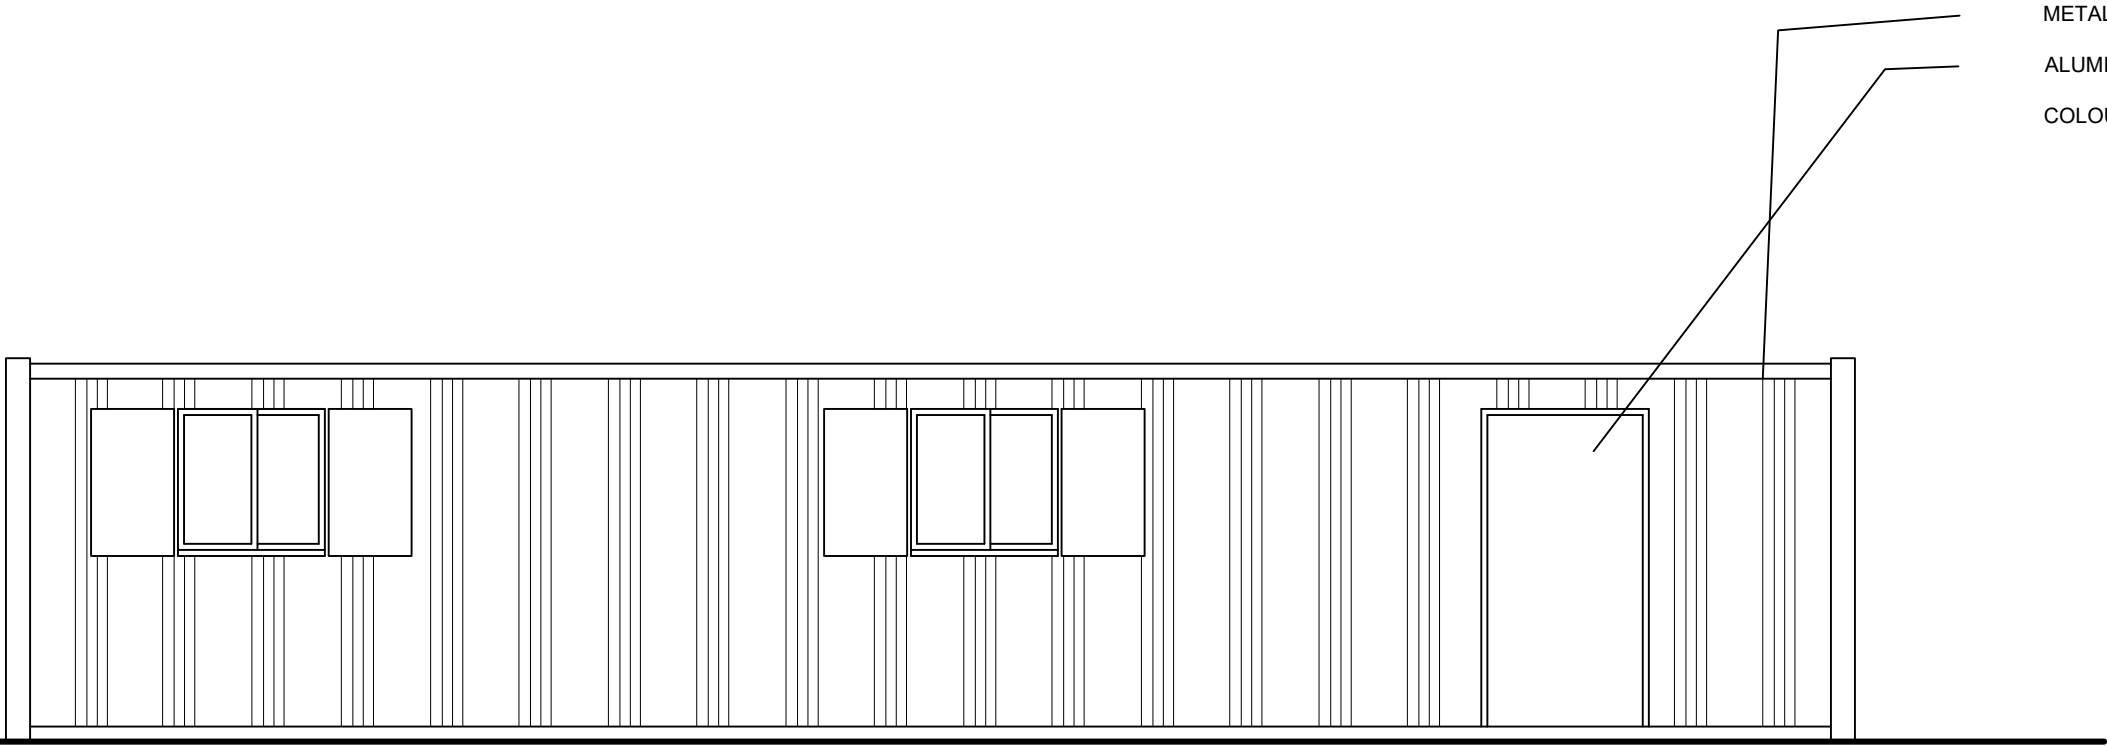


PROPOSED SOUTH EAST ELEVATION 1:50


METAL CONTAINER TO BE USED AS AN OFFICE
ALUMINIUM WINDOWS
COLOUR TO BE BUFF/NEUTRAL

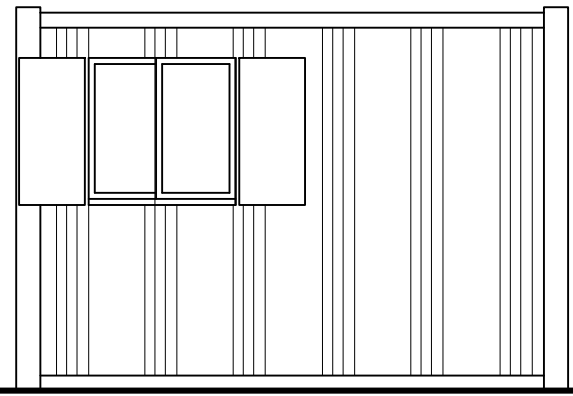


PROPOSED SOUTH WEST ELEVATION 1:50

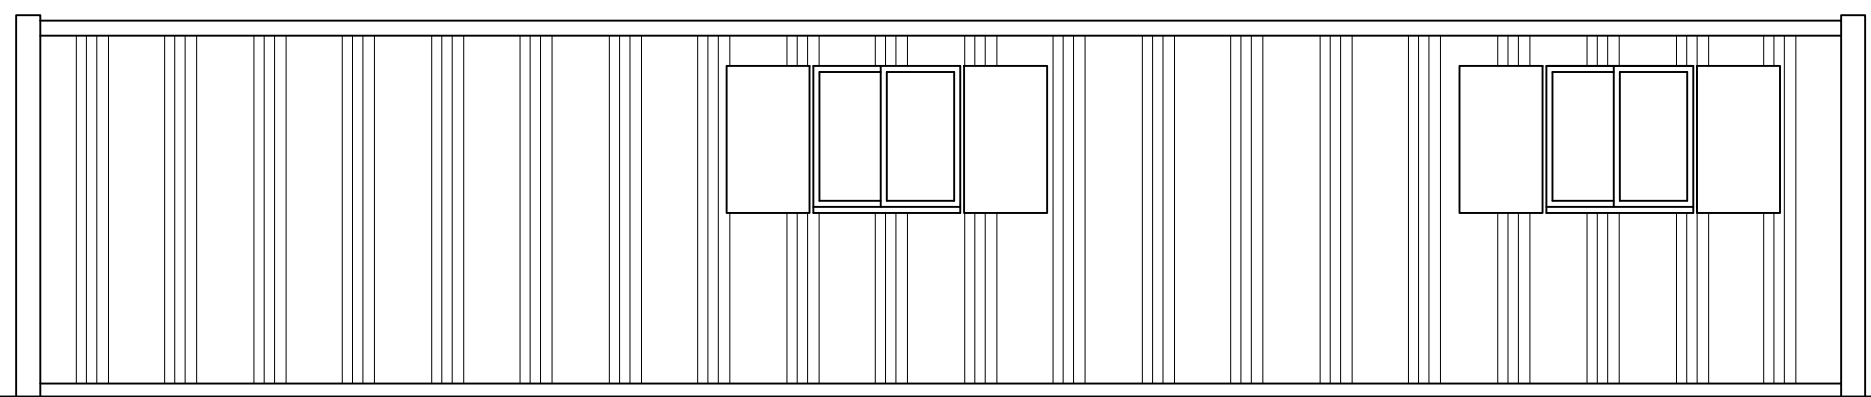



PROPOSED NORTH WEST ELEVATION 1:50

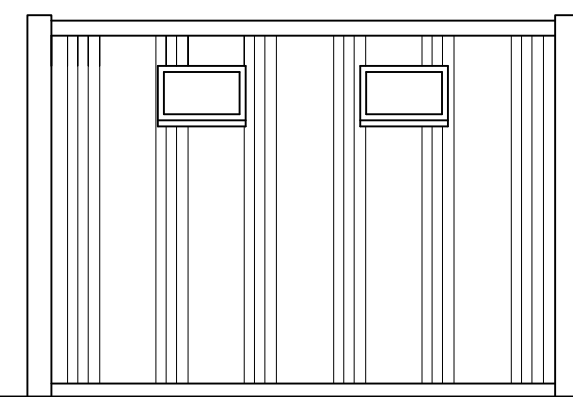



PROPOSED NORTH EAST ELEVATION 1:50

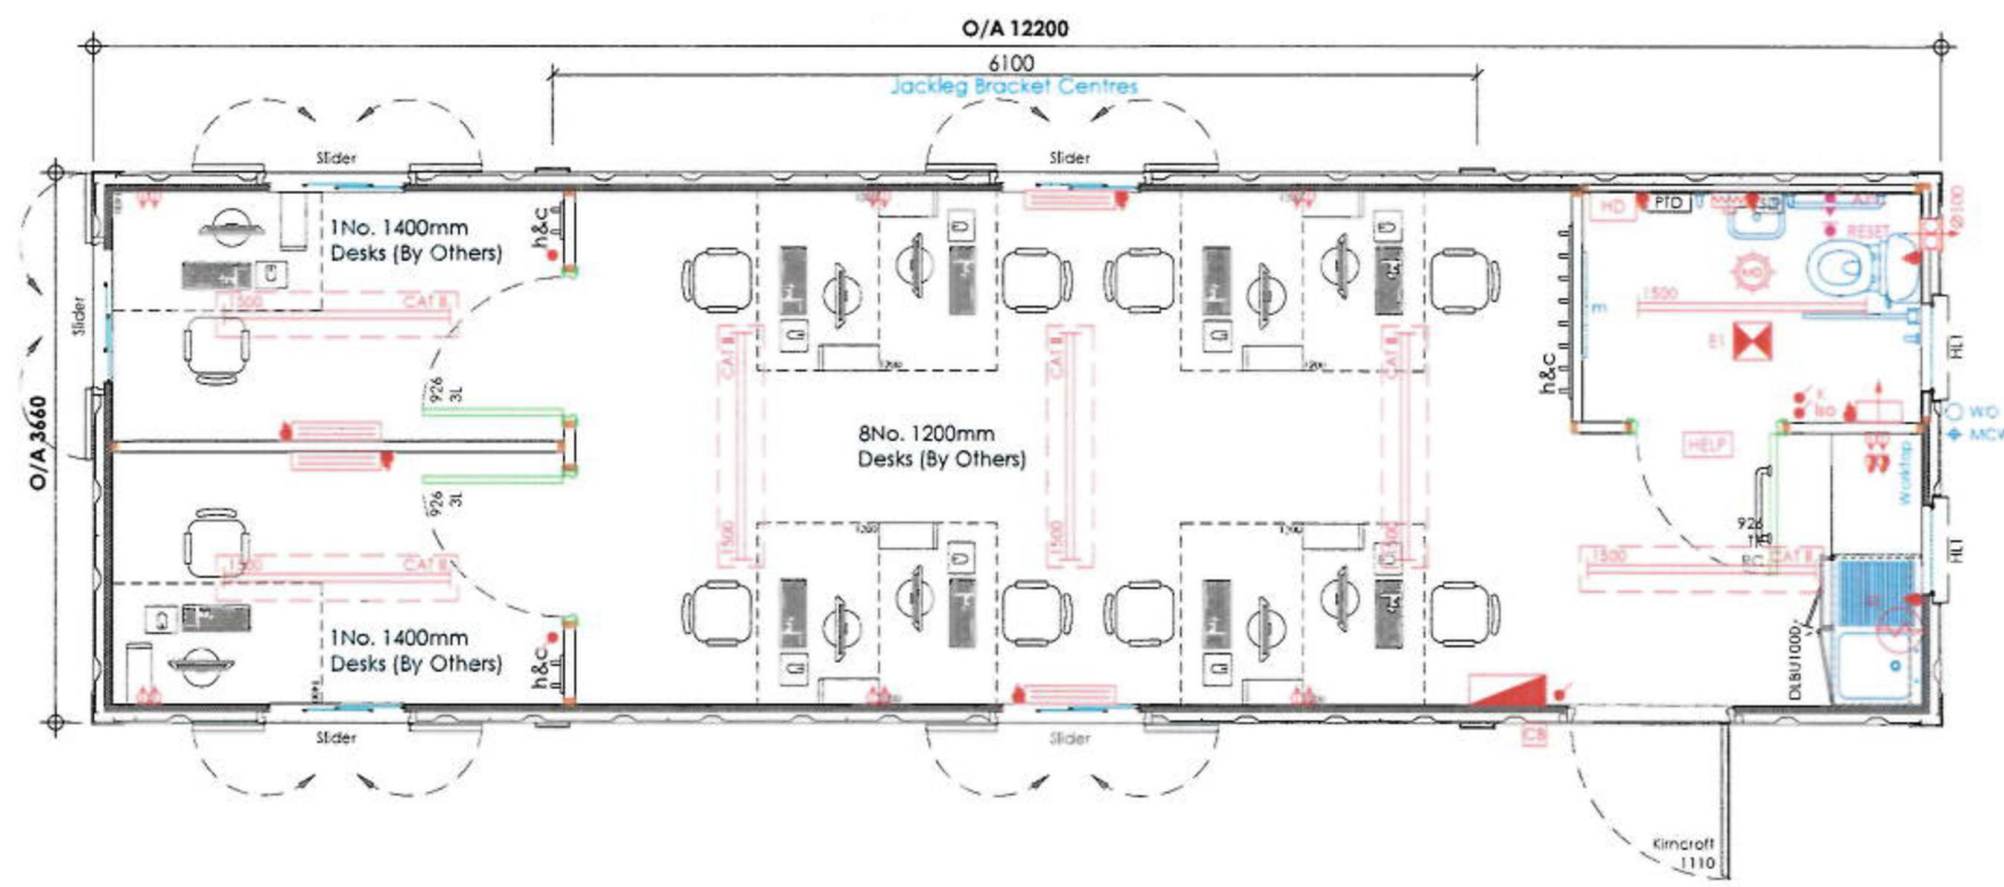


GROUND FLOOR PLAN 1:50

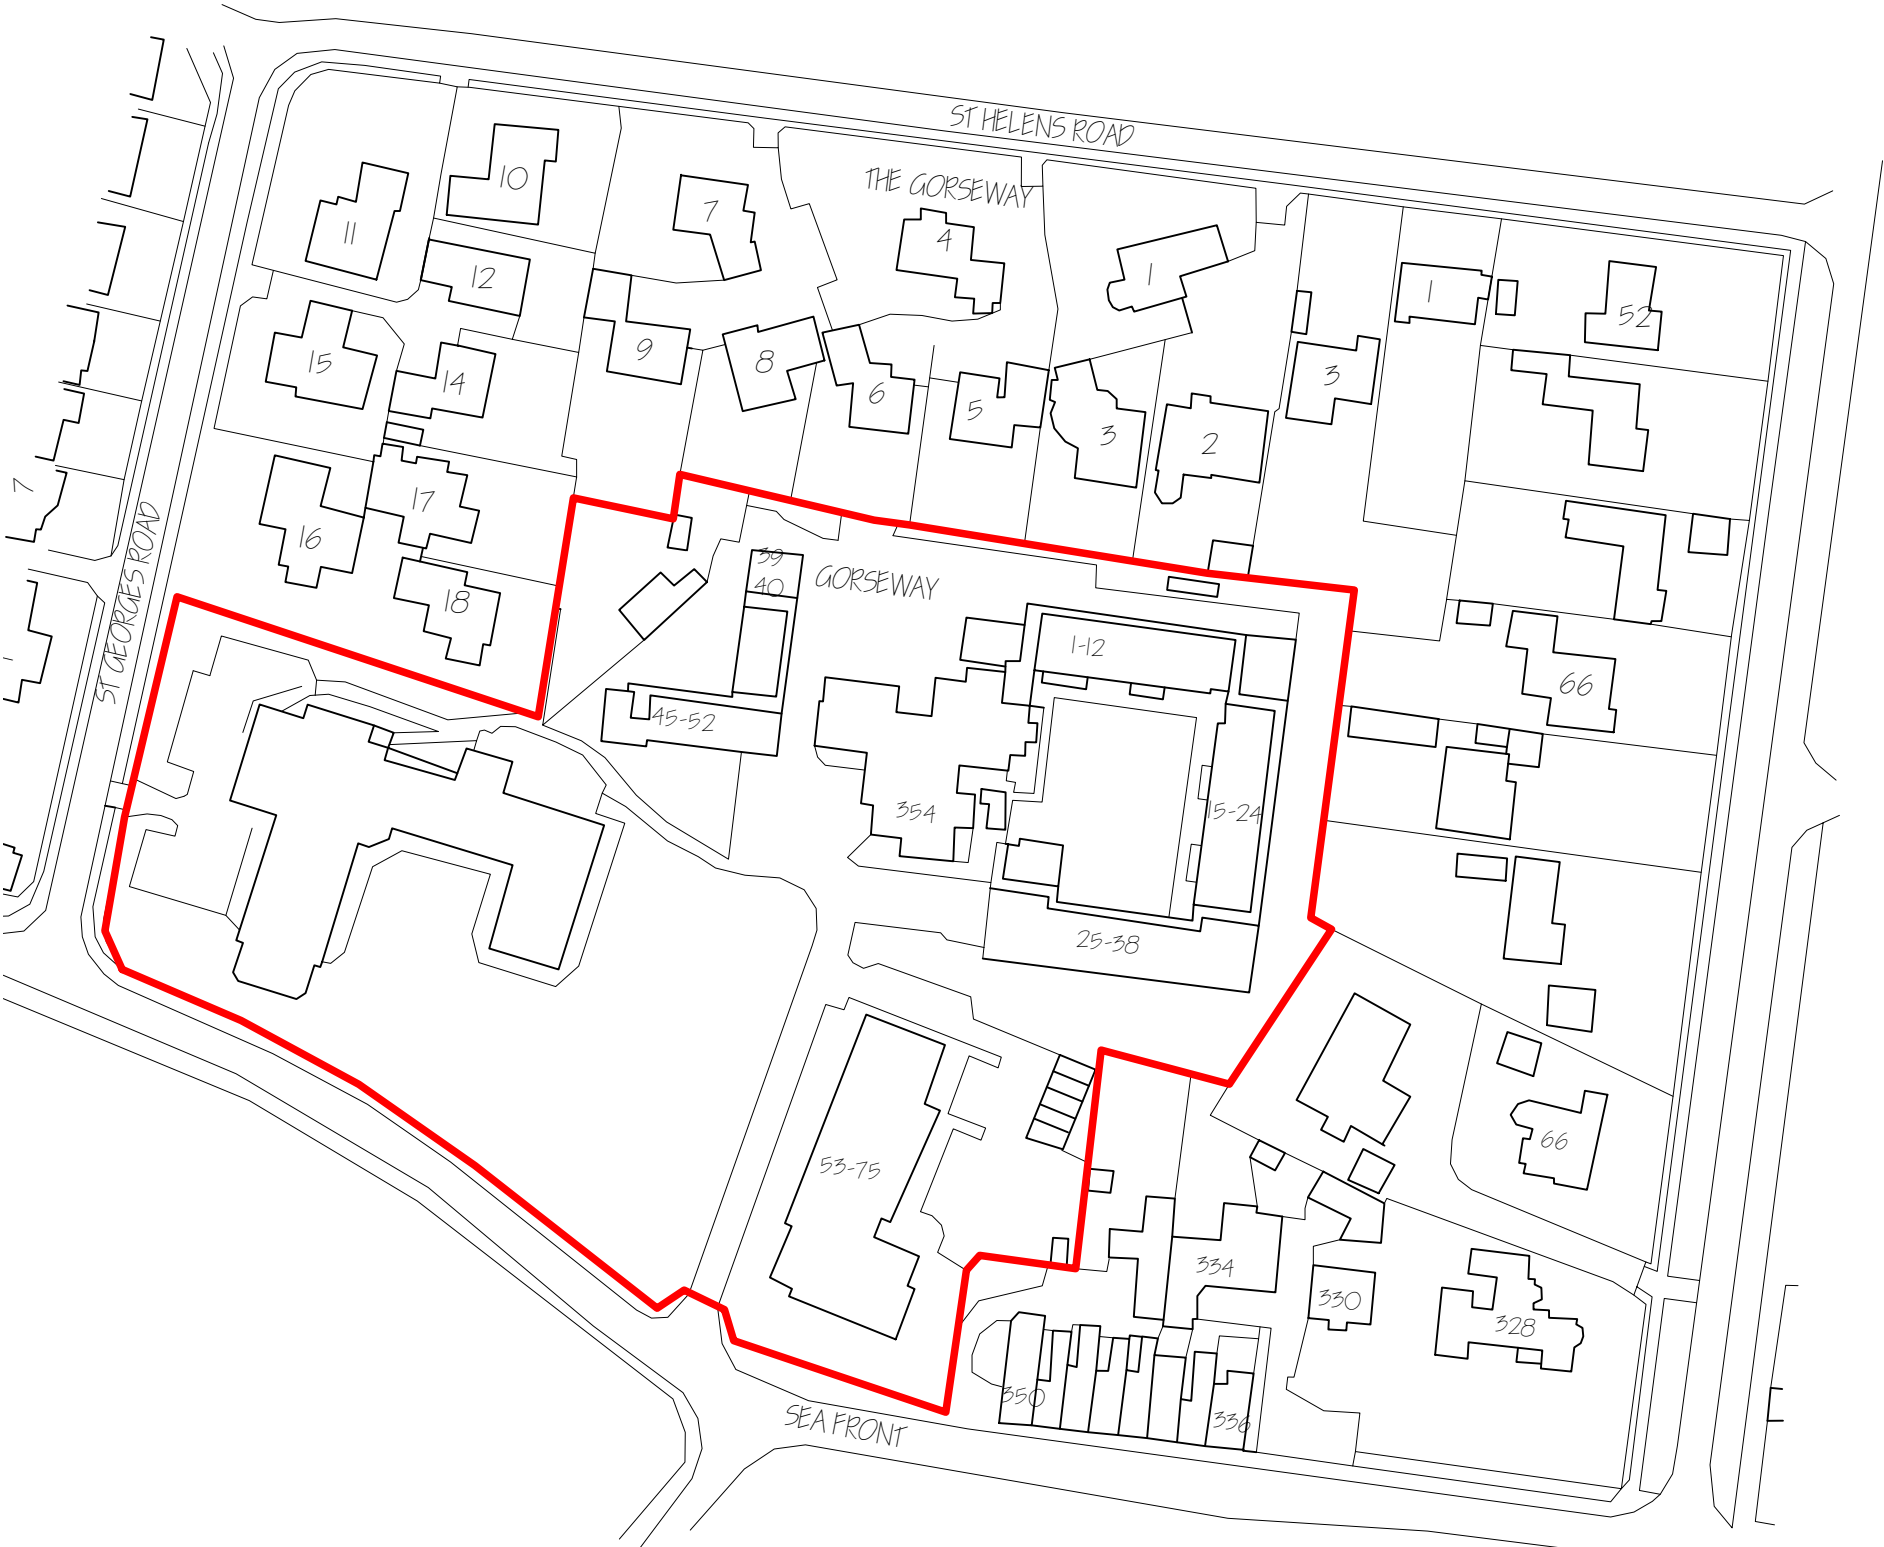 

LOCATION PLAN
Scale 1:1250

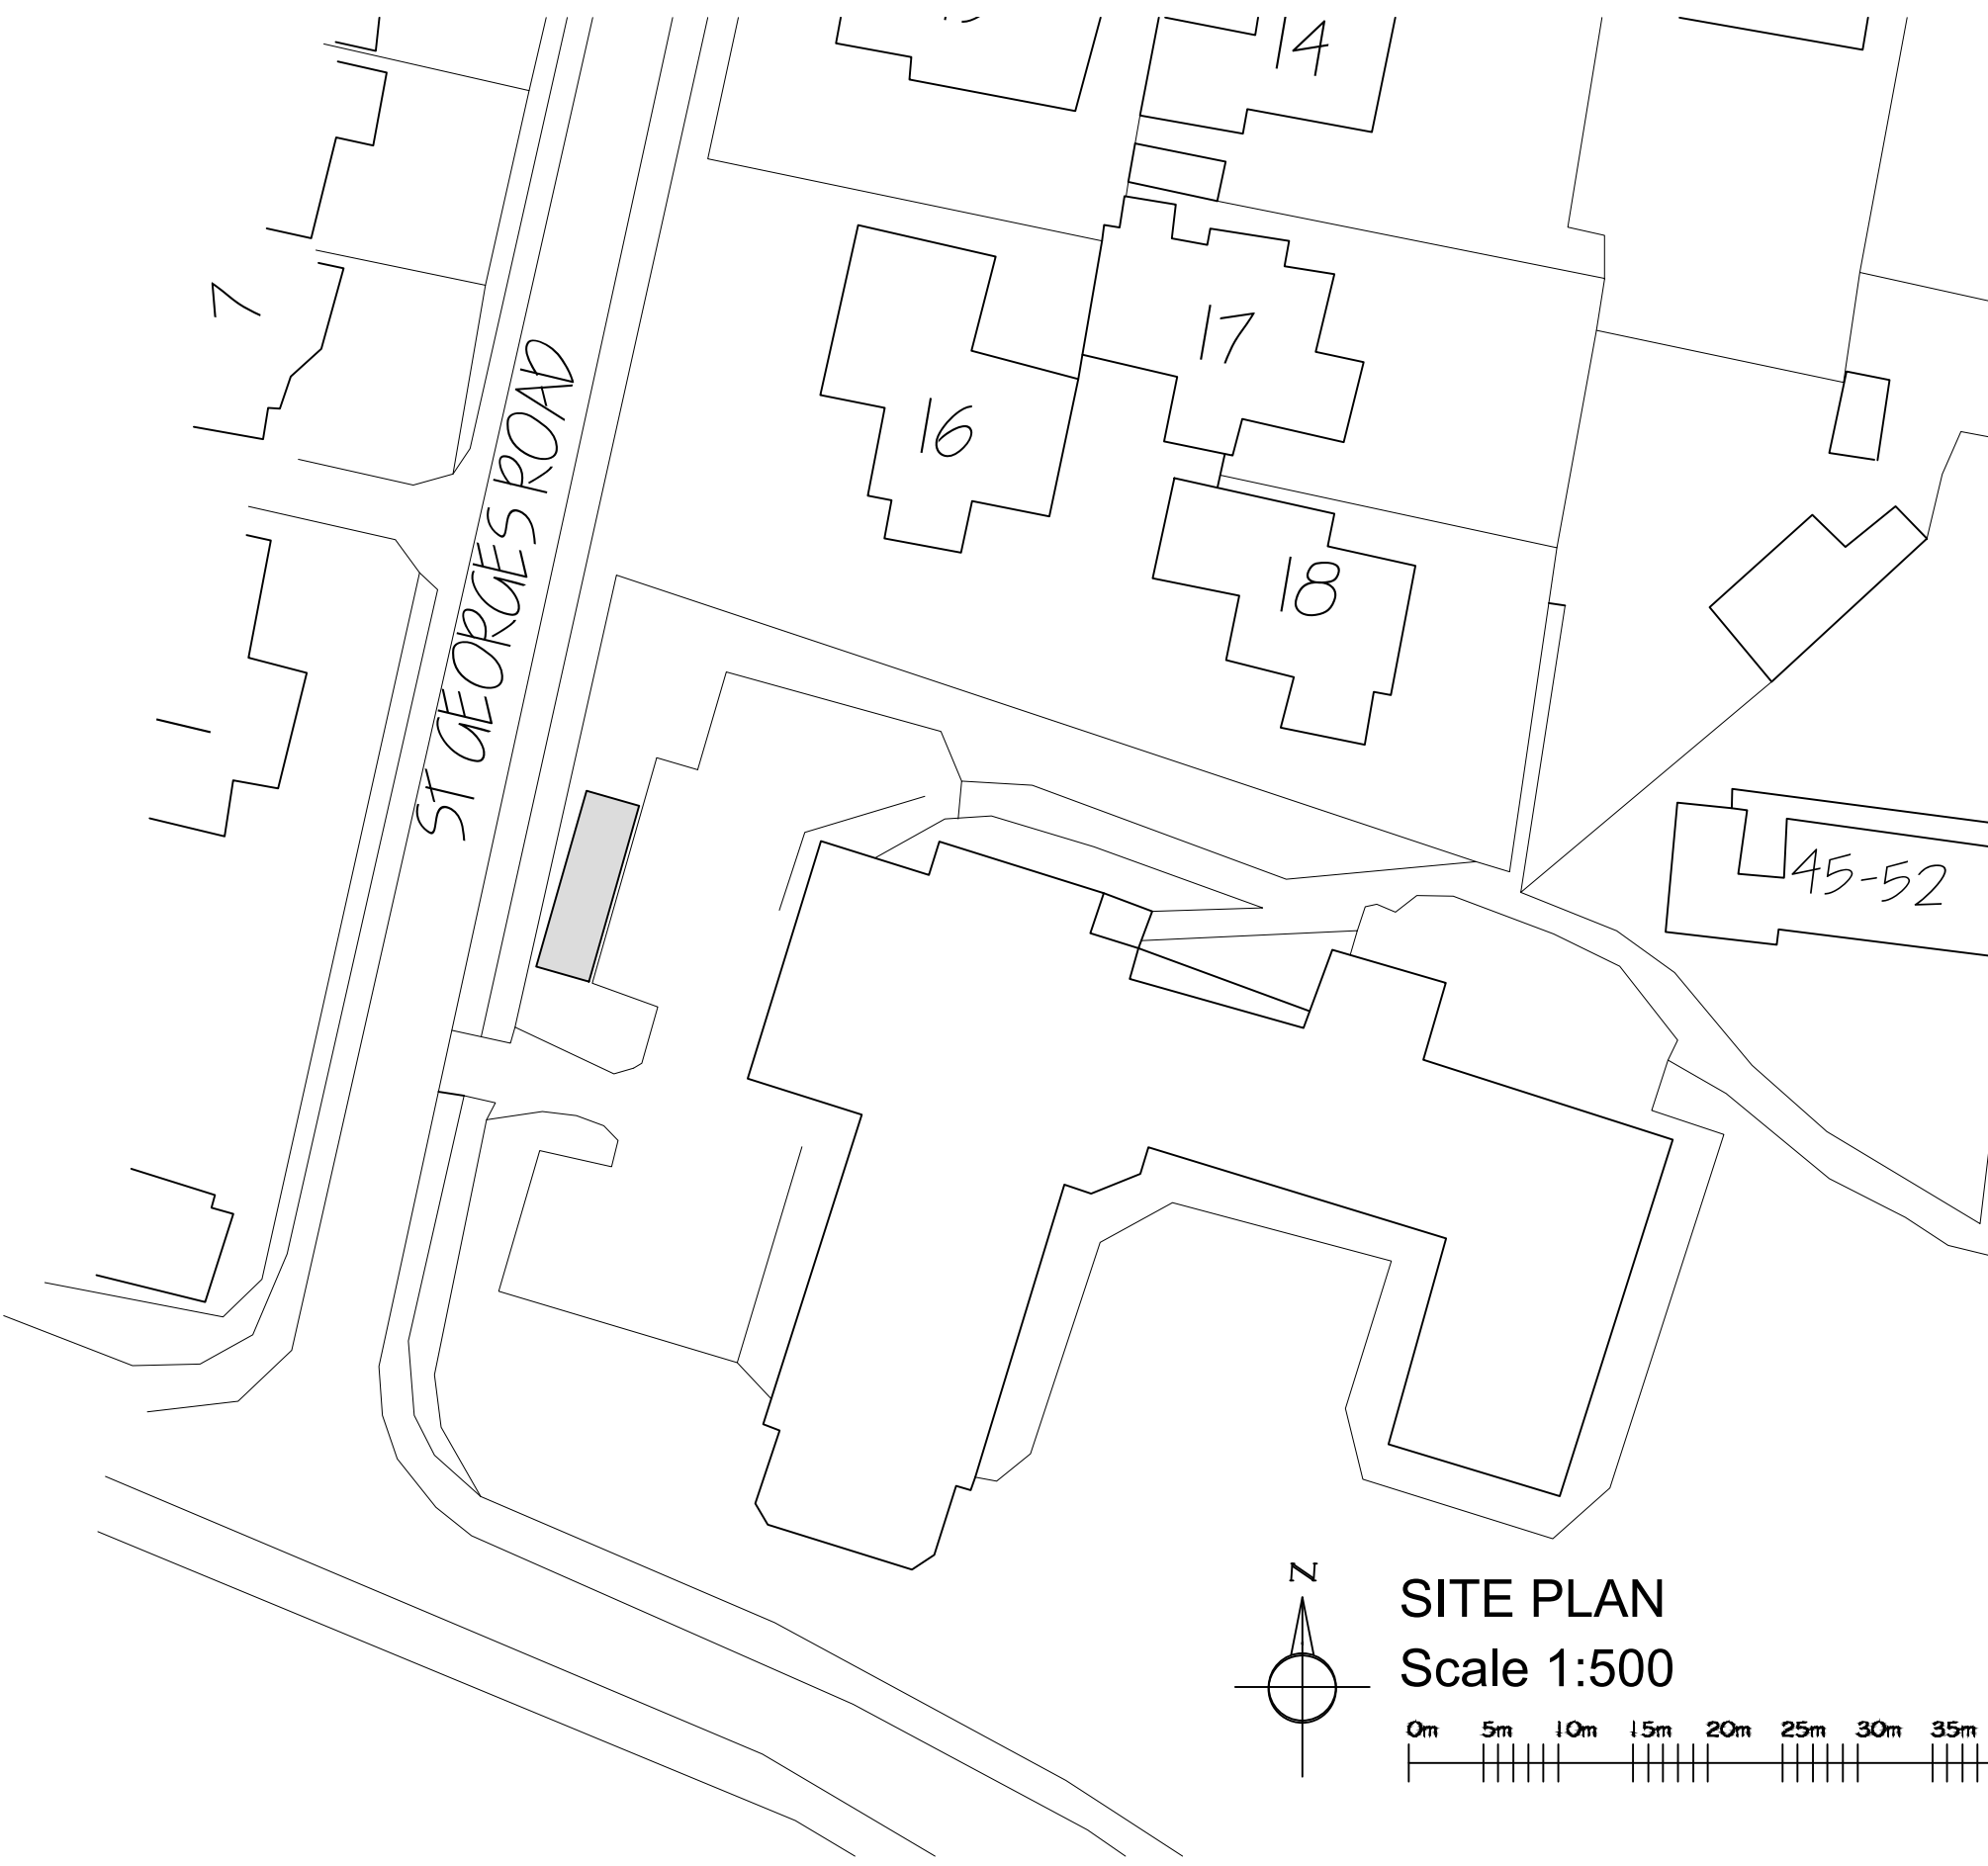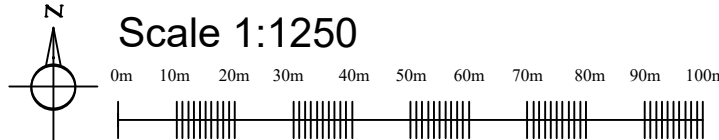

SITE PLAN
Scale 1:500

 

Steven Jones Plan Design
59 Fildene, Portland Vortex, DT10 2AW
Tel: 01903 622510 Mob: 01818847665
Email: stevenjonesplansdesign@btinternet.com



Client

Gorseway Retirement and Nursing Home,
354 Sea Front, Hayling Island, PO11 0BA

Scale

As Shown

22.10.2019

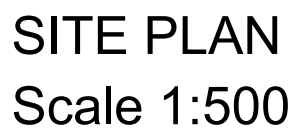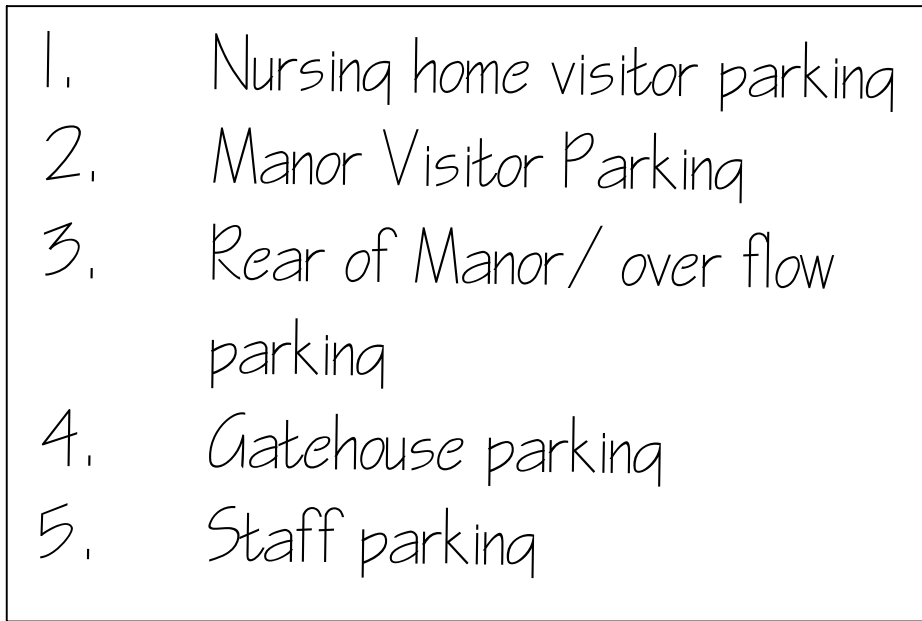

Steven Jones Plan Design
59 Refame, Portland Dorset, DT5 2AW
Tel: 01505 82510 Mob: 07818847665
Email: stevenjonesplandesign@btinternet.com

Gorseway Retirement and Nursing Home,
354 Sea Front, Hayling Island, PO11 0BA

As Shown

23.10.2019