
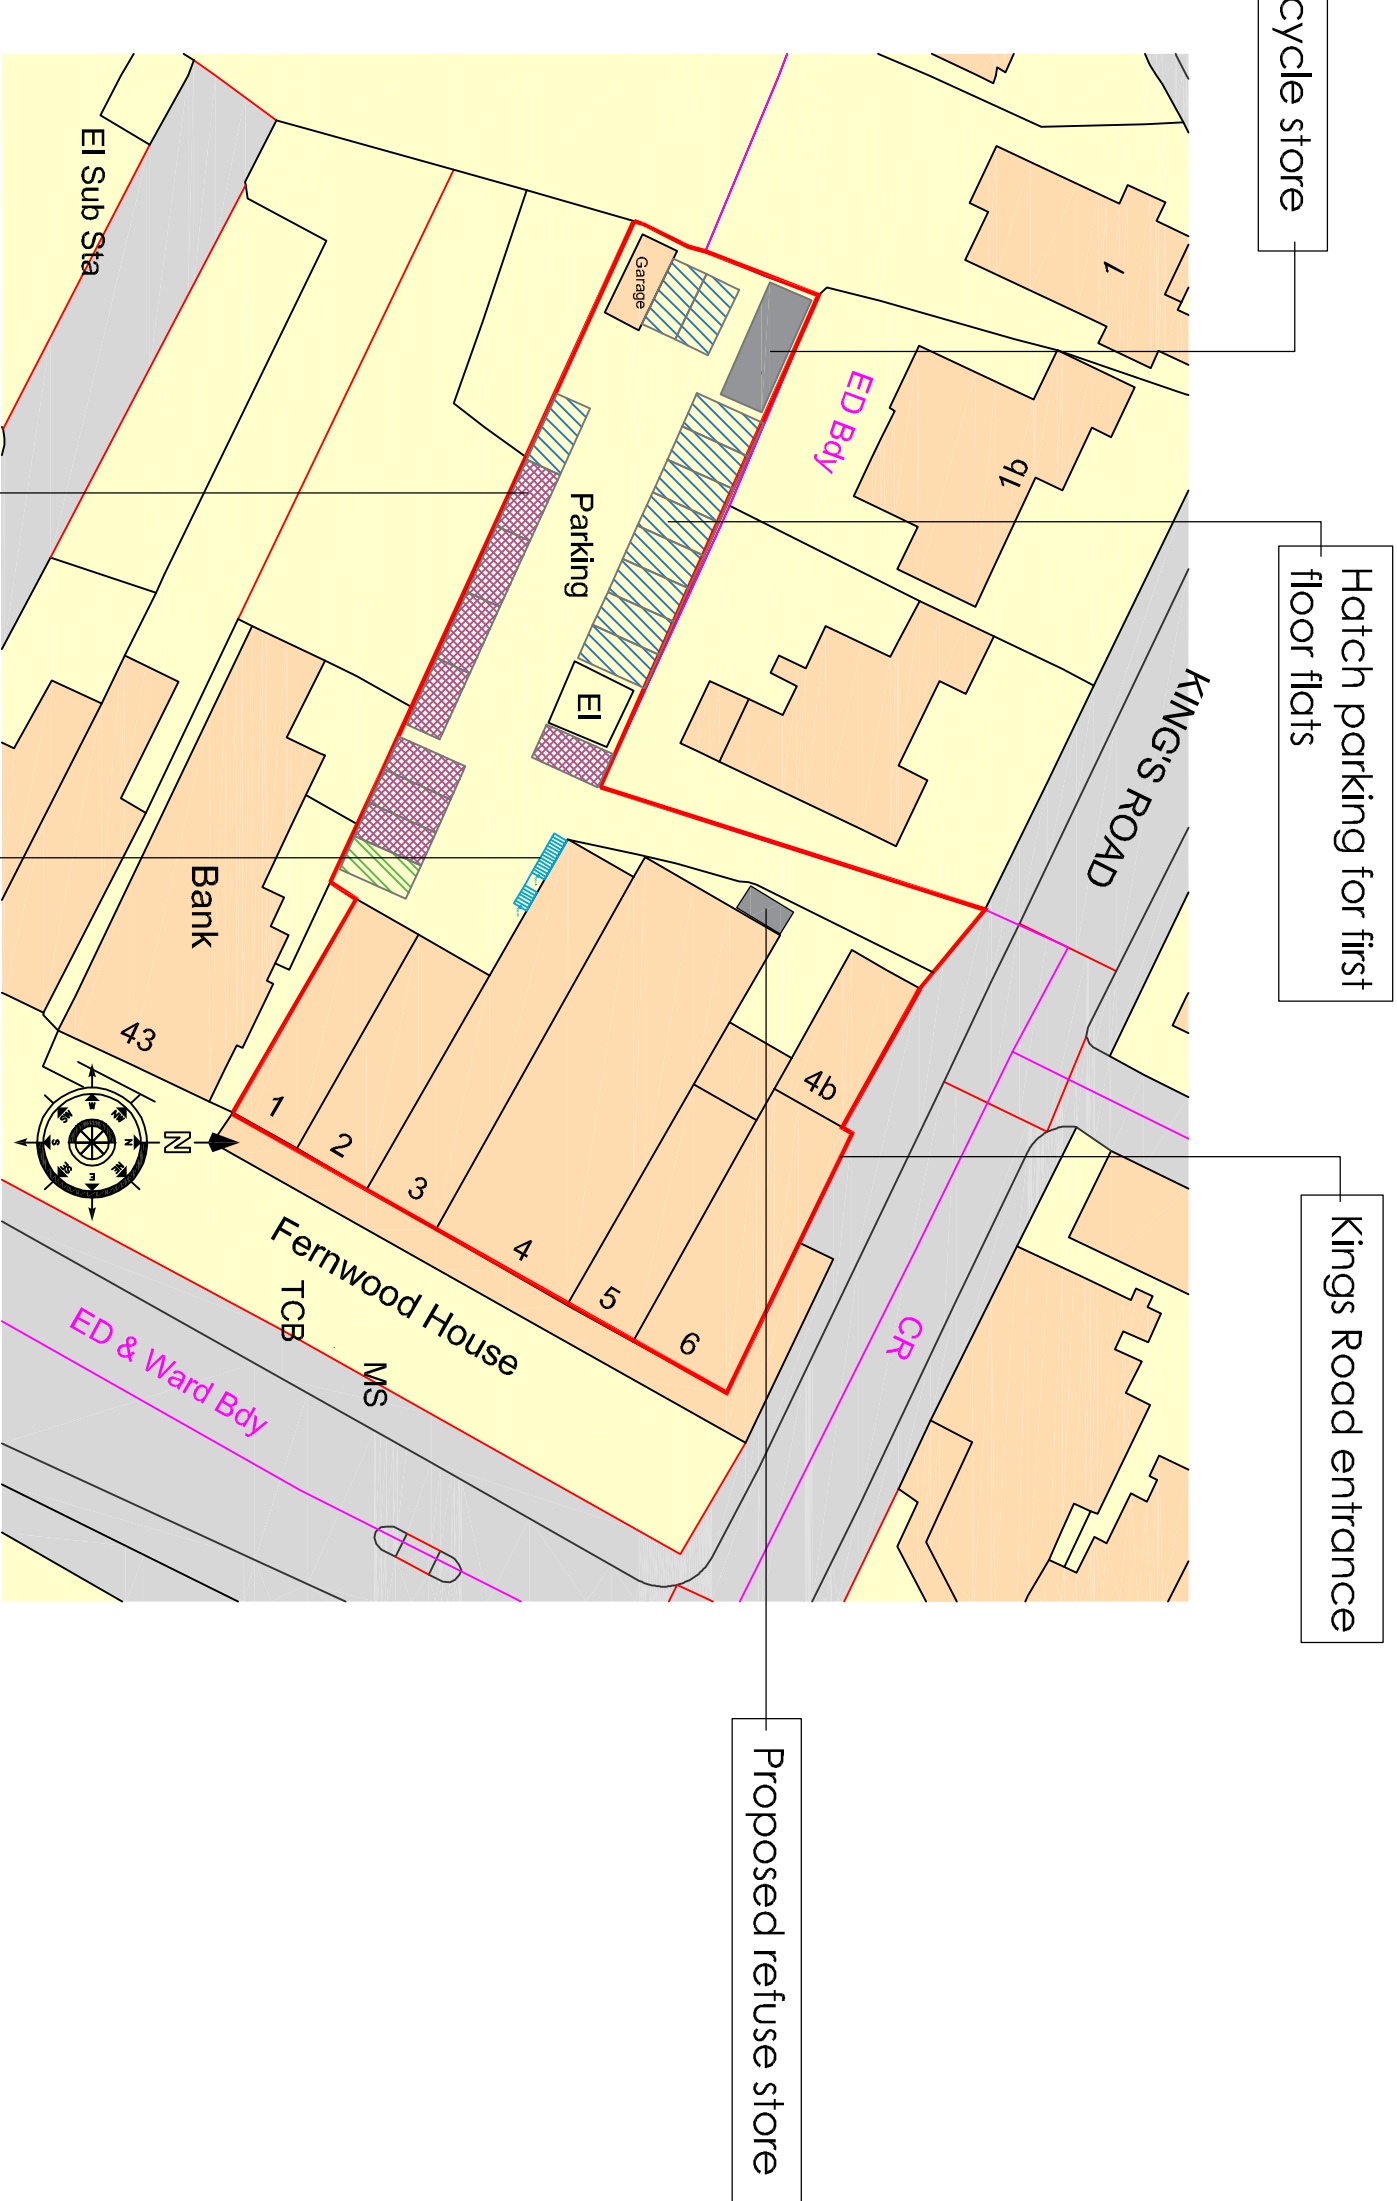
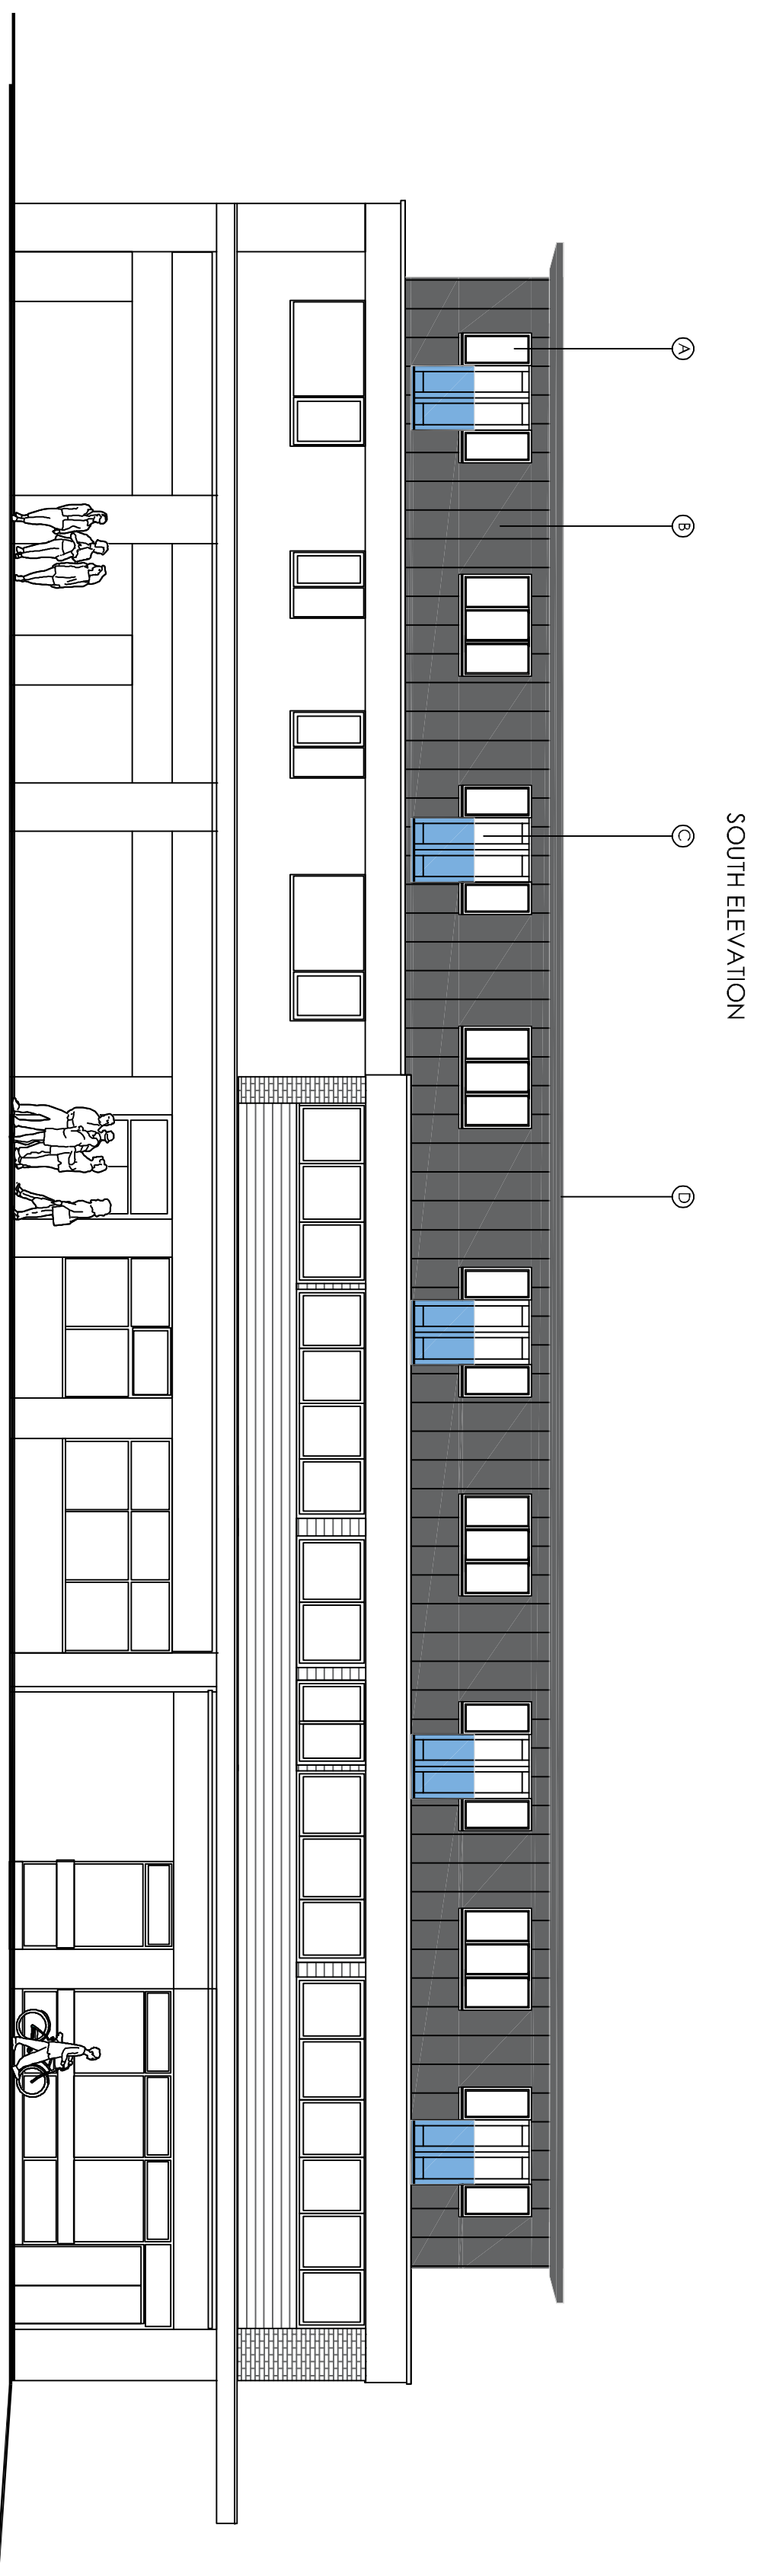
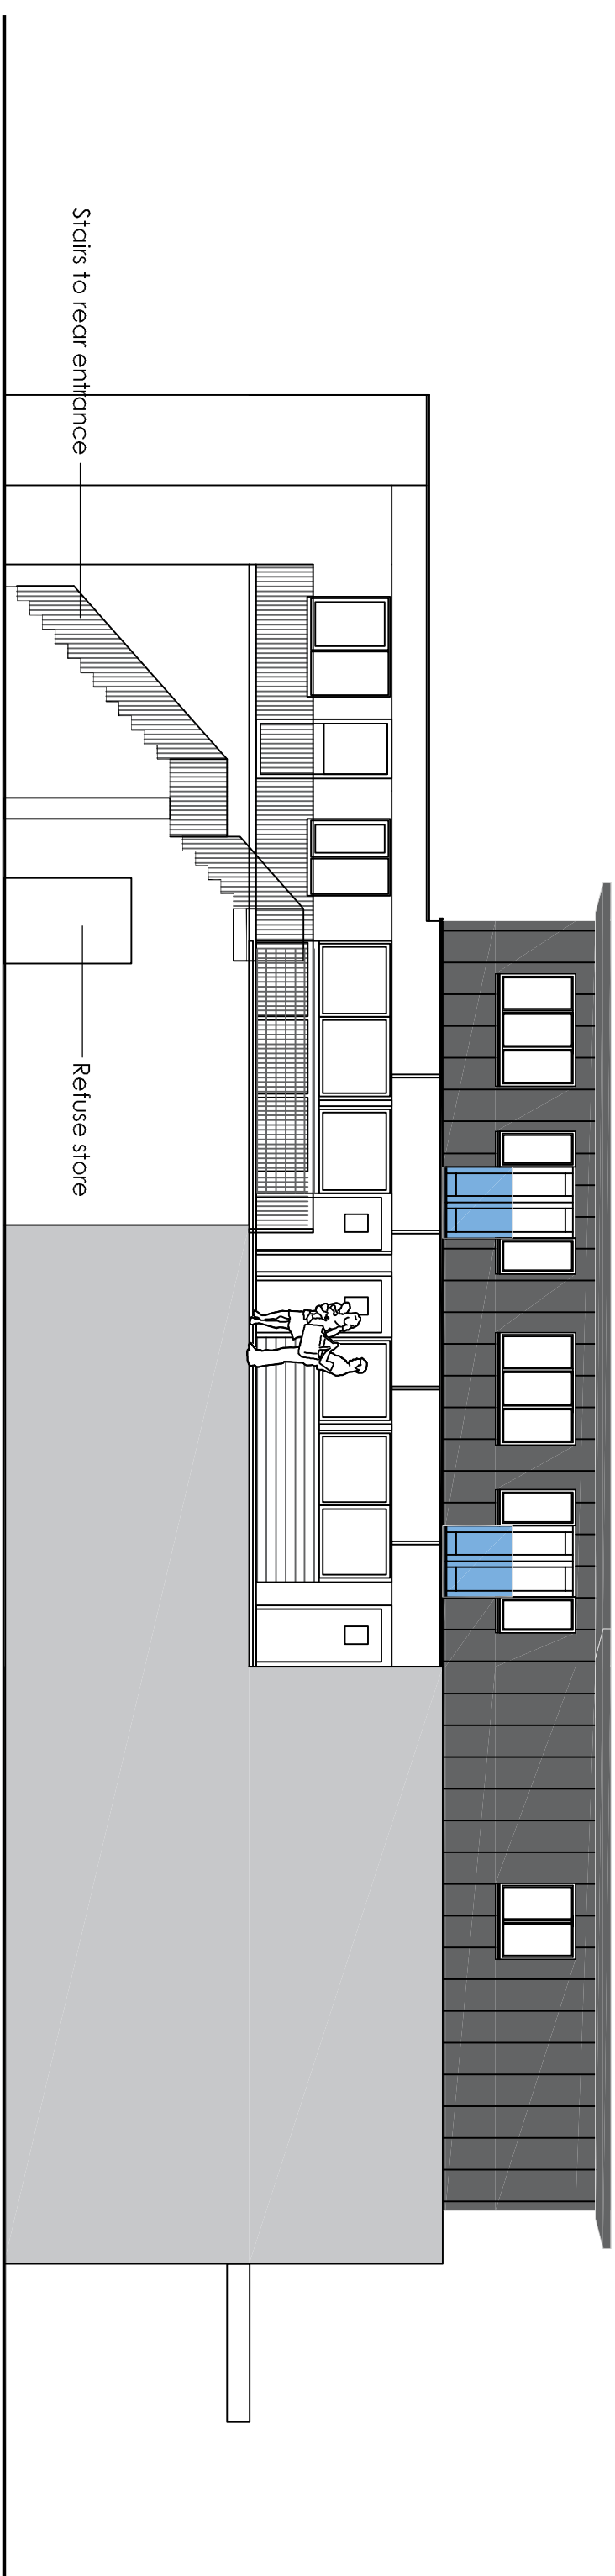
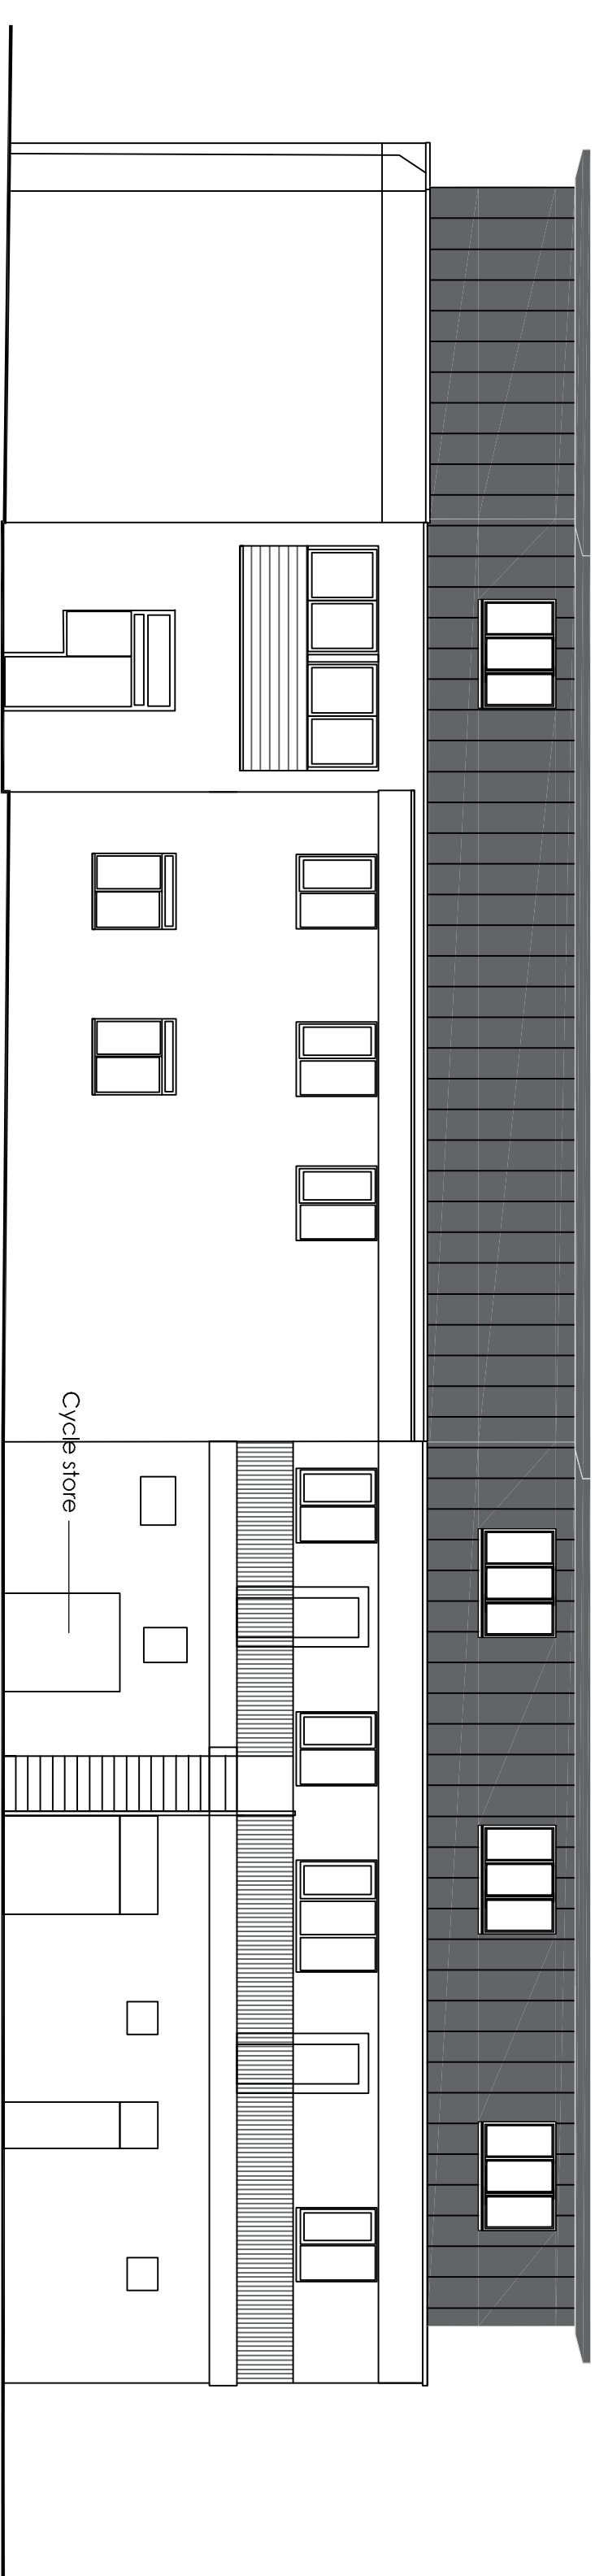


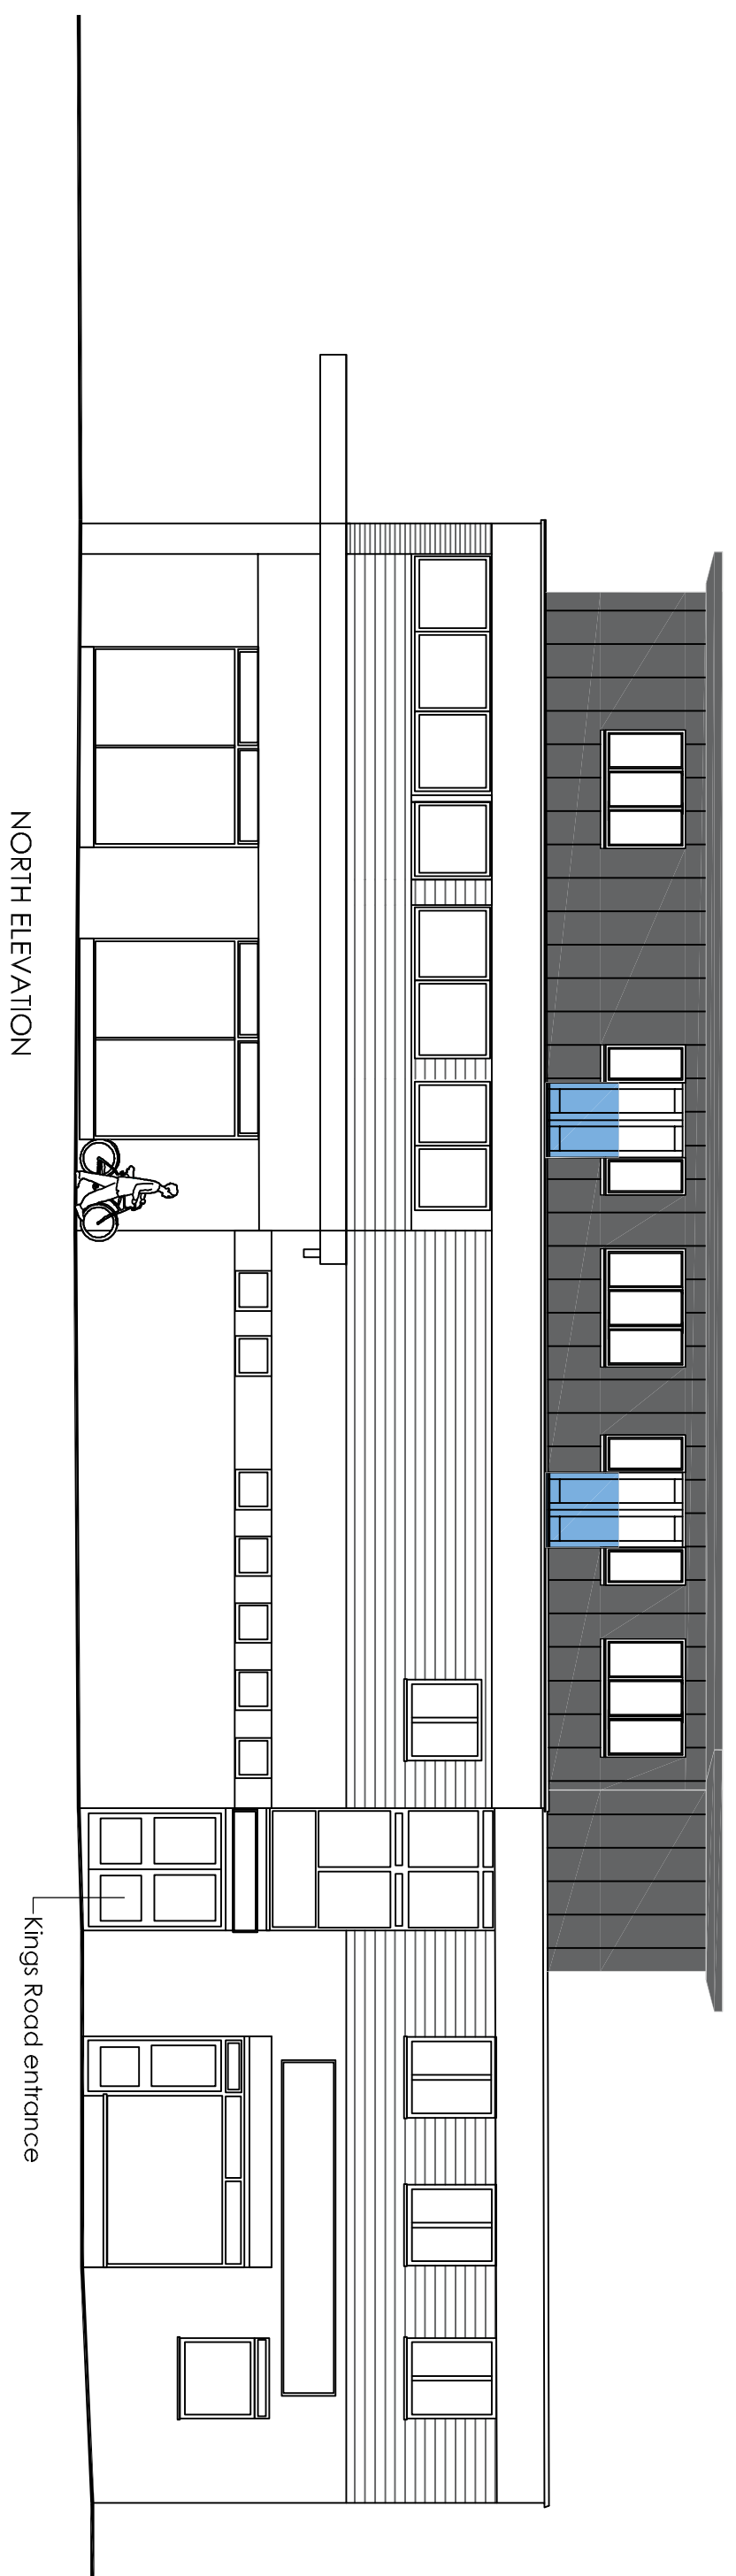


Ordnance Survey, (c) Crown Copyright 2019

All rights reserved. Licence number 100022432

rear entrance

Proposed parking spaces 1 to 8

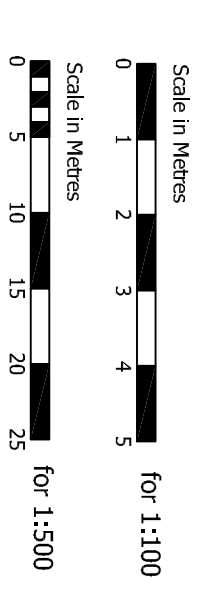

Revision	Description	Date	DRAWN

Project:
Fernwood House
London Rd,
Waterlooville
PO7 7HG

Drawing Title: **Proposed Elevations & Site Plan**

Chris Flint Associates Ltd
CHARTERED SURVEYORS - PROJECT MANAGERS
DEVELOPMENT CONSULTANTS

Drawn By	Date	SHEET SIZE	Approved By	Date
CF	27/09/19	A1		
Drawn As		Revision	Scale	
CFA	FULL	01	1-100	
PLANNING				

2 Emerald Close Waterlooville Hants PO7 8NZ
tel: 023 92 432484 fax: 023 92 358554
Email: christyflintassociates@gmail.com