




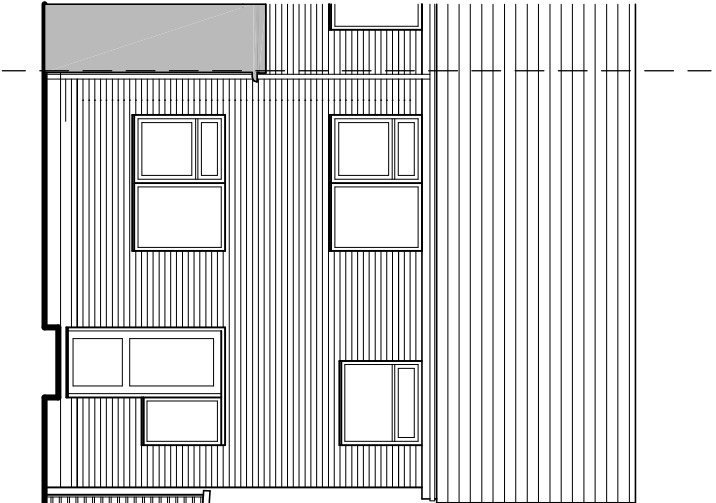


East (rear) elevation

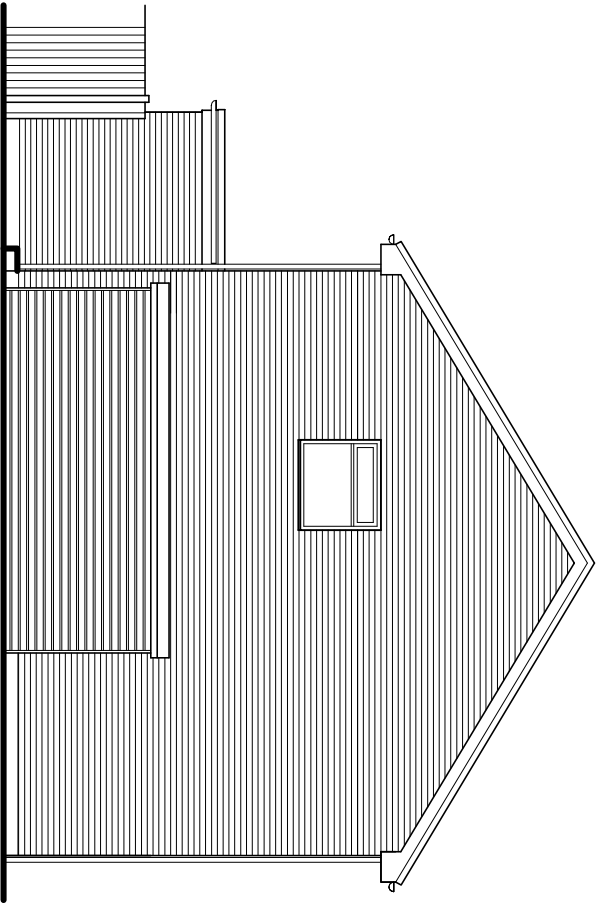


North (side) elevation

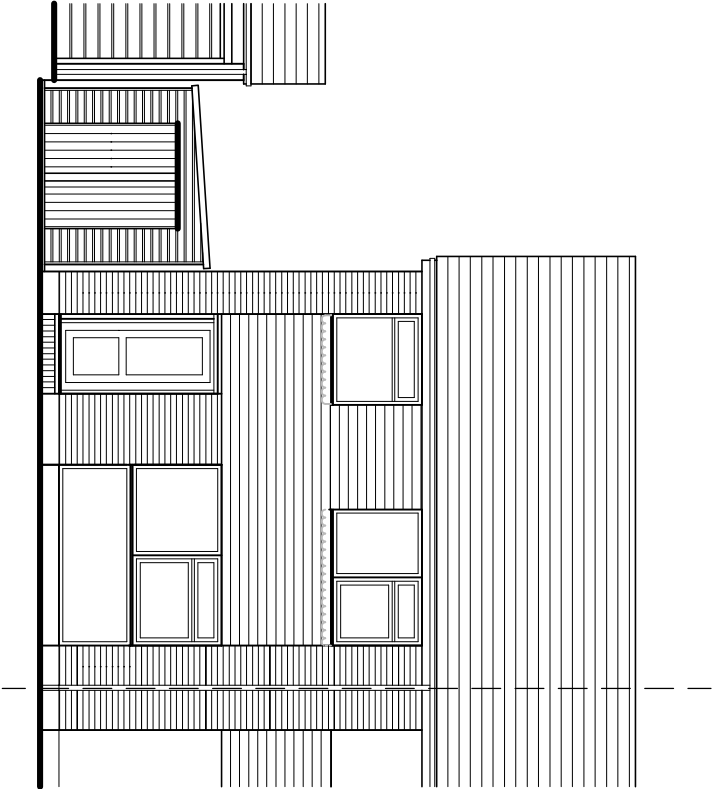


West (front) elevation

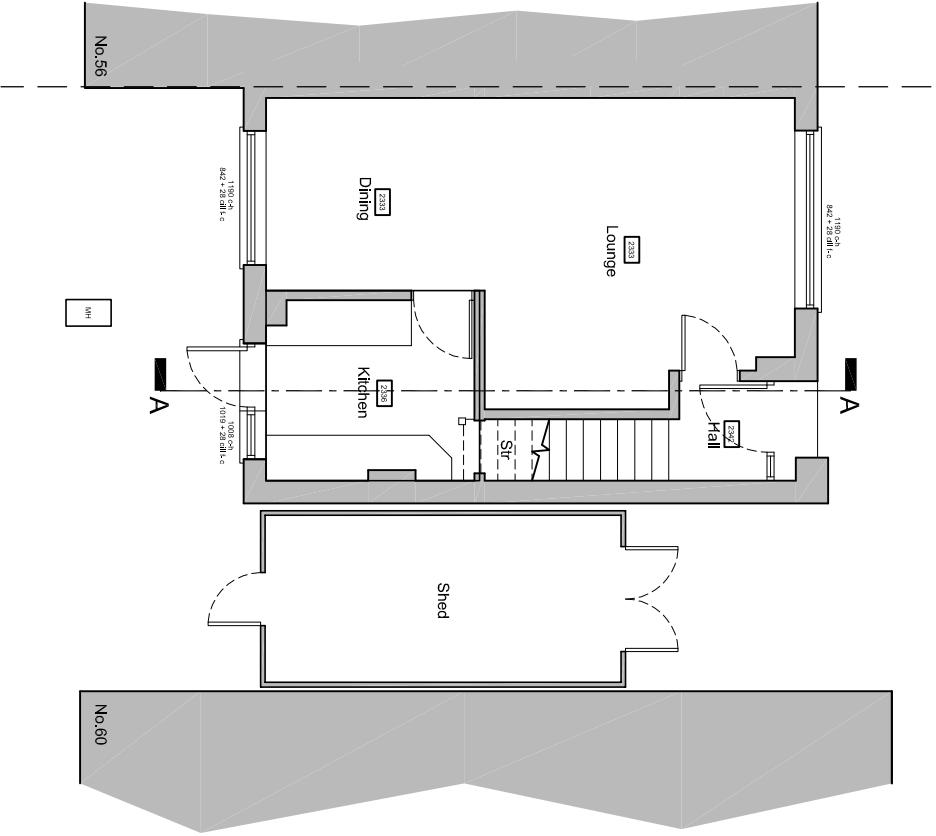

Ground floor plan

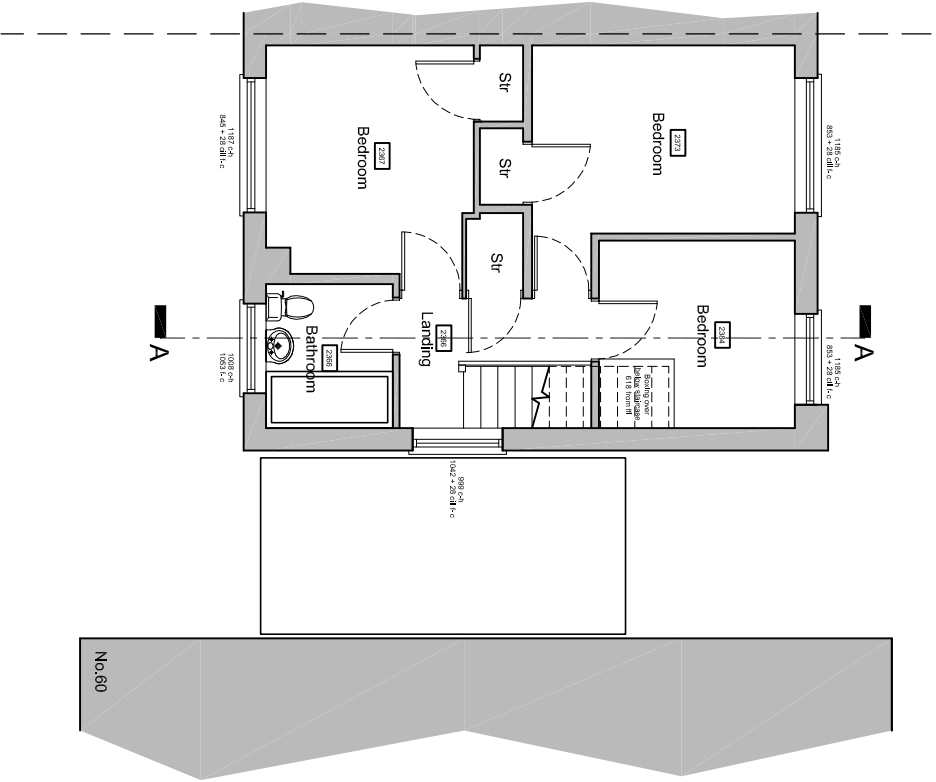

First floor plan

 

Existing floor plans & elevations scale 1:100



For MR & MRS LOVE	Title EXISTING FLOOR PLANS & ELEVATIONS			Office Tel: 01243 933732
Project PROPOSED EXTENSION AT 58 NUTWICK ROAD, DENVILLES, HAVANT HANTS, PO9 2UJ	Date JUNE 2019	Drawn JB	Scale 1:100 @ A3	Email: admin@jb-architecturedesign.com
	Job Number PL282-19		Drawing Number -01	Checked .
				Web: www.jb-architecturedesign.com