


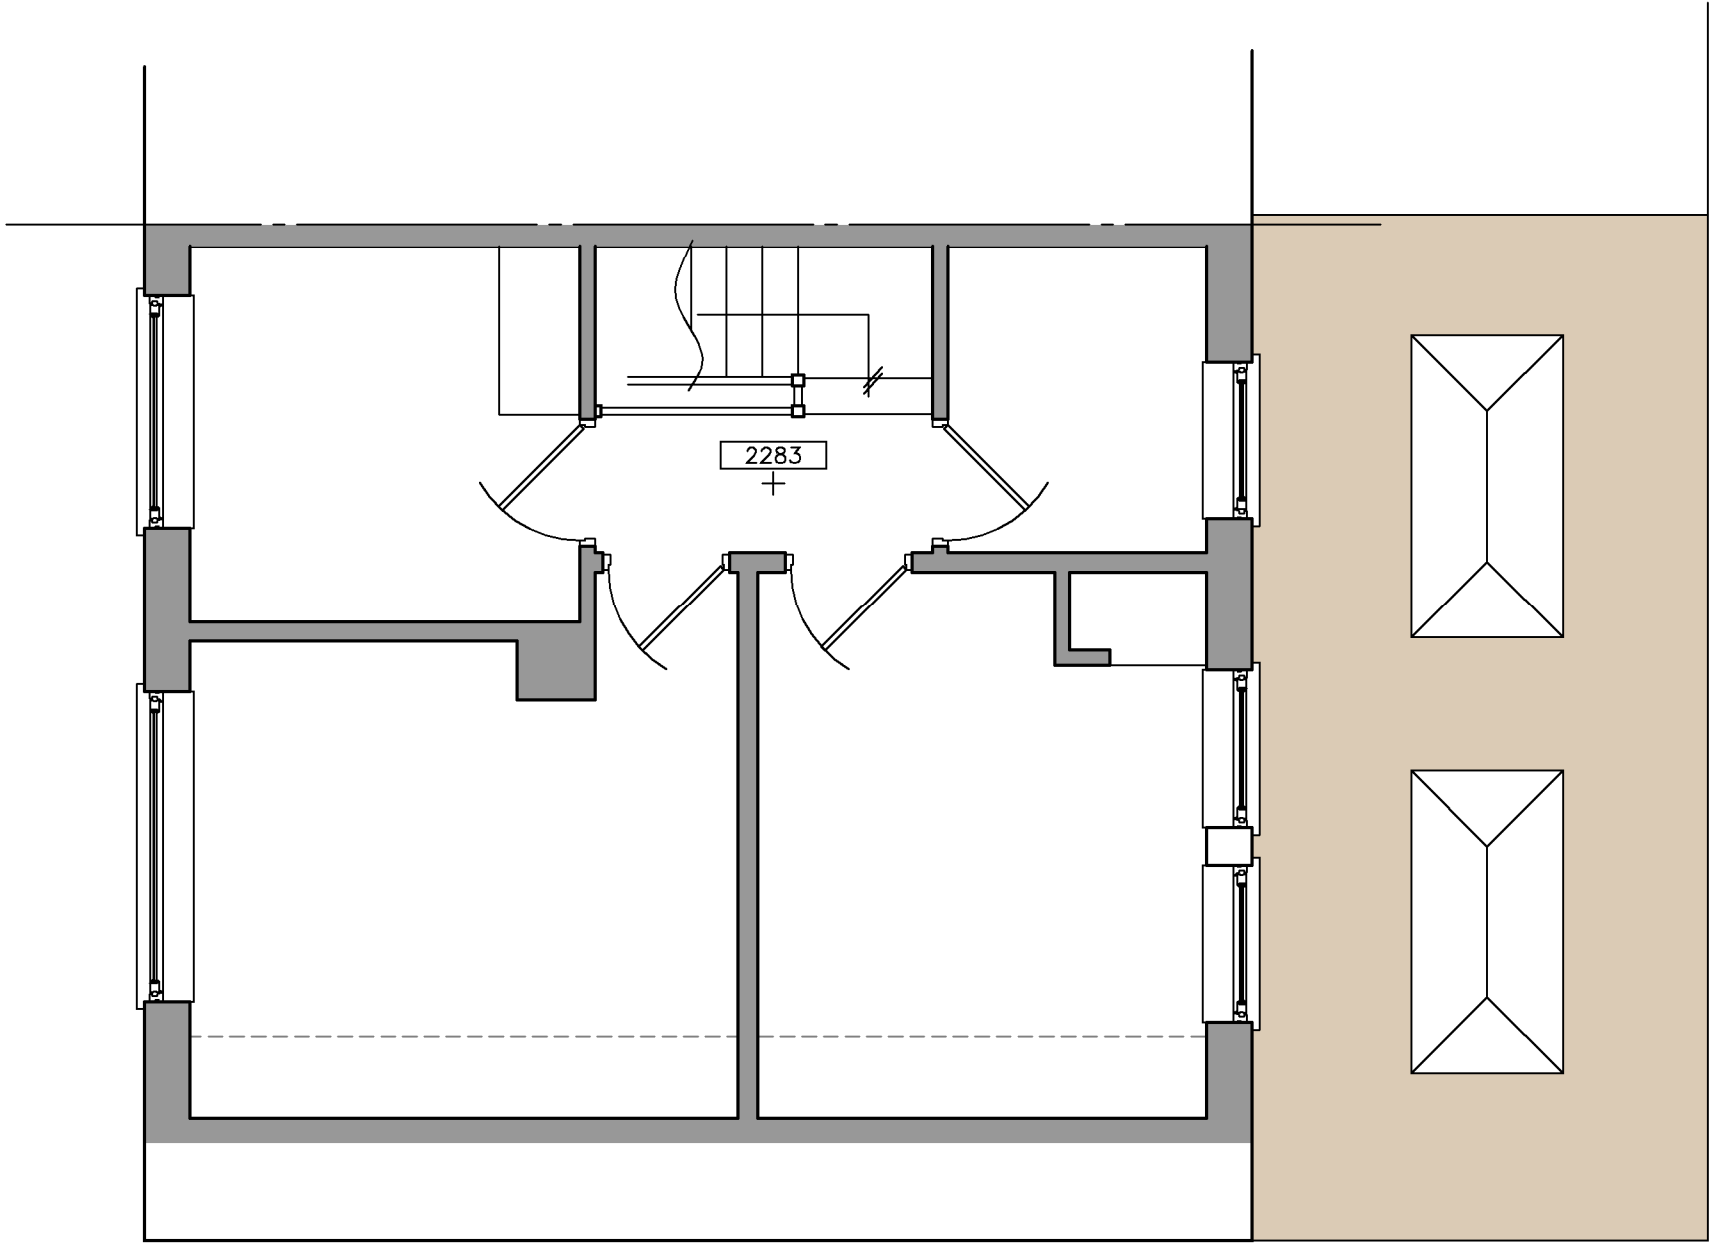

PROPOSED ROOF PLAN
SCALE 1:50

Note:
Do not Scale from this Drawing (except for planning approval).
All dimensions are in millimetres and to be checked on site.
All Dimensions relating to subcontractors or suppliers work
must be checked and agreed between the main contractor and
the sub-contractors and suppliers.

DRAWING TITLE
**CERTIFICATE OF LAWFULNESS -
PROPOSED ROOF PLAN**

CLIENT
Mr & Mrs Ward, 30 Cherry Tree Avenue, Waterloville, Hants, PO8 8BA.

DATE
June 2019

DRN.
gp

CHK.
-

SCALE
1:50 @ A3

Drawing Ref
19147 PL301

Rev
-

Gavin Page BA(hons)
tel. 07747 011252
email. gavin.page77@gmail.com

grp architectural design