



PROPOSED MATERIALS -

walls - brickwork
(to match existing)

dormer - tile hung
(to match existing)

roof - tiled
(to match existing)


windows - white
(to match existing)

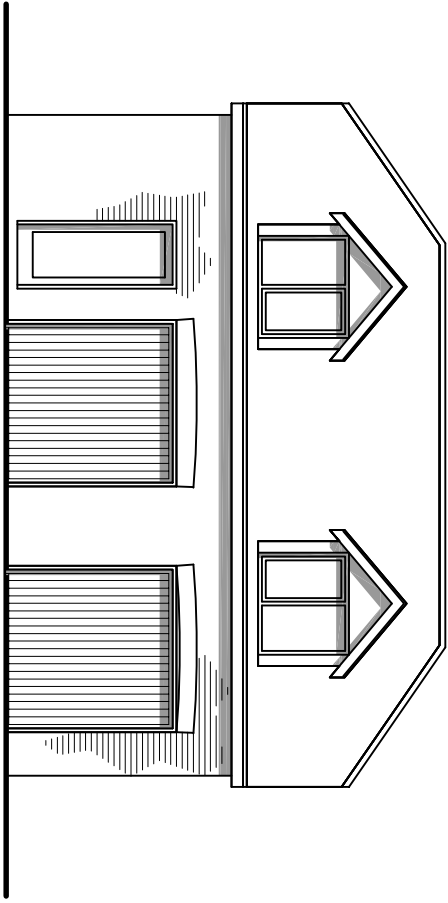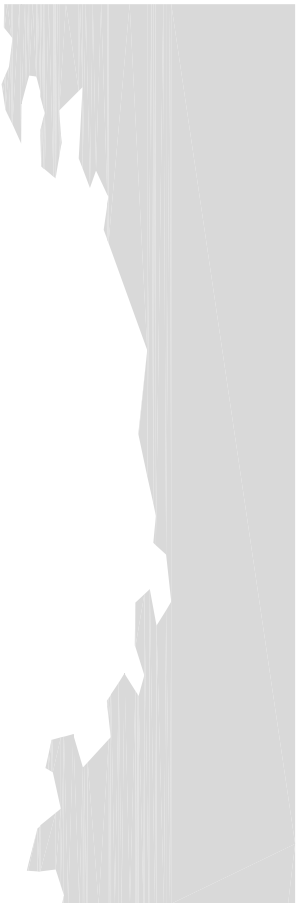

PROPOSED FRONT ELEVATION (facing due north)



SCALE 1:100

0 1 2 3 4 5m

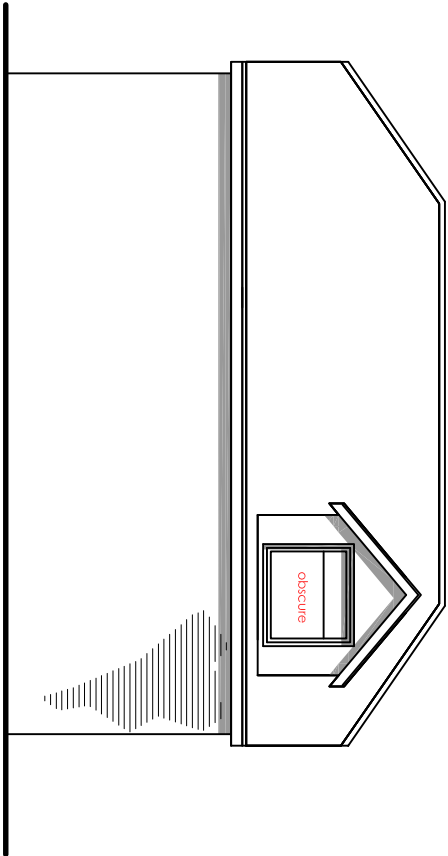

PROPOSED REAR ELEVATION (facing due south)



SCALE 1:100

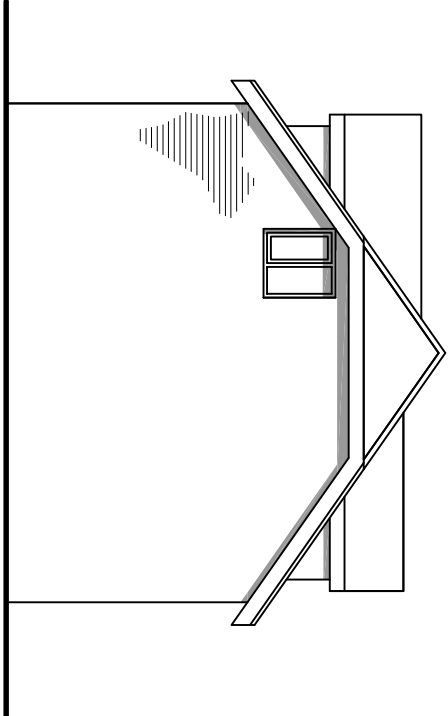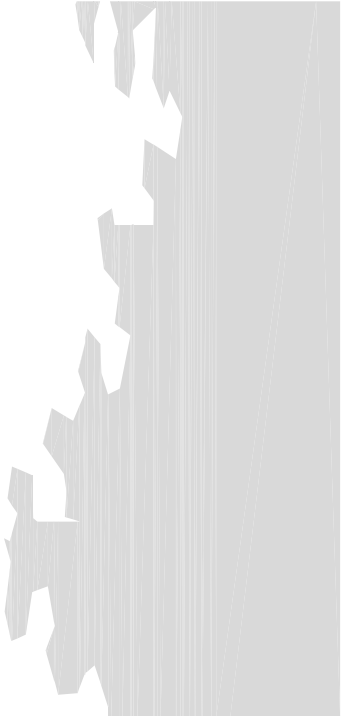

PROPOSED SIDE ELEVATION (facing due east)

SCALE 1:100

0 1 2 3 4 5m

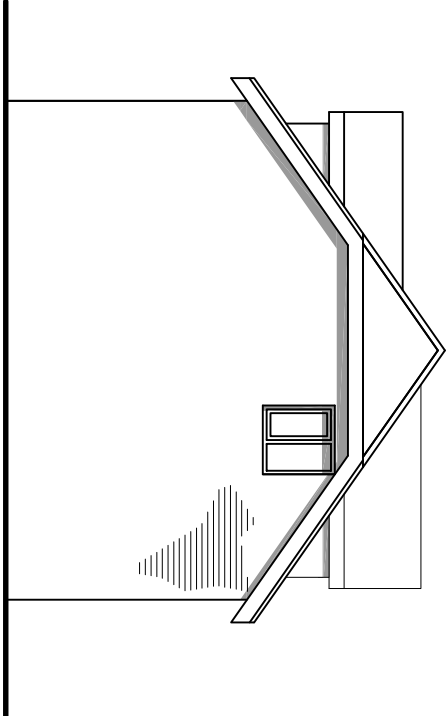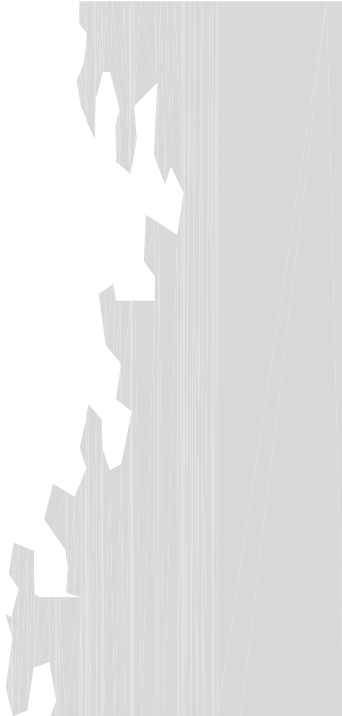

PROPOSED SIDE ELEVATION (facing due west)

SCALE 1:100

revision
01/2018 - obscure window added to
rear facing dormer.

client
Wills

stage
planning

date
10/12/18

scale
1:100 @ A3

address
35, Bakerswood Lane
Worlebourne
Horncliffe
PO8 8HJ

drawing no.
421/02/05
drawing
proposed
elevations



CMC design architectural services

the studio, 22 melrose road,
Chorleywood, Horncliffe, SO5 5ds
t 07968 997654
e studio@cmc-design.co.uk
www.cmc-design.co.uk