


Plots			
As	-	09	
Opp	-	06	

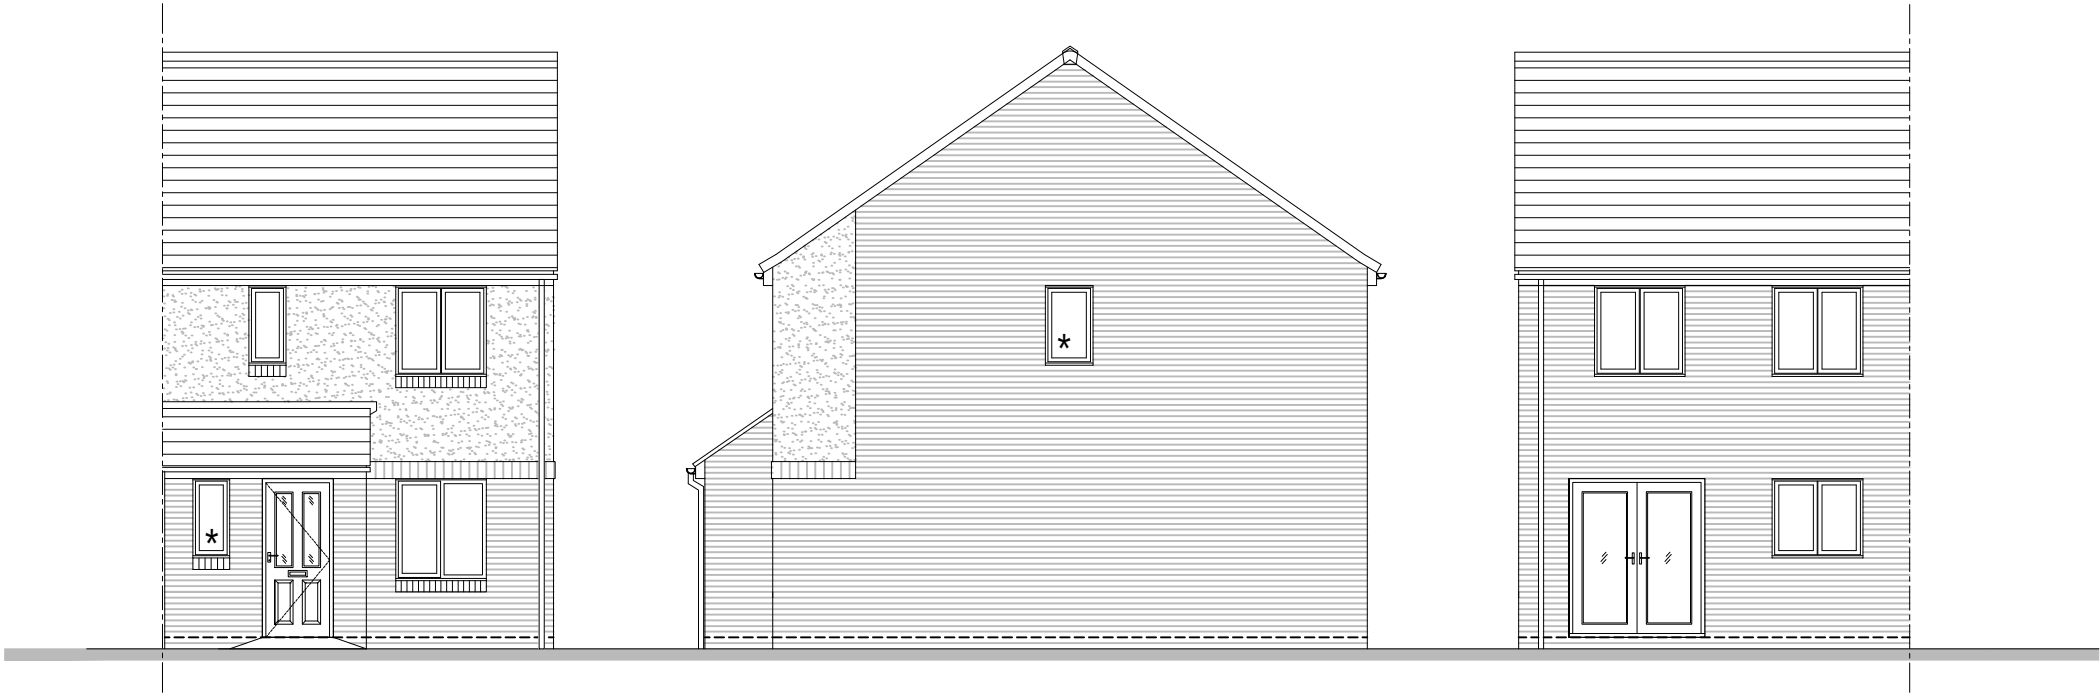


Front Elevation


★ Obscure glass

Side Elevation

Rear Elevation

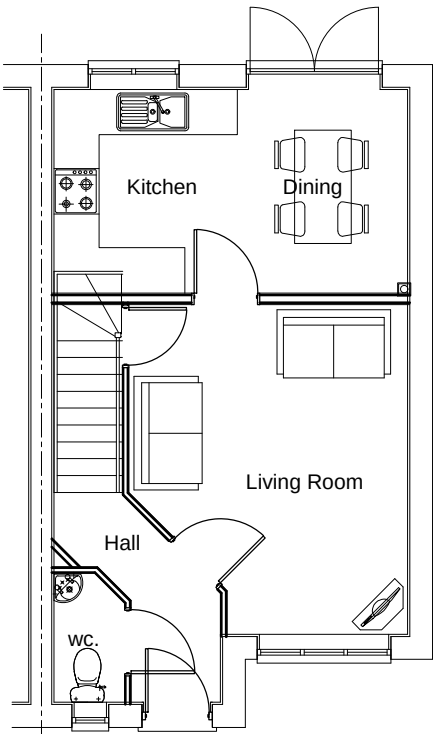

Ground Floor Plan

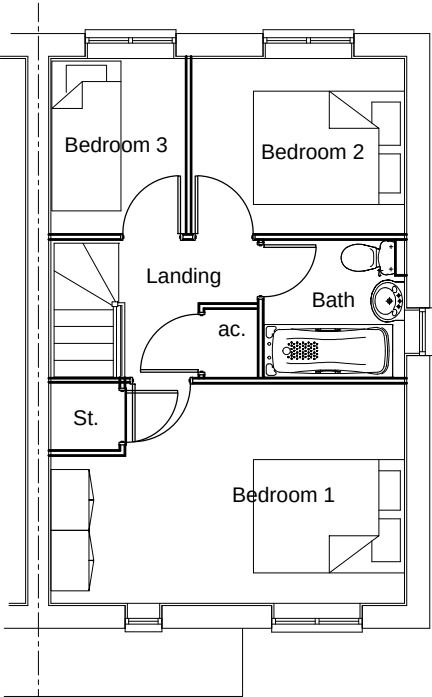

First Floor Plan

Drawing Title	Job No	Drawing No	Rev	A	03.01.18	Plots re-numbered & part rendered to suit revised site layout, office re-named to bedroom 3 as per accommodation schedule.	CL
				Rev	Date	Revision Details	Dr
Hanbury - HA end-terrace	-	HAN-HA-003	A	CD	BR	25.06.18	APPROVAL
Job Title	Scale	1:100 @ A3	Status	1	2	3	4
Land east of Castle Avenue, Havant	metres	1	2	3	4	5	6



PERSIMMON
Together, we make a home