



This drawing may be scaled with reference to the scale bar for planning application purposes only. Do not scale for any other purpose, use only annotated dimensions. All dimensions are to be checked by parties using the drawing, and any errors or omissions are to be reported to James Potter Associates Ltd.

Rev.	Date	Note	Author	Checked
-	dd/mm/yy	Note	XXX	XXX

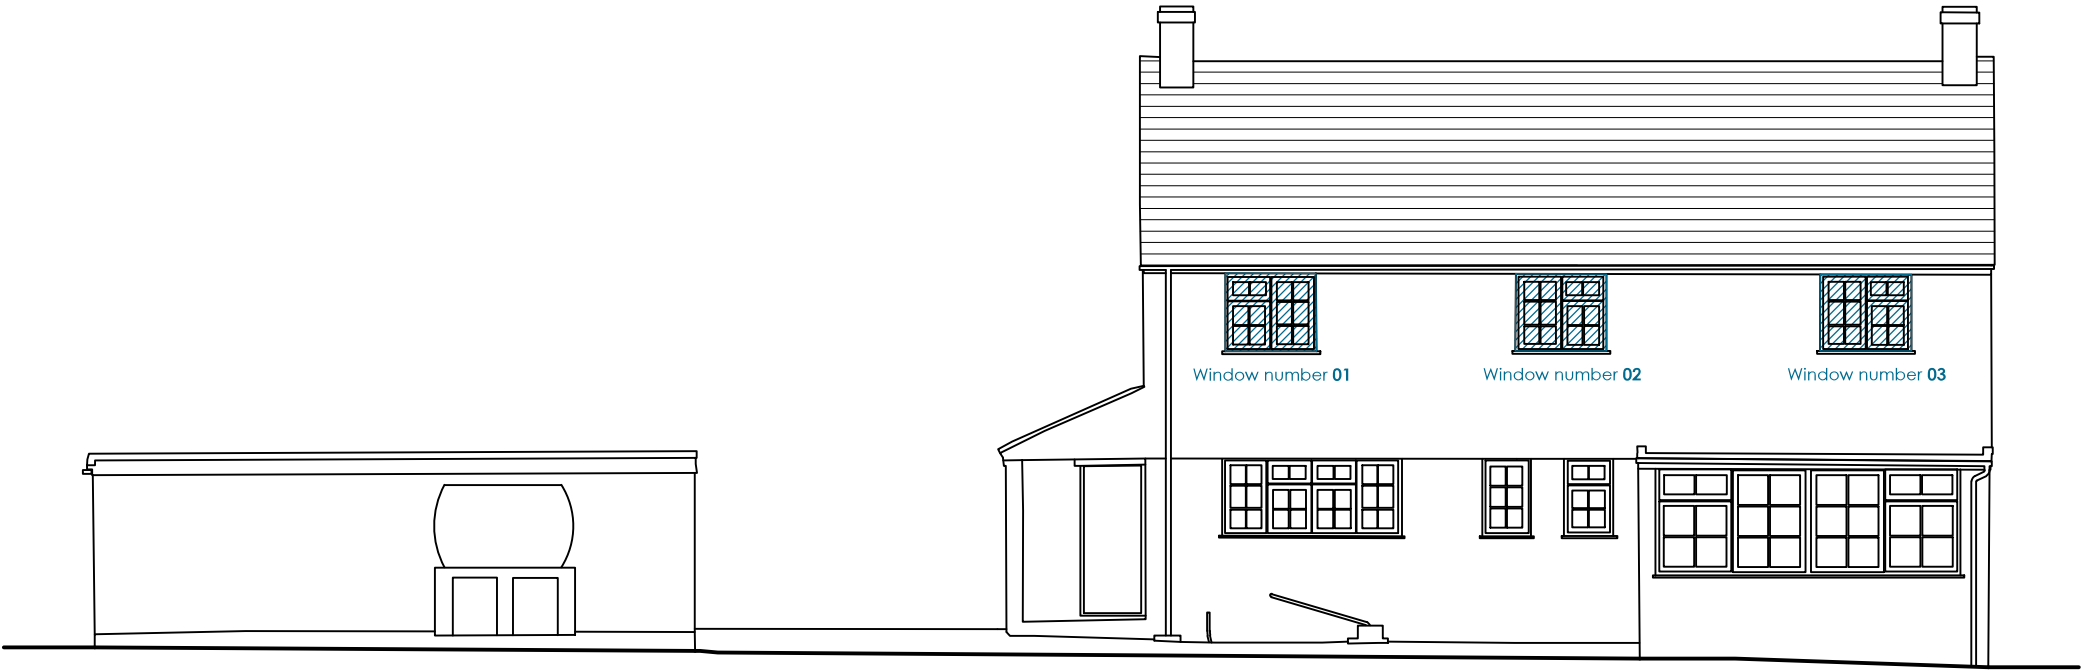

Number of windows
at the back: **03**

EXISTING EAST ELEVATION


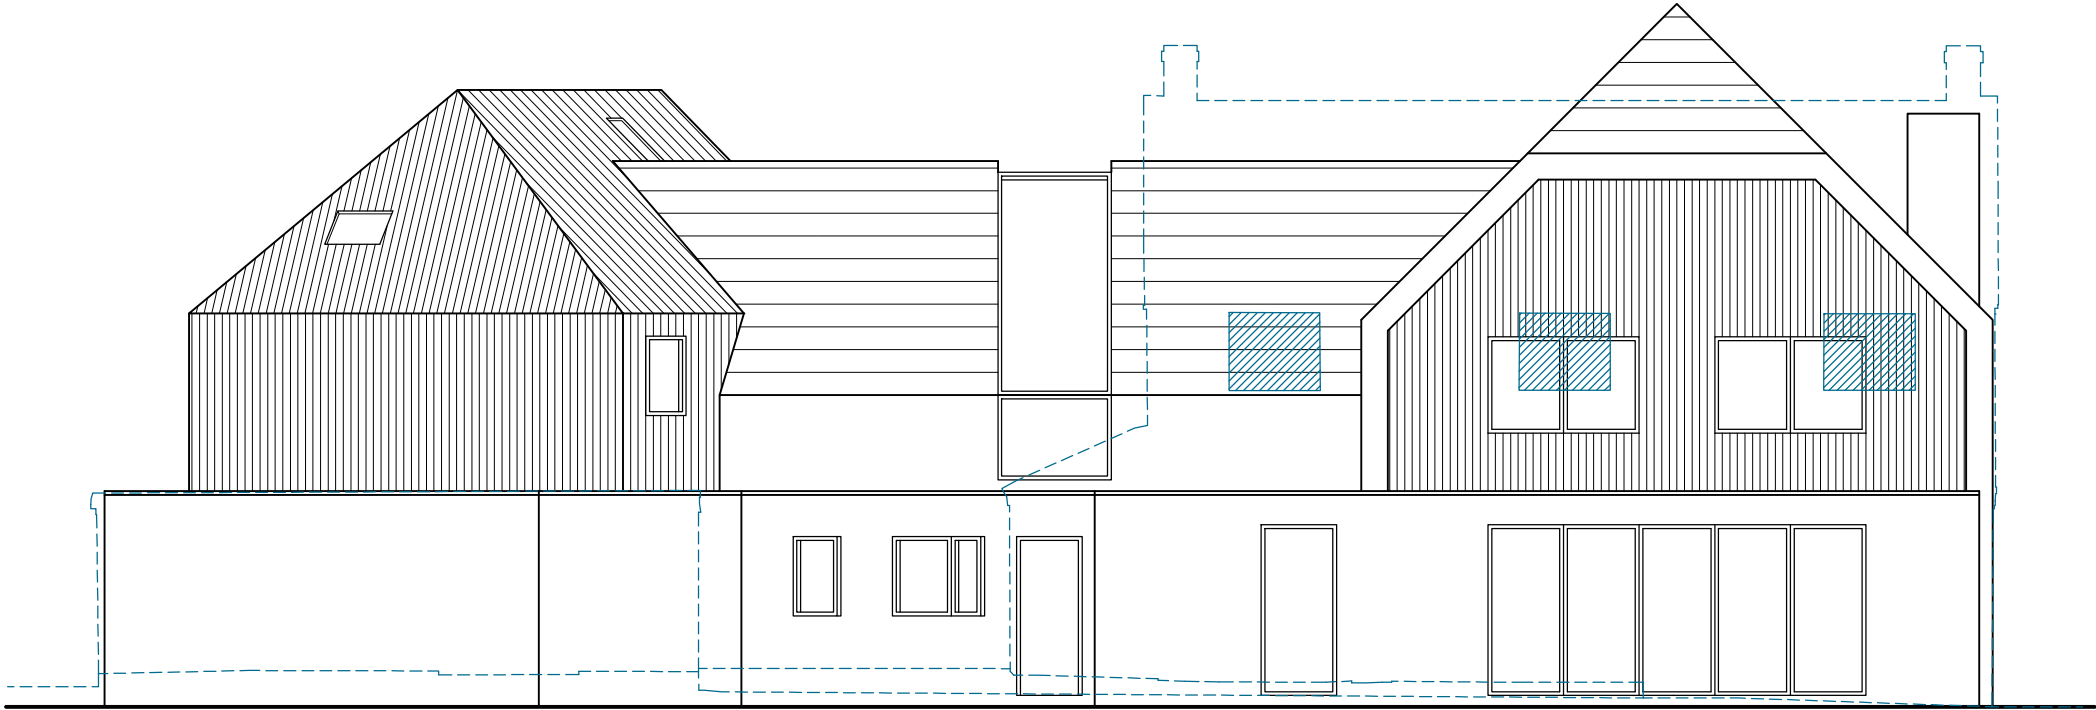


Number of windows
at the back: **02**

PROPOSED EAST ELEVATION - OVERLAY

KEY

-  Windows position
-  Existing Property

 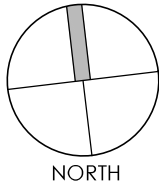

Project	EXTENSIONS, LOFT CONVERSION & ALTS. 128A WOODLANDS WIDLEY PO7 5DS					Drawing	EXISTING-PROPOSED COMPARISON 2		
						Job-Dwg Number	18061-PL-511		Rev.
Client	MR & MRS SPURWAY					 JAMES POTTER ASSOCIATES www.jpa.design JPA - PORTSMOUTH Suite 1, Winter Works, Rear of 119 Winter Road, SOUTHSEA, Portsmouth, PO4 8DS t. +44(0)2393 871 000			
Status	PLANNING								
Scale	1:100		Sheet Size A3						
Author	RH	Checked	JP	Date	02/05/19				