


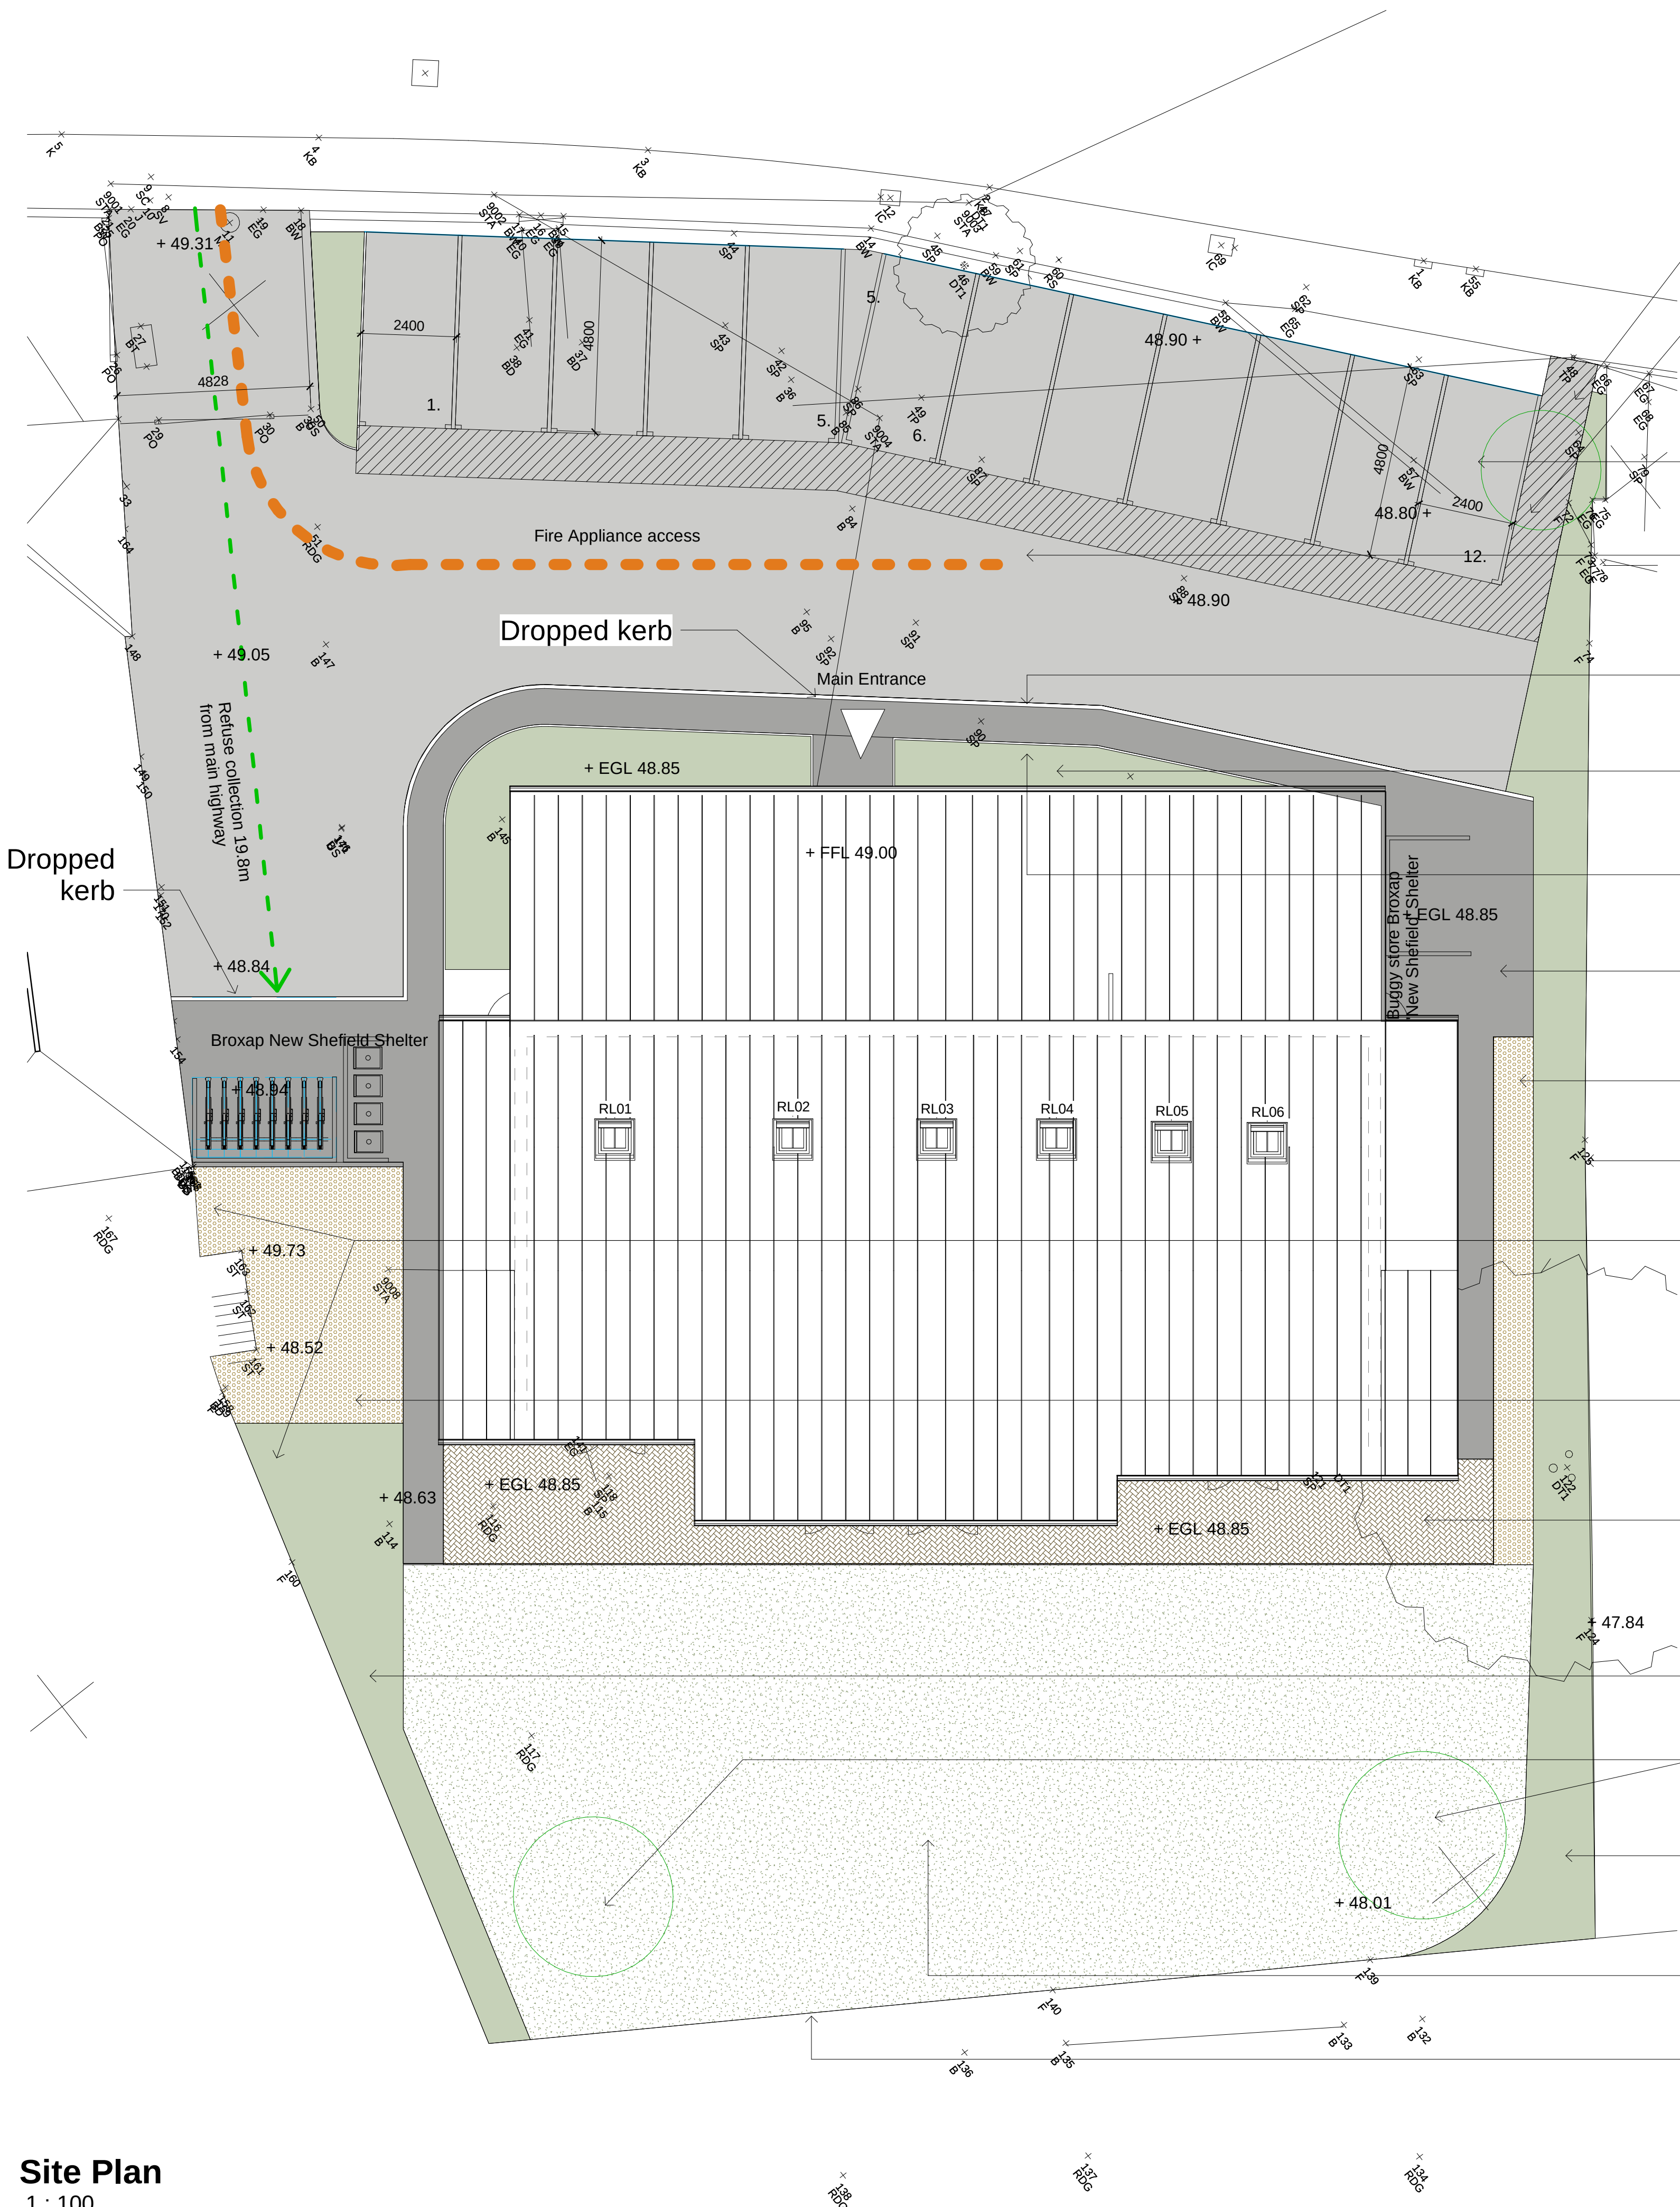

Site Plan
1 : 100

This drawing is to be read in conjunction
with **Landskein 18/06/196/LAN_01**


- Materials key**
- Tarmac to parking and roadway
 - Tarmac to footpath
 - Gravel
 - Grass to rear amenity space
 - Planting beds
 - Specimin tree

External Works:

- Structural boarder planting
- Ornamental boarder planting
- Specimin Tree
- Tarmac Parking Bays and white line painting
- Precast concrete road kerb to tarmac path
- Ornamental boarder planting
- 50mm Precast concrete path edging
- Tarmac Path and hardstanding
- Gravel boarder
- Acoustic boundary fence
- Acoustic boundary fence
- Gravel boarder
- Paving to rear terrace: Brett's Omega Brindle colour blocks laid herringbone
- Amenity space boarder planting
- Specimin Trees
- Amenity space boarder planting
- Amenity space grassed lawn
- Acoustic boundary fence



C AJB Condition 16 24/10/20149
B AJB Materials and colours 28/03/19
A AJB Parking 31/01/19
P1 Initial issue As titleblock

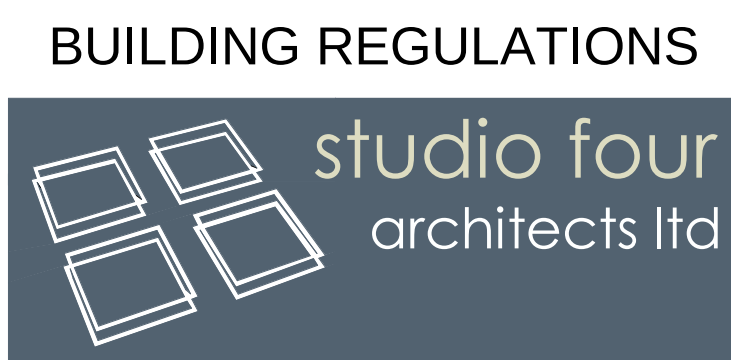

Tollgate Estates, Stanbridge Earls, Romsey SO51 0HE
t: 01794 511255
romsey@s4architects.co.uk
www.studiofourarchitects.com

client **Woodberry Day Nurseries**

project **Day Nursery, 208 London Road, Waterloooville**

title **Proposed Site Plan**

scale **1 : 100** paper **A1** drawn **AB** checked **GJ**

date **16.02.15** job no. **38074** dwg. no. **002** rev. no. **C**

file: j:\38074\15 - Day Nursery - 208 London Road, Waterloooville\dwg\Site Building_Rap\38074-002 to 011 London Road Day Nursery Model.dwg

