


NOTES:

All dimensions to be checked on site and any discrepancy notified to The Martin Ralph Group. Written dimensions are to be used in preference to scaled dimensions.


This drawing is the property of The Martin Ralph Group and must not be reproduced, in part or whole, or derived from, without their permission.

It is essential that prior to commencement and during construction works, the contractor reviews the drawings and specification and discusses with the practice any inconsistencies, anomalies, non-industry standard features or other concerns.


For both pricing and construction purposes Structural, Mechanical and Electrical Engineers designs, calculations and sizes etc. are the responsibility of the appropriate design team. The drawings are to be designed to the immediate attention of The Martin Ralph Group.

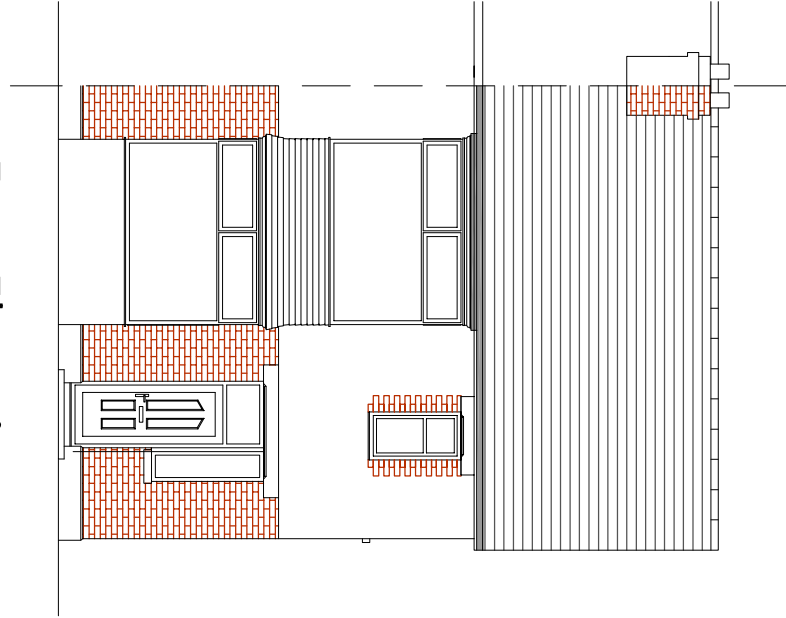


East Elevation
(Scale 1:100)

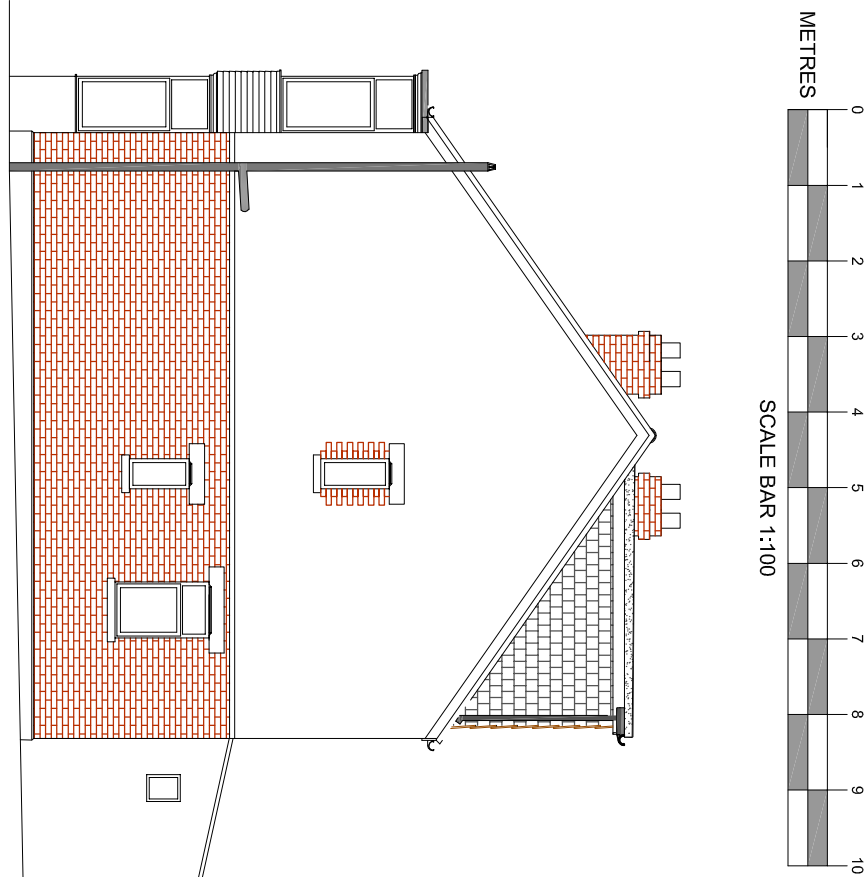


North Elevation
(Scale 1:100)

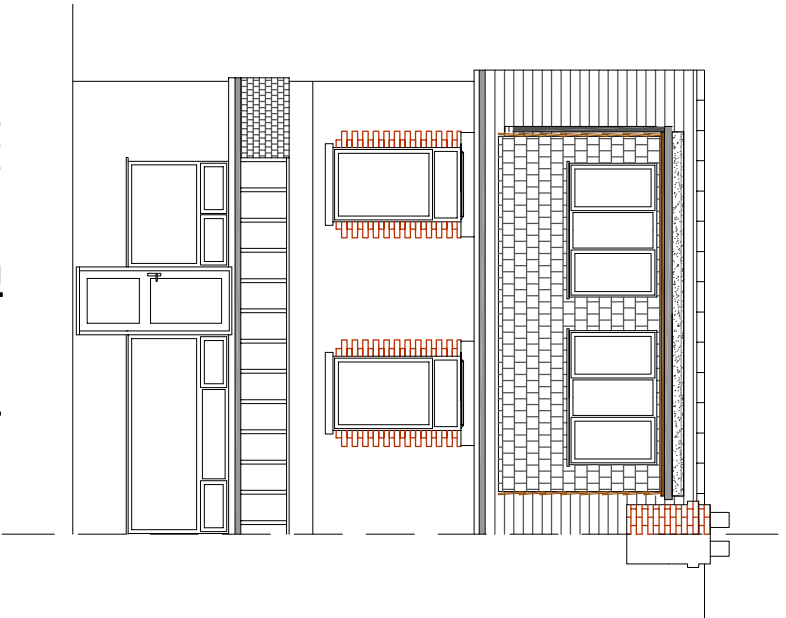



West Elevation
(Scale 1:100)

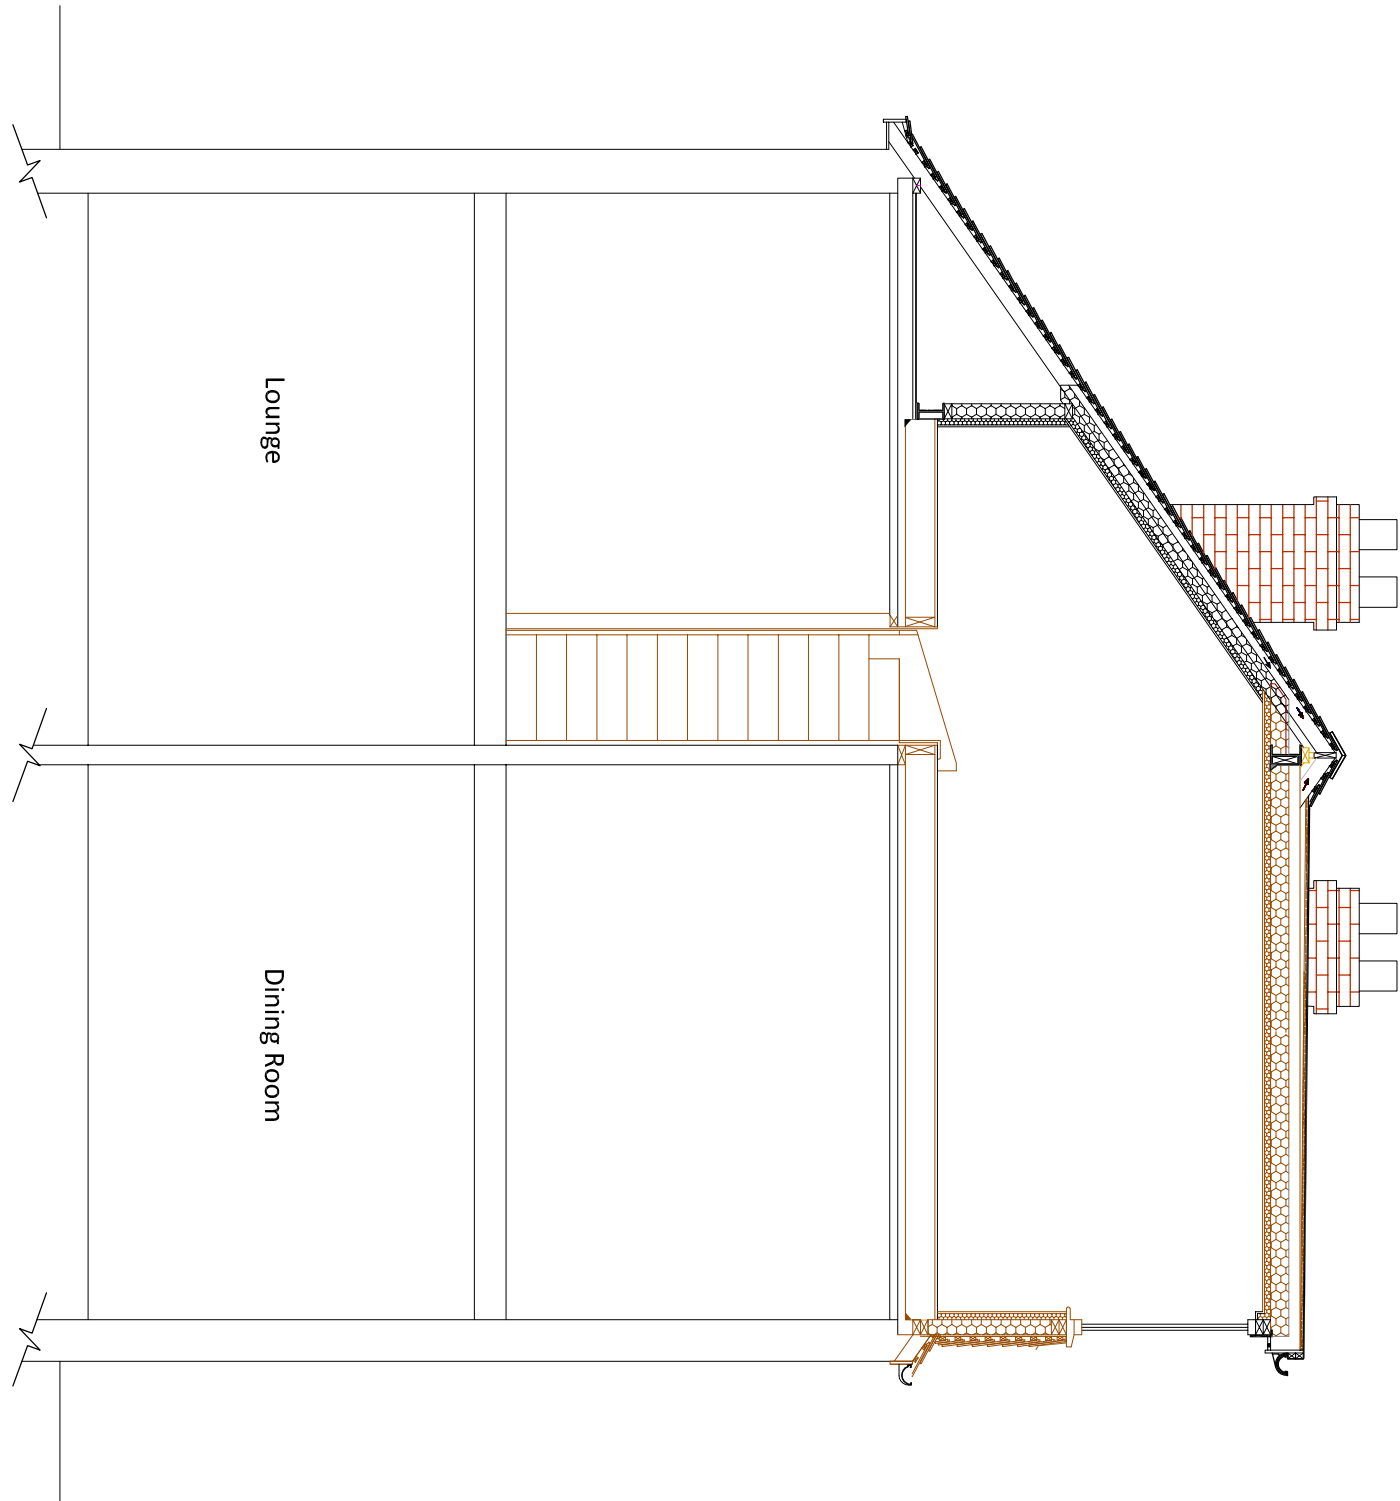


Section A-A (Scale 1:50)

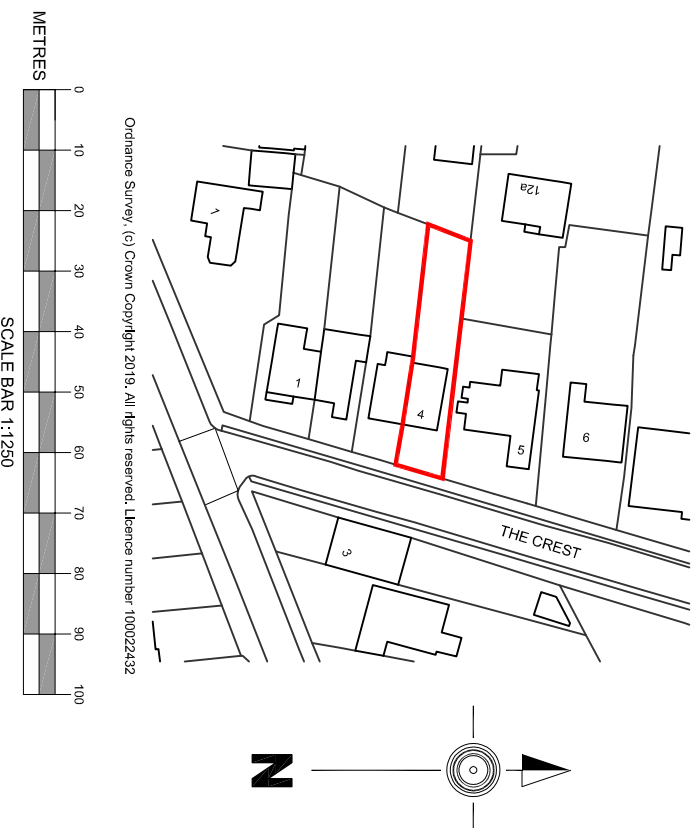


Location Plan (Scale 1:1250)

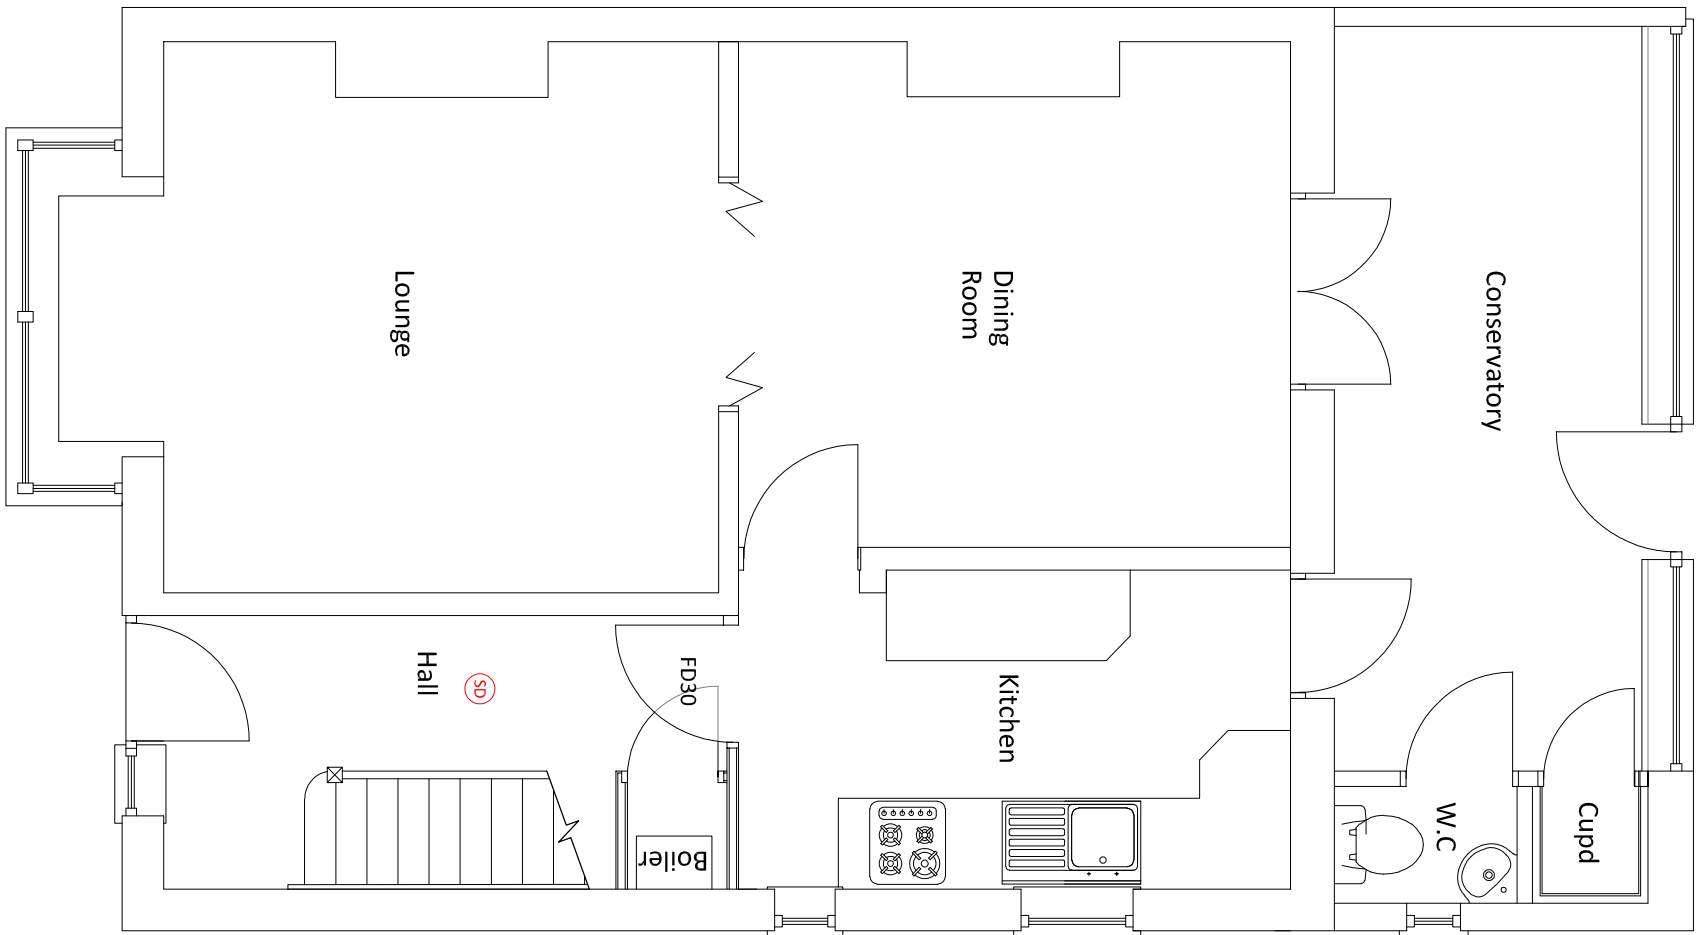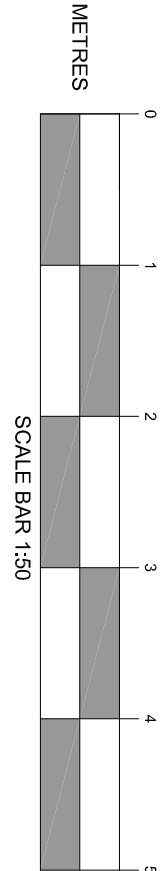


Ground Floor Plan (Scale 1:50)

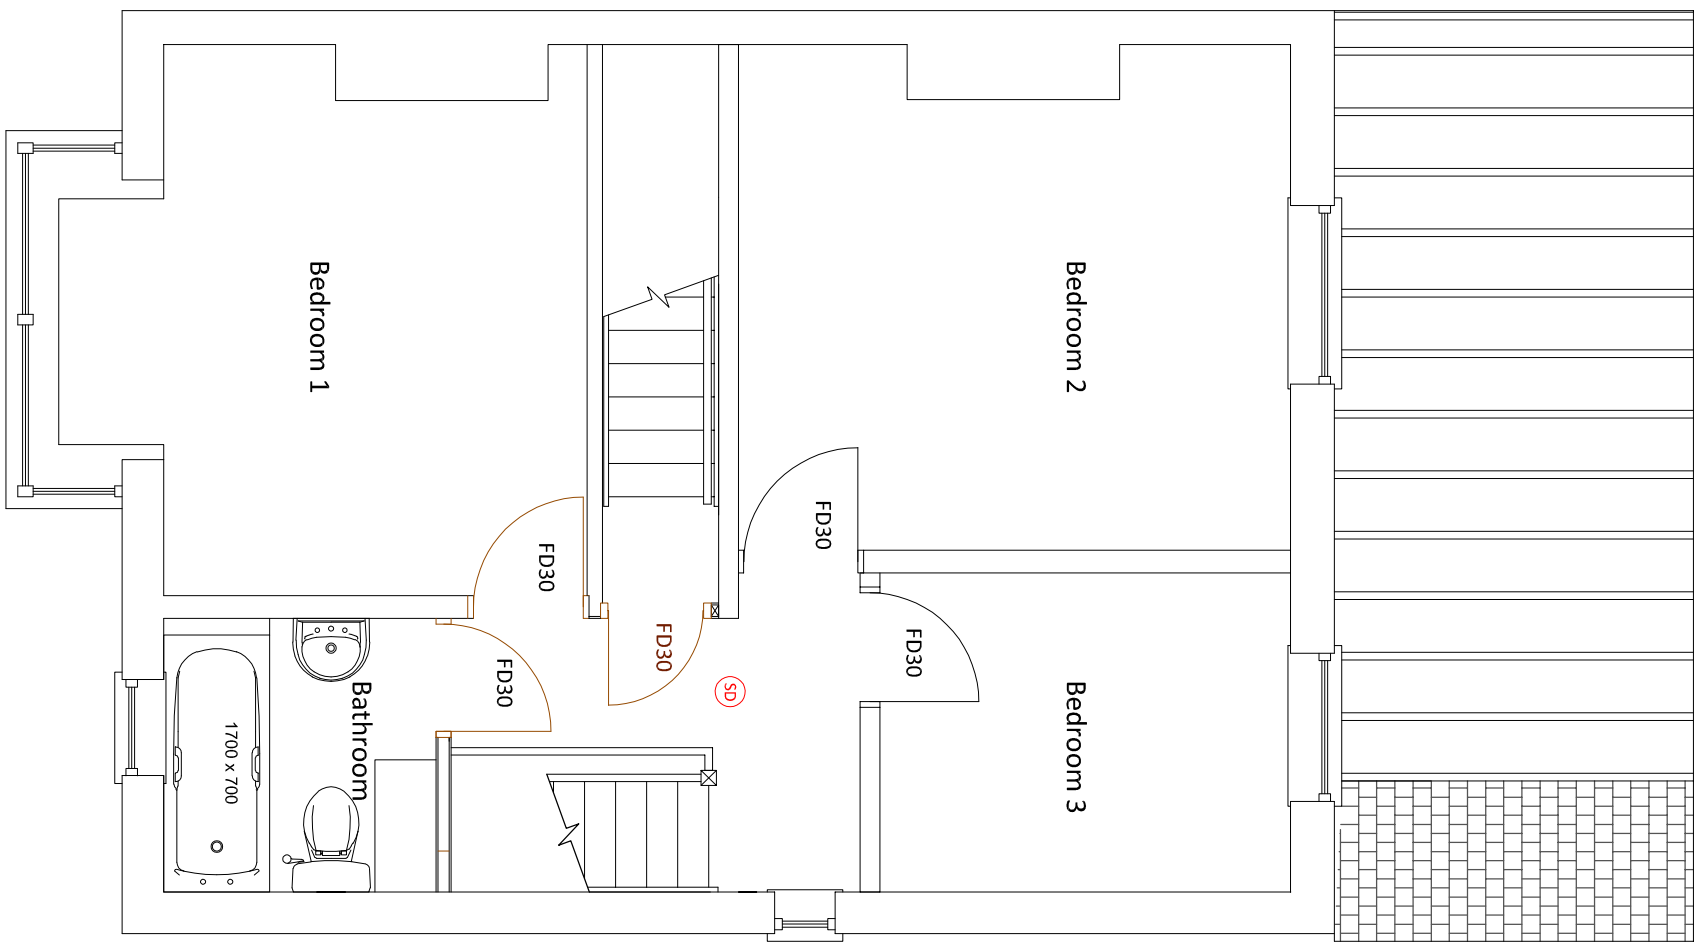



First Floor Plan (Scale 1:50)

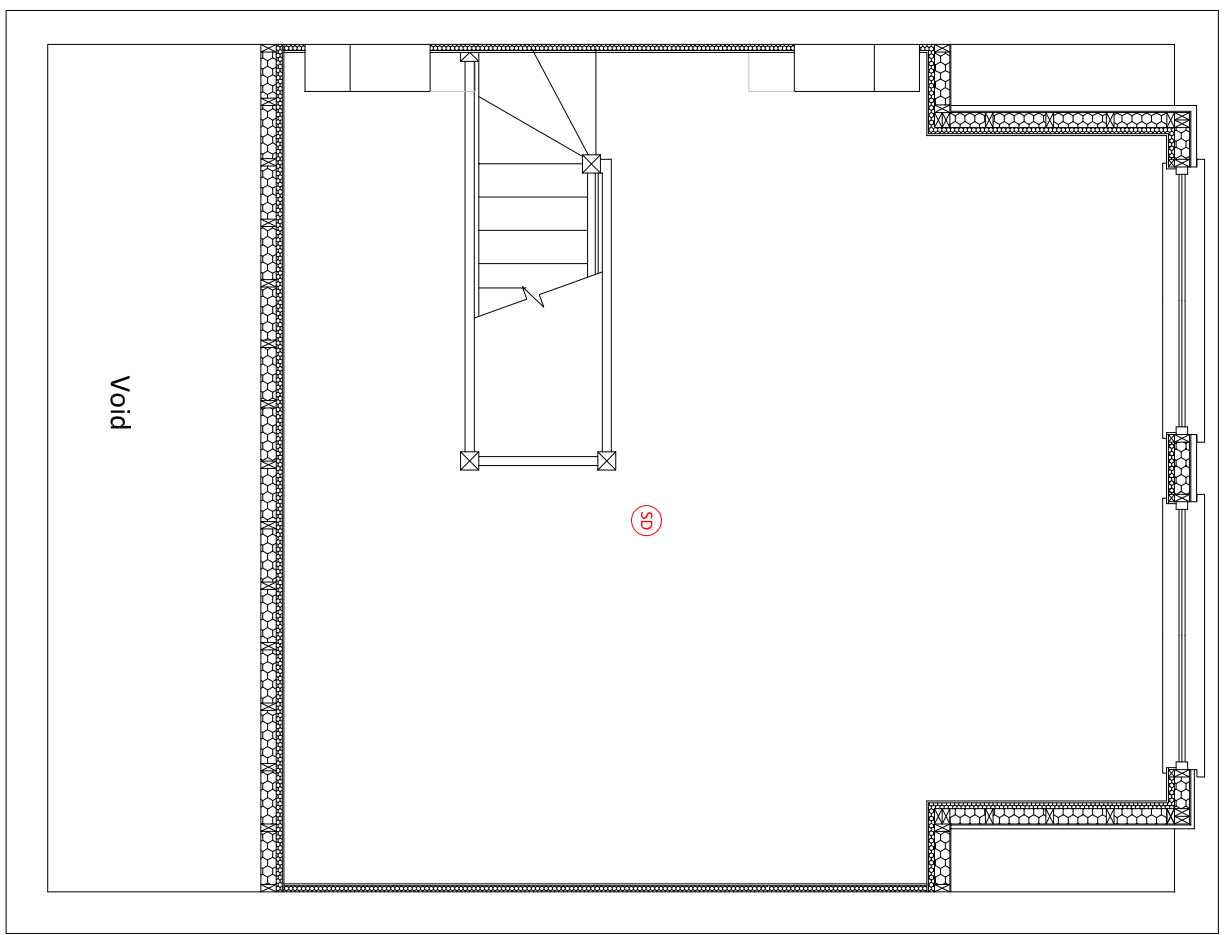

Second Floor Plan (Scale 1:50)

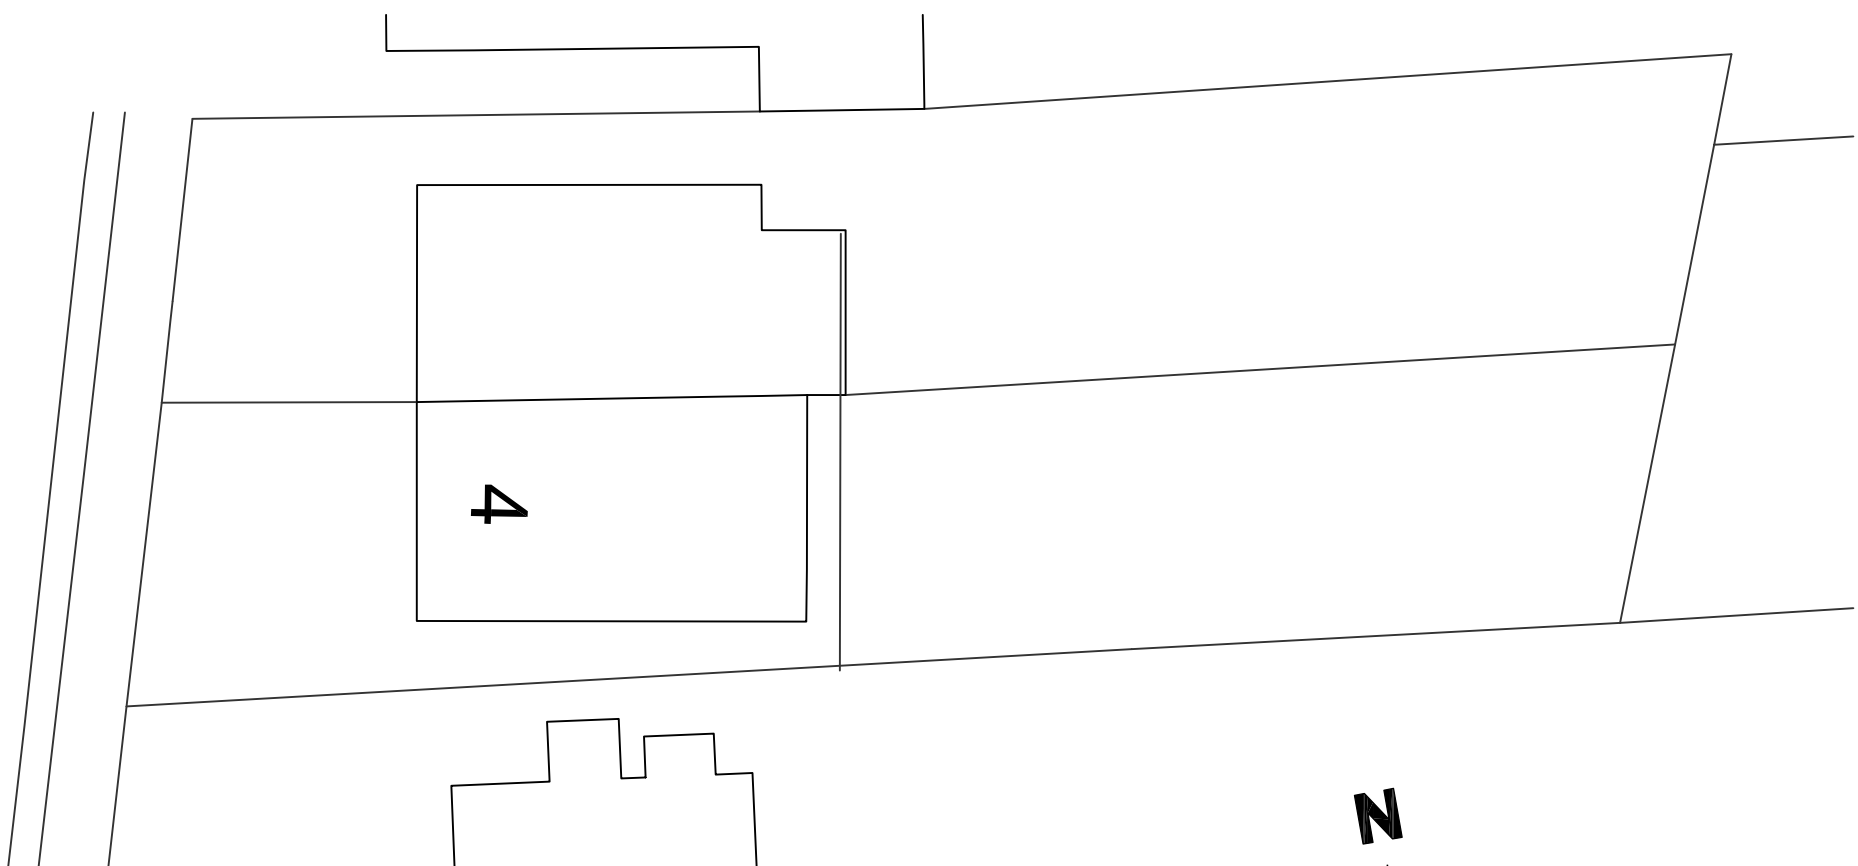

Site Plan (Scale 1:200)

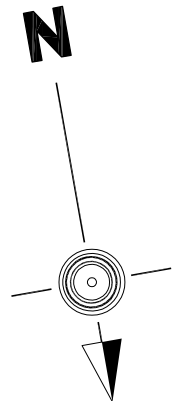 

AMENDMENTS	DATE
A	19.08.2019
ELEVATION LABELS CORRECTED	

CLIENT
Luke Hounsell
4 The Crest
Witley
Waterlooville
Hampshire
PO175DG

PROJECT
4 The Crest
Witley
Waterlooville
Hampshire
PO175DG

DRAWING TITLE
EXISTING PLANS & ELEVATIONS

DATE	SCALE	REVISION
15/01/18	1:50, 1:100, 1:200, 1:1250 @ A1	A
17.173.103		



11 Dragon House
Russett Court
Petersfield
Hampshire
GU37 7BP
www.martinralph.co.uk
info@martinralph.co.uk
T. 023 9225 7711
F. 023 9225 7712