


0m 0.5m 1m 1.5m 2m 2.5m

VISUAL SCALE 1:50 @ A3

GROUND FLOOR PLAN

1 : 50

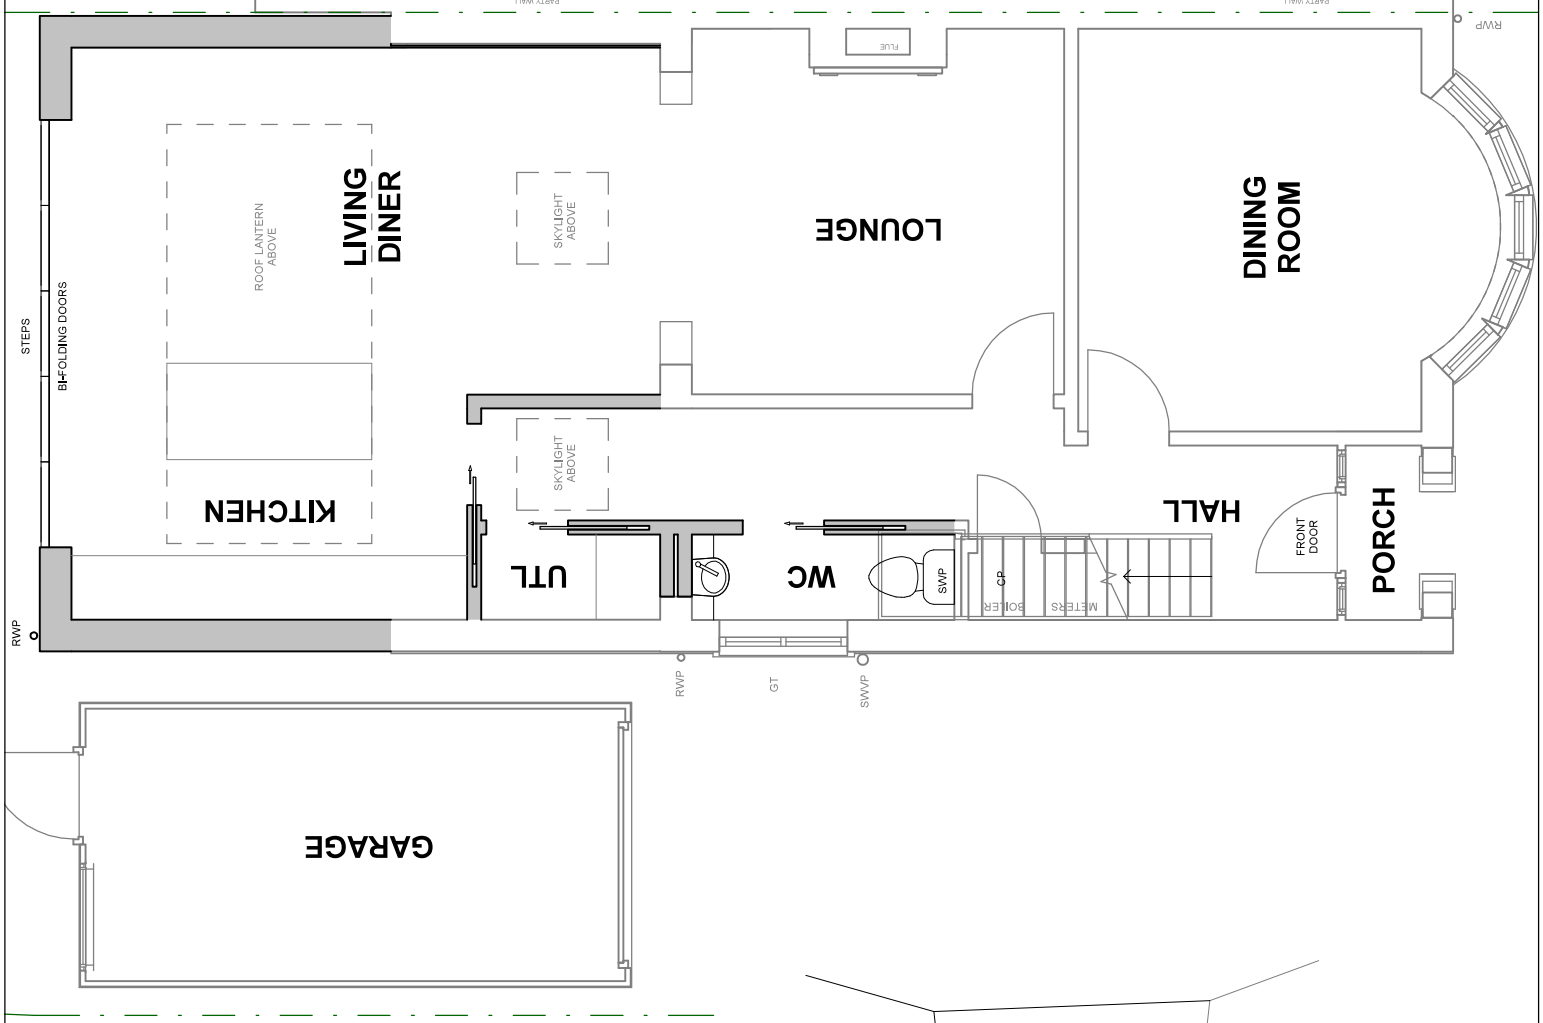



The Planning Service
Architectural Design & Technical Drawing
Building Survey & Planning Services

The Planning Service
Studio, Old Flints 134 North Lane
Clanfield, Waterlooville
Hampshire PO8 0RL

T: 023 92 597364
F: 0845 519 1103
E: info@theplanningservice.co.uk

Scale is correct when printed to the stated ISO size. Printed dimensions are to be used in preference to scaled sizes and all dimensions must be checked on site by the contractor before ordering materials and or commencing work. All dimensions are in millimetres unless otherwise stated. The contractor is to ensure the works are inspected and completed to the satisfaction of the local authority. Compliance with building regulations or a party wall award / agreement is not to be assumed.

No deviation from this drawing will be permitted without the prior written consent of the designer. Under the provisions of the Building Regulations 1998, it is confirmed that this drawing and the work contained therein remains the property of the designer (the planning service), and may not be reproduced in any form whatsoever without prior written consent.

Under the construction (design and management) regulations 2015 CDM(2015) all design work for both domestic and commercial development(s) are to conform to those regulations.

E&EO.

Ashley Webb
29 Silvester
Road, Cowplain
Waterlooville,
Hampshire
PO8 8TJ

**PROPOSED
EXTENSION PLAN**

Project number	231.1
Date	04/07/2019
Drawn by	JJ
Project Status	Planning

P006

Scale	1 : 50
-------	--------