


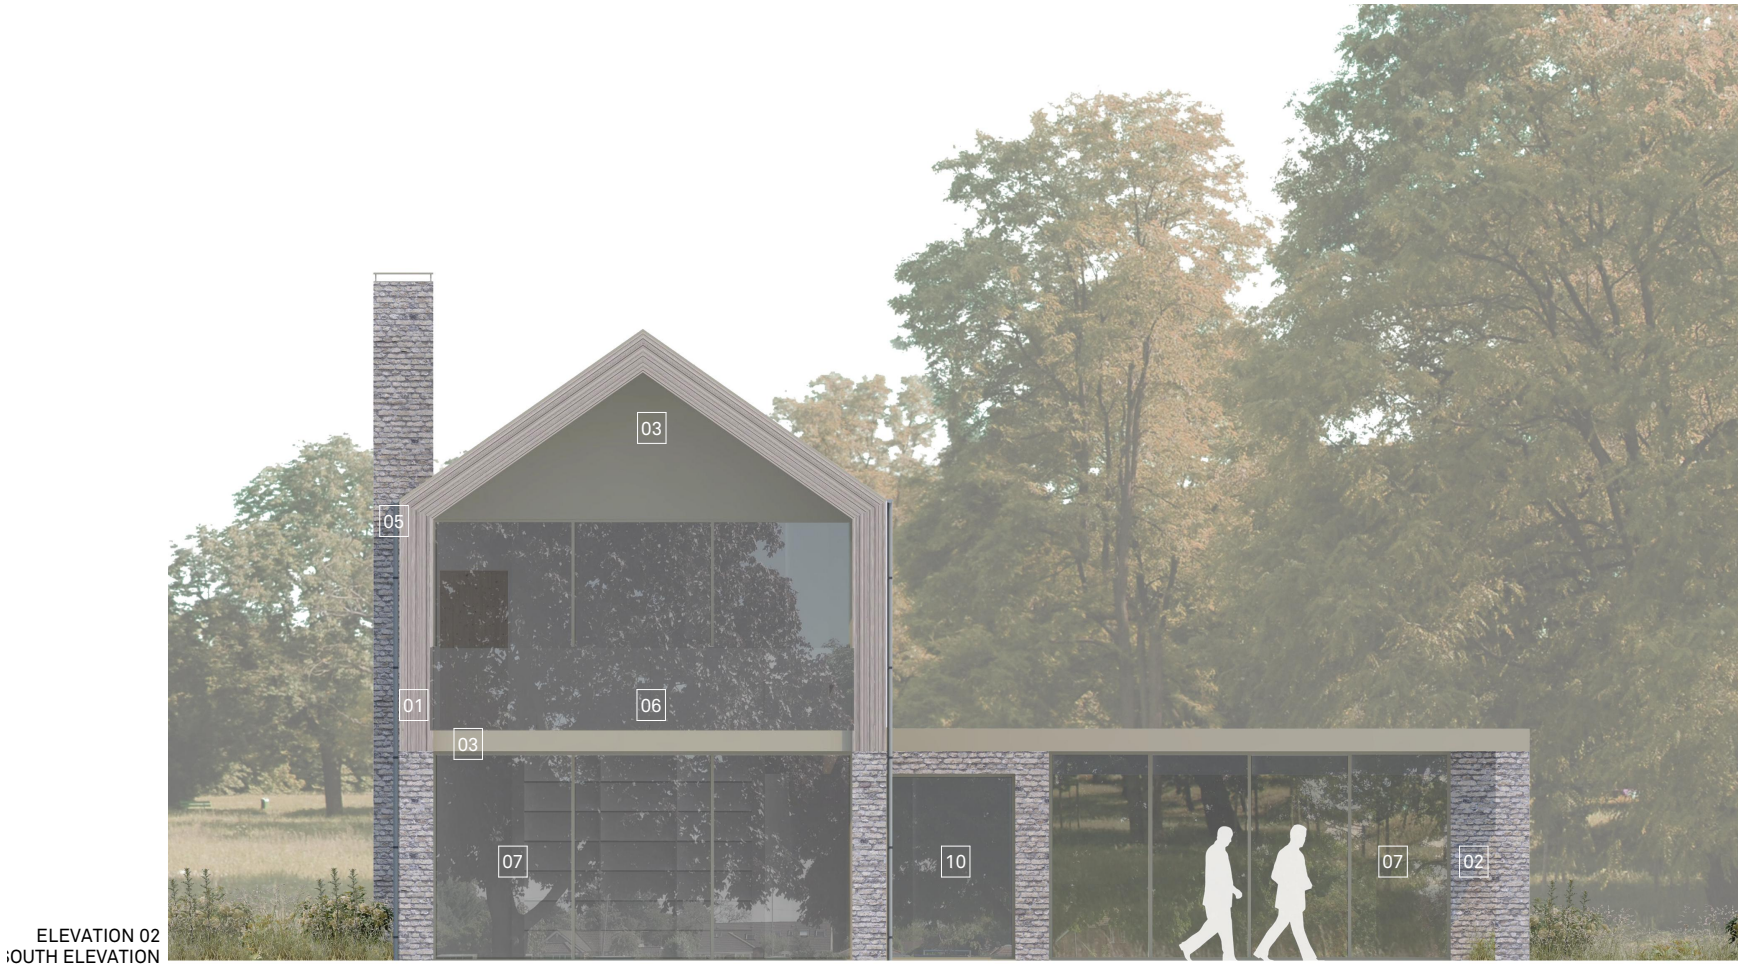

ELEVATION 02  
SOUTH ELEVATION




ELEVATION 03  
EAST ELEVATION

#### KEY

- 01 - Vertical timber boarding
- 02 - Brickwork
- 03 - PPC aluminium fascia
- 04 - Slate tiles
- 05 - Zinc guttering & downpipes
- 06 - Glass balustrade
- 07 - PPC aluminium doors
- 08 - Timber entrance door
- 09 - Chimney cowl
- 10 - PPC aluminium window system
- 11 - PPC aluminium panel

#### PLAN

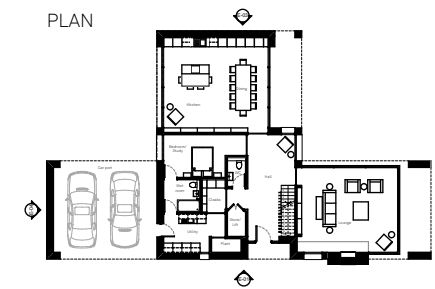

| revisions |           |               |
|-----------|-----------|---------------|
| P01       | 4/18/2019 | General Issue |

this drawing is the copyright of Re-Format LLP and may not be copied, altered or reproduced in any way or passed to a third party without written authority. All dimensions subject to site survey and site verification. Do not scale for construction ©

www.re-format.co.uk  
mail@re-format.co.uk  
+44 (0)1420 82131

drawn by  
RP

checked by  
MS

date  
April 2018

scale at A3  
1:100

project title  
46 Warblington Road

document title  
Plot 6 - Elevation Sheet 2

status  
Suitable for Co-ordination

drawing number  
15048-RFT-06-ZZ-DR-A-0302-S1

drawing status  
S1

revision  
P01

RE-  
R  
FO  
MAT