



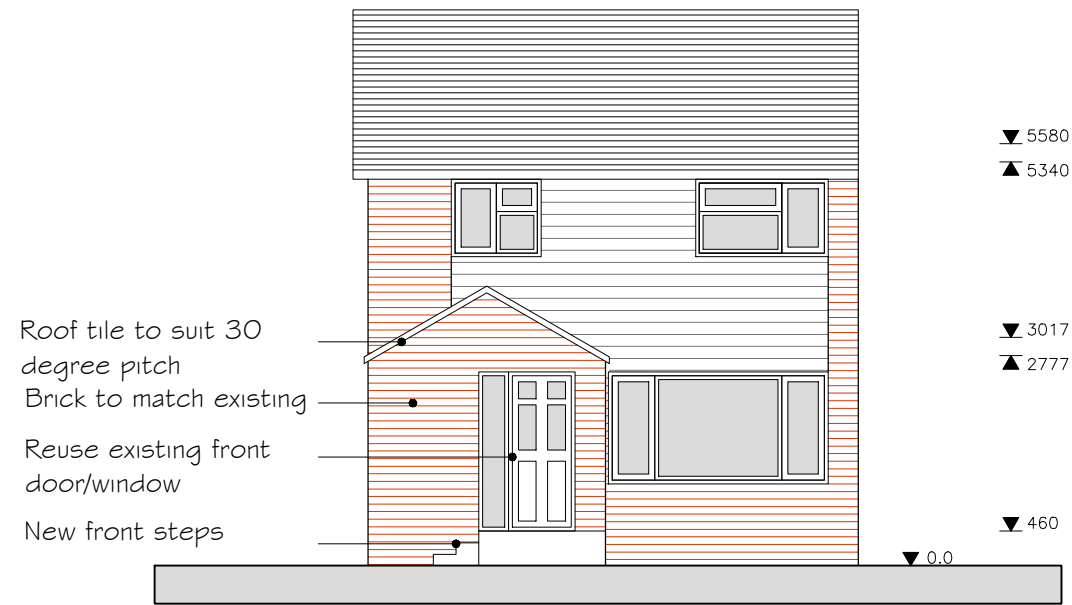


Front Elevation
Scale 1:100

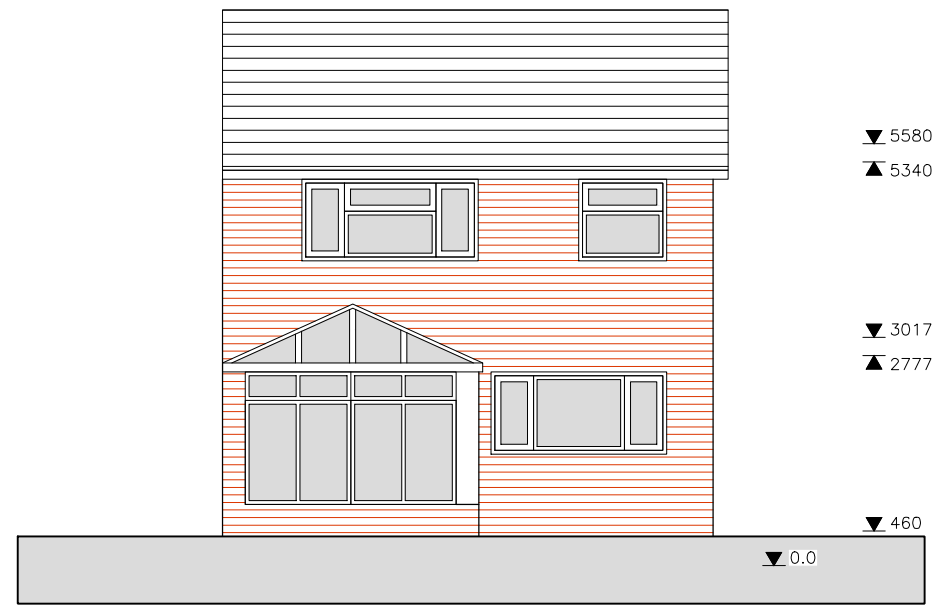


Rear Elevation
Scale 1:100

Note: Confirm level of existing manhole

Length of new soil run: 8.6m
Minimum required fall: 1 in 80
Minimum invert required is 107.5mm below FFL

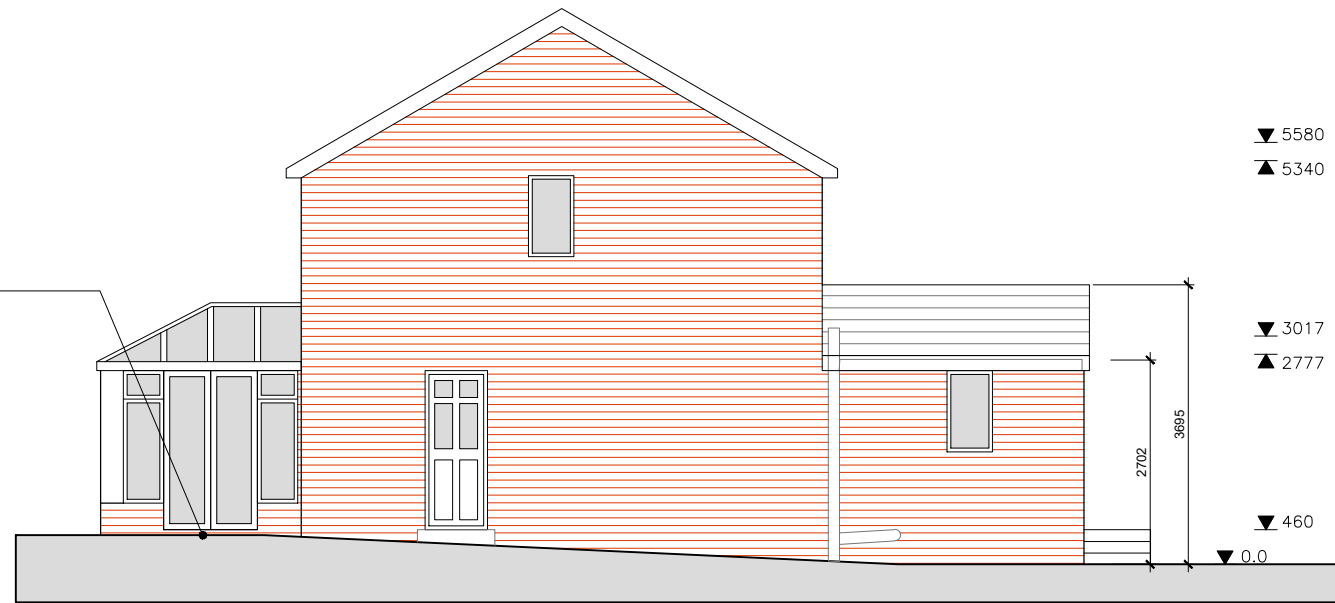


Side Elevation
Scale 1:100

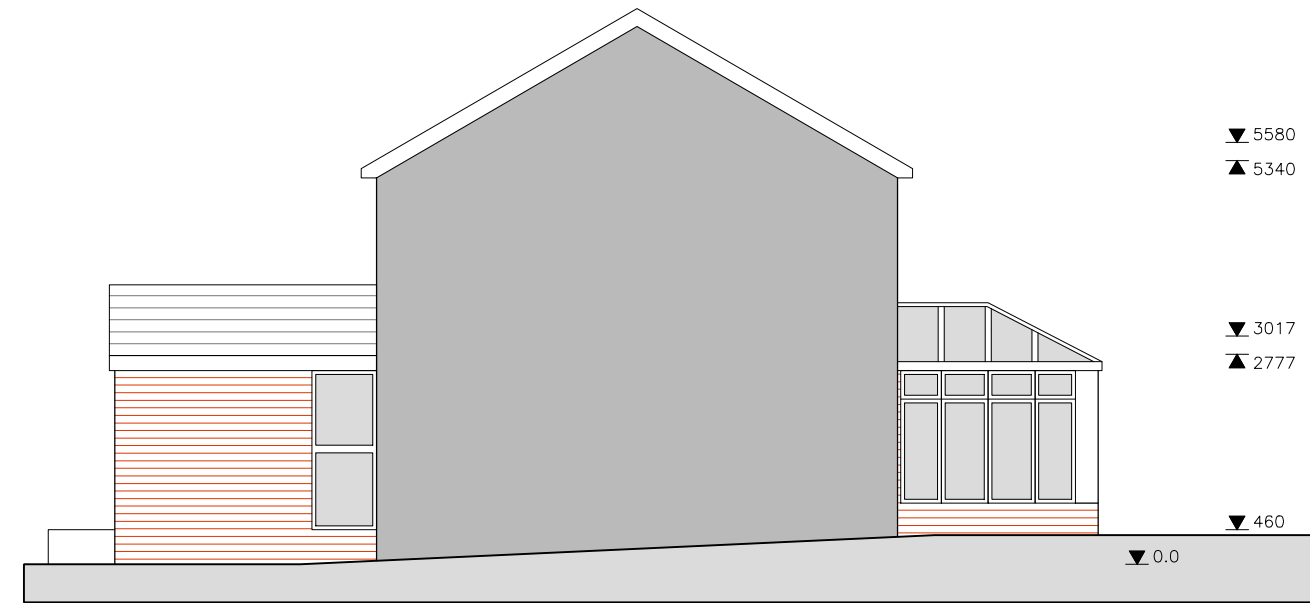

Side Elevation
Scale 1:100

Rev	Date	Description	By	PM
D	18.06.19	Added elevation	RO	JM
C	10.06.19	Roof changed to dual pitch	RO	JM
B	20.05.19	Size reduced per client	VB	JM
A	16.05.19	First Issue	RO	JM

REVISIONS

 

Design Team Studios LLP
Copyright Reserved
Check Dimensions on Site

© Crown copyright and database rights (2019)
Ordnance Survey 0100031673
© Local Government Information House Limited copyright and database rights (2019) 0100031673

DRAWING STATUS:
Planning

REVISION:
D

PROJECT
36A Frogmore Lane, Lovedean
Waterlooville PO8 9QL
CLIENT
Paul Dreczko

Scale @ A3: 1:100
Date: © May 2019

Drawn by: RO
Checked by: JM

DRAWING TITLE
Proposed Elevations

DRAWING NUMBER:
424.P102_D



City Office (Design Drawn)
The Clock Tower, Great Southsea Street at Castle Road
Southsea, Portsmouth, Hants, PO5 3BY
Tel: 02392 837149

E: info@designteamstudios.com
W: www.designteamstudios.com

