


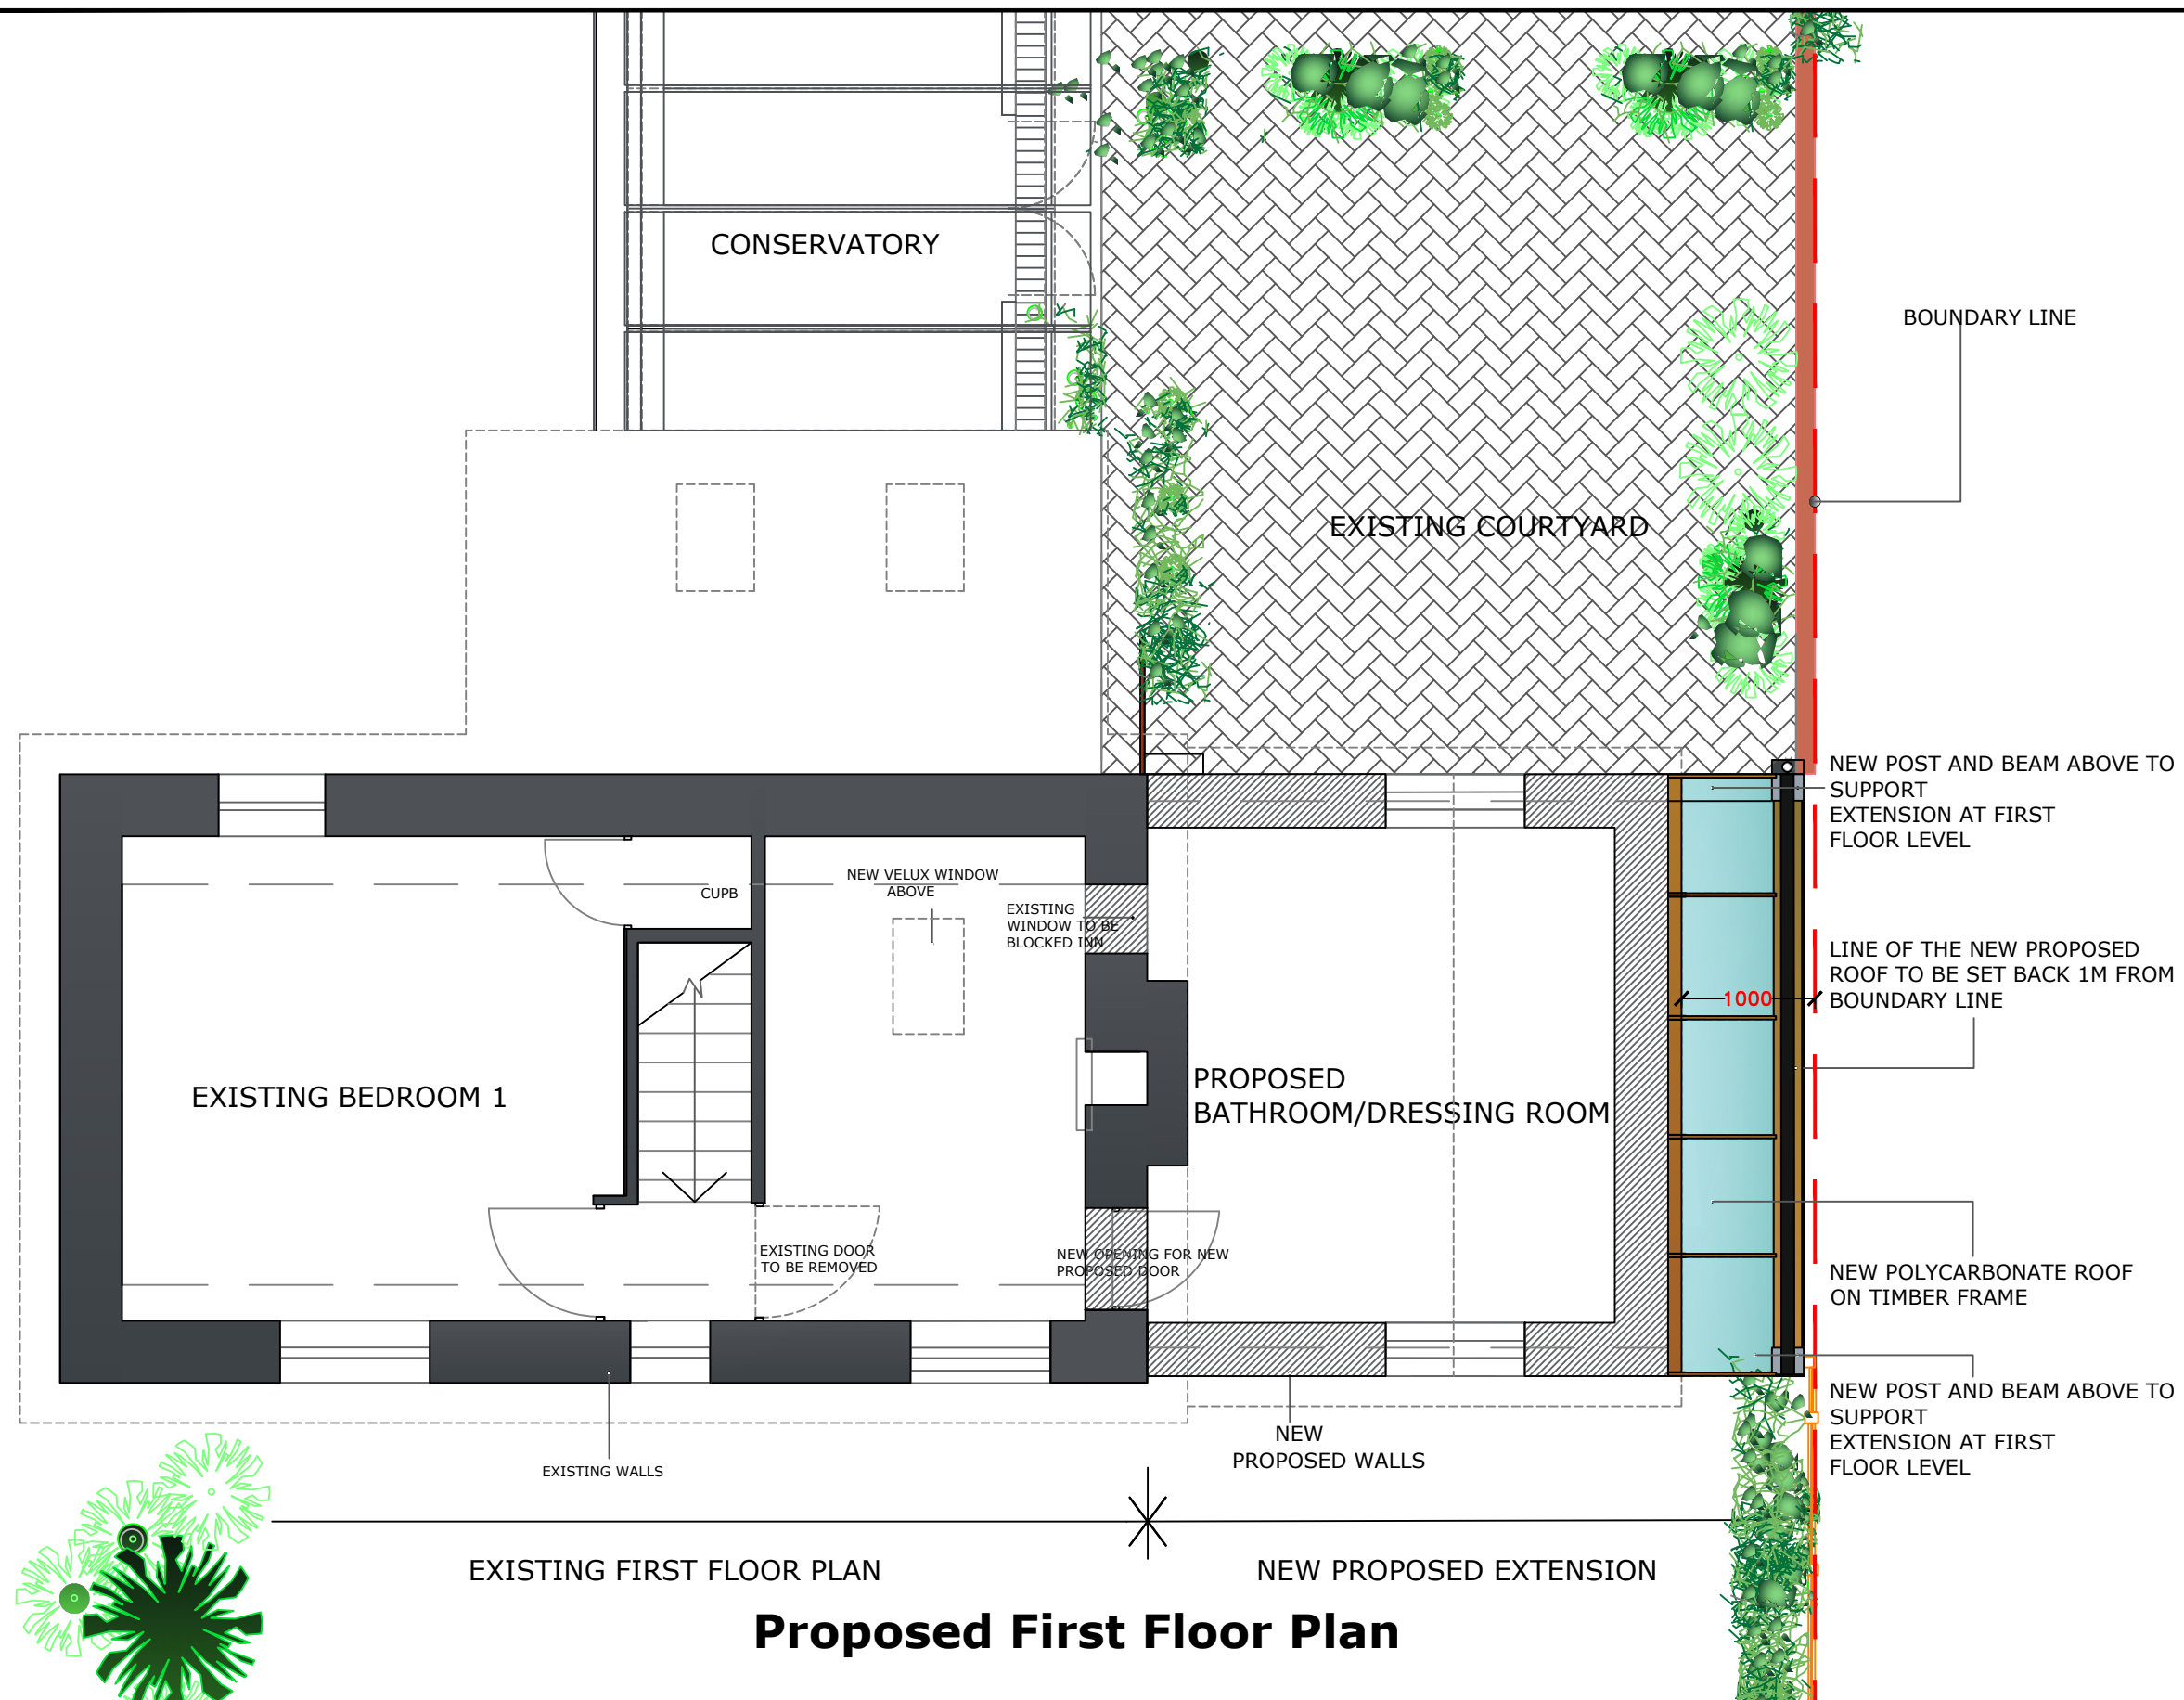

## Proposed First Floor Plan

| Rev: | Description:                                             | Date:      | Architect:   | Project Name:     | Extension to 18 Church Path |             |         |           |
|------|----------------------------------------------------------|------------|---|-------------------|-----------------------------|-------------|---------|-----------|
| A    | Submitted for planning consent                           | 14.07.2019 | Pavla Heath Chartered Architect<br>16 Bell Lane, Fetcham,<br>Surrey KT22 9NF<br>Tel: 07866813769<br>Email: pavlaheath@hotmail.com | Drawing Title:    | Proposed First Floor Plan   |             |         |           |
| B    | Supplementary information submitted for planning consent | 13.08.2019 |   | Purpose of Issue: | Planning                    |             | DRG No. | REV.      |
| C    | Revised to address planners comments                     | 21.10.2019 |   | Drawing Scale:    | 1:50                        | Drawn Date: | May '19 | 18CP/P/02 |
|      |                                                          |            |   |                   |                             |             |         | C         |
|      |                                                          |            |   |                   |                             |             |         |           |