
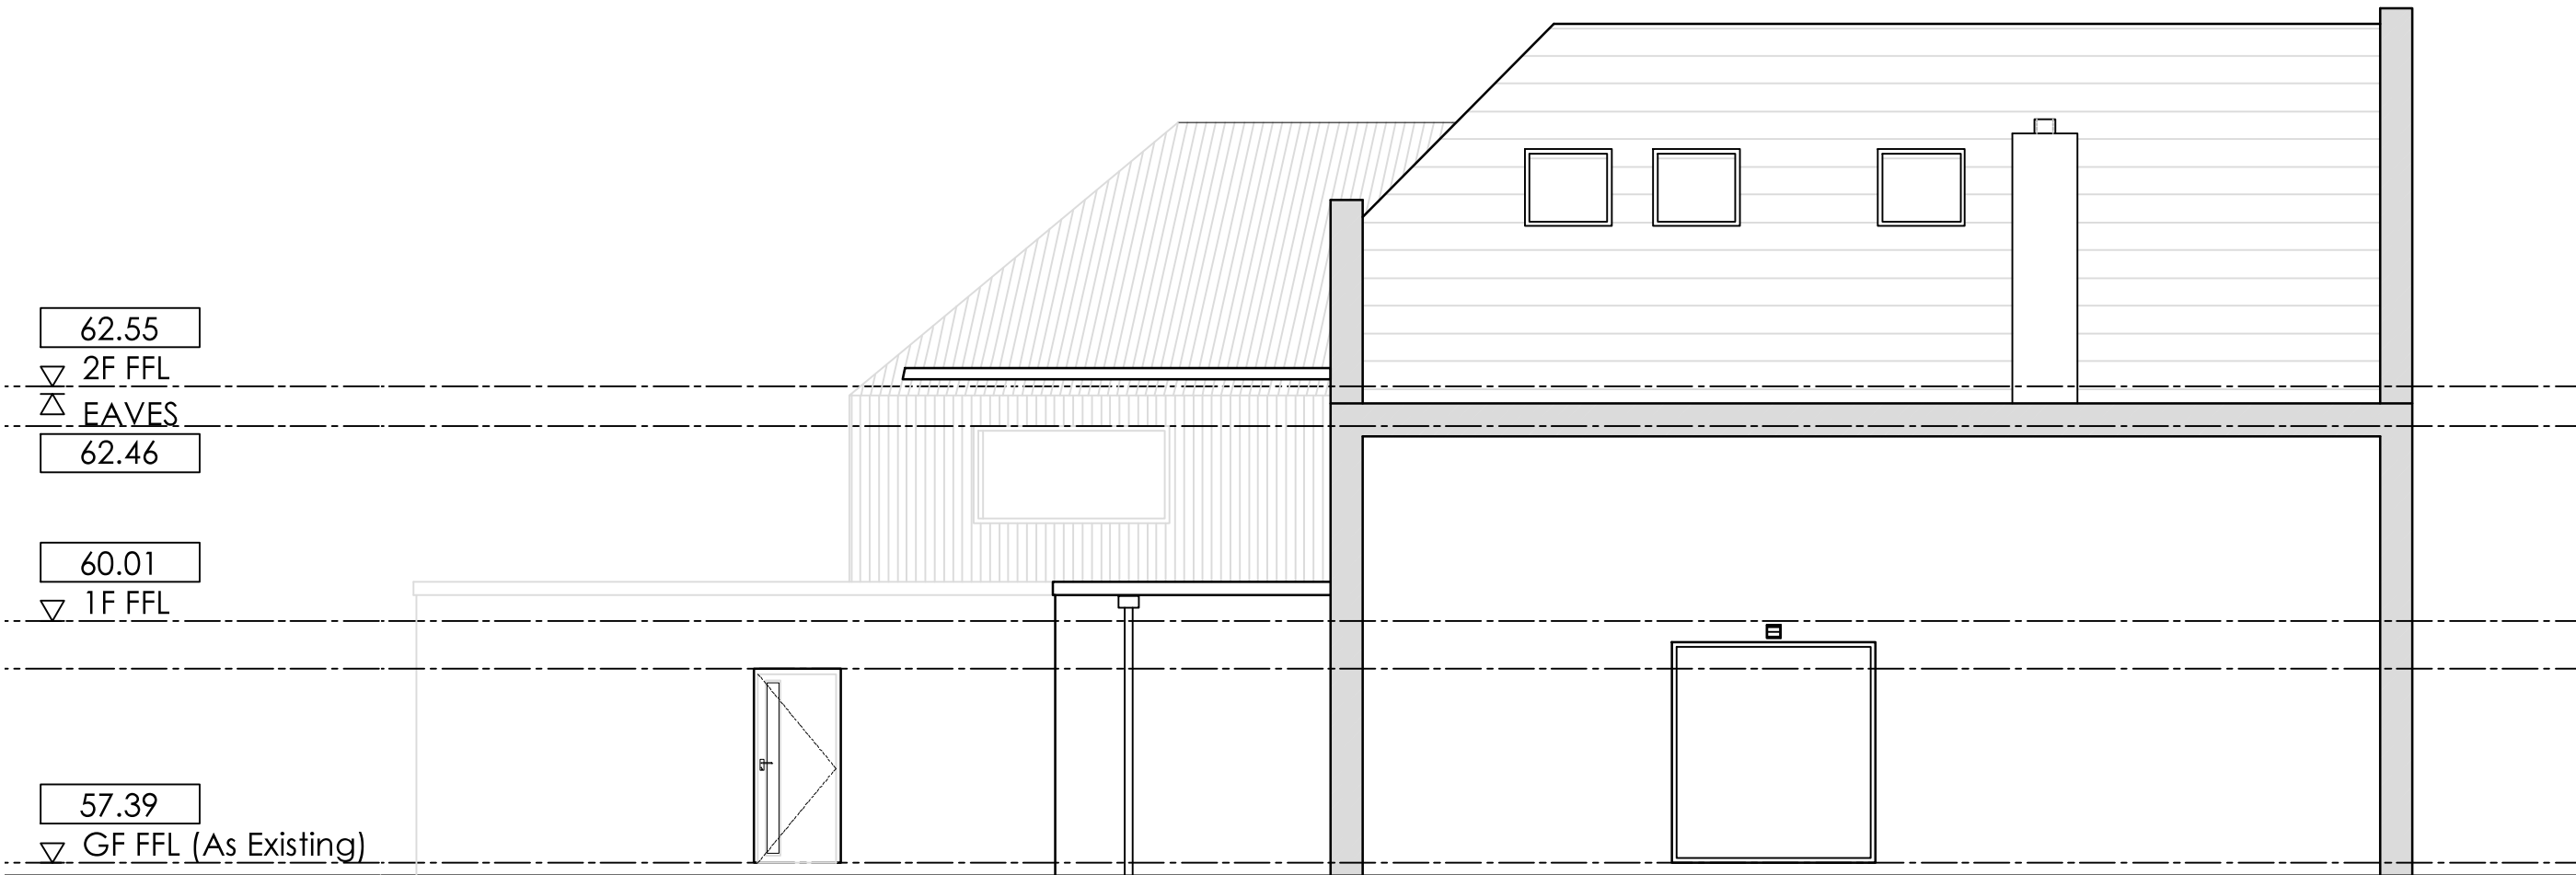
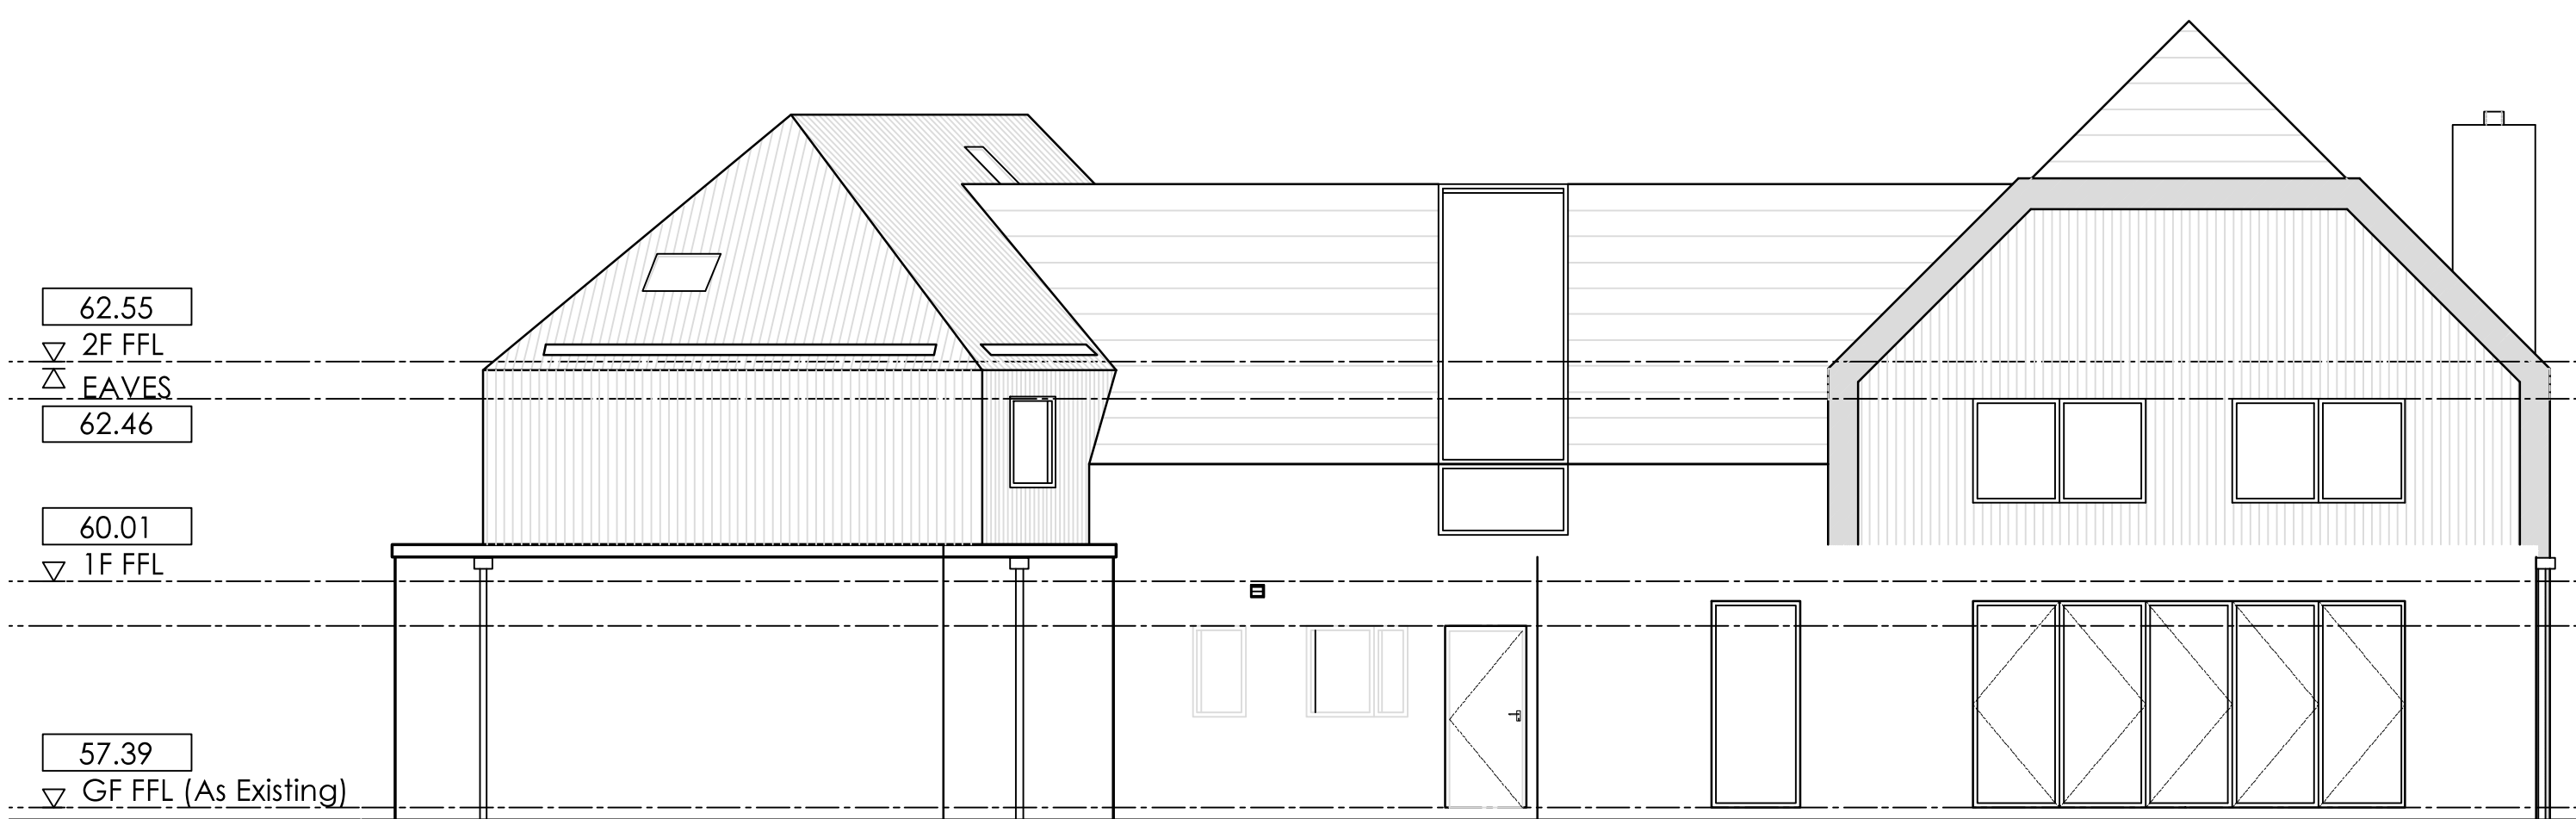
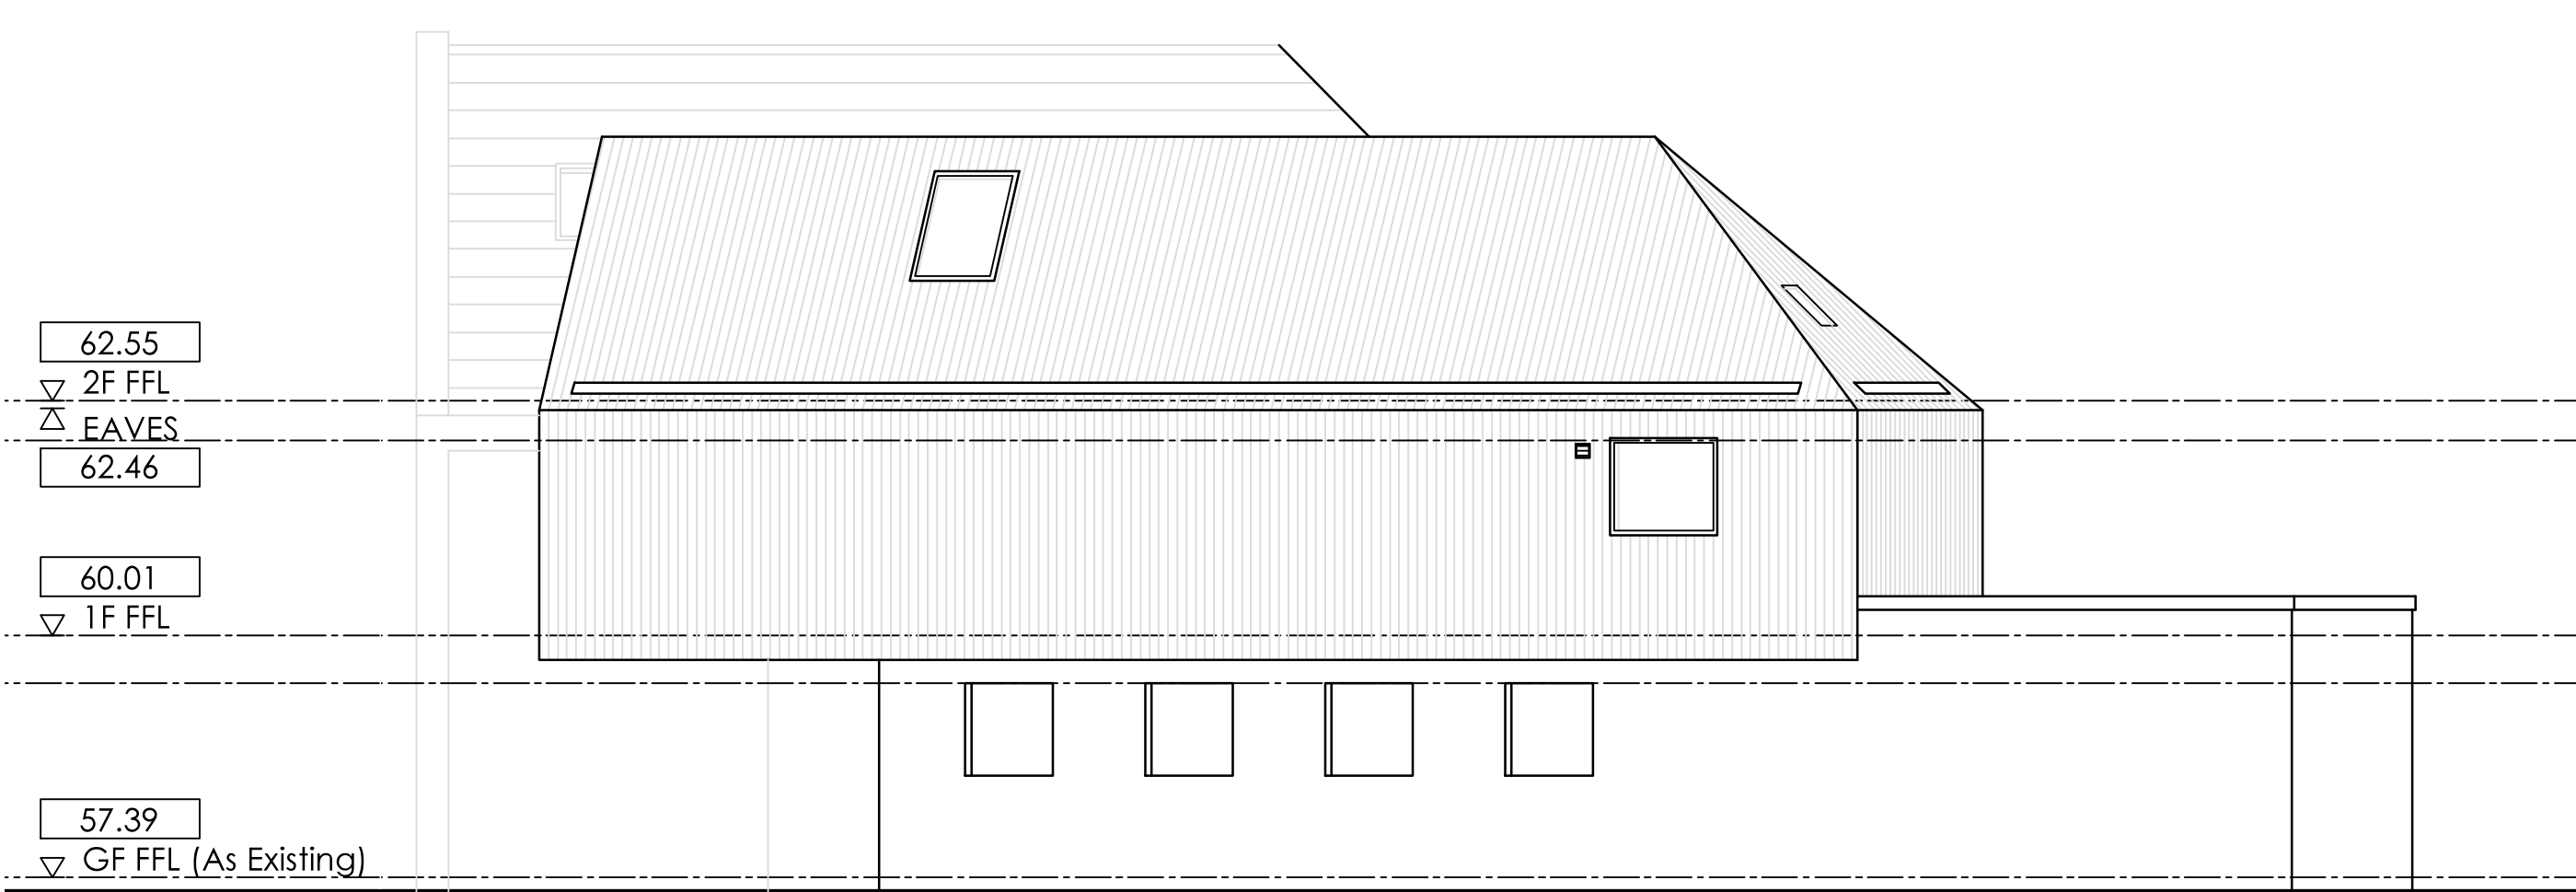
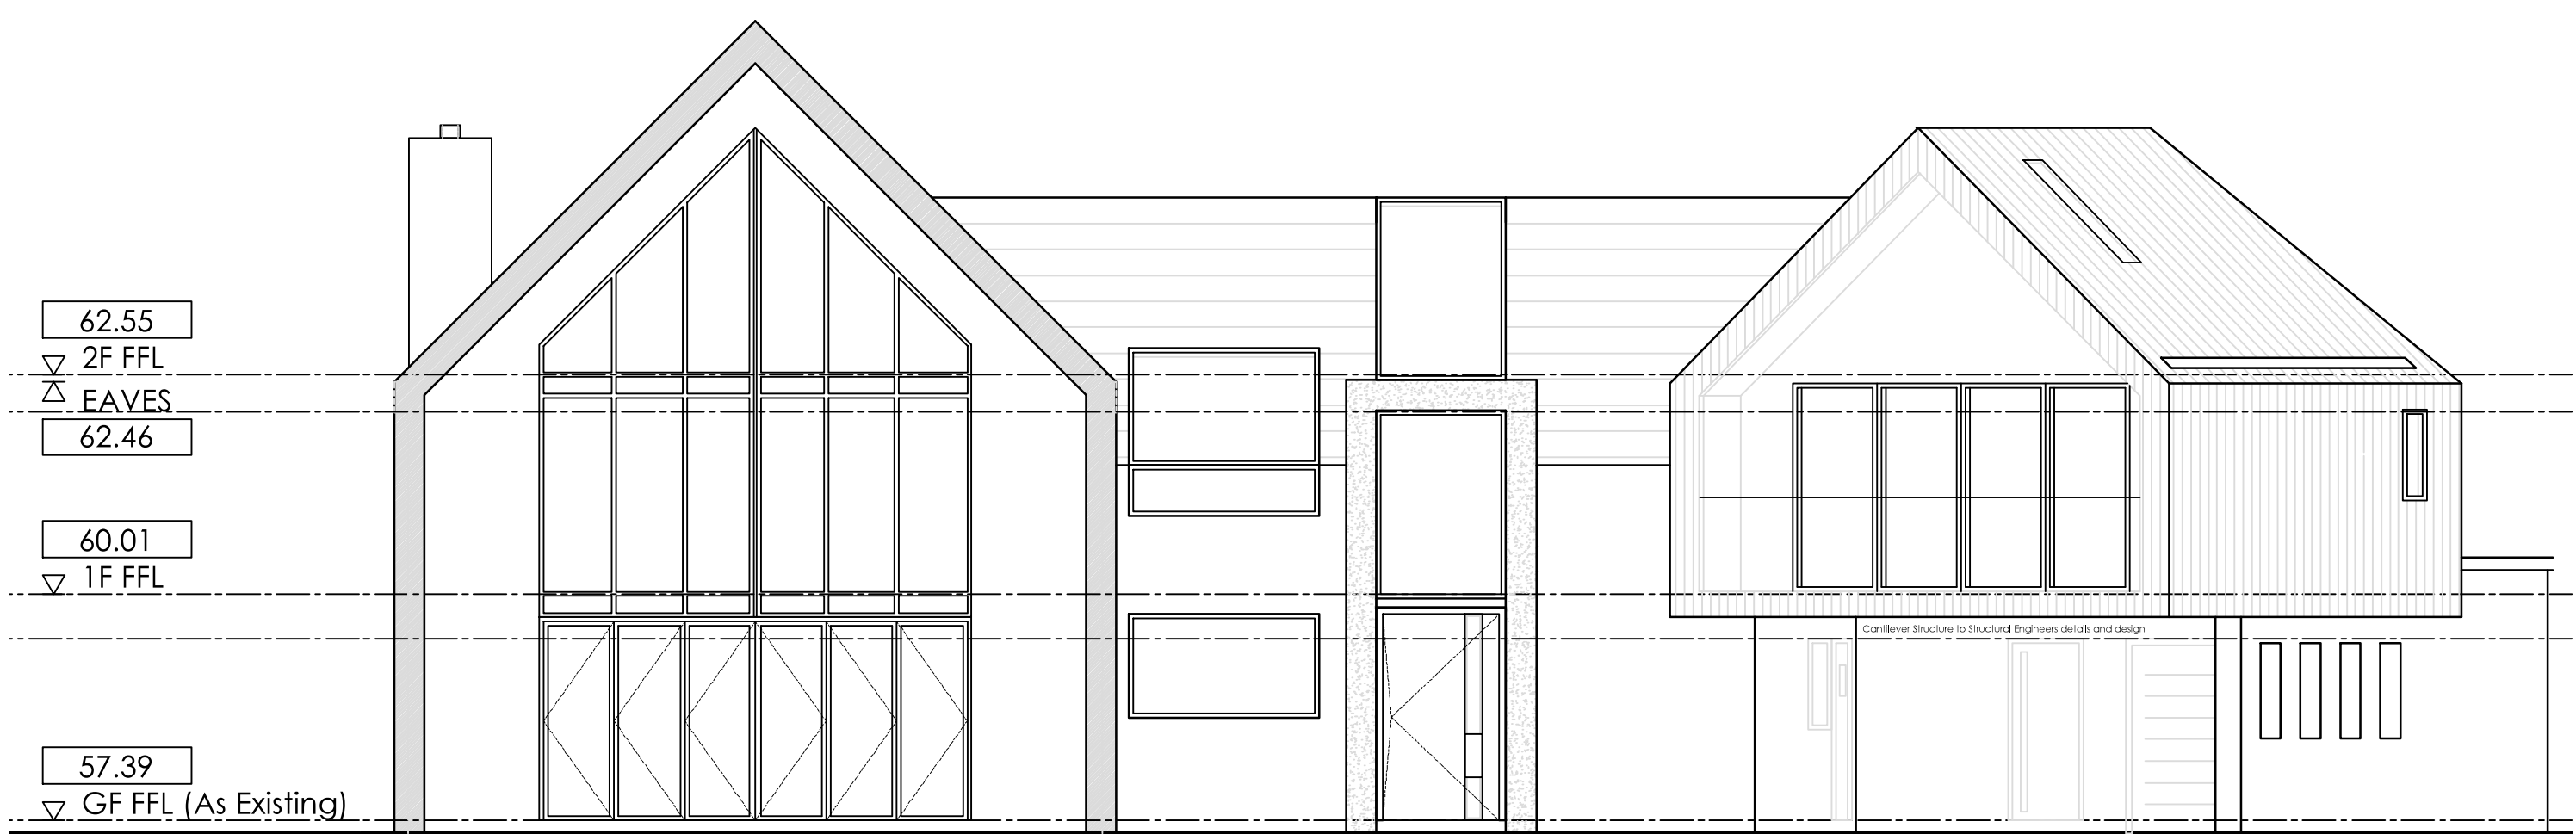
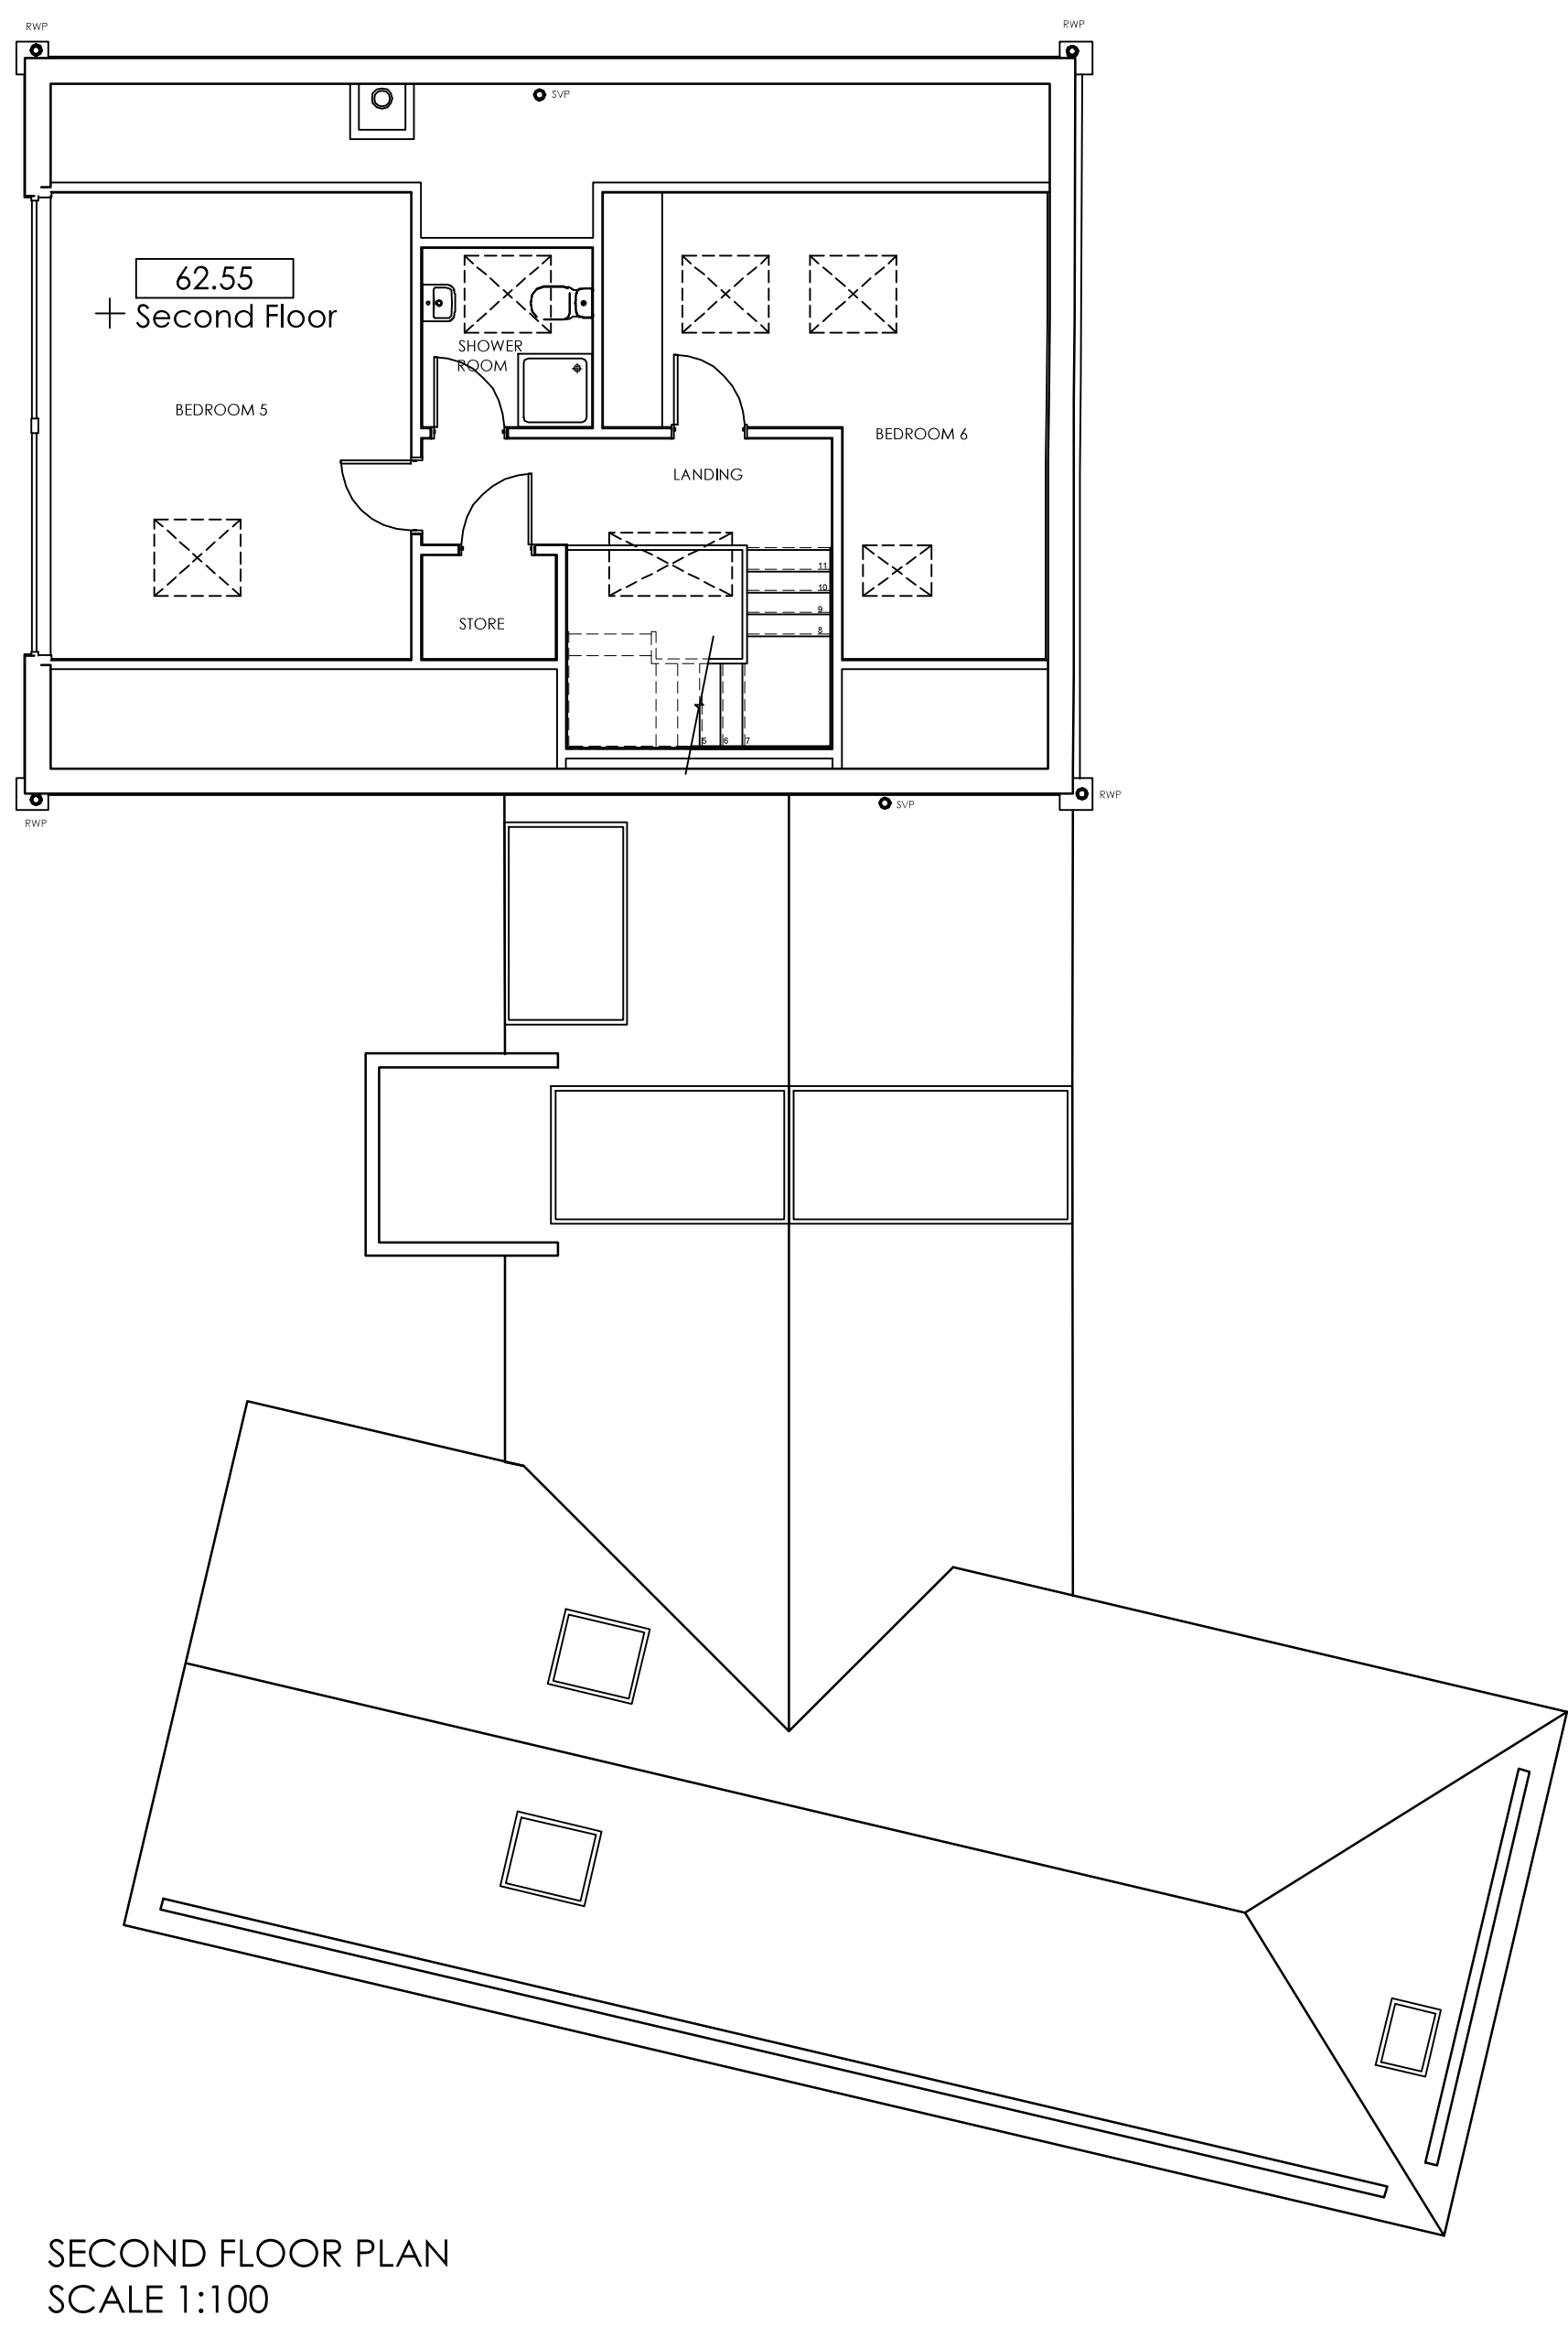
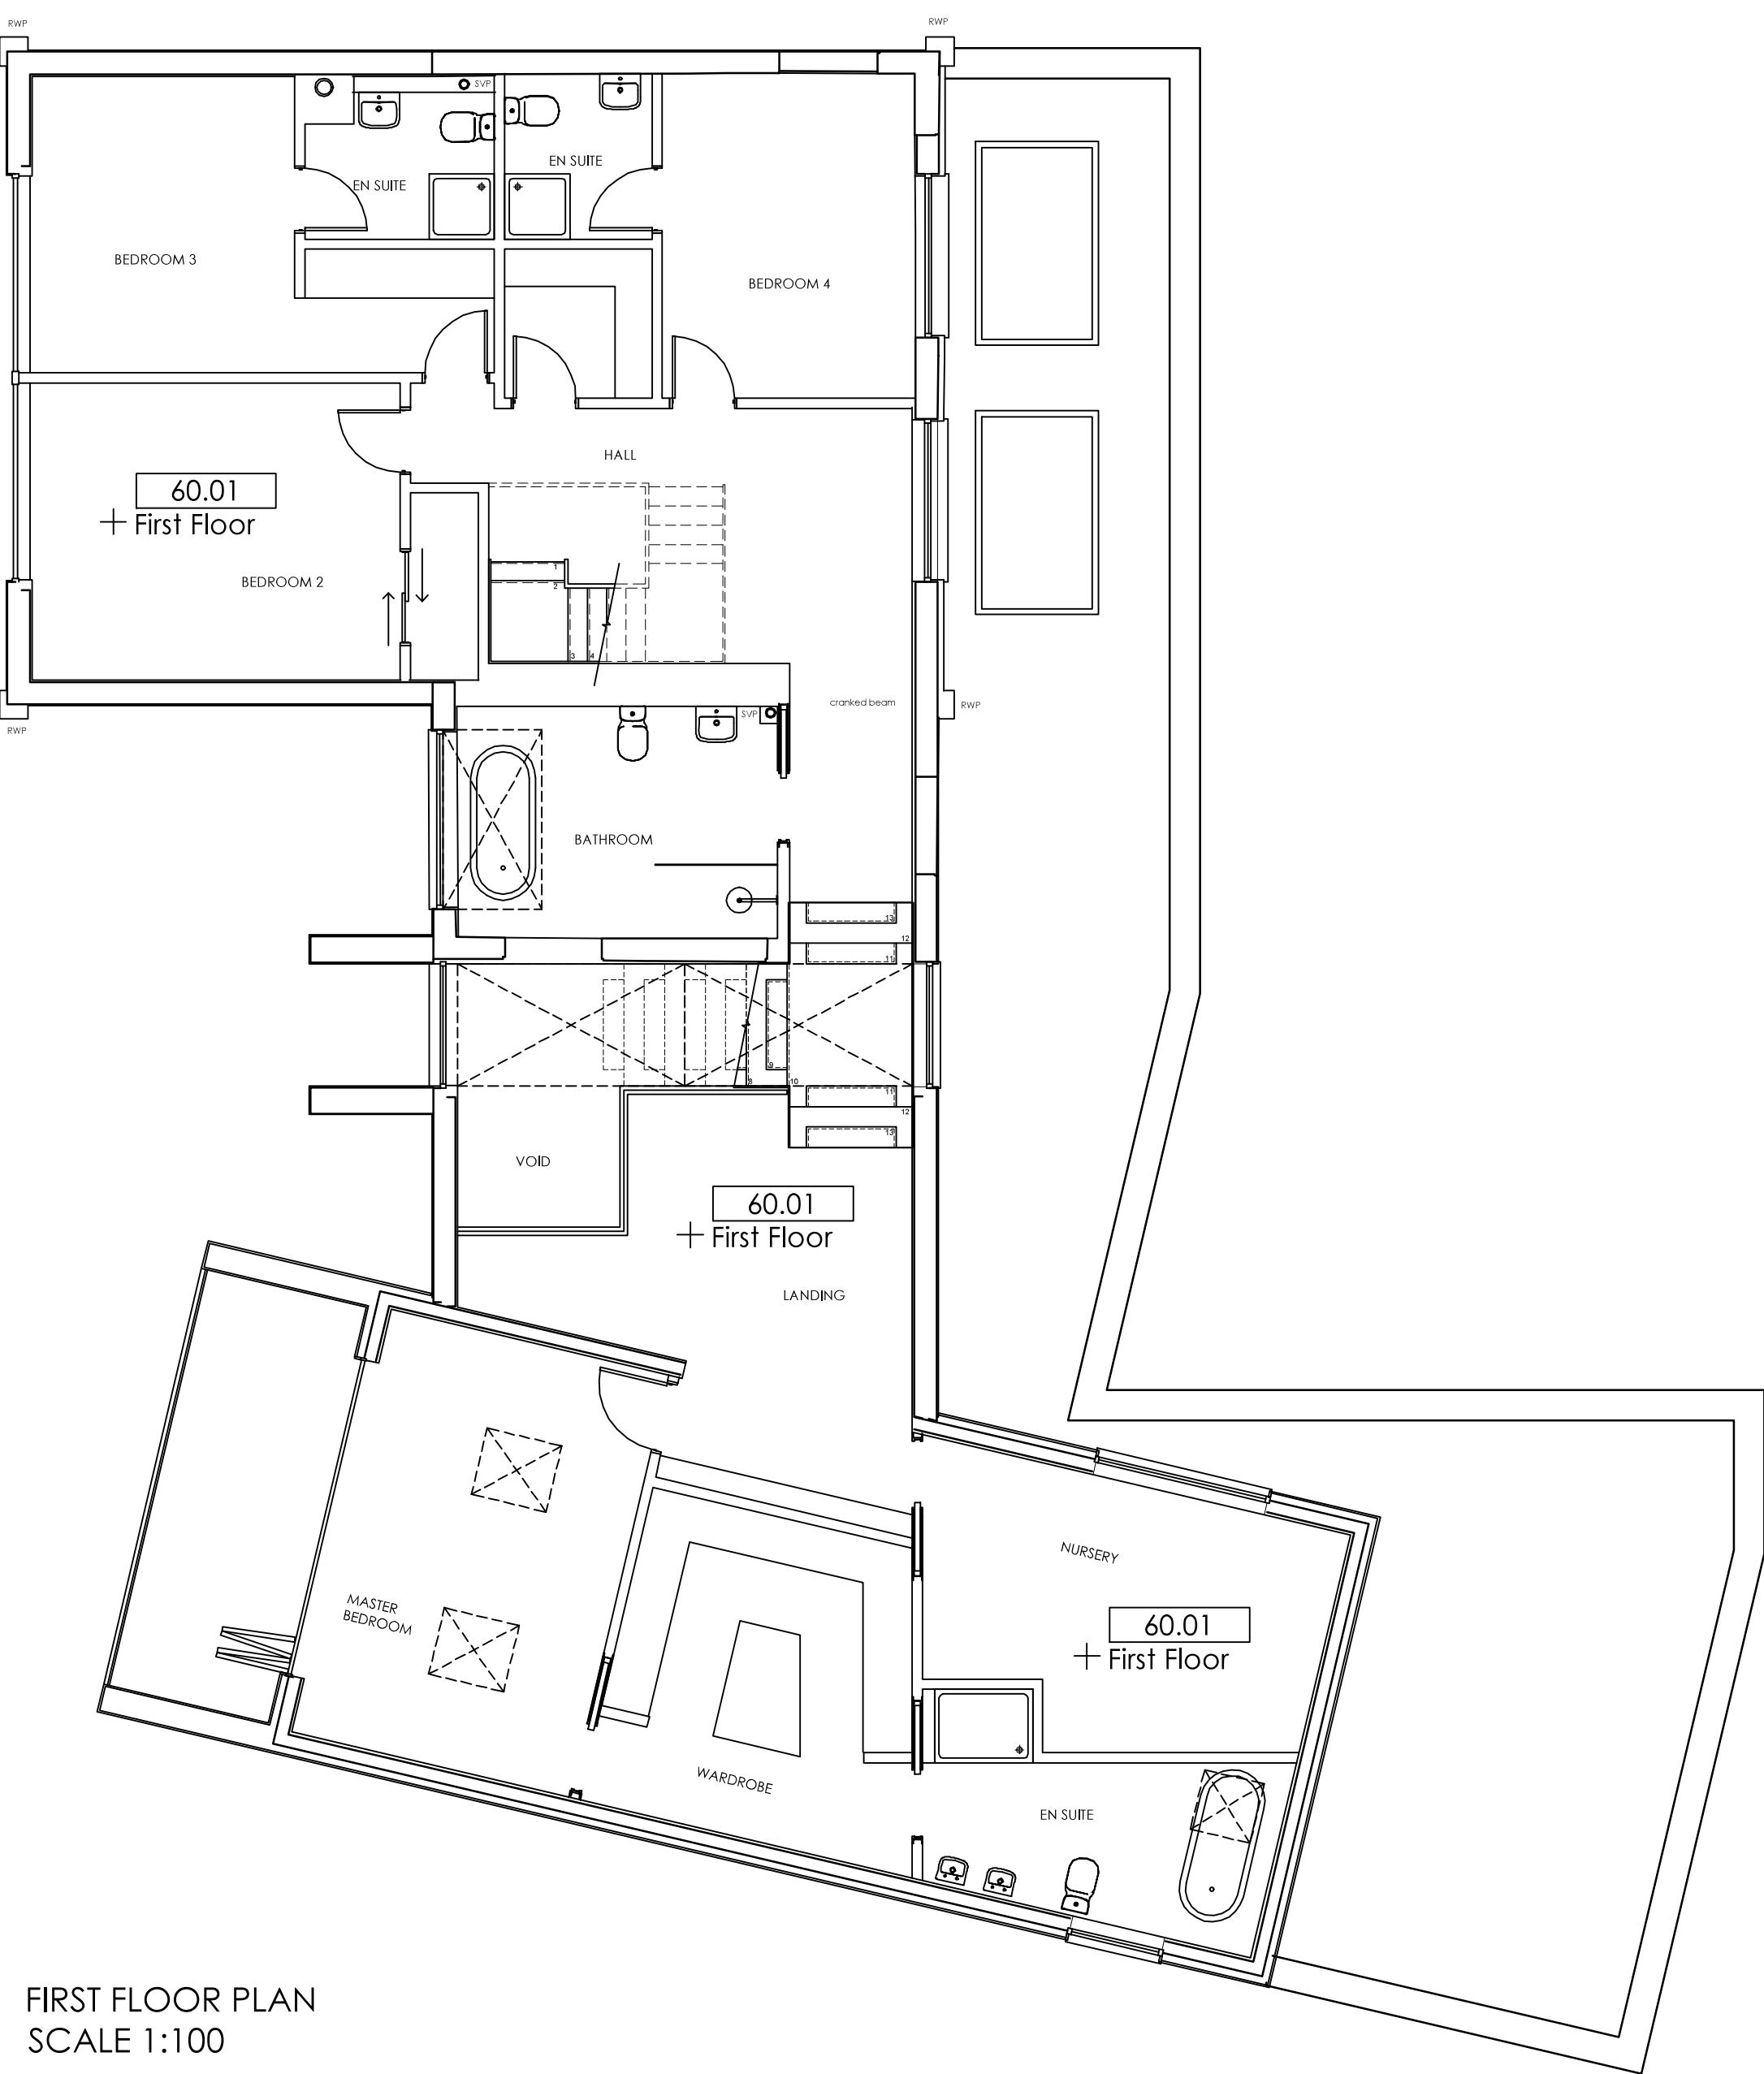


This drawing may be scaled with reference to the scale bar for planning application purposes only. Do not scale for any other purpose. Use only annotated dimensions. All dimensions are to be checked by parties using the drawing, and any errors or omissions are to be reported to James Potter Associates Ltd.

Rev.	Date	Note	Author	Checked
*	*	*	*	*

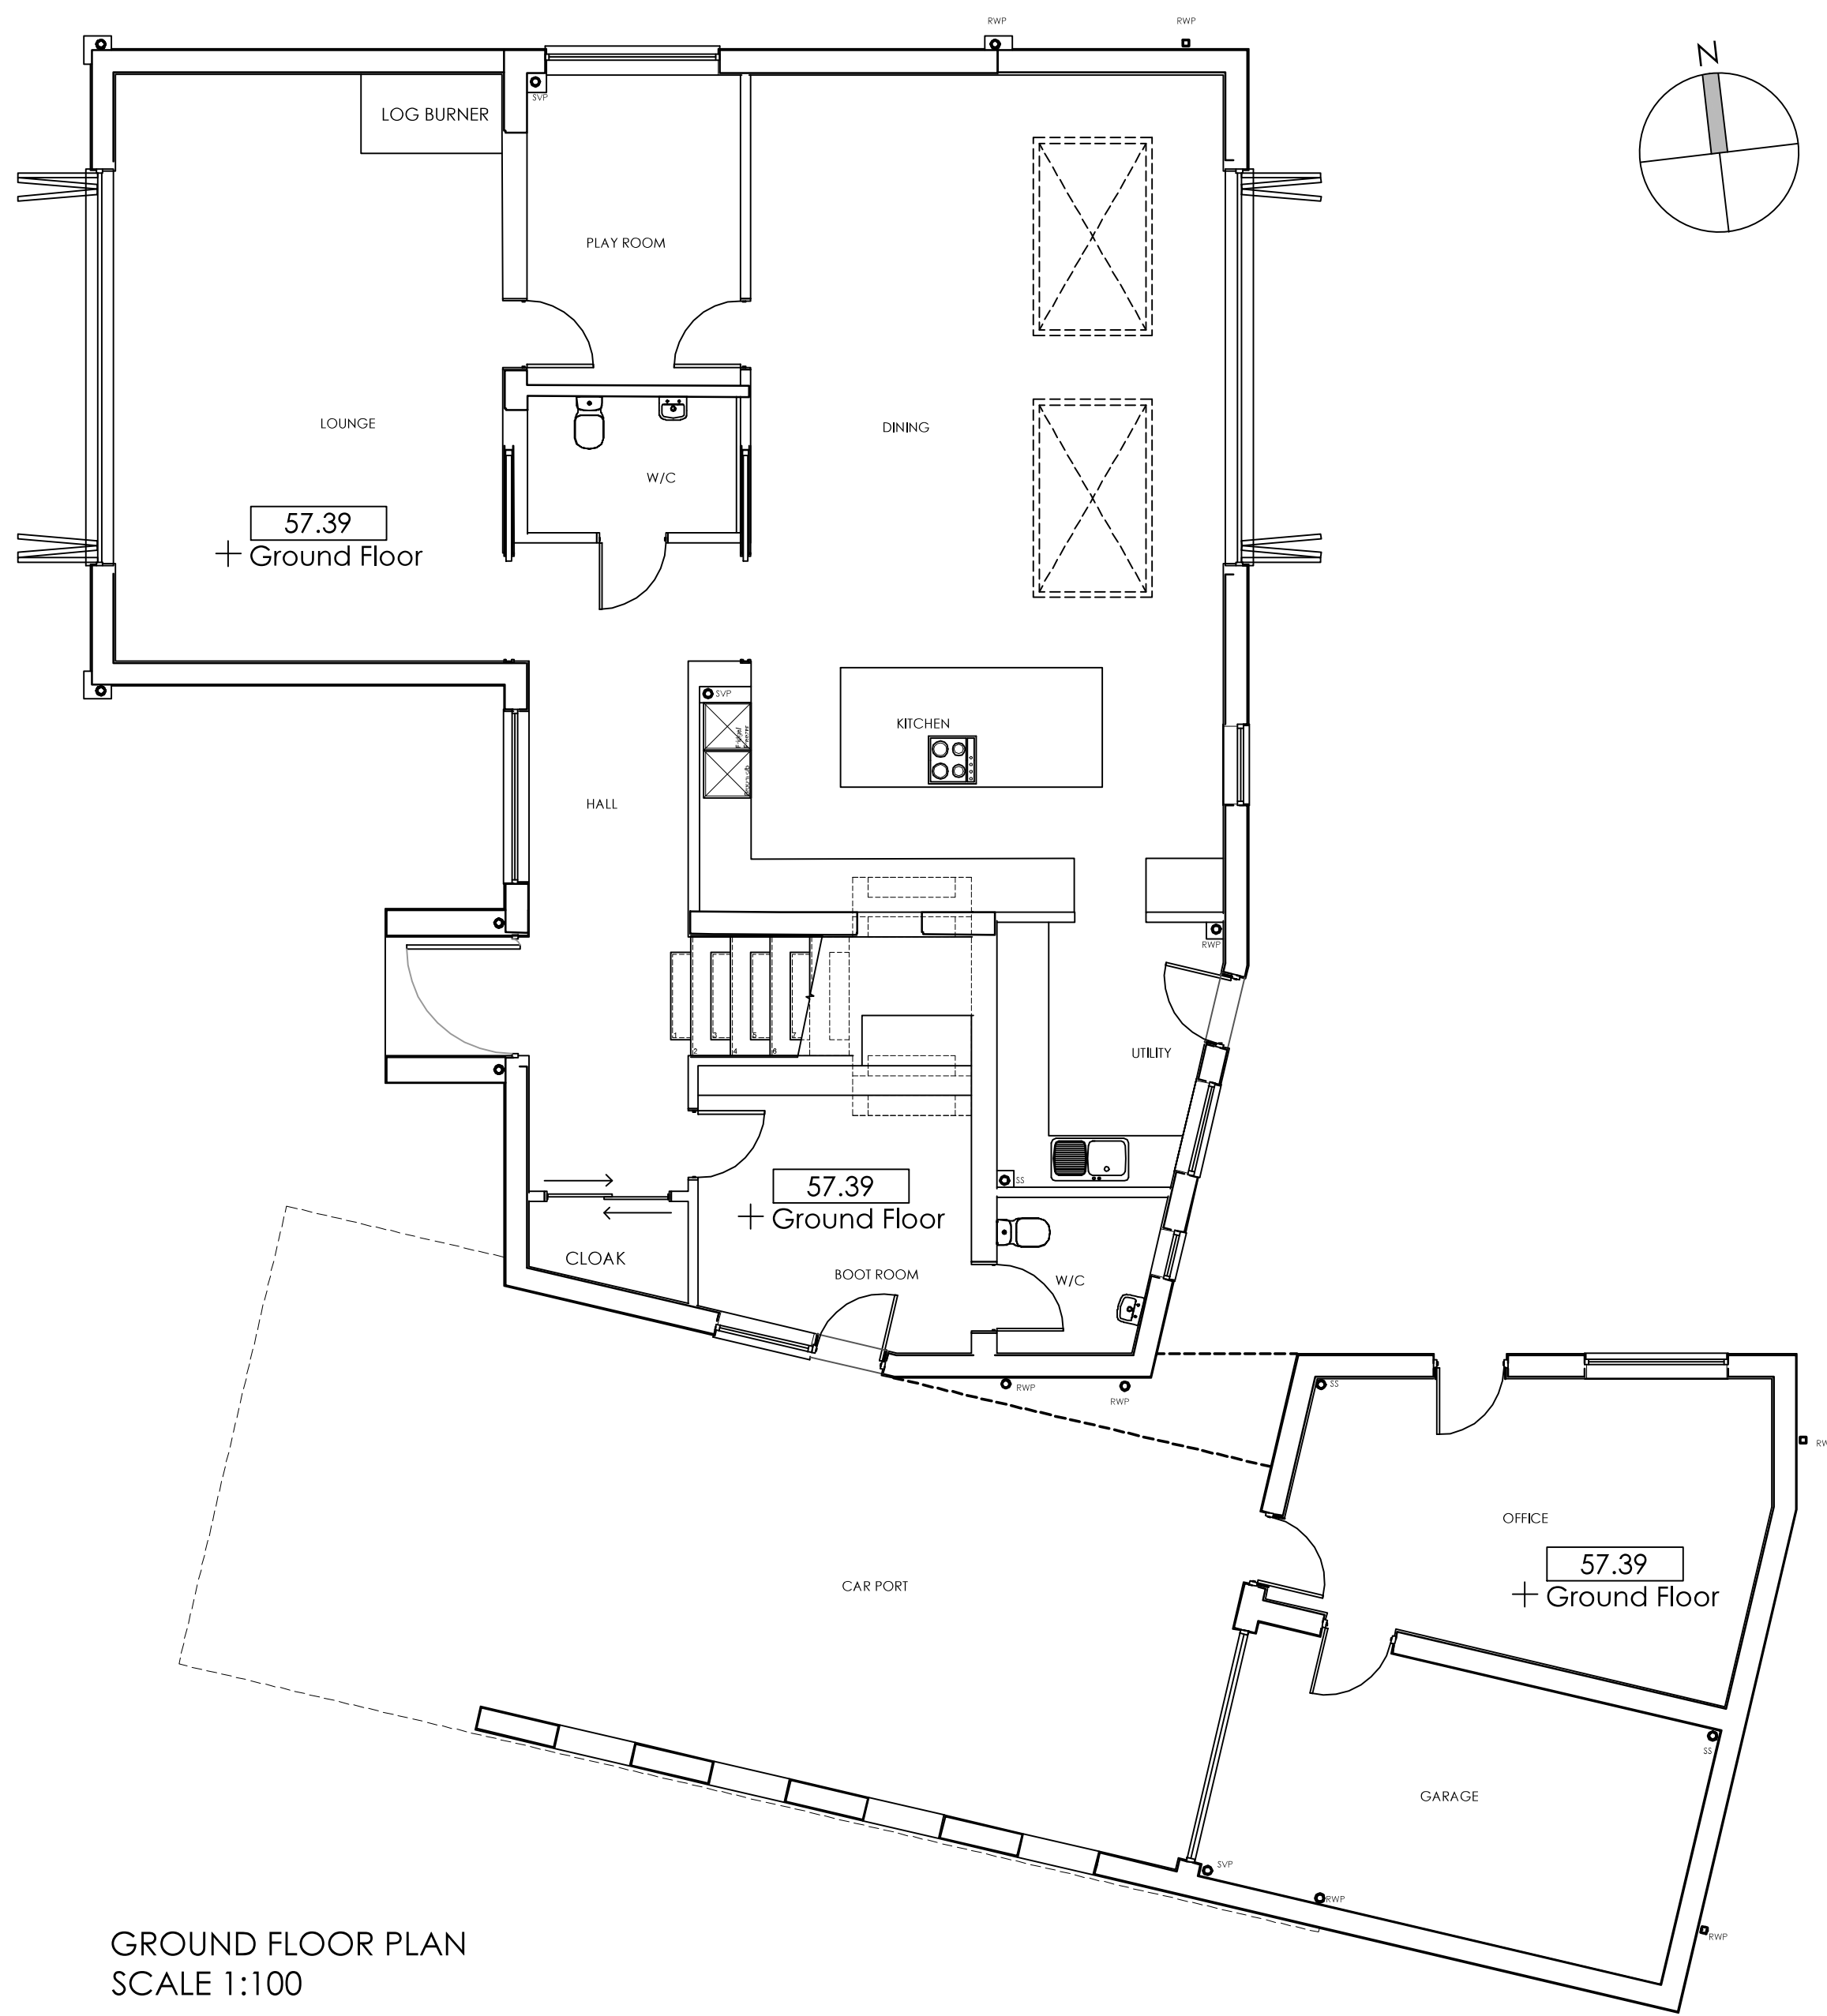

Project	EXTENSIONS, LOFT CONVERSION & ALTS. WOODLANDS, 128A PARK AVENUE WATERLOOVILLE PO7 5DS	Drawing	LEVELS - FLOOR PLANS & ELEVATIONS	Rev.	-
Client	MR & MRS SPURWAY	Job-Dwg Number	18061-PLC-03		
Status	PLANNING				
Scale	1:100	Sheet Size	A1		
Author	RR	Checked	**	Date	01/10/19
JP JAMES POTTER ASSOCIATES www.jpca.design JPA - P0815AC03781 117 Highland Road, Southsea, Portsmouth, PO4 9DD T: +44(0)2394 002 897					