





1.0 FRONT ELEVATION
SCALE 1:100

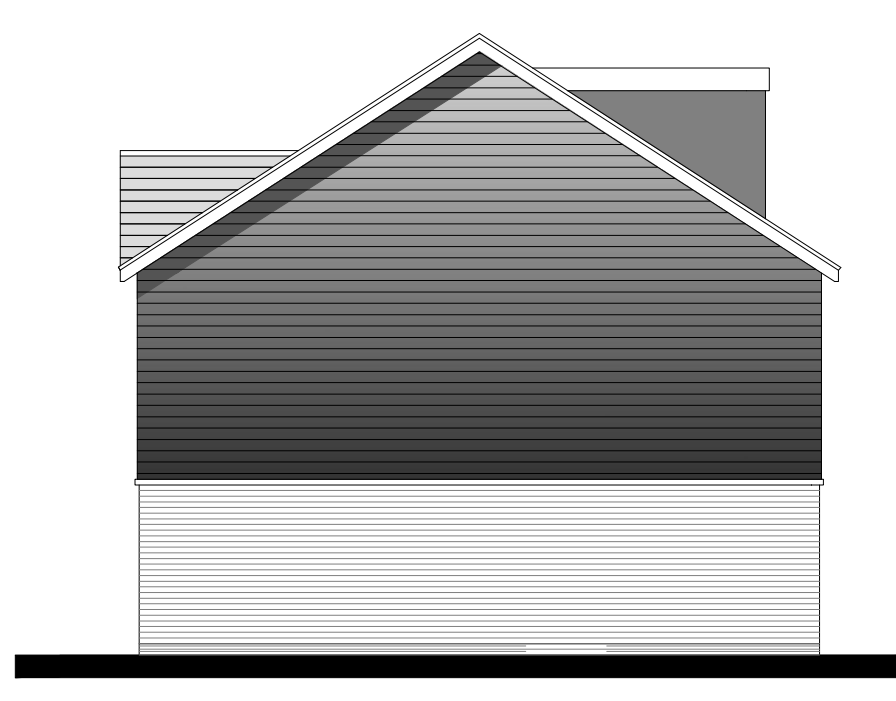

2.0 SIDE ELEVATION
SCALE 1:100

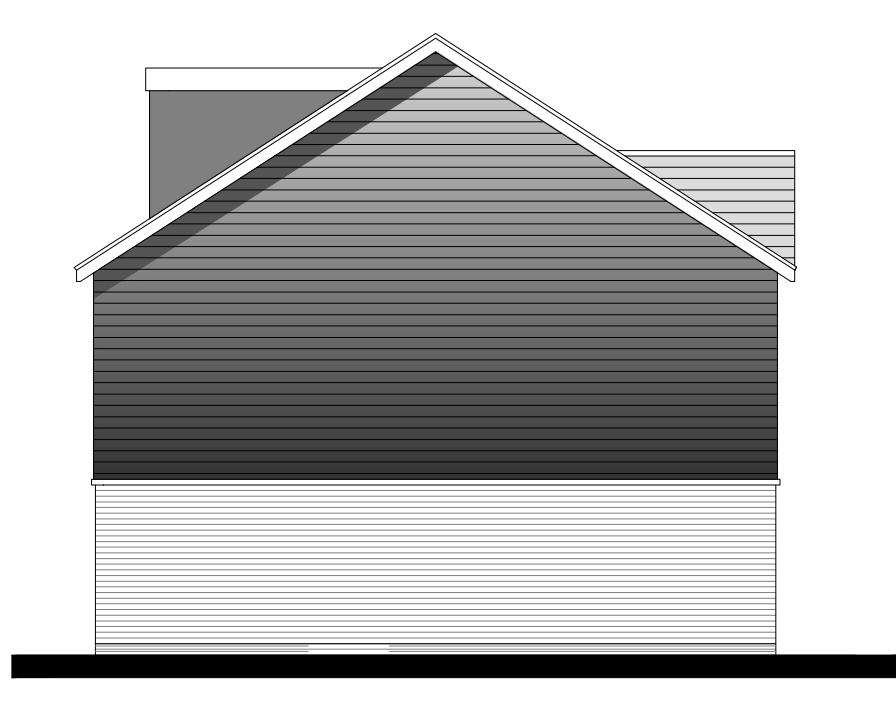


3.0 SIDE ELEVATION
SCALE 1:100



4.0 REAR ELEVATION
SCALE 1:100



1.0 GROUND FLOOR PLAN
SCALE 1:100
GIA 75.5m² per Plot

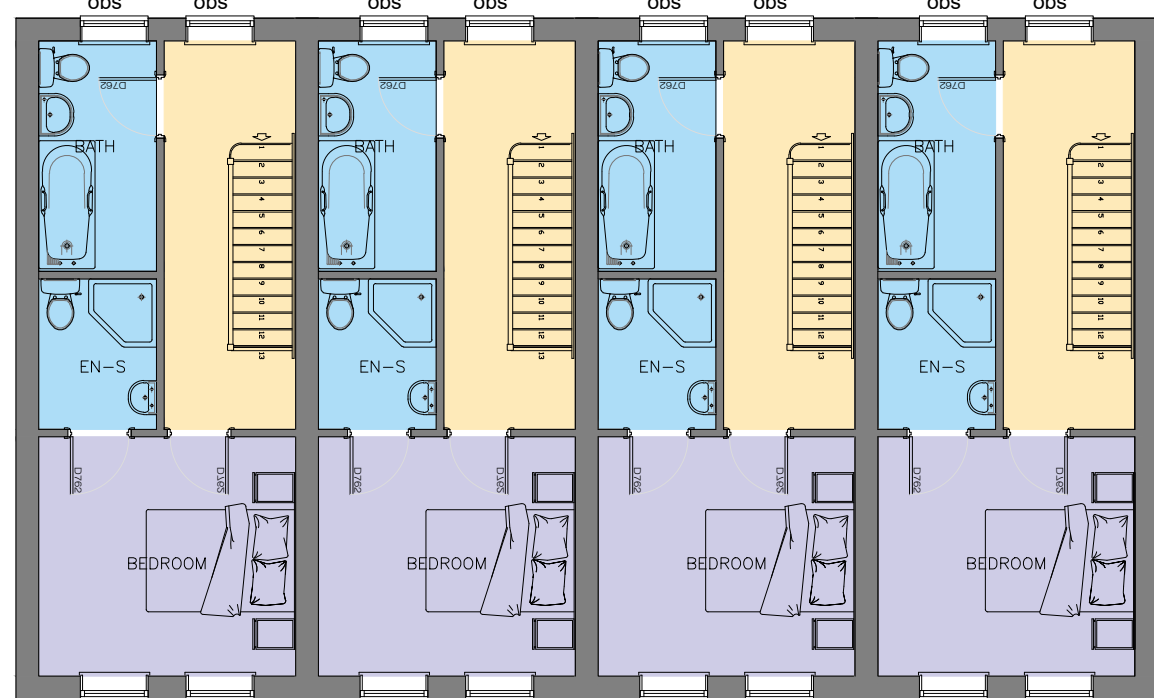

2.0 FIRST FLOOR PLAN
SCALE 1:100



3.0 SECOND FLOOR PLAN
SCALE 1:100

PROJECT DESCRIPTION:
New Residential Development Houses
DRAWING TITLE:
Floor Plans

ADDRESS:
31A North Street
Emsworth
Hampshire

CLIENT:
Mr & Mrs Jurd
FIRST DRAWN:
August 2019

rev.	description	date	by	ch
A	Draft Issue	08/19	DL	DL



DRAWING No. SD-1944-03
drawing status: Issued for Comment

REVISION:
A

SCALE:
1:100

Solent Design Ltd
5 The old Railway
Spring Garden lane
Gosport
PO12 1FQ
tel: 02392 580745
mob: 07771 355742
e-mail: info@solentplans.com

