



To Scale when Printed A1 with no borders

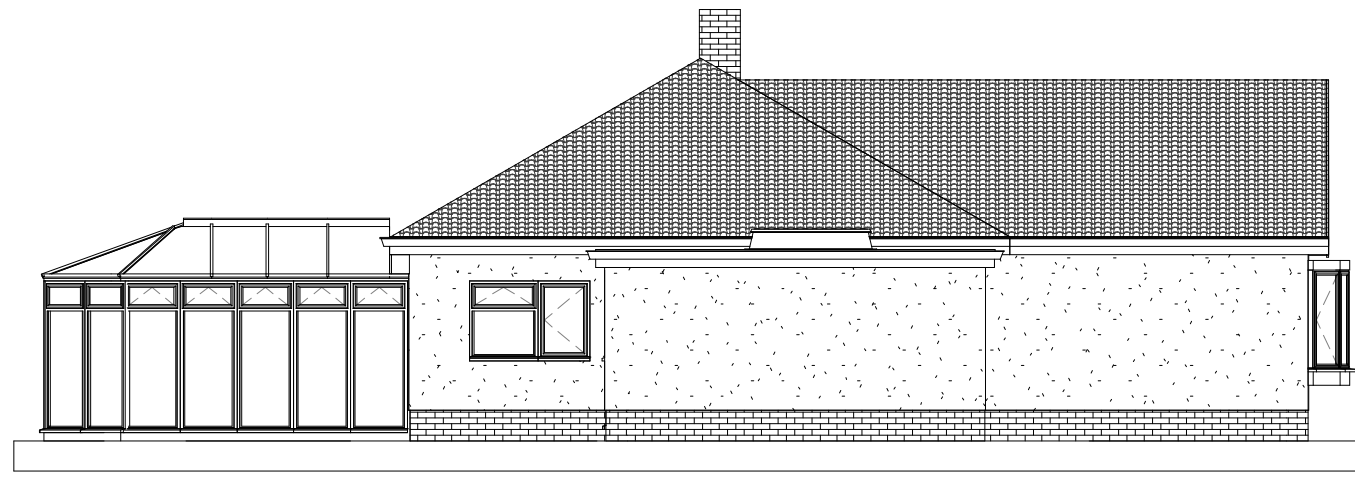

East Elevation Scale 1:100

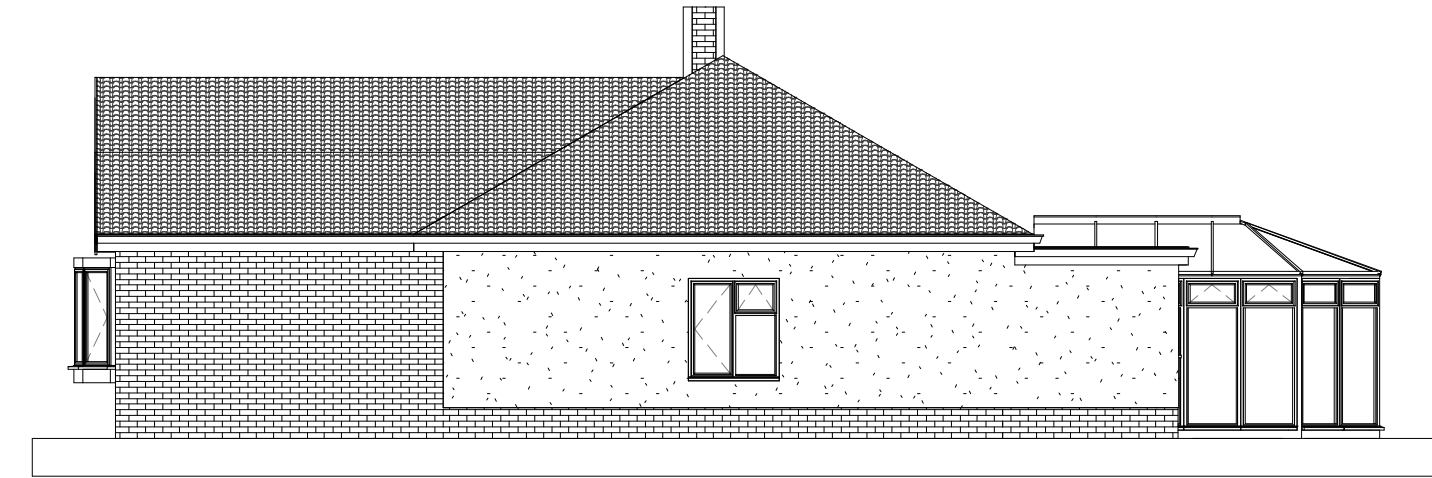


West Elevation Scale 1:100




North Elevation Scale 1:100



South Elevation Scale 1:100

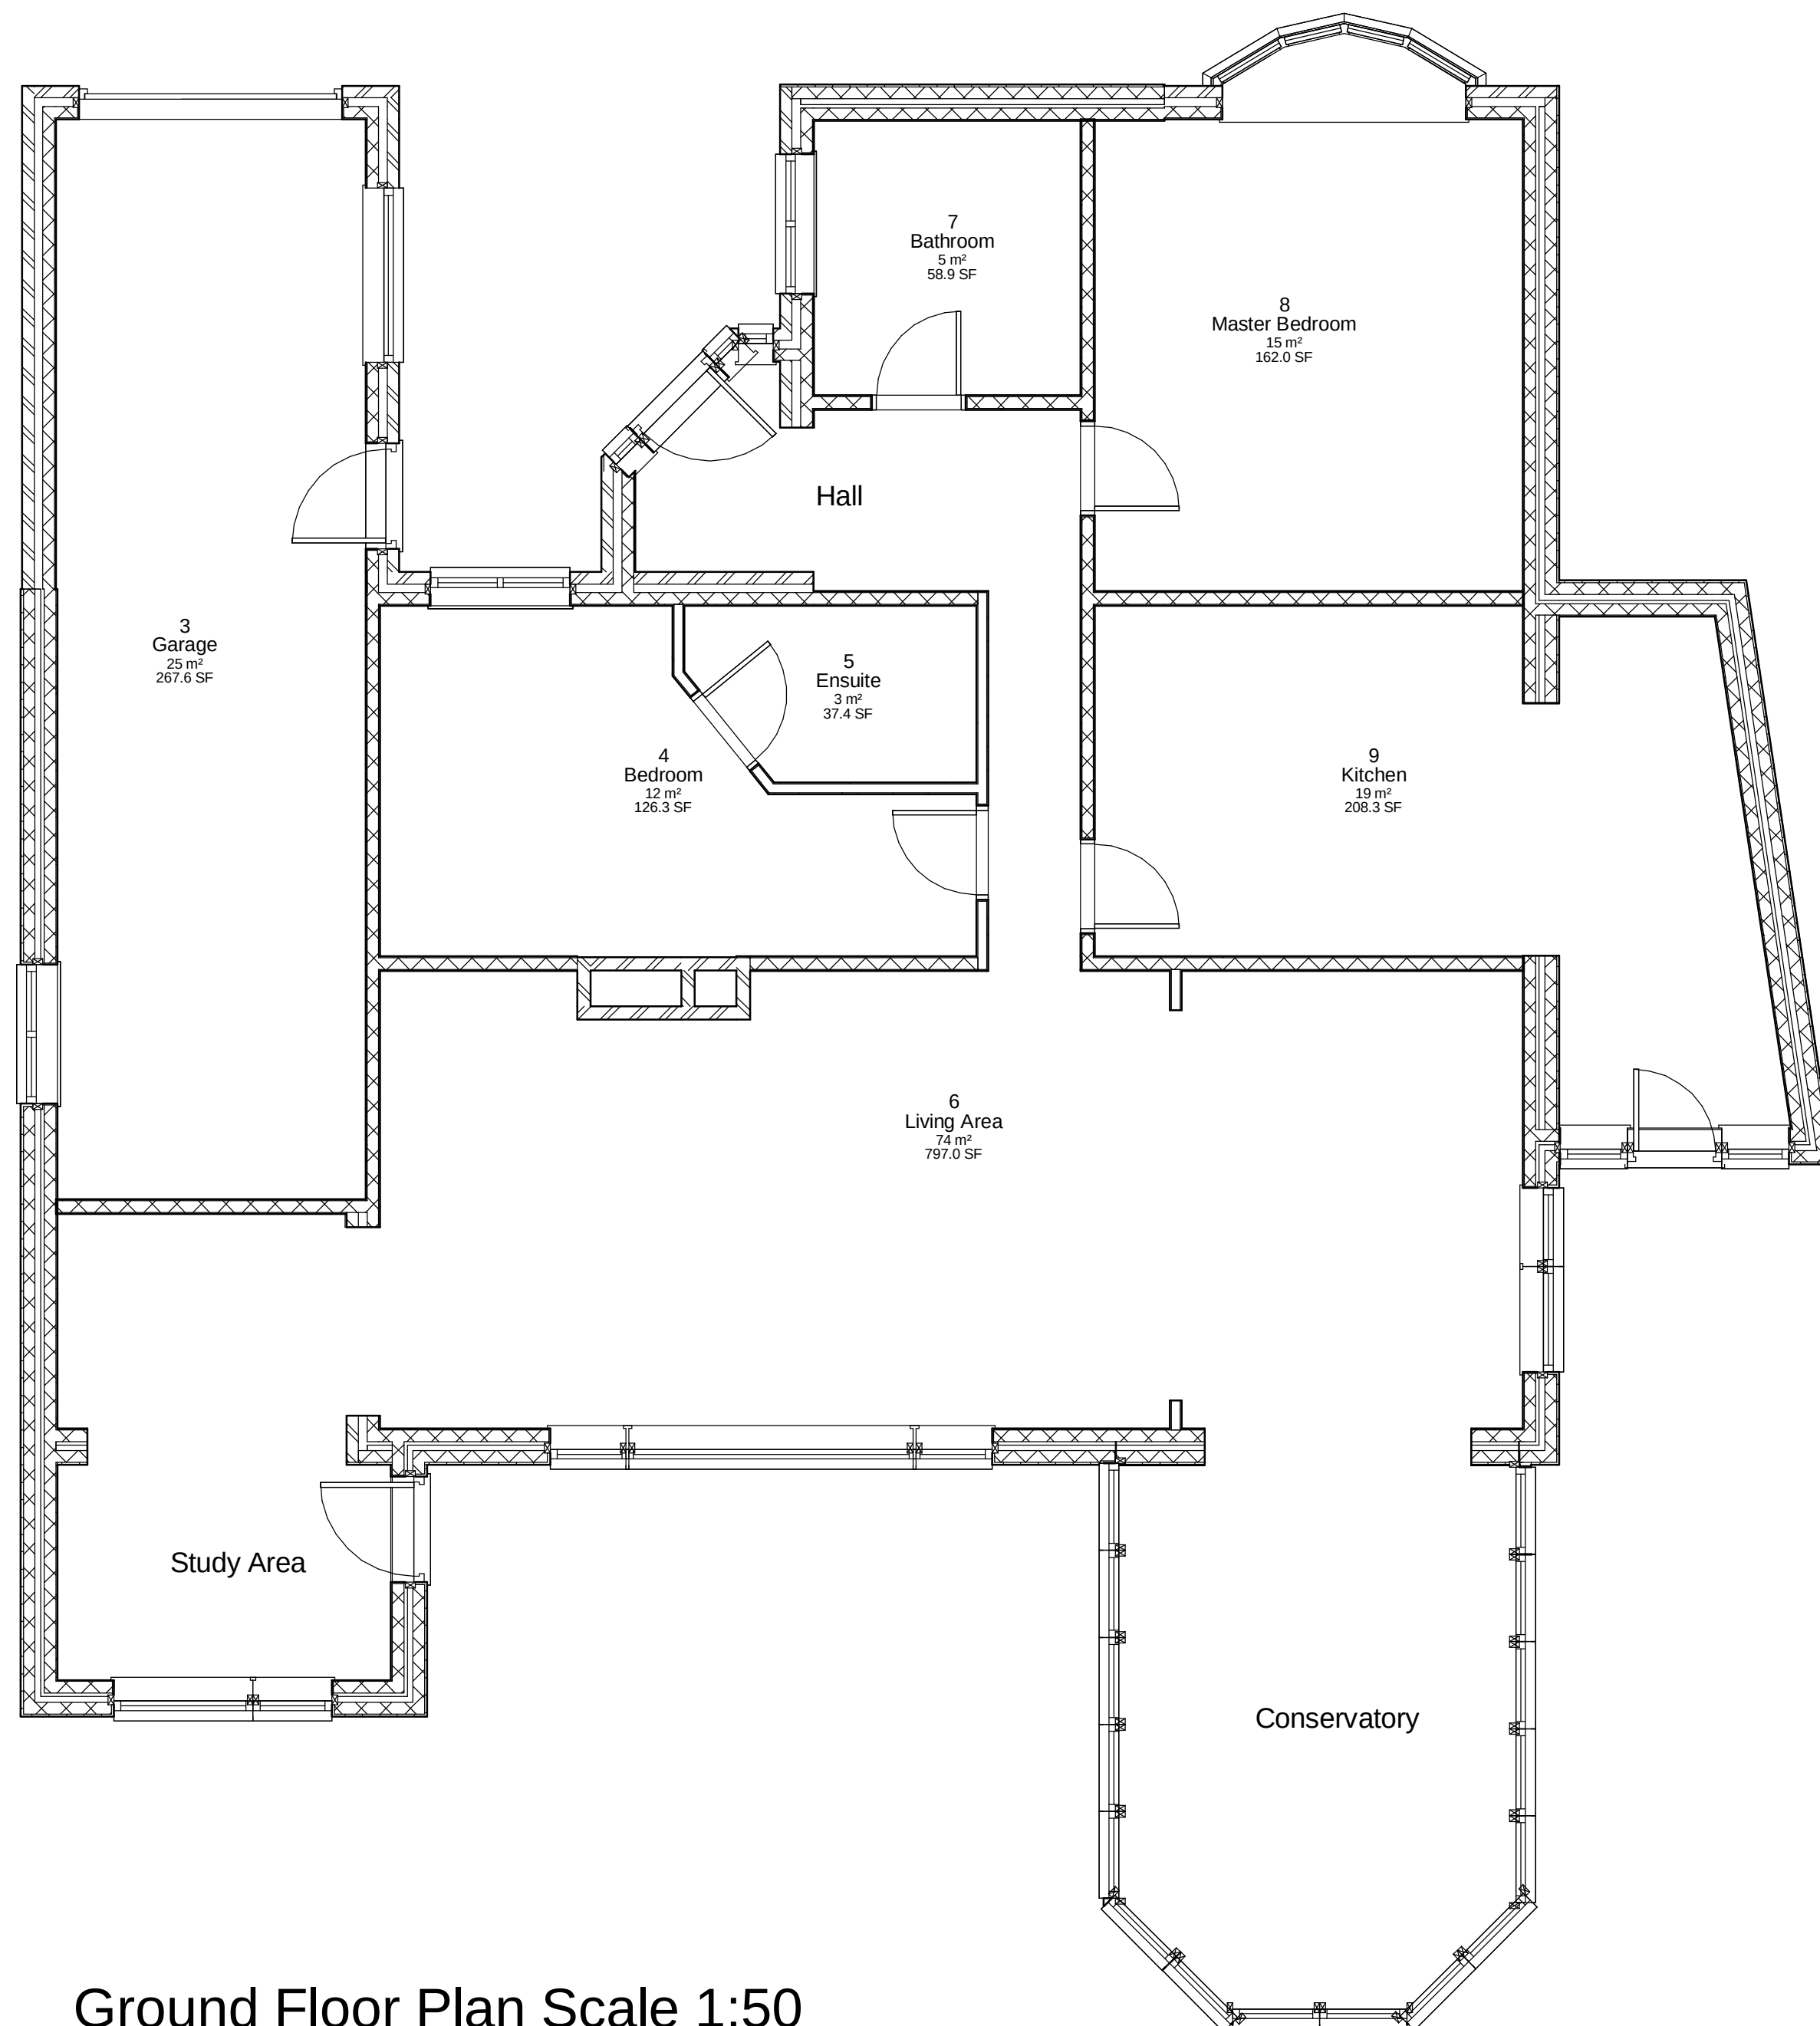

Ground Floor Plan Scale 1:50

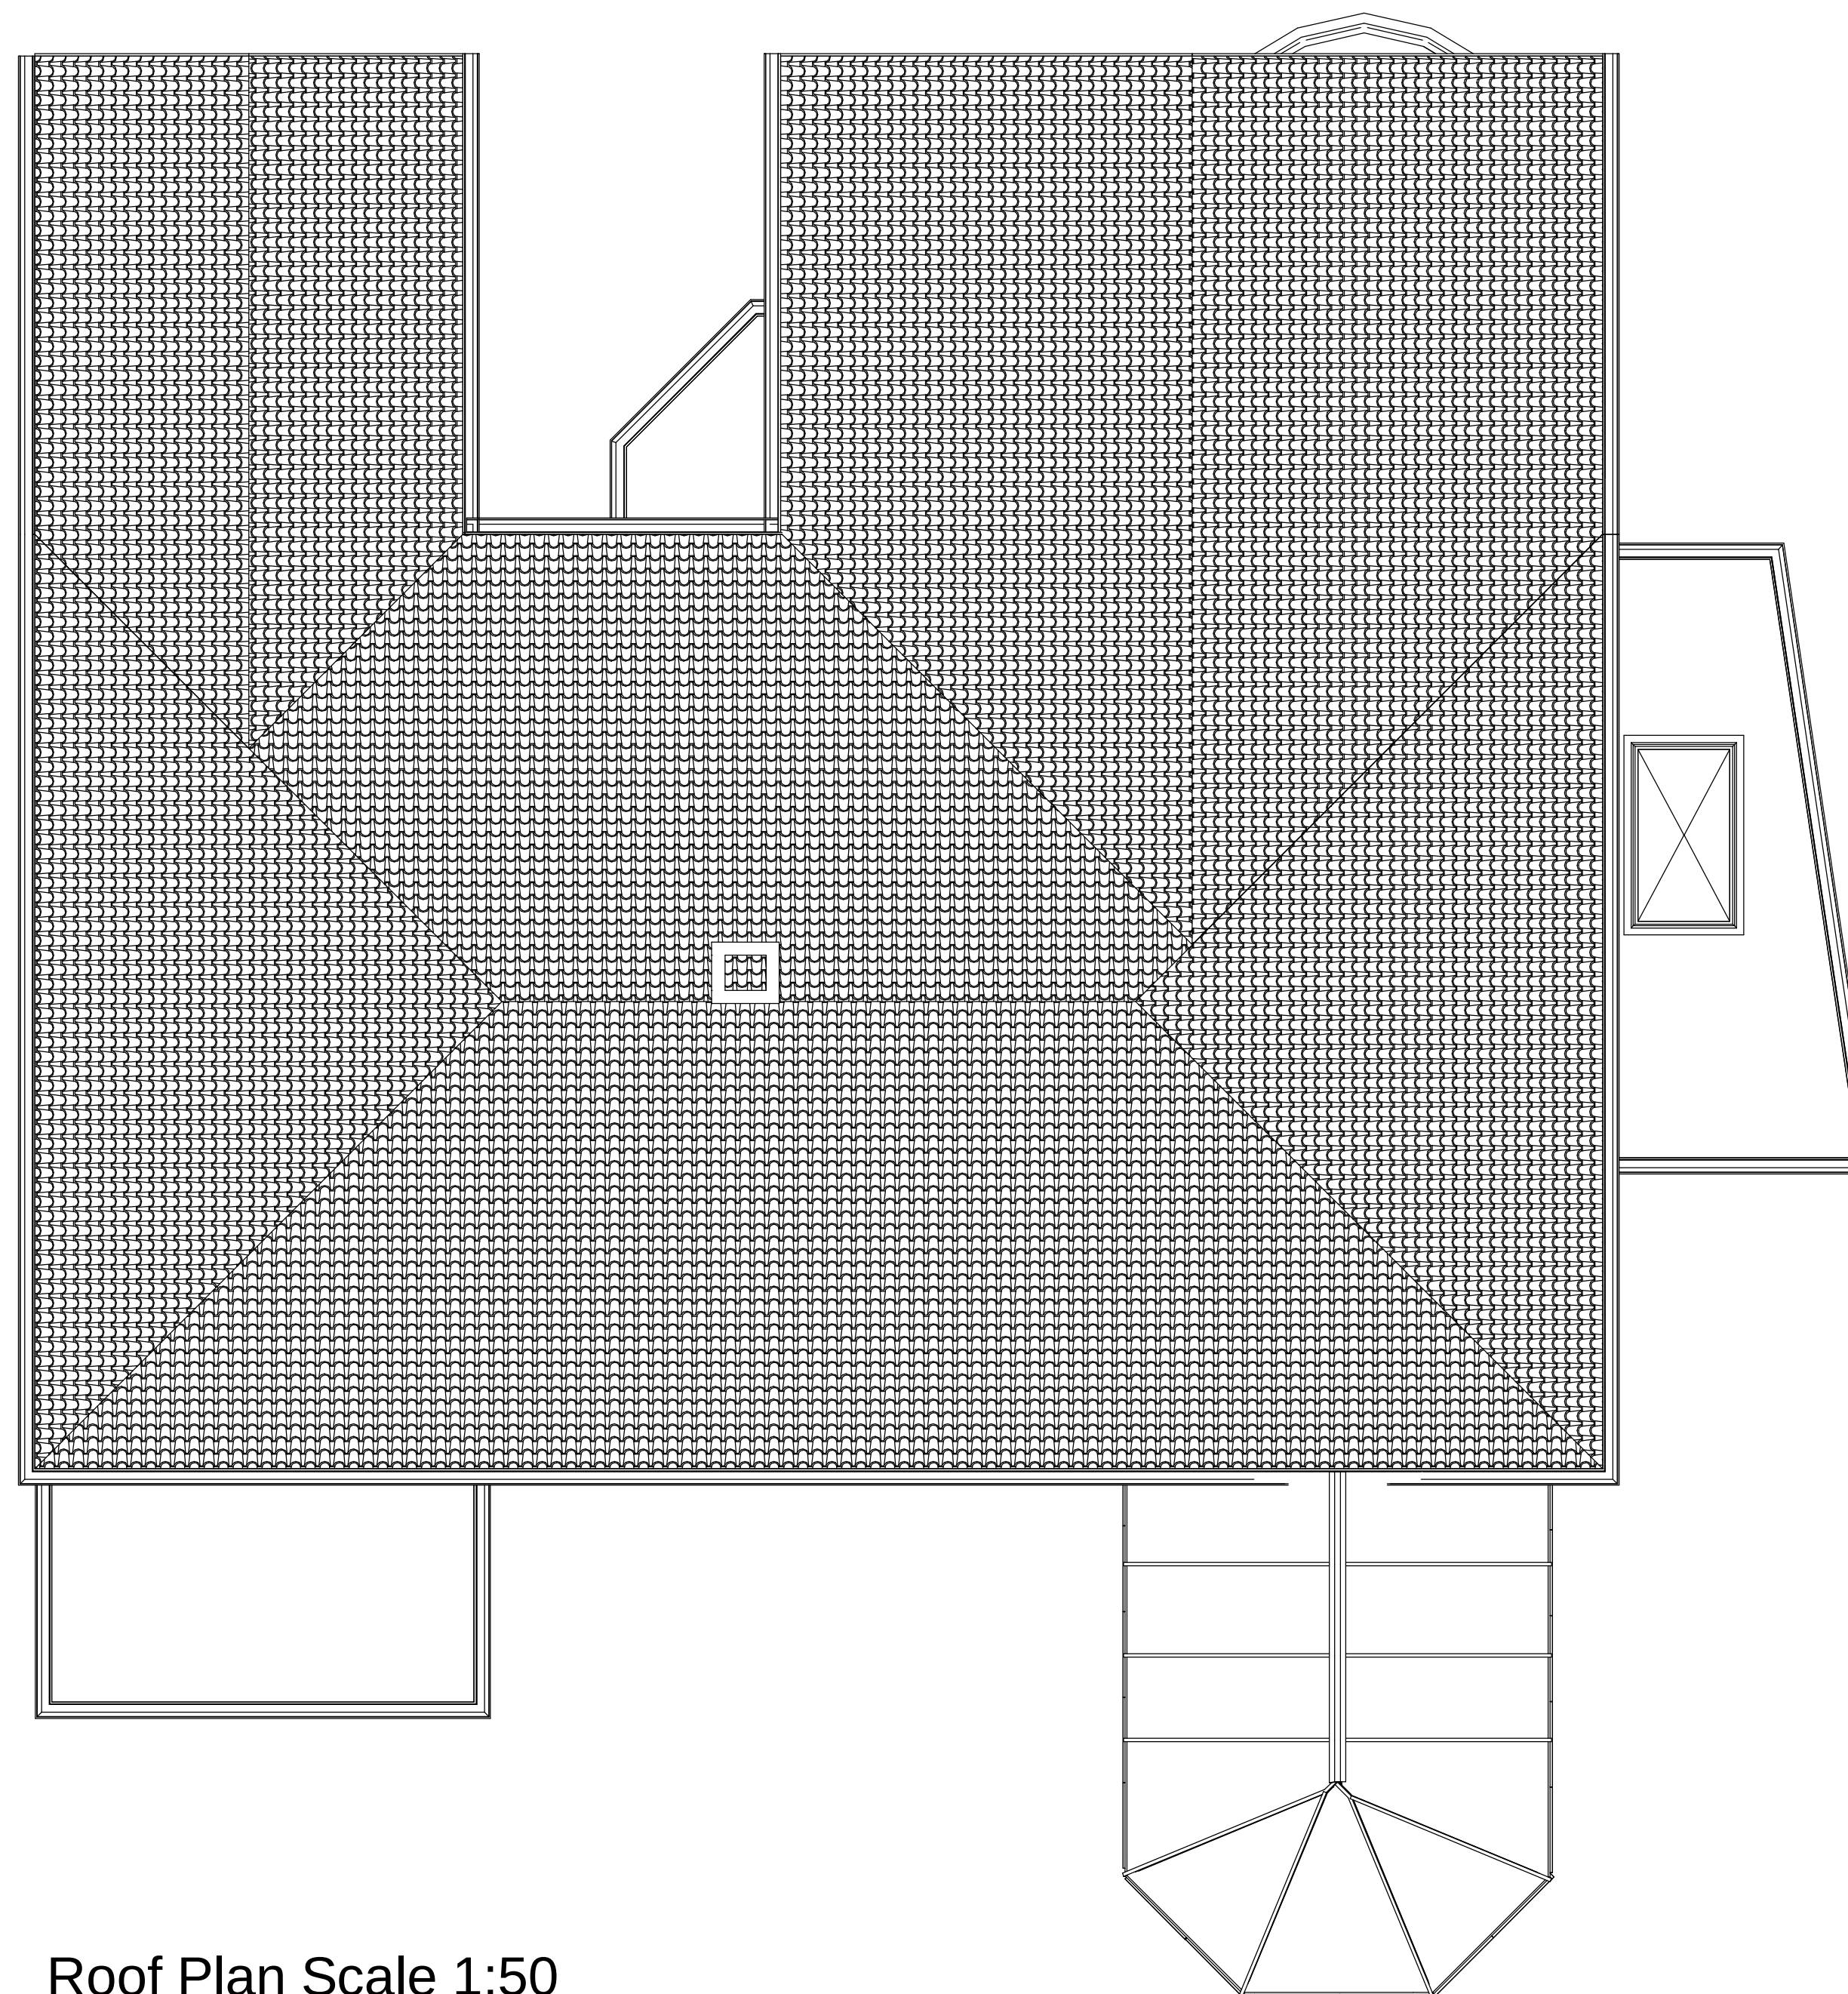

Roof Plan Scale 1:50

IJ Murray
Associates

www.ijma.co.uk

IJ Murray Associates
173 Havant Road
Hayling Island
Hampshire
PO11 0LF
Phone 02392469004
Mob 07779 246915
e-mail ian@ijma.co.uk

Please note
These plans are for
planning and building
regulation application
purposes only, all
dimensions should be
checked on site
before estimation /
construction

[illegible]

Mr Howting
27 St Thomas
Ave H I

Existing Elevs & Plans

Project number	Project Number
Date	Issue Date
Drawn by	Author
Checked by	Checker
A101	
Scale	As indicated