




6 Exeter Close, Emsworth, Hampshire, PO10 7QG.
Proposed

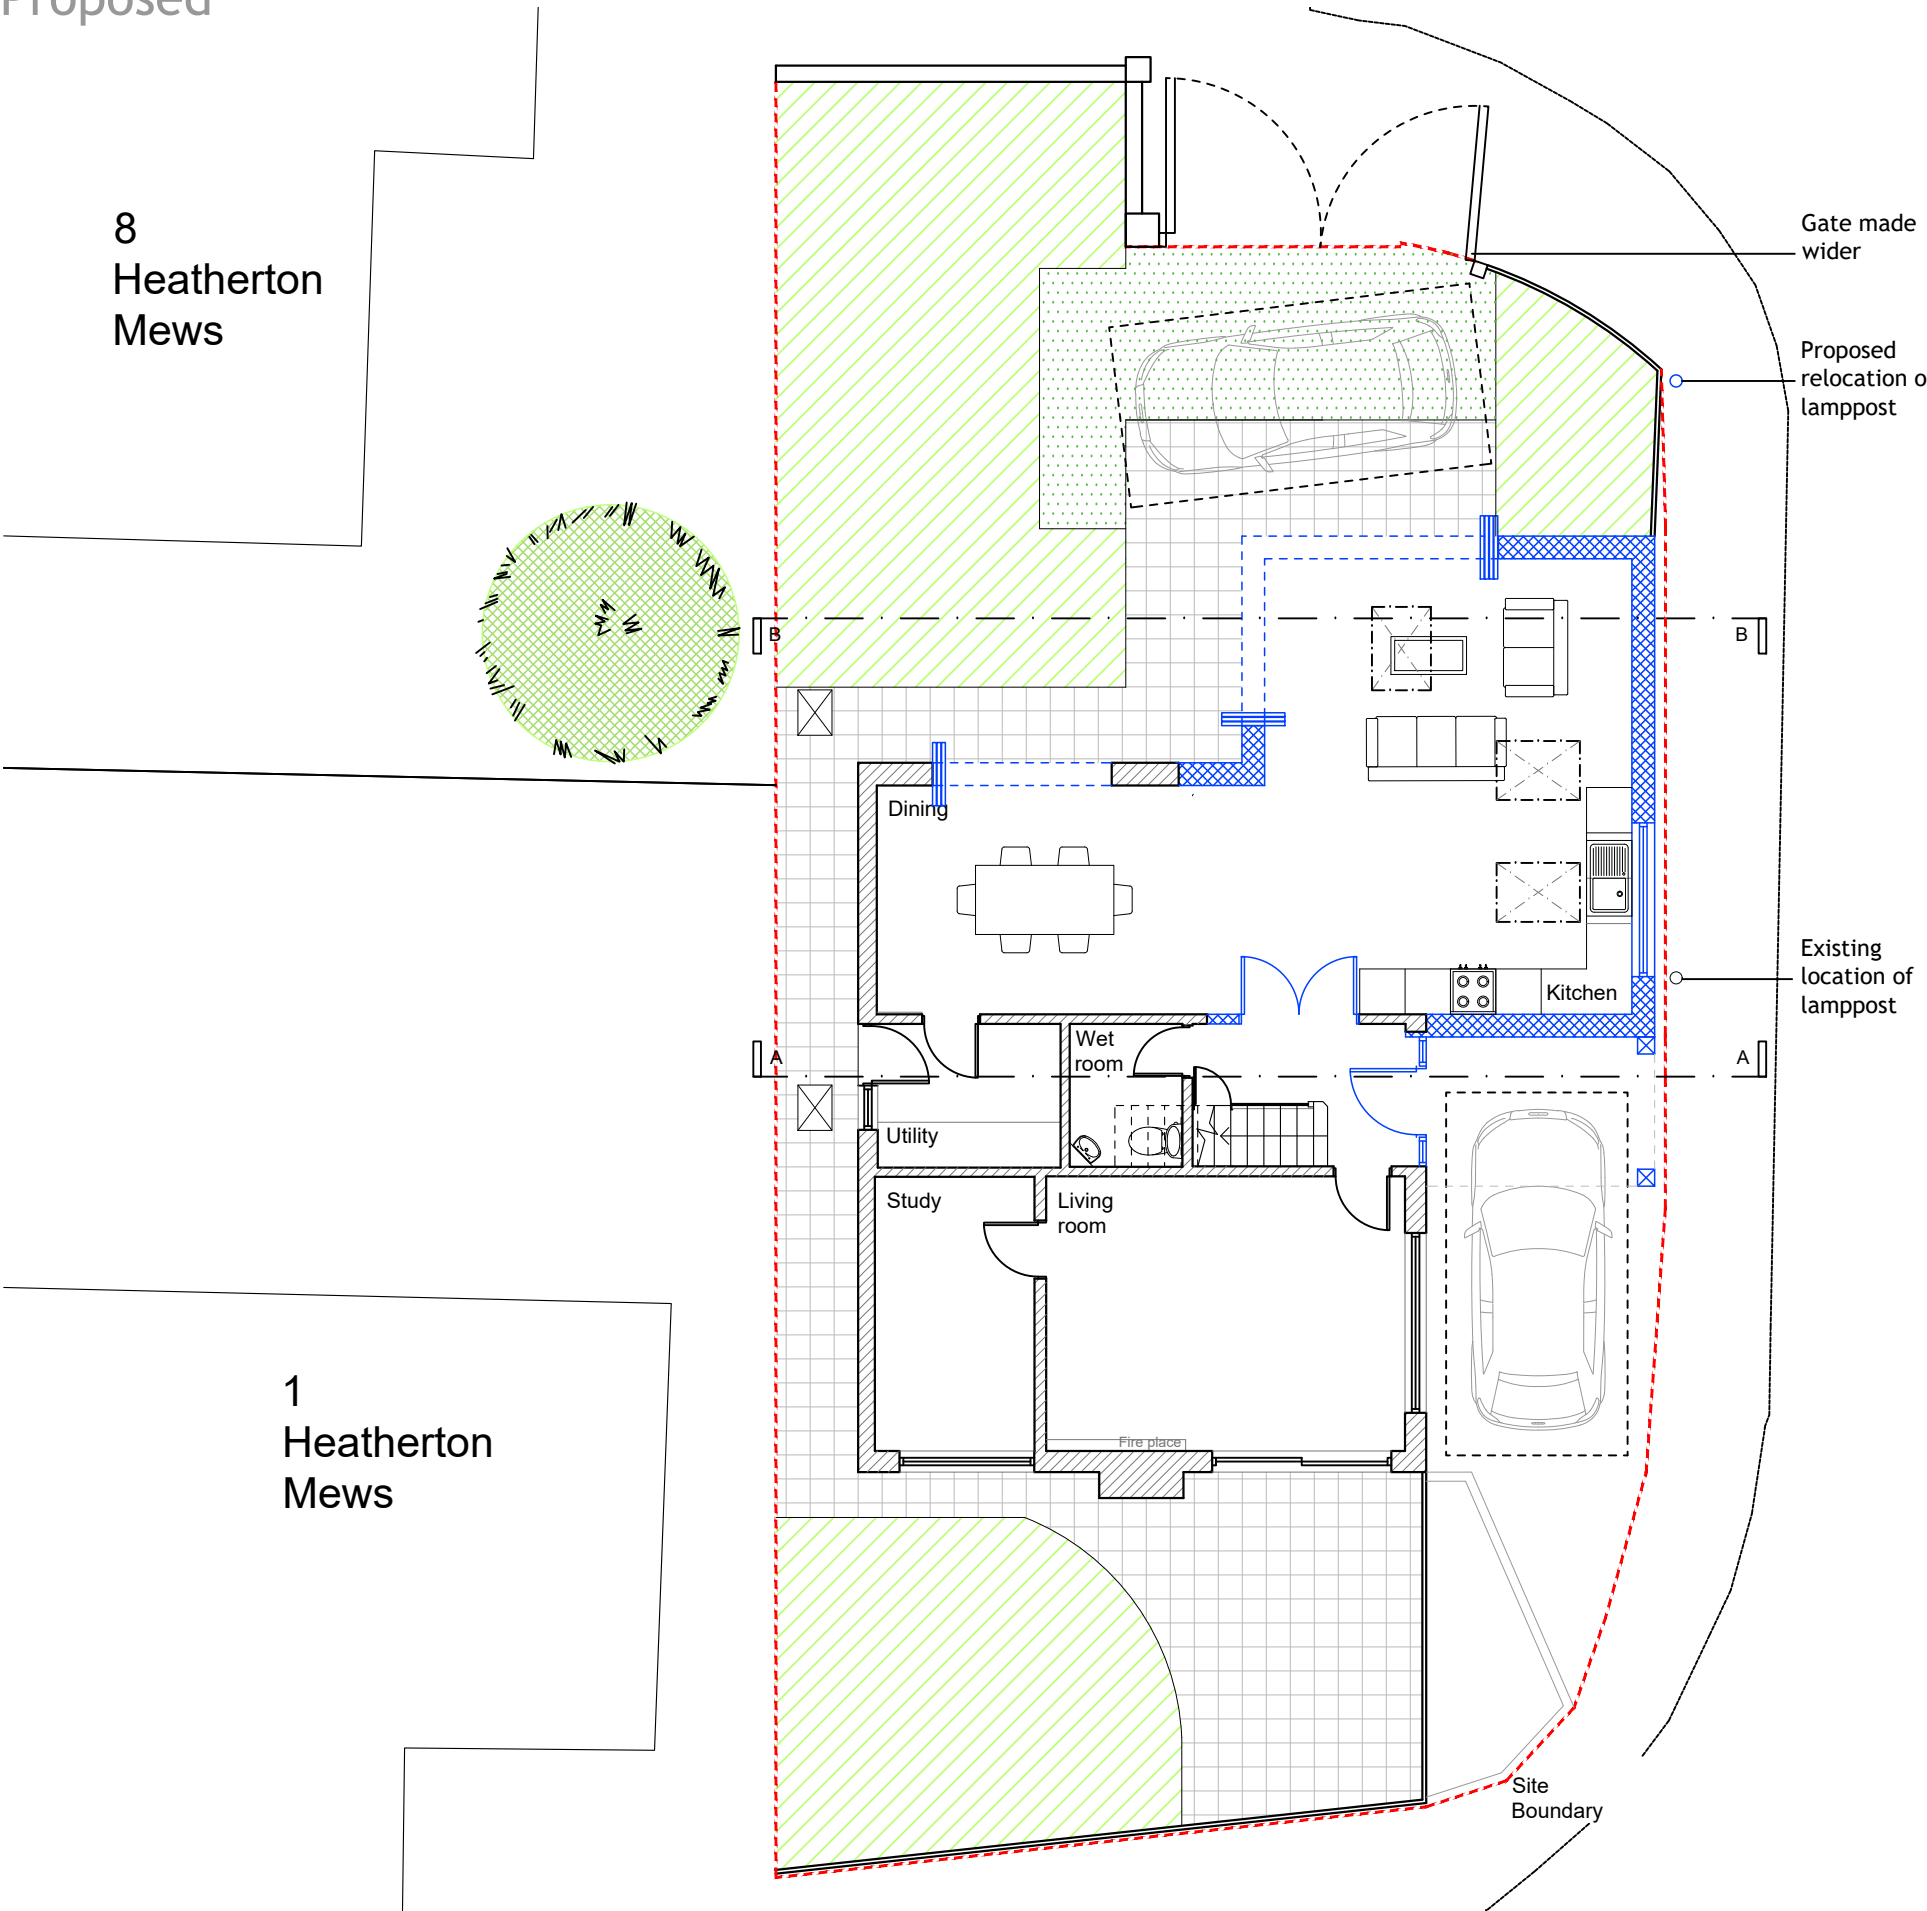

GROUND FLOOR PLAN
1:100

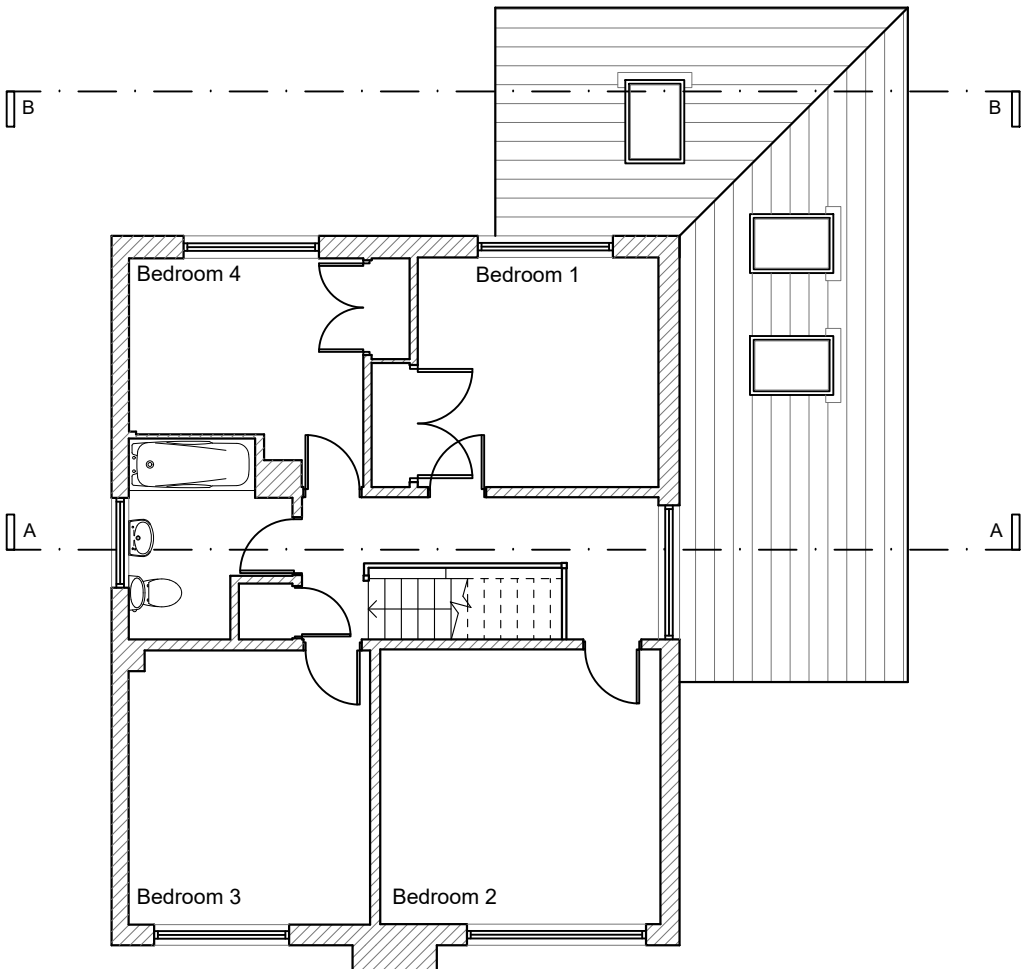


FIRST FLOOR PLAN
1:100

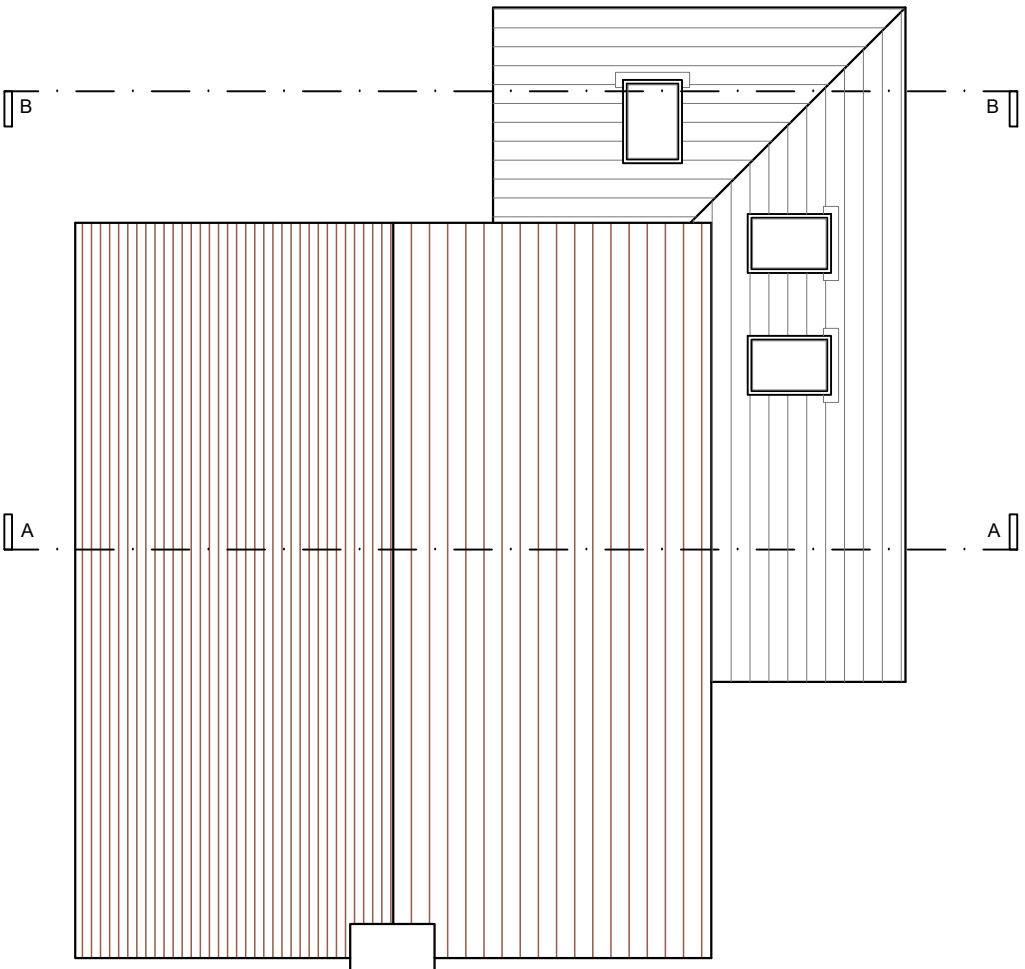


ROOF PLAN
1:100



SIDE ELEVATION
[west] 1:100

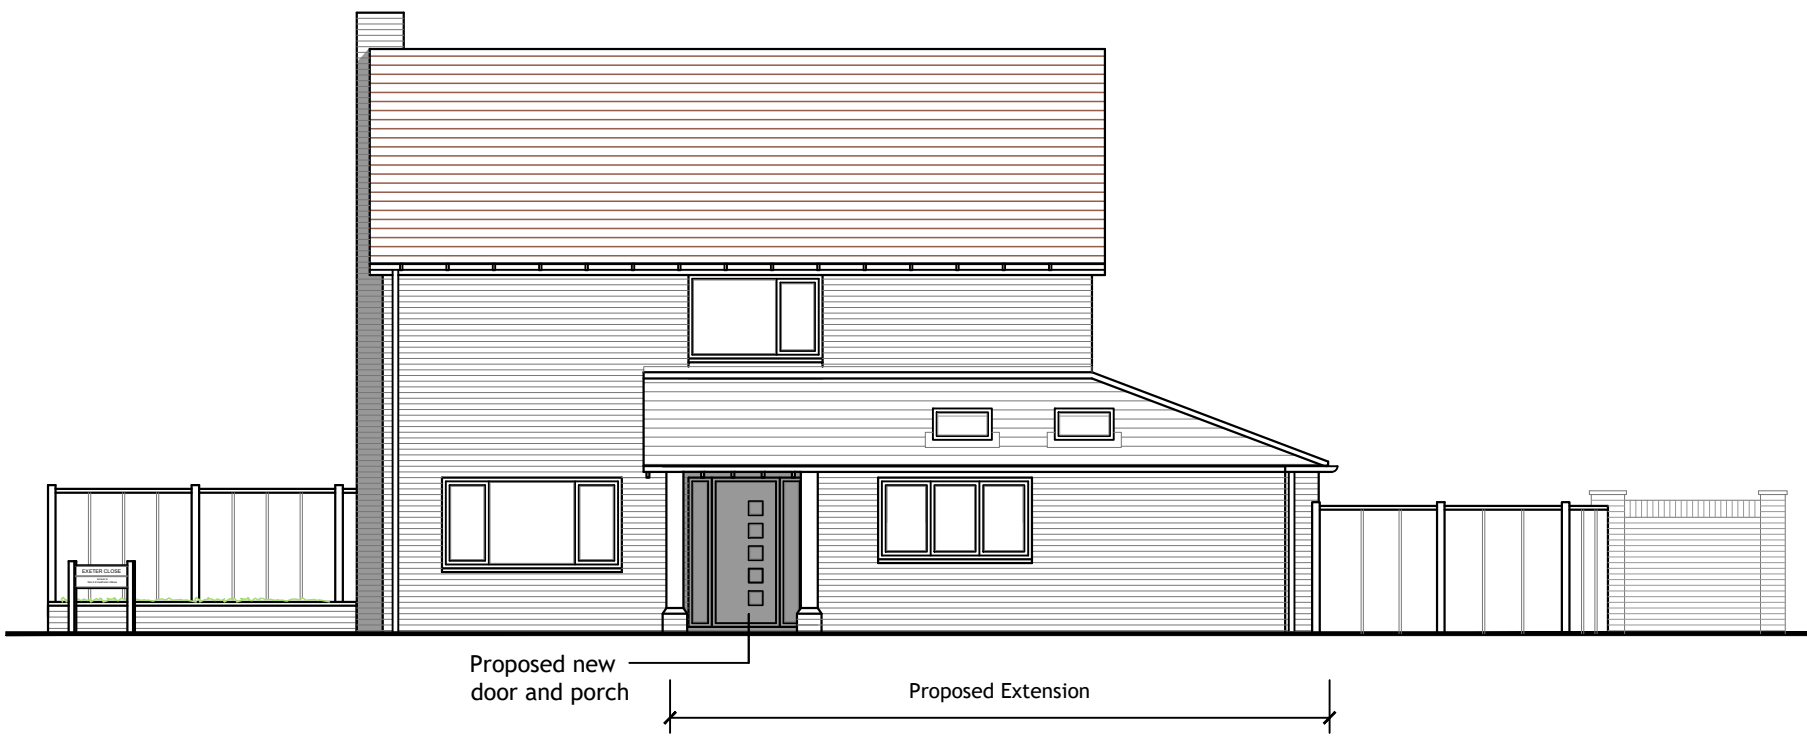


FRONT ELEVATION
[south] 1:100

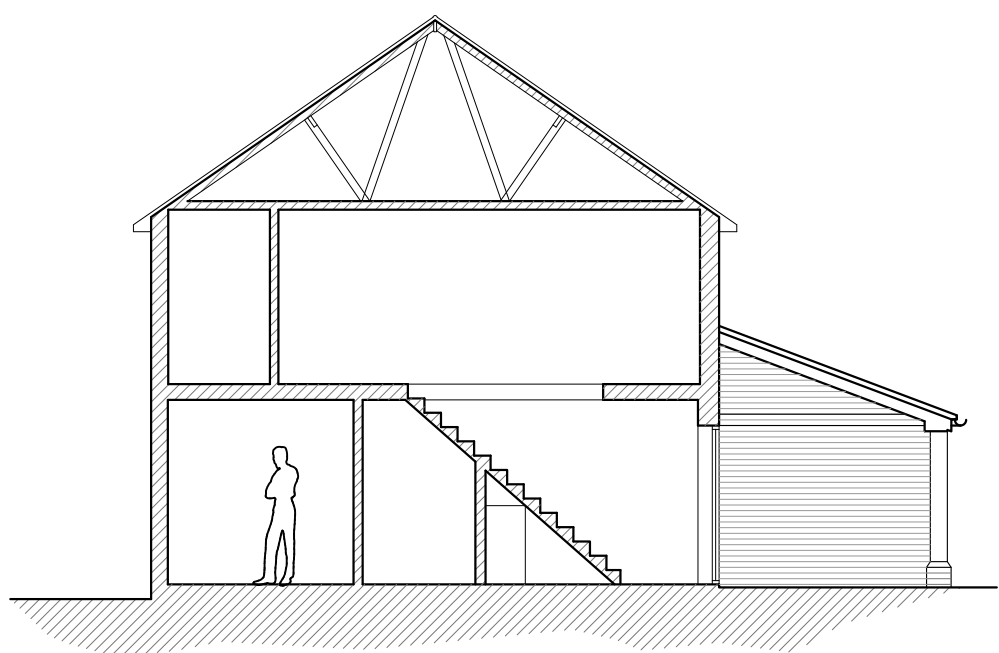


SECTION A-A
1:100



SIDE ELEVATION
[east] 1:100

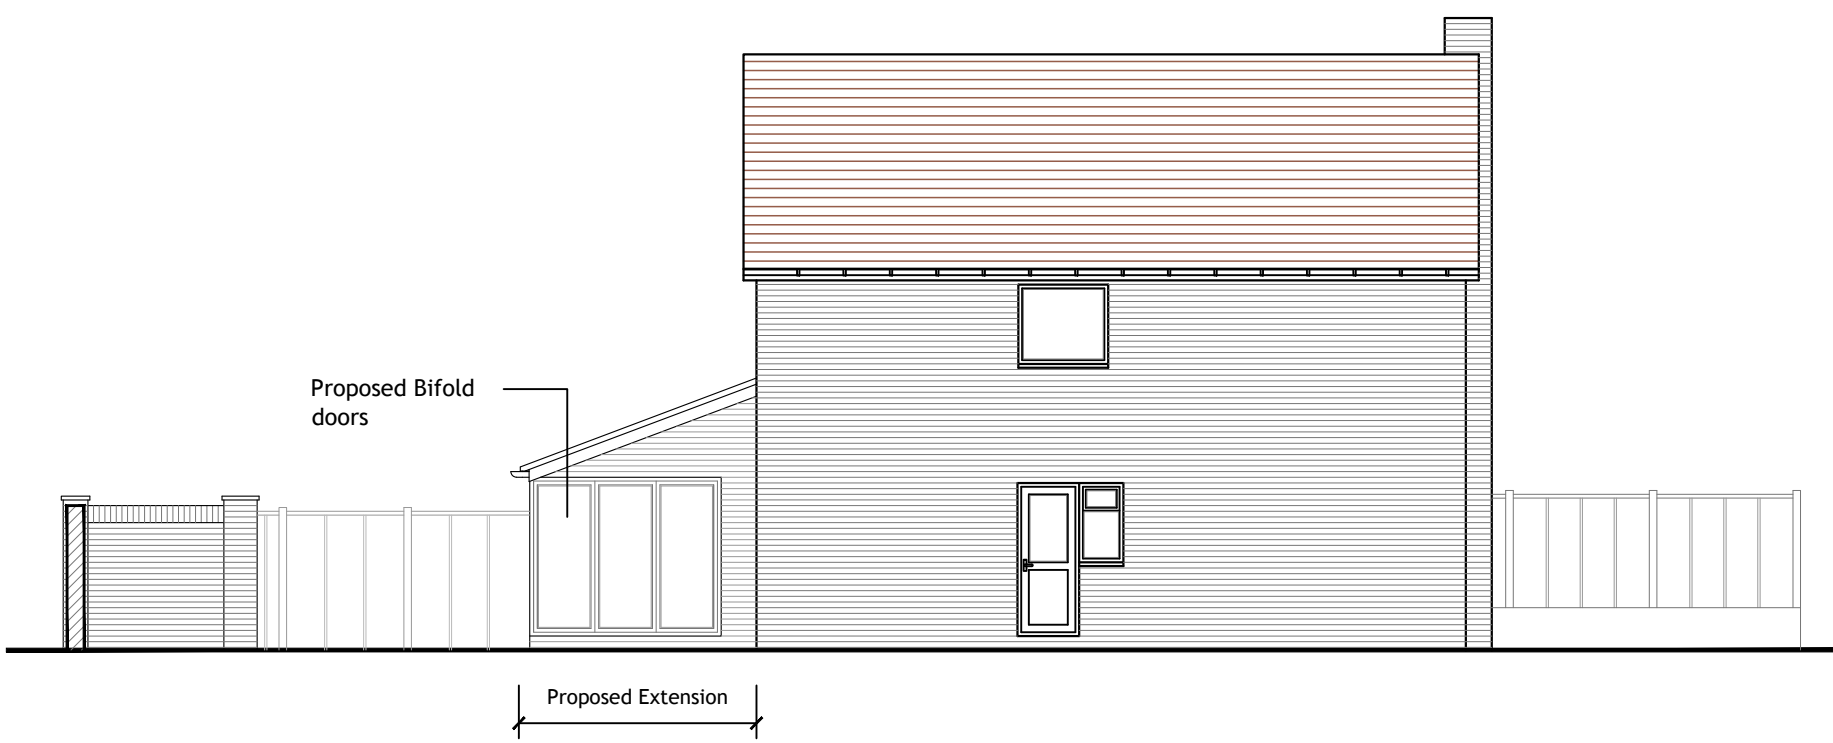


REAR ELEVATION
[north] 1:100

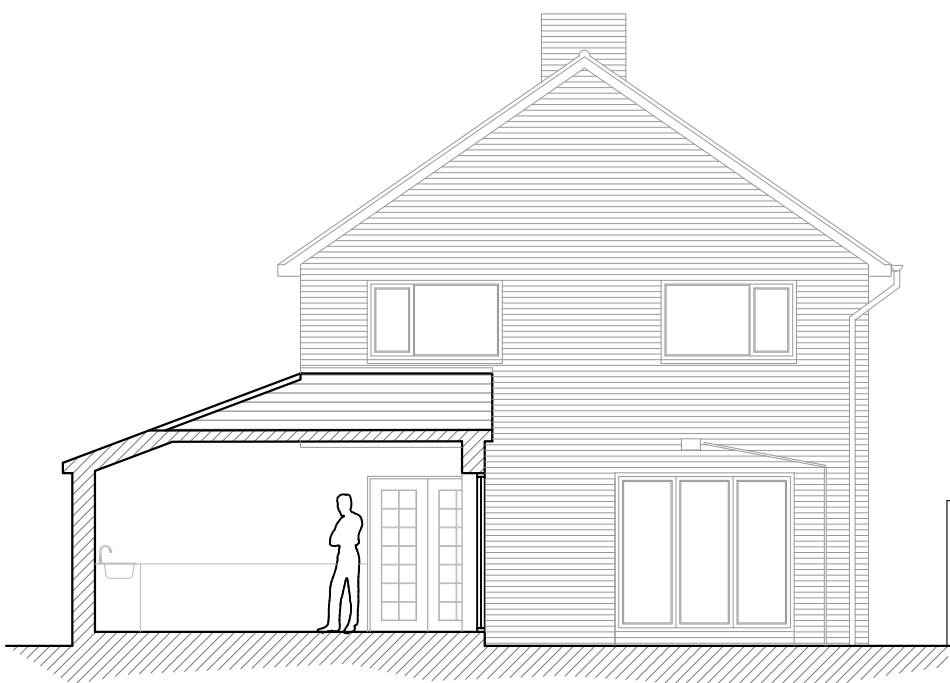


SECTION B-B
1:100

NOTES:
Dimensions to be checked on site before commencing work.
Any discrepancies shall be reported to the architect immediately.
Do not scale from these drawings except for planning purposes.
Use figured dimensions only.
Where applicable this drawing is to be read in conjunction with other consultants' drawings.
All drawings to be read in conjunction with specification and all other drawings including structural engineer and mechanical and electrical drawings / specification

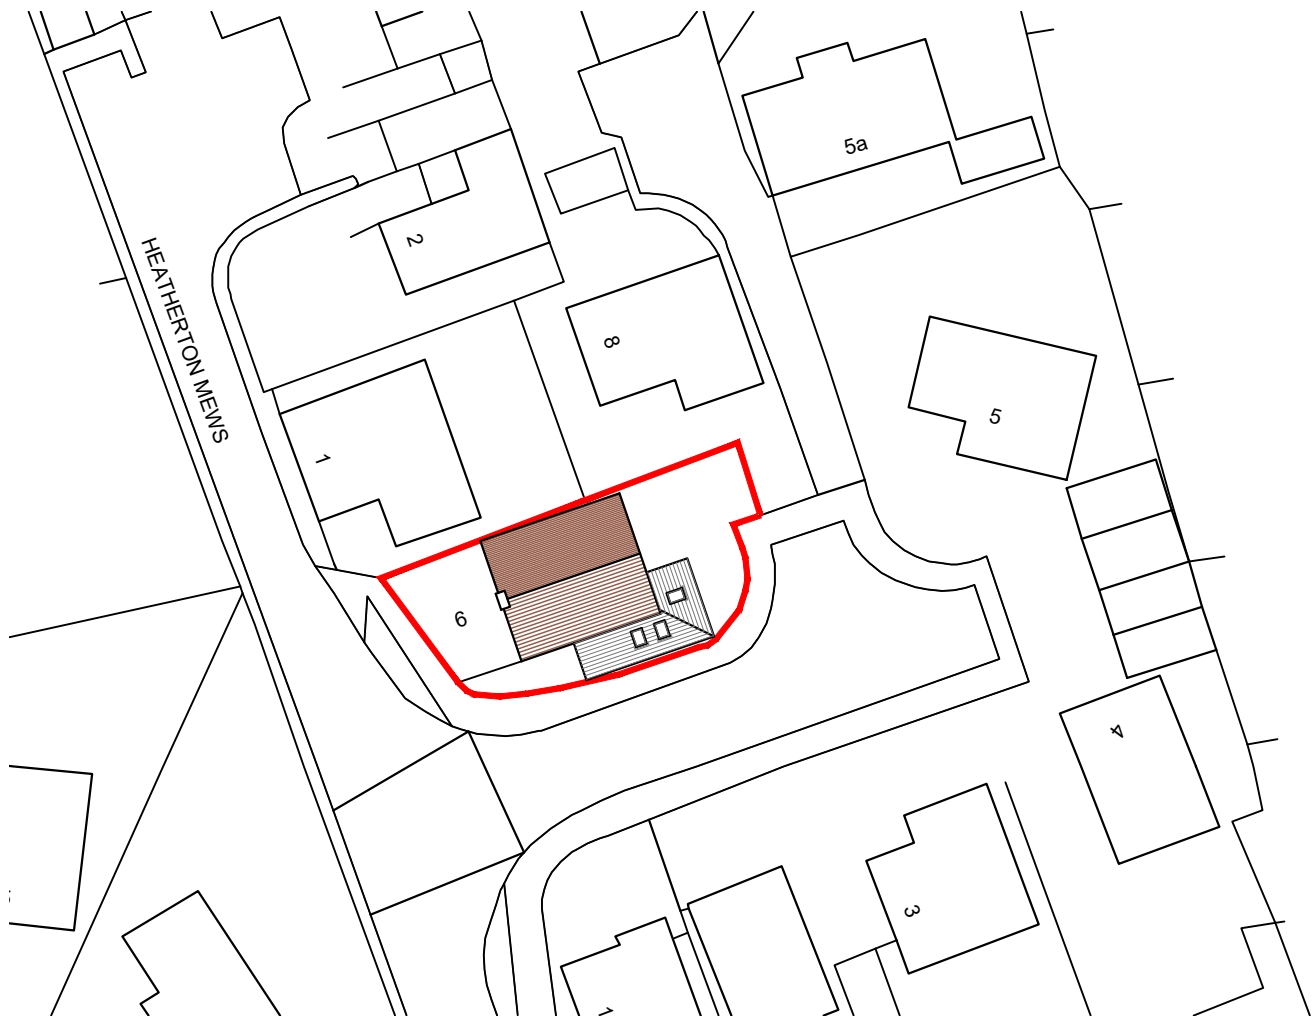

BLOCK PLAN
Ordnance Survey (c) Crown Copyright 2018. All rights reserved.
Licence number 100022432
1:500

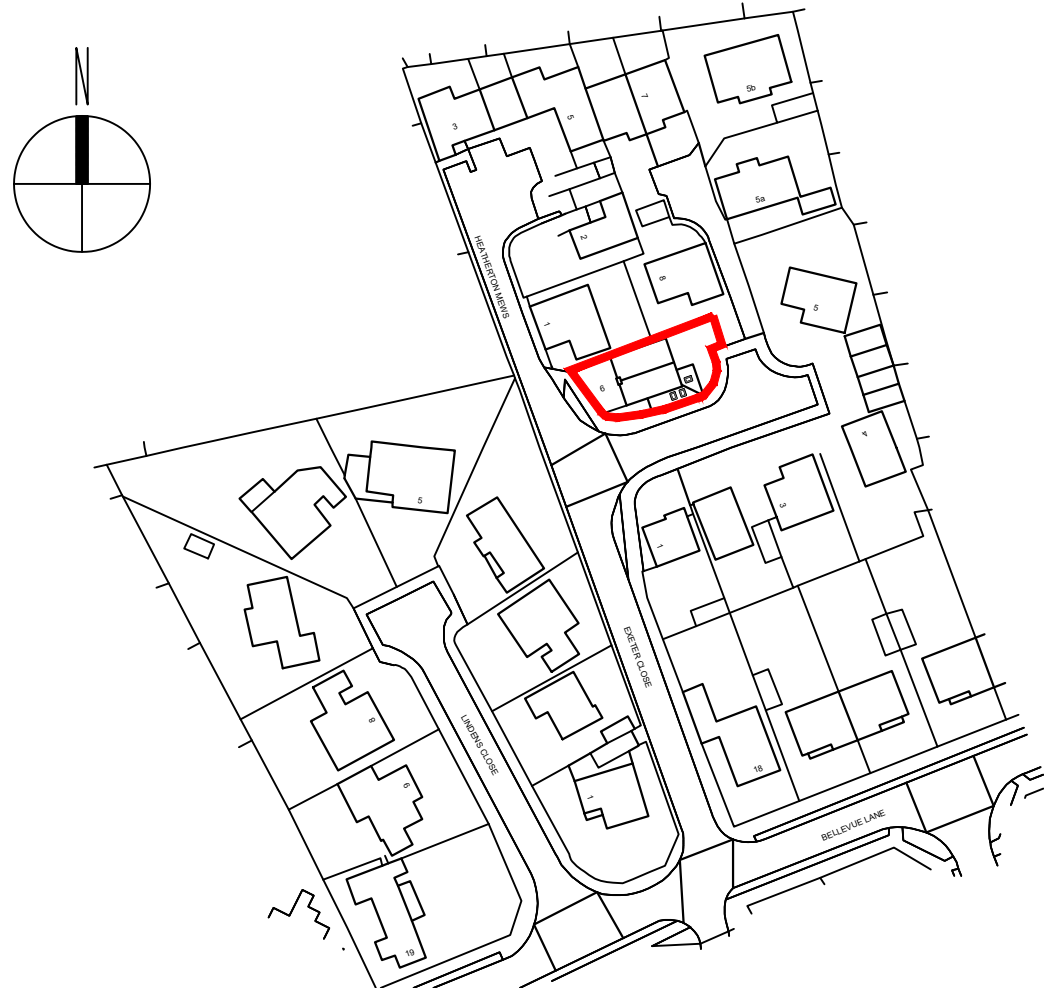

LOCATION PLAN
Ordnance Survey (c) Crown Copyright 2018. All rights reserved.
Licence number 100022432
1:1250

G	23.05.19	Revising parking plan following meeting with planner.	EK
F	20.05.19	Revising parking plan following email from planner.	EK
E	29.01.19	Revising extension to ground floor only, following meeting with clients on 25.01.19.	EK
REV	DATE	AMENDMENT	DRAWN

hd architects
Helyer Davies Architects Ltd
1 The Old Flour Mill,
Emsworth, PO10 7BT
01243 370 715
www.hdarchitects.co.uk mail@hdarchitects.co.uk

PROJECT
6 Exeter Close
Emsworth
Hampshire
PO10 7QG

DRAWING
Proposed Plans
Proposed Elevations
Proposed Sections

SCALE
as noted @A1

DATE	May 2019	DRAWN	EK
DRAWING NUMBER	18058-02	REVISION	G