


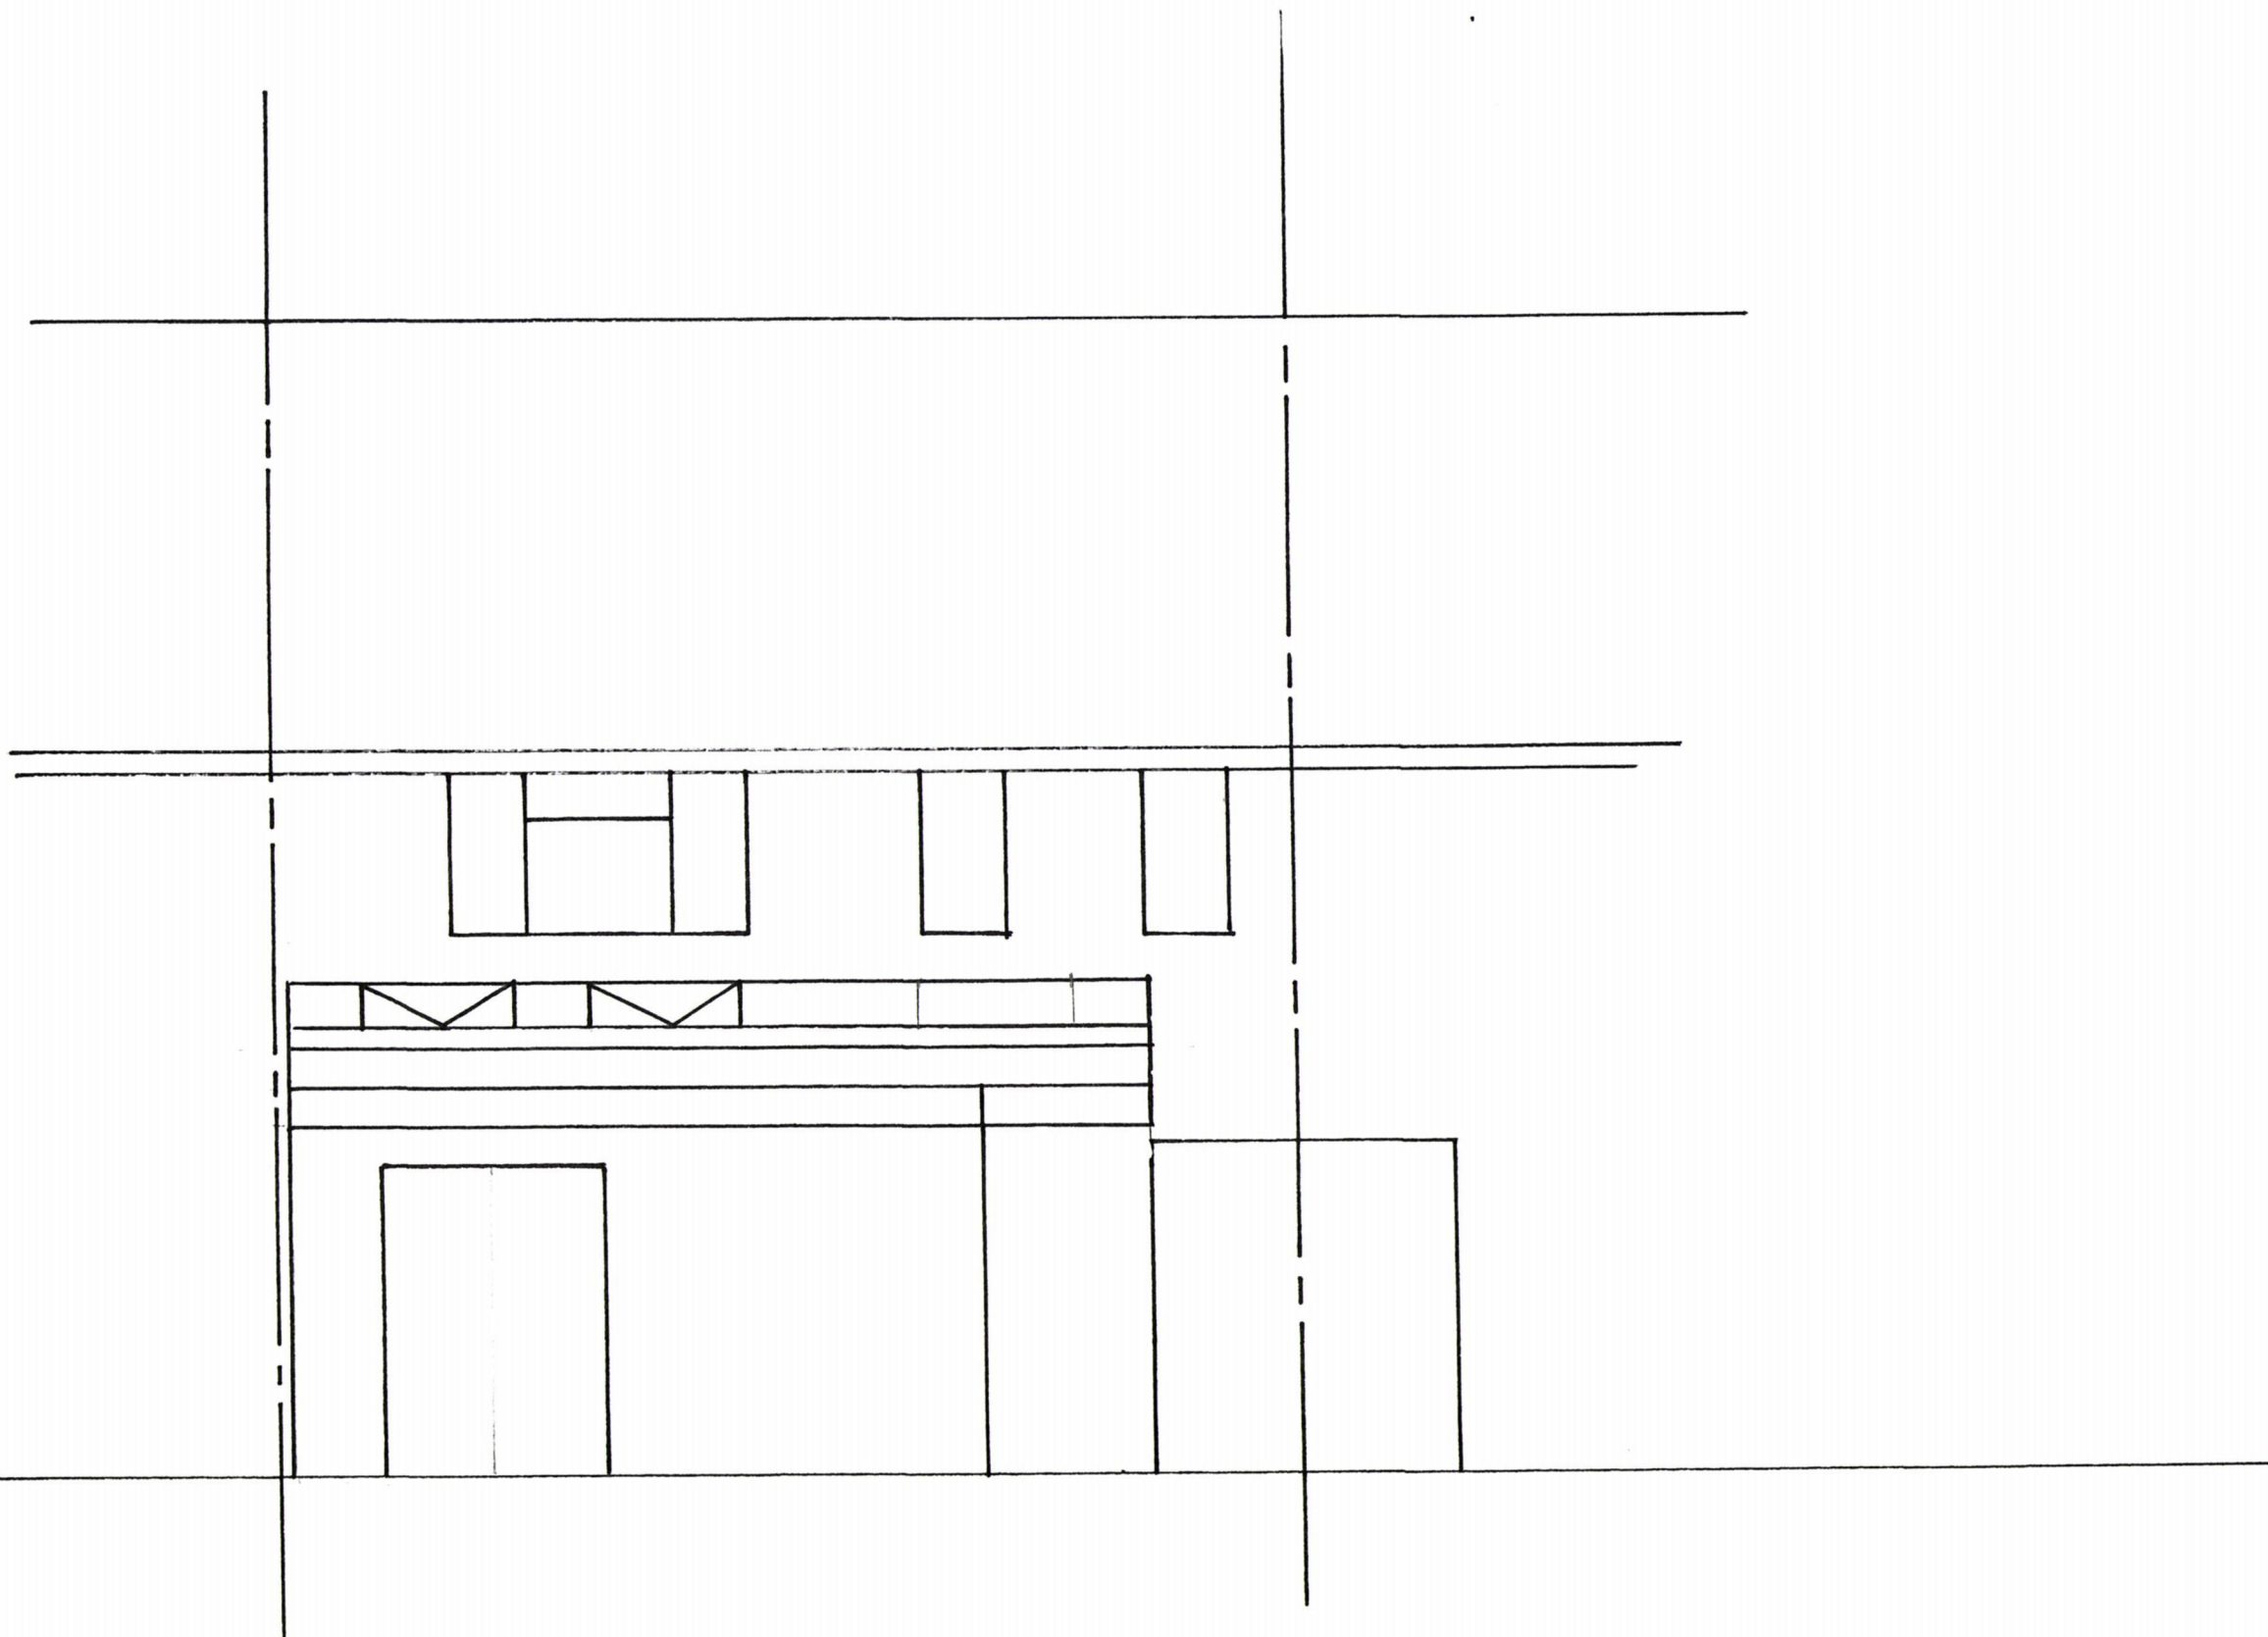

HAVANT BOROUGH COUNCIL

23 MAY 2019

RECEIVED

48 WINCHFIELD CRESCENT, BEDHAMPTON
PROPOSED SOUTH ELEVATION

Dec. P05

Rev 0

Scale 1:50