



61 Warblington Road, Emsworth, PO10 7HG.

Proposed Outbuilding

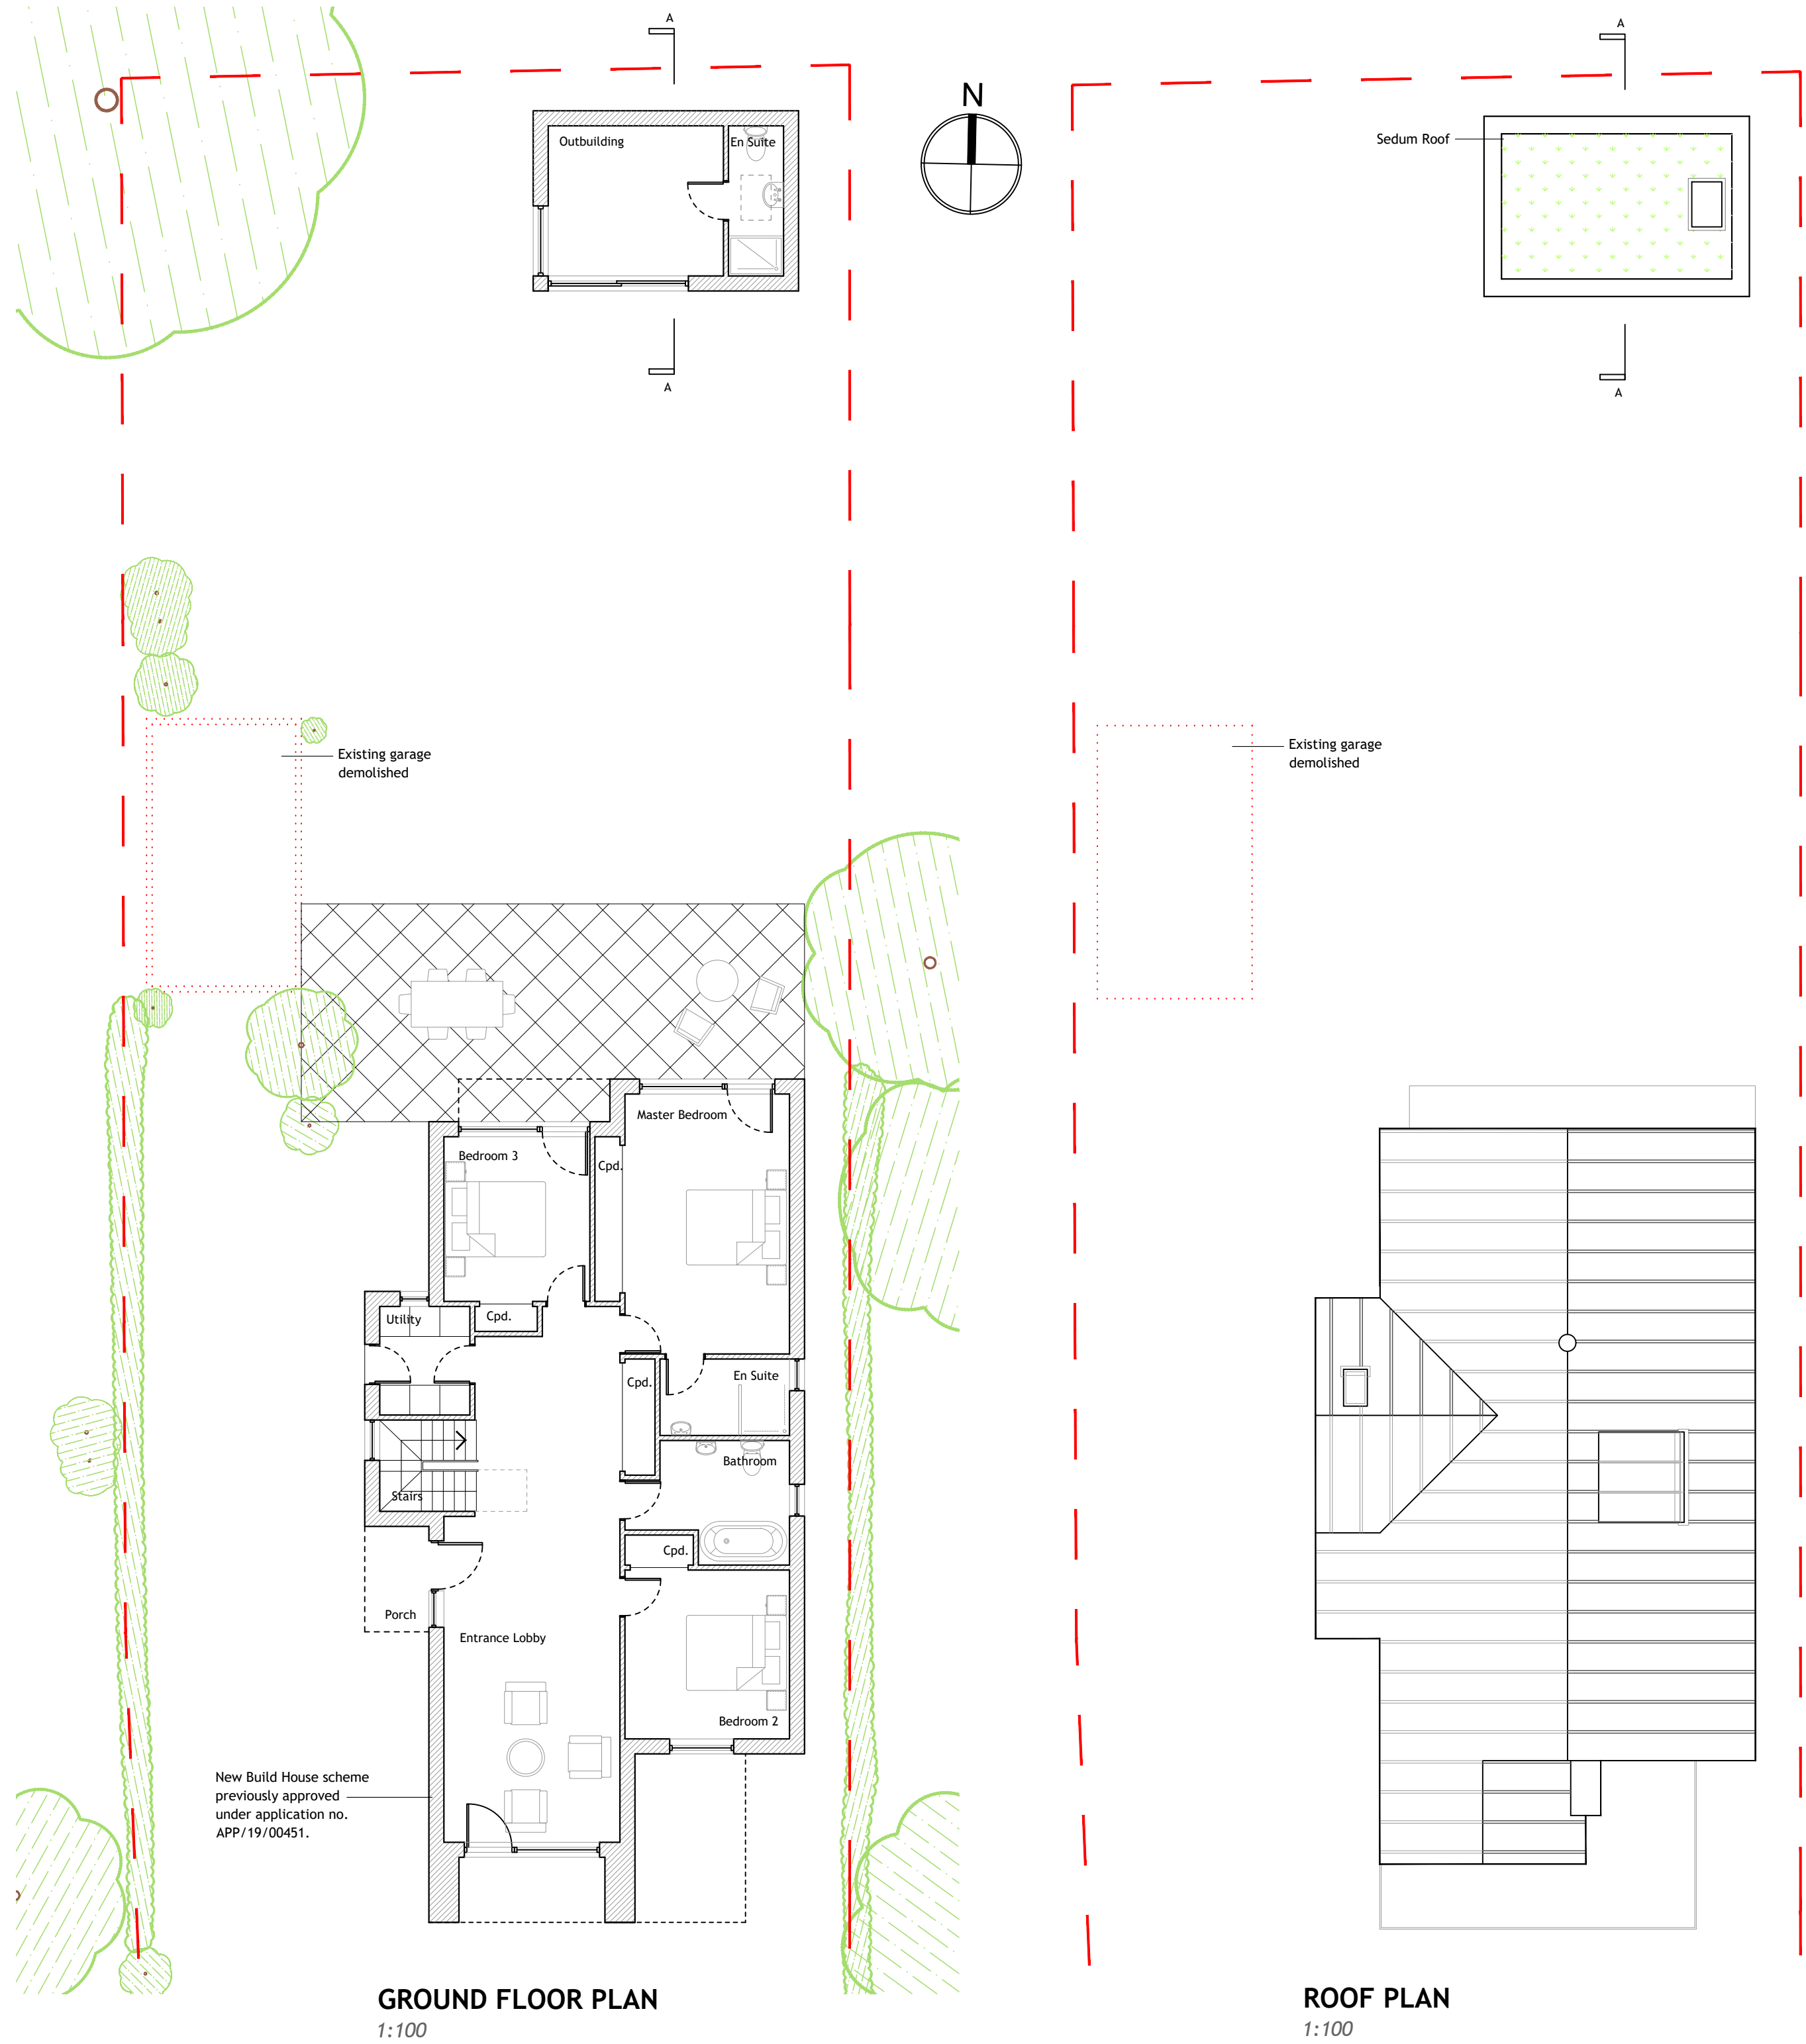


GROUND FLOOR PLAN
1:100


ROOF PLAN
1:100

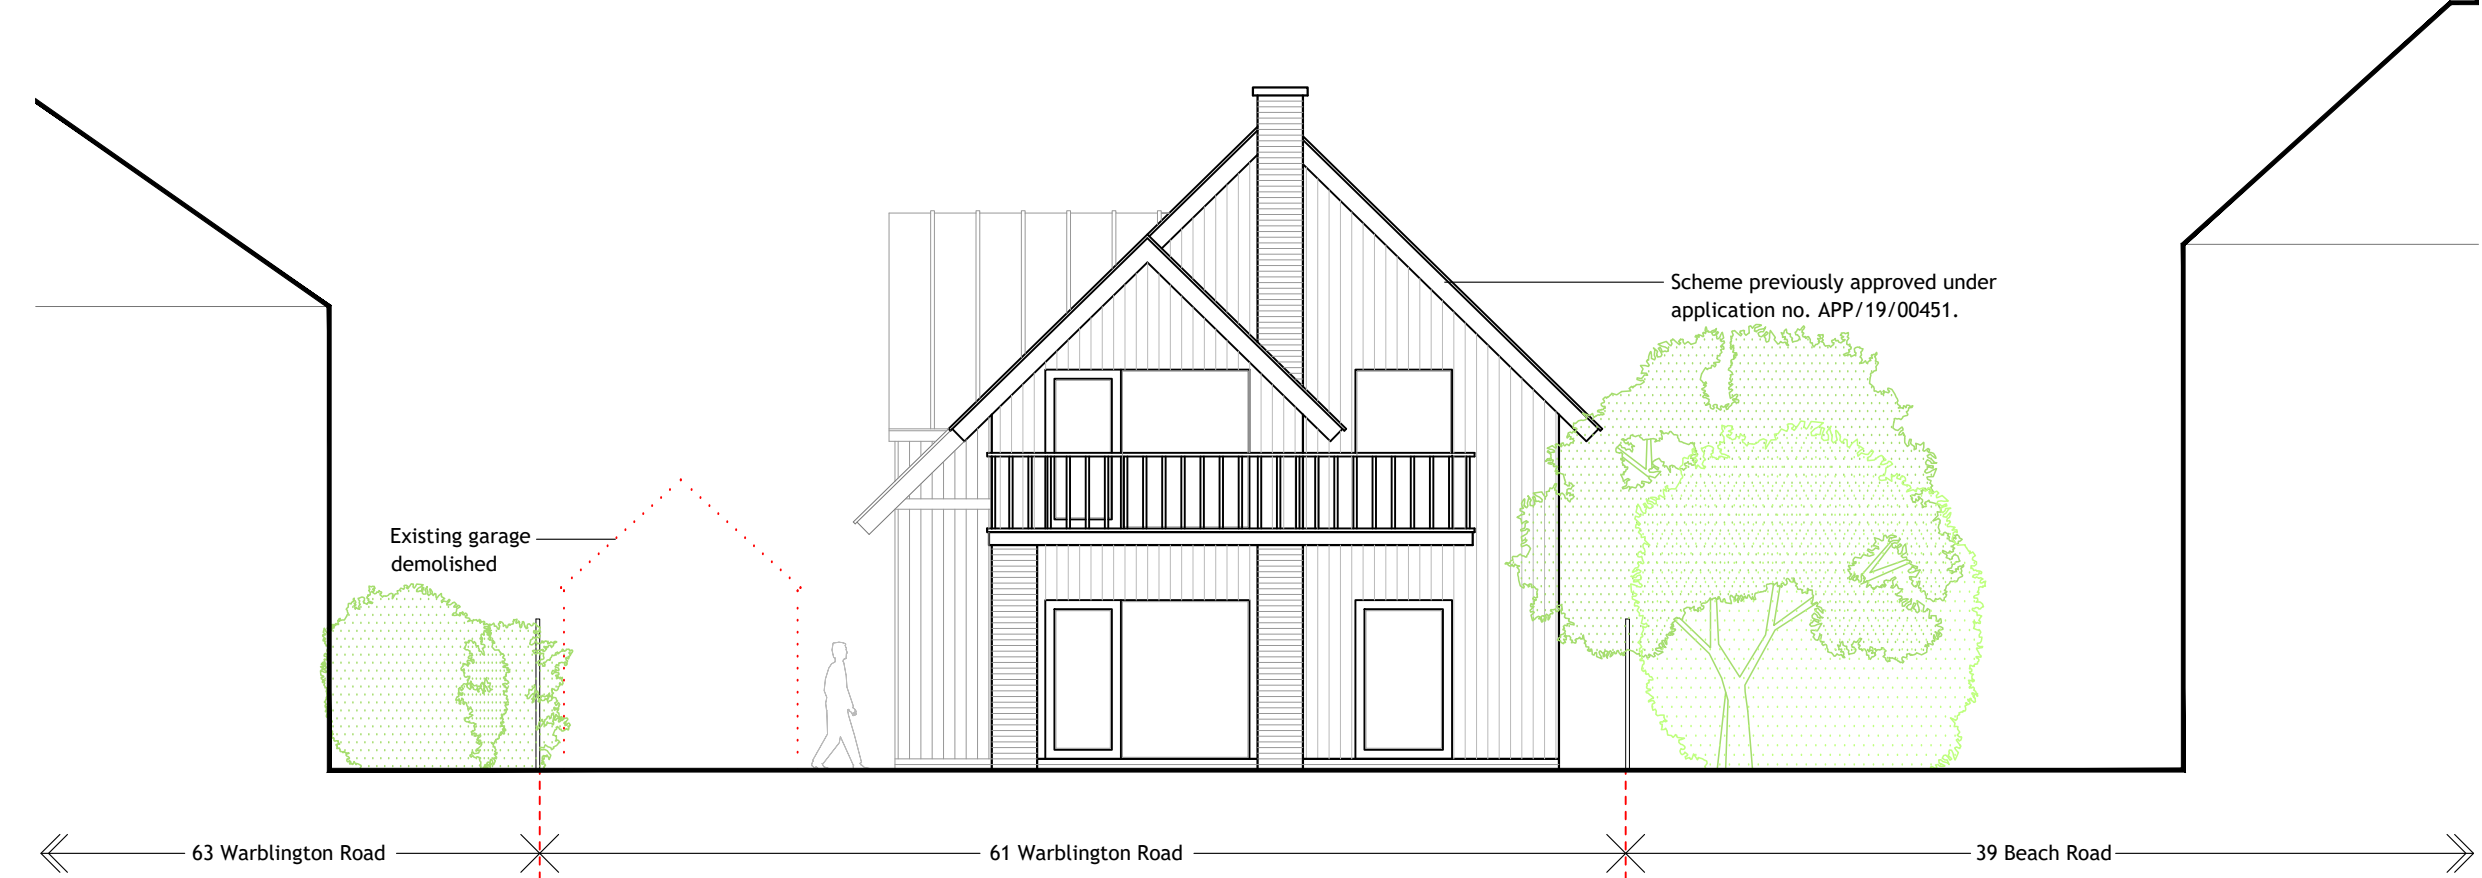


FRONT ELEVATION
[South] 1:100

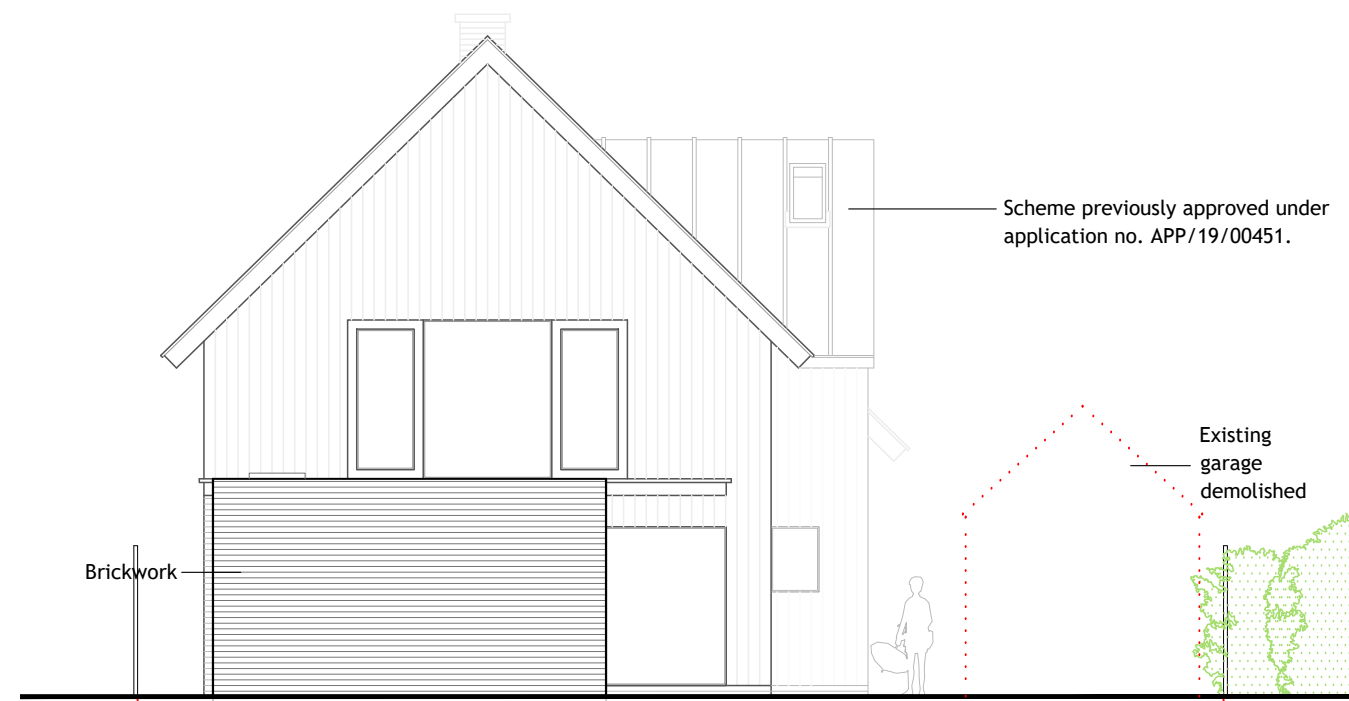

REAR ELEVATION
[North] 1:100

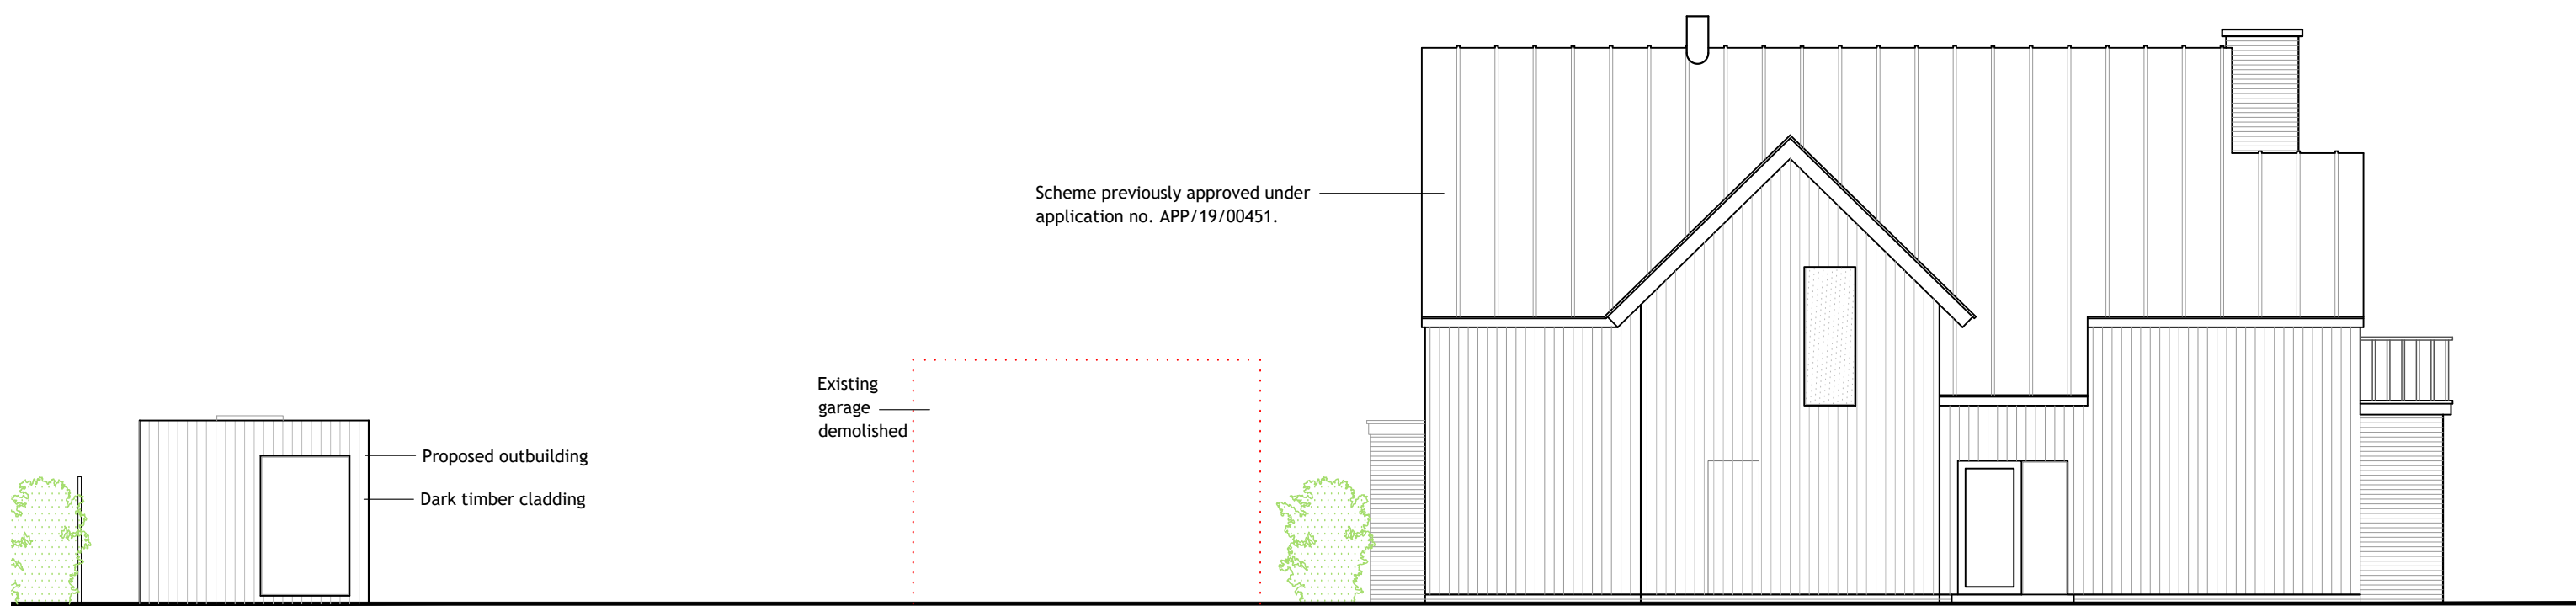


SIDE ELEVATION
[West] 1:100

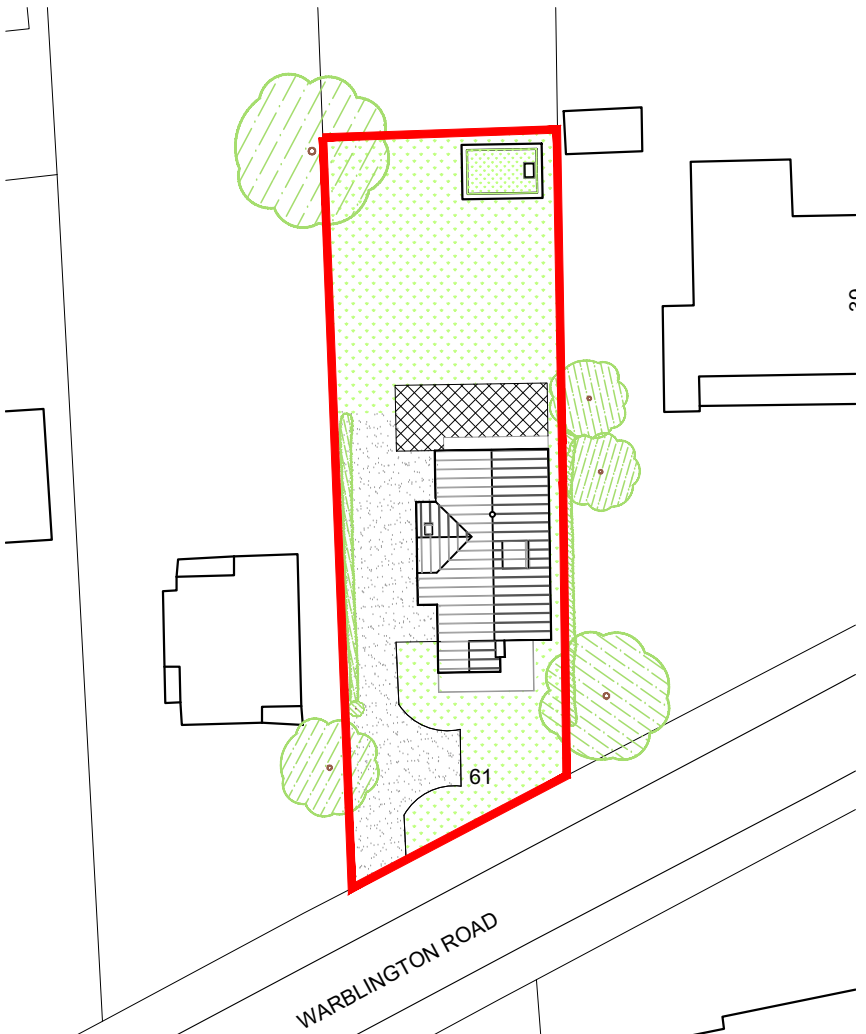


SITE BLOCK PLAN
1:500

Ordnance Survey (c) Crown Copyright 2019. All rights reserved. Licence number 100022432

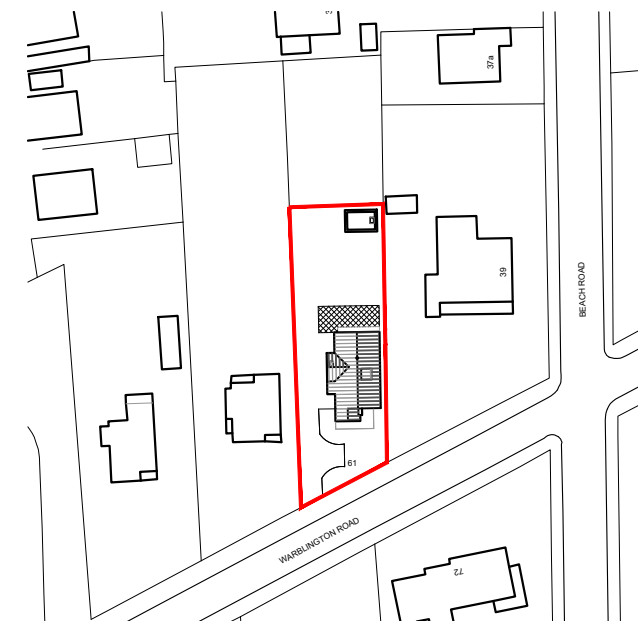


SITE LOCATION PLAN
1:1250


Ordnance Survey (c) Crown Copyright 2019. All rights reserved. Licence number 100022432

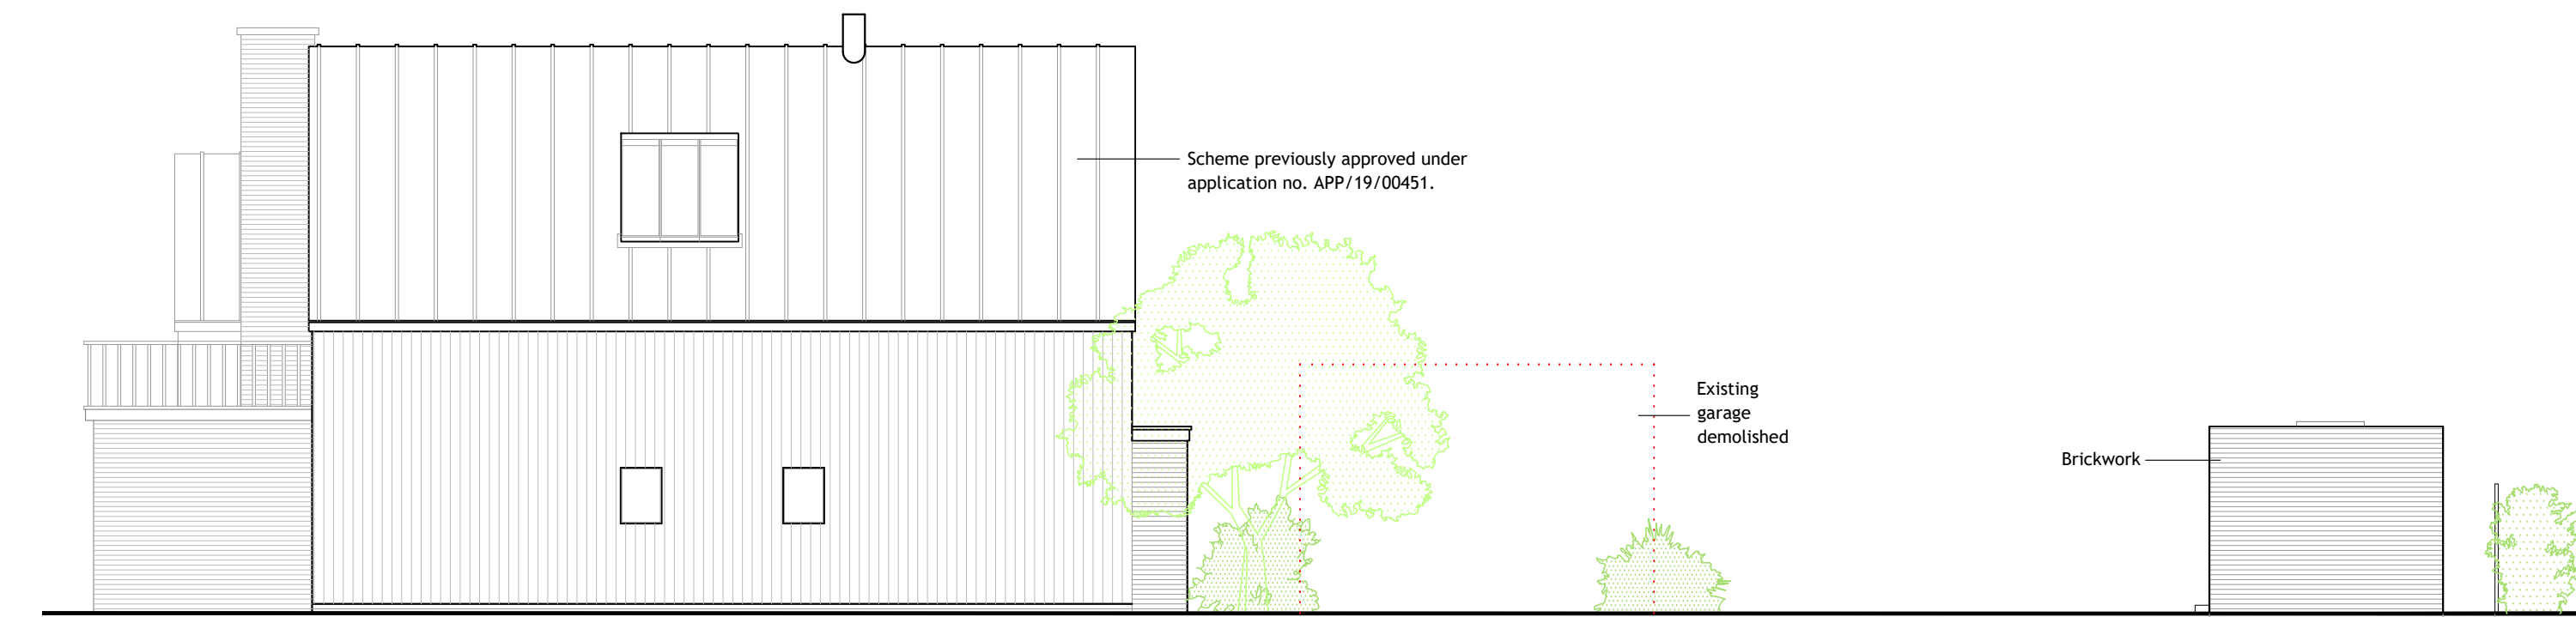

SIDE ELEVATION
[East] 1:100

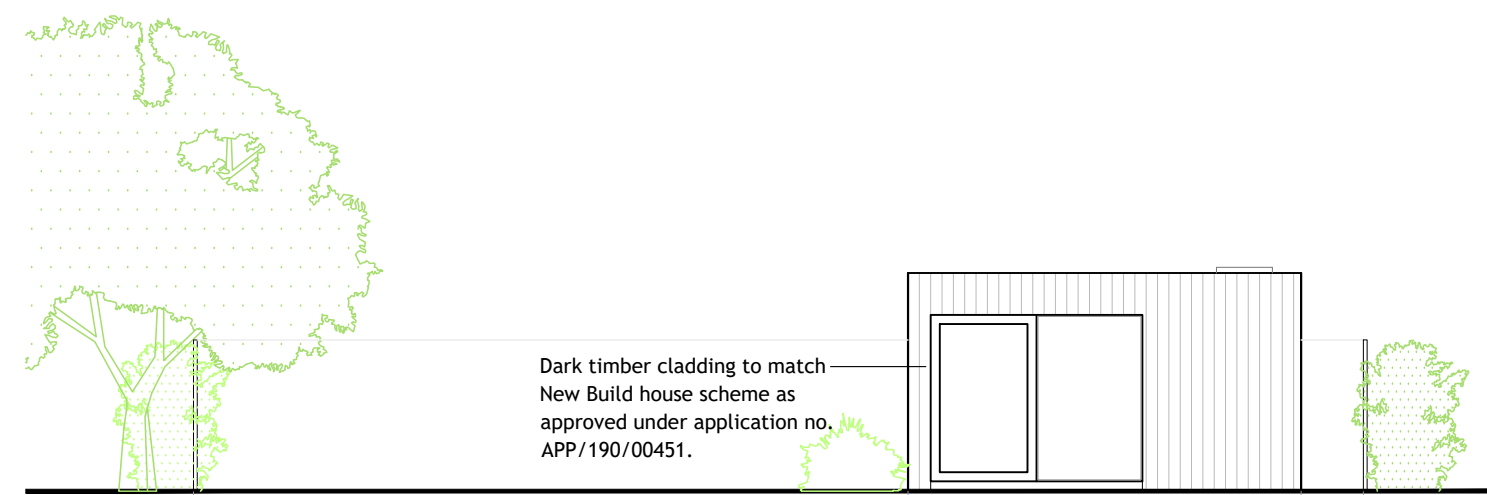

OUTBUILDING FRONT ELEVATION
[South] 1:100

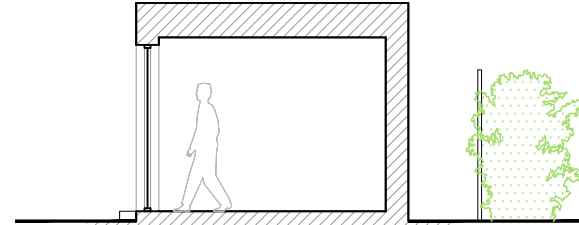

OUTBUILDING SECTION A
1:100

REV	DATE	AMENDMENT	DRAWN

hd architects	Helyer Davies Architects Ltd 1 The Old Flour Mill, Emsworth, PO10 7BT 01243 370 715 www.hdarchitects.co.uk mail@hdarchitects.co.uk
-------------------------	--

PROJECT 61 Warblington Road Emsworth PO10 7HG	DRAWING Plans Elevations Sections	SCALE as noted @A1
---	---	------------------------------

DATE Oct 2019	DRAWN EK
DRAWING NUMBER 19023-02	REVISION *