



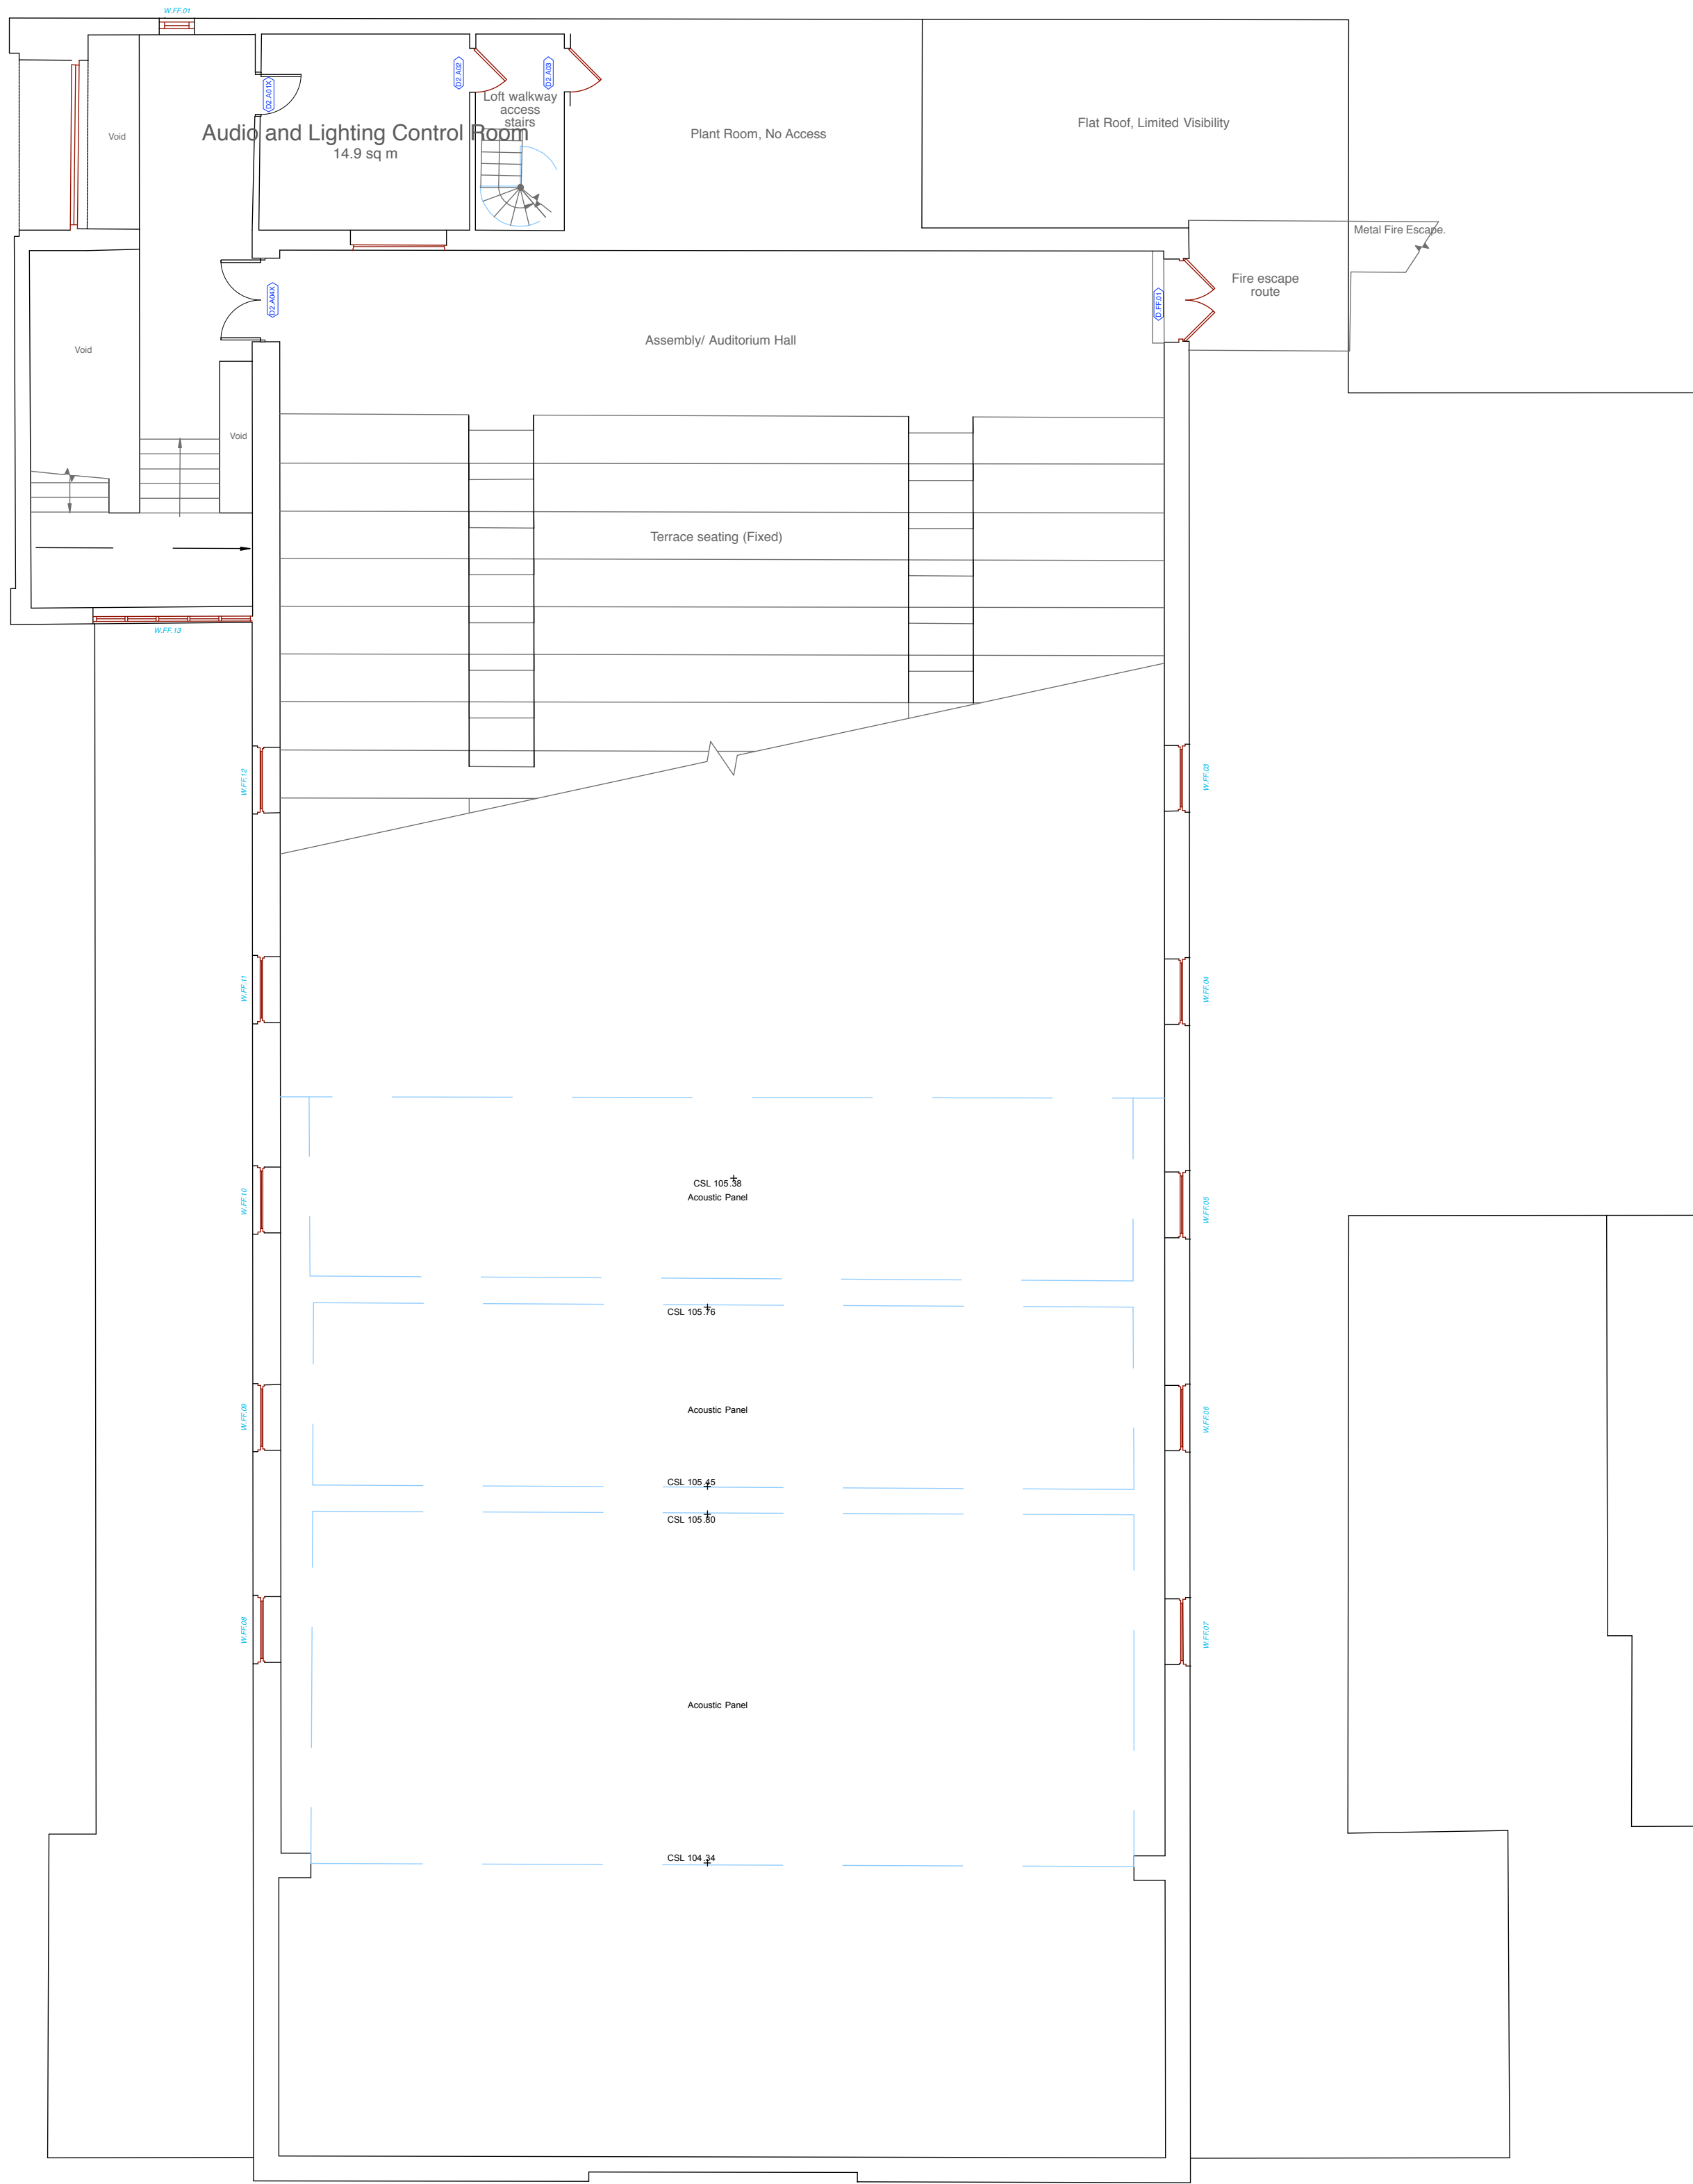


FIRST FLOOR PLAN

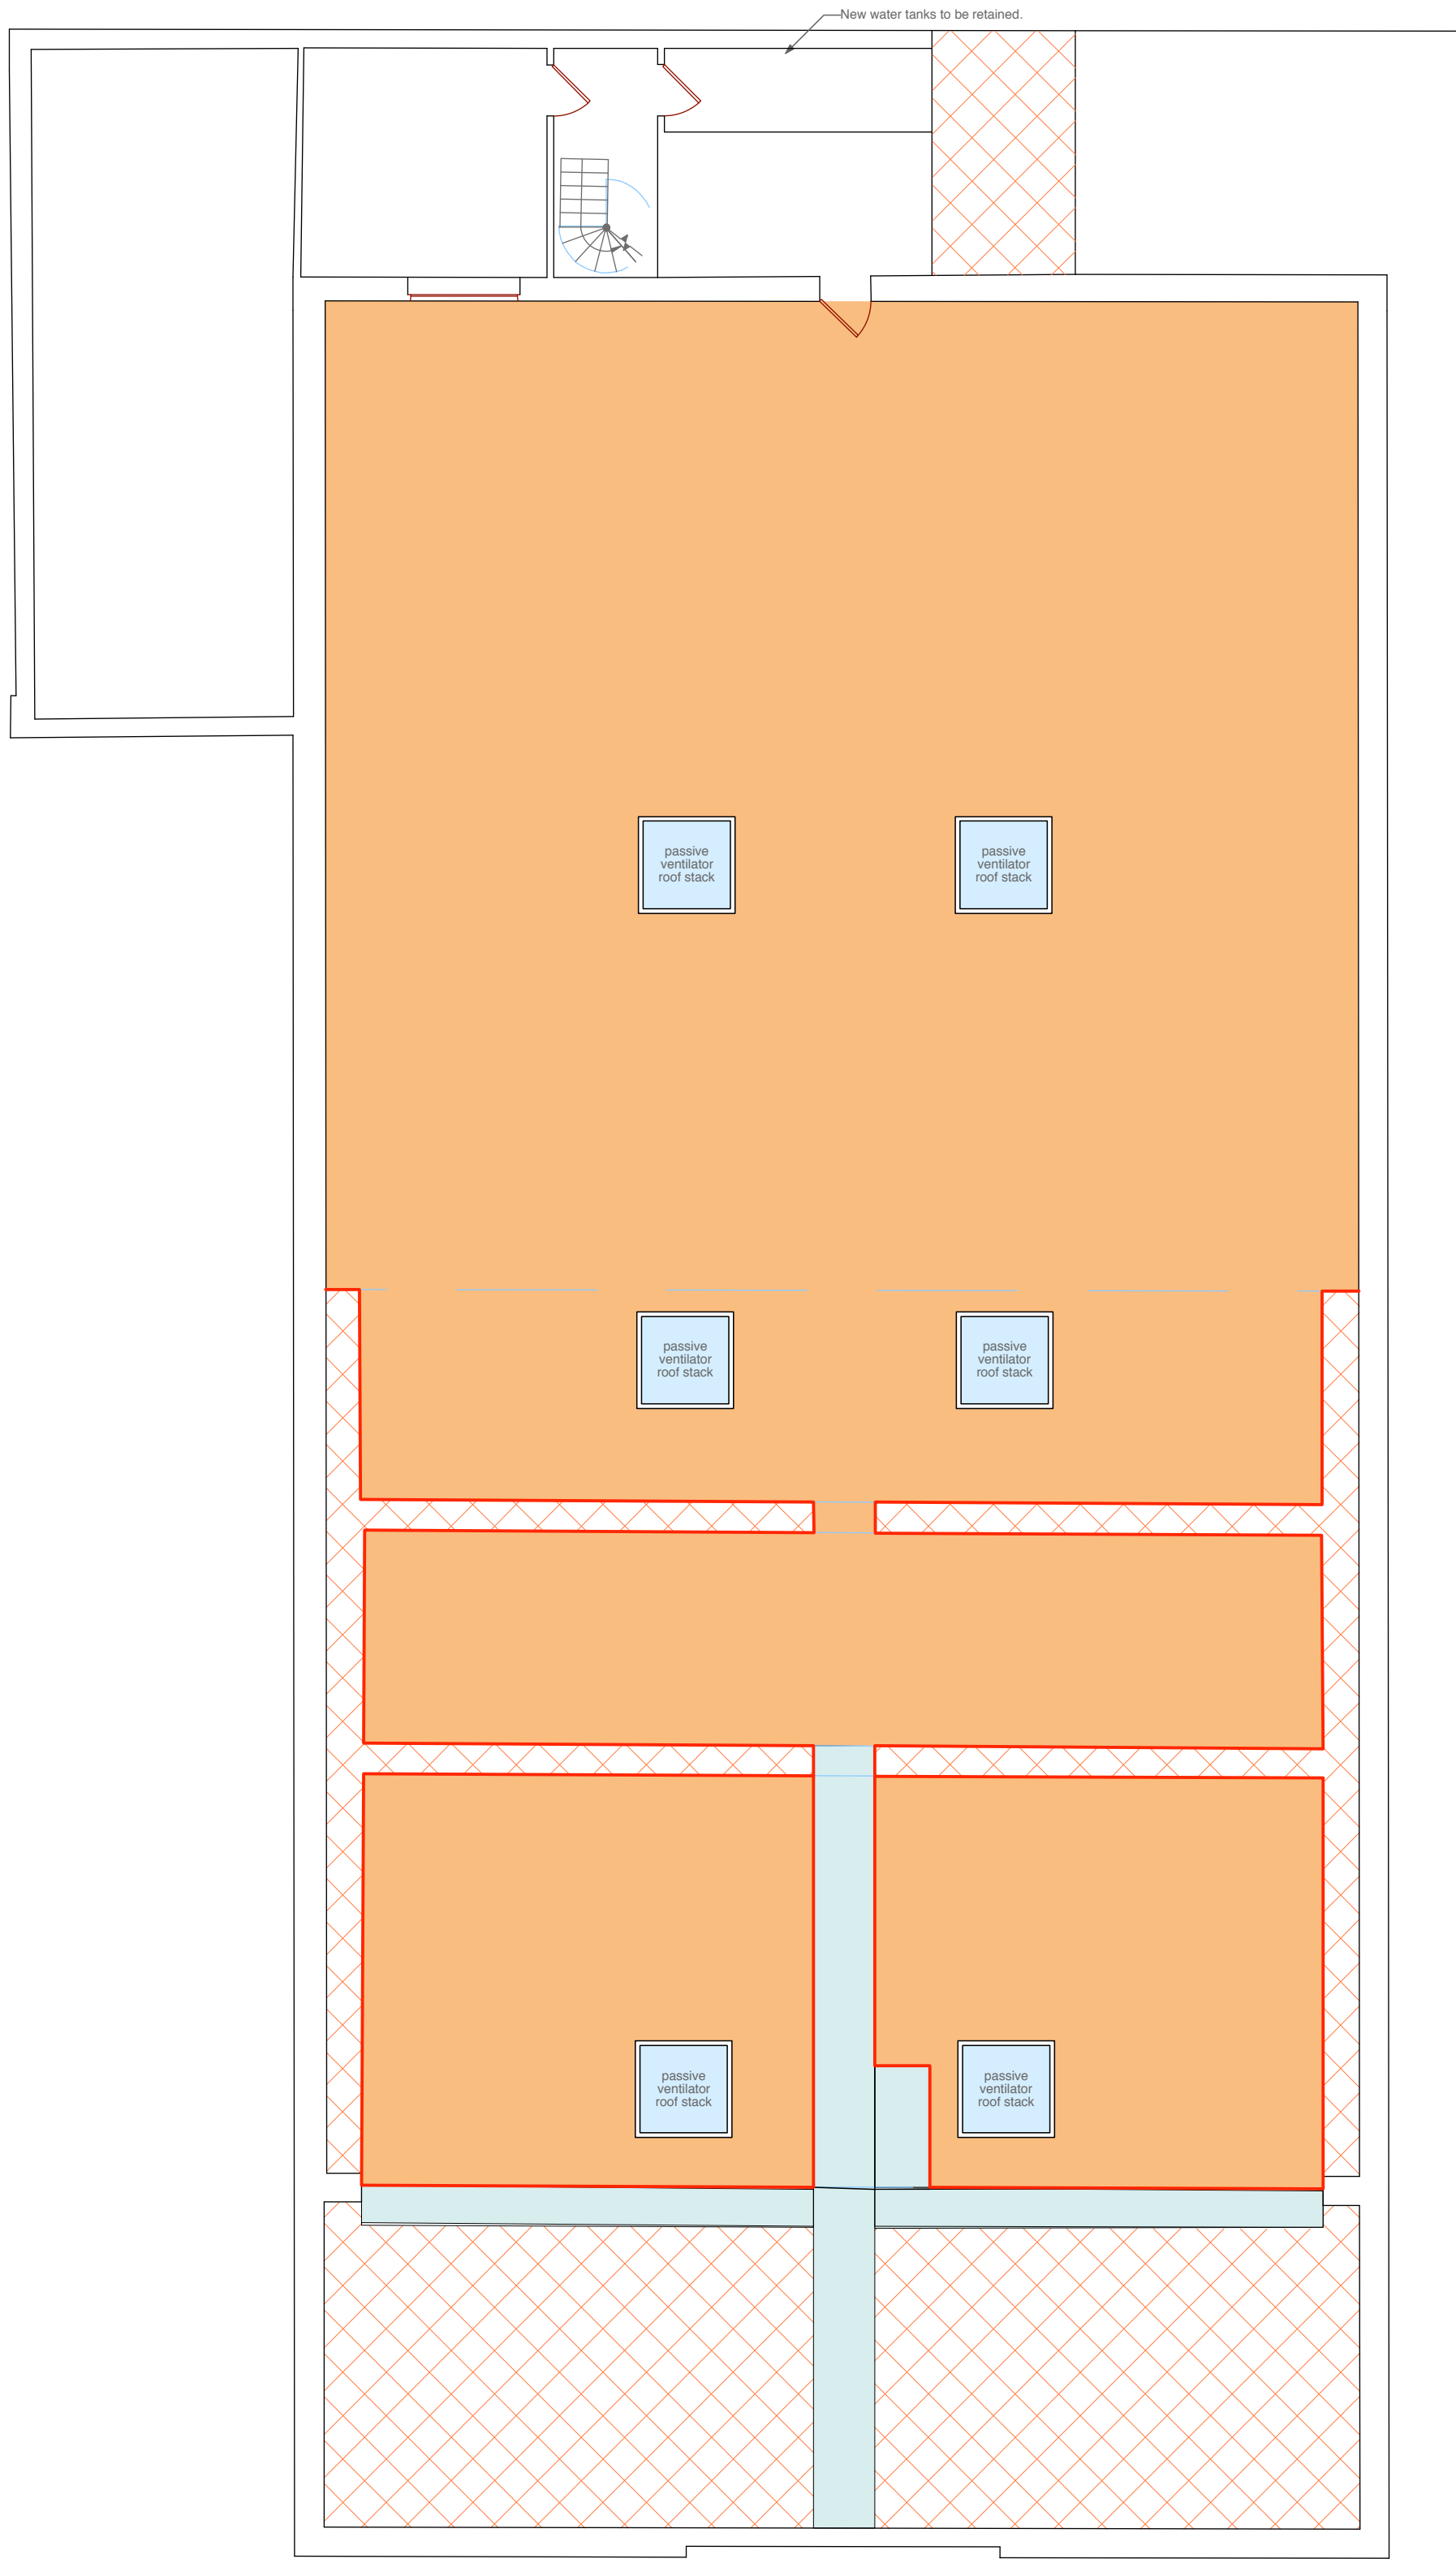

LOFT PLAN OVER

LOFT NOTES - PROPOSED

- Contractor to board out loft space as clause C90-280/290 and L30-105C.
- Open space to hall below. Contractor to ensure adequate fall prevention in place throughout.
- Contractor to retain existing walkways over sloping section and over stage. Fit new barriers/handrails and secure all boards L30-105B.
- Contractor to install new fall prevention barriers/handrails as clause L30-105A/105B.

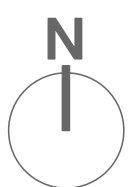

PROPOSED FIRST FLOOR AND LOFT PLAN



Scale 1:100 @ A1



Chartered Architects
Chartered Building Surveyors
Interior Designers
CDM Services

3 GP Centre, Yeoman Road,
Ringwood, Hampshire, BH24 3FF

+44 (0)1425 472 833
www.kendallkingscott.co.uk

© Copyright

Project
Compliance of Romero Block

Client
Oaklands Academy

Scale 1:100
Paper Size A1
Filename 180767.vwx

© Copyright

C2 03/07/19 TC DM Revised to Planning issue.
C1 07/06/19 TC DM Revised to Construction status.
Additional new replacement door added.
Loft plan boarding & guarding amended.

Rev Date By Ap Note

Drawing Title
Proposed First Floor Plan and Loft Plan

Project Number Drawing Number Revision
180767-2002 C2

Date Drawn Checked Status
09/10/18 CW AL PLANNING

Check all dimensions and levels on site

Only to be used on the site for which designed. The electronic transmission of design information contained in this drawing is carried out entirely at the User's risk and Kendall Kingscott Ltd. will have no liability for any errors or inaccuracies arising therefrom. The production of amended or updated information from the said design information by the User is entirely the responsibility of the User and Kendall Kingscott Ltd. shall have no responsibility in respect thereof whatsoever.