


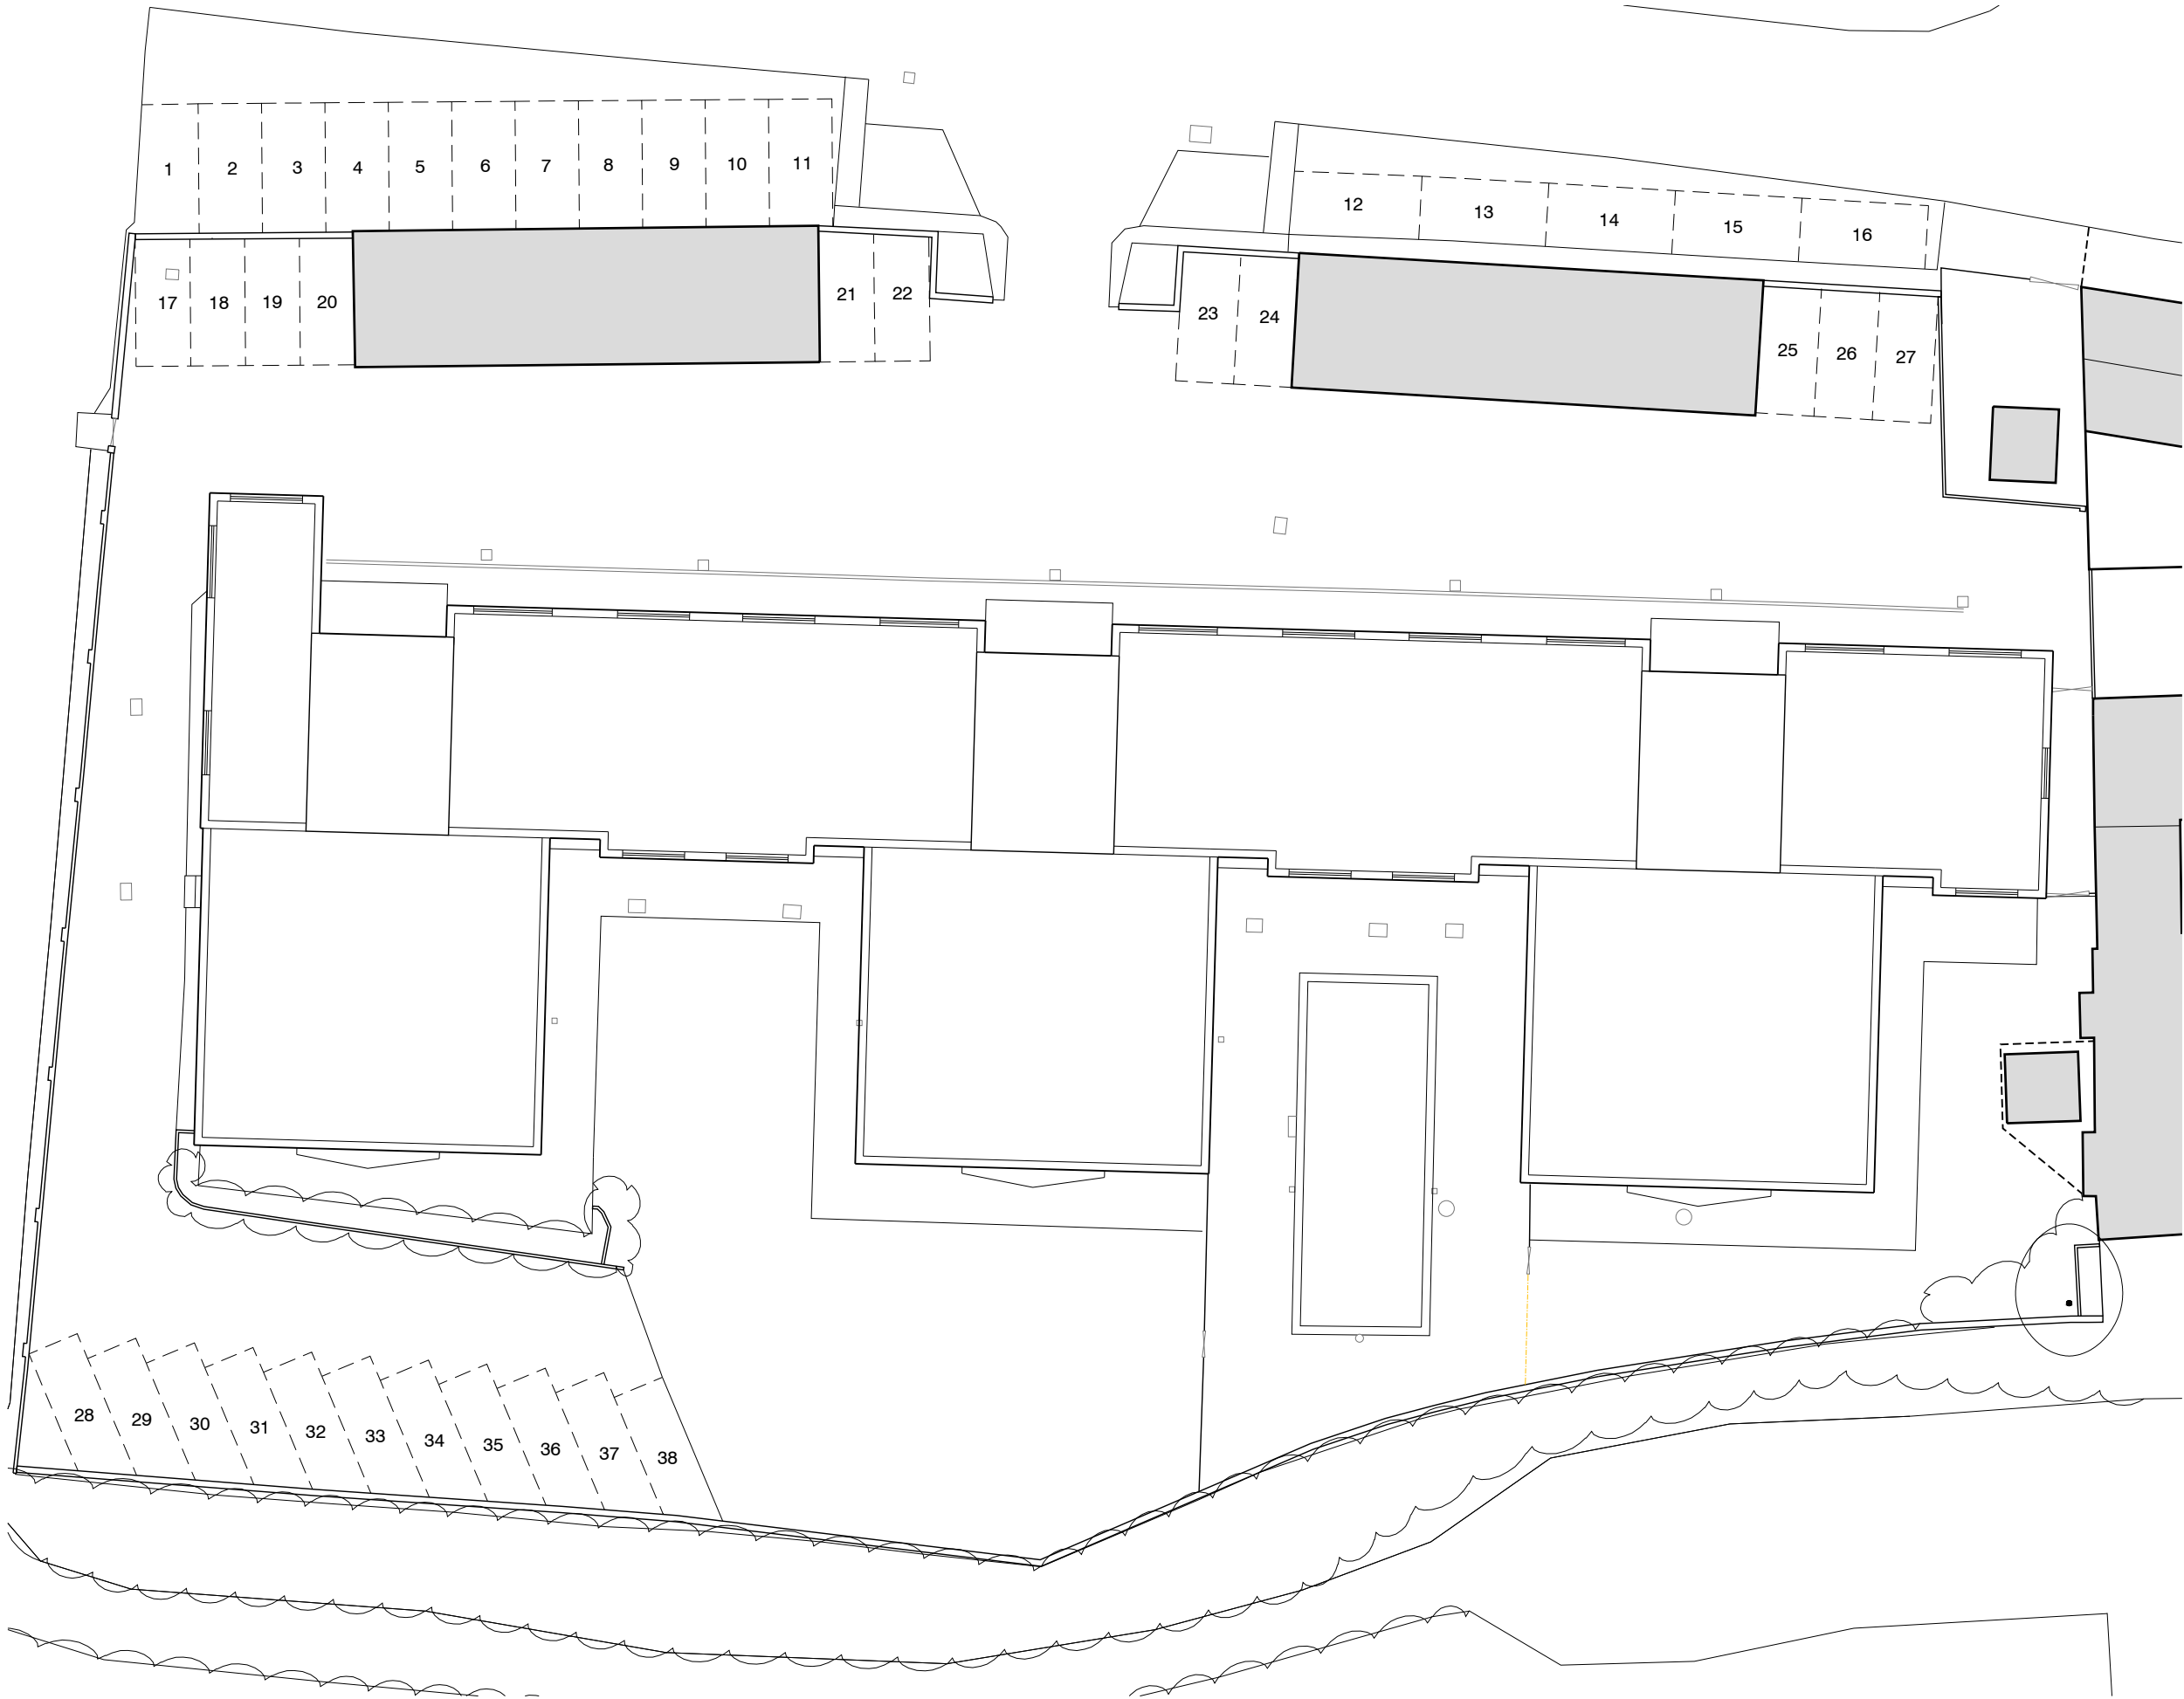

NOTES:

Dimensions to be checked on site before commencing work. Any discrepancies shall be reported to the architect immediately.

Do not scale from these drawings except for planning purposes. Use figured dimensions only.

Where applicable this drawing is to be read in conjunction with other consultants' drawings.

This drawing is the copyright of Harrington Design Architects Ltd.

GARAGE PARKING:	34 SPACES
COVERED PARKING:	1 SPACE
OPEN PARKING:	38 SPACES
TOTAL EXISTING PARKING:	73 SPACES


Rev	Date	Amendment
Harrington Design Architects Broadbridge Business Centre Delling Lane Bosham West Sussex PO18 8NF		
Tel: 01243 574600 Fax: 0870 7060193 info@harringtondesign.co.uk		

For
WARD COURT COMMITTEE

Project
**NEW PENTHOUSES
WARD COURT
SEA FRONT
HAYLING ISLAND**

Title
**SITE PLAN
AS EXISTING**

Date	Drawn	Scale	Checked
Aug 19	DC	1:250 @ A3	MW
Job Number	Prefix	Drawing Number	Revision
19005		110	

 

EXISTING SITE PLAN
1:250 @ A3

