


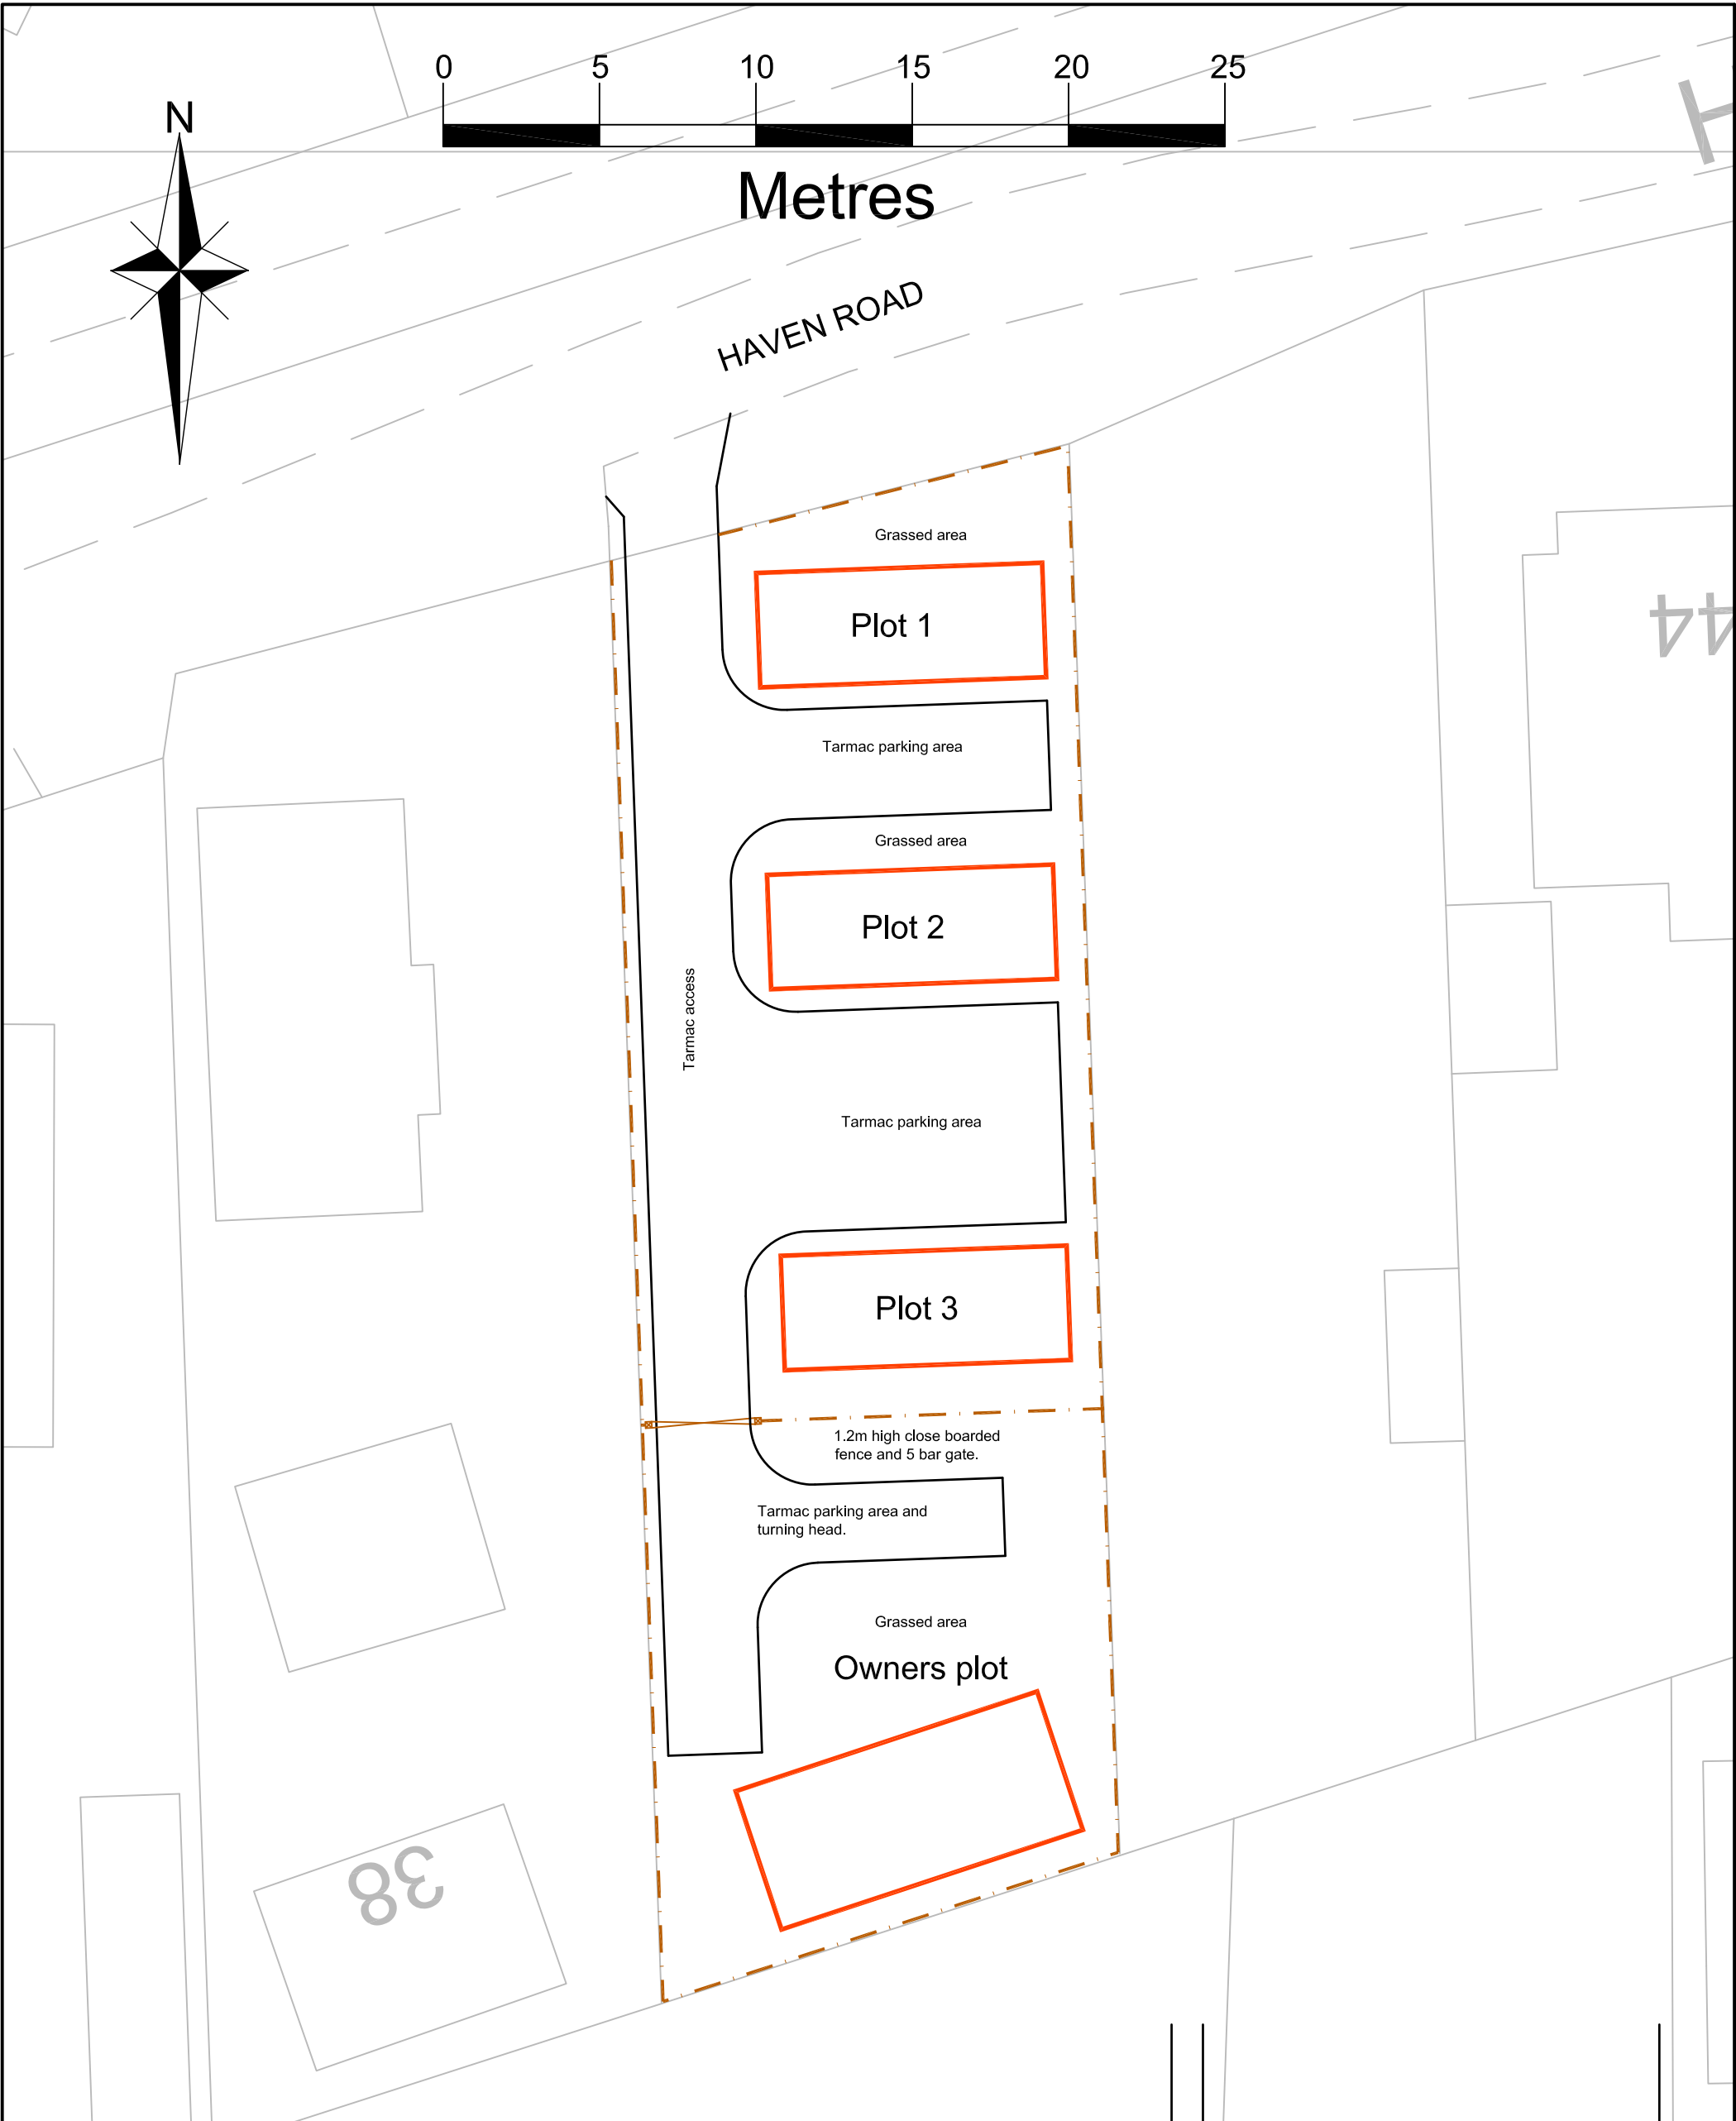

Architectural & Civil Engineering Design 143 Station Road, Liss, Hants. GU33 7AJ
Tel 01730 894988 Fax 01730 890185 e-mail:enquiries@acedesigns-ltd.co.uk

Rev	Amendments	Date
-----	------------	------

 ACE DESIGNS	Job Title Proposed change of use of land at 40 Haven Road, Hayling Island	Client Mr and Mrs D Jones	Scale 1:200 @A3	Date Aug 19	Designed GG	
	Drawing Title Site plan as proposed		Drawn EV	Checked GG	Approved	
	Job No 190701		Drawing No 190701 / 02		Rev	