


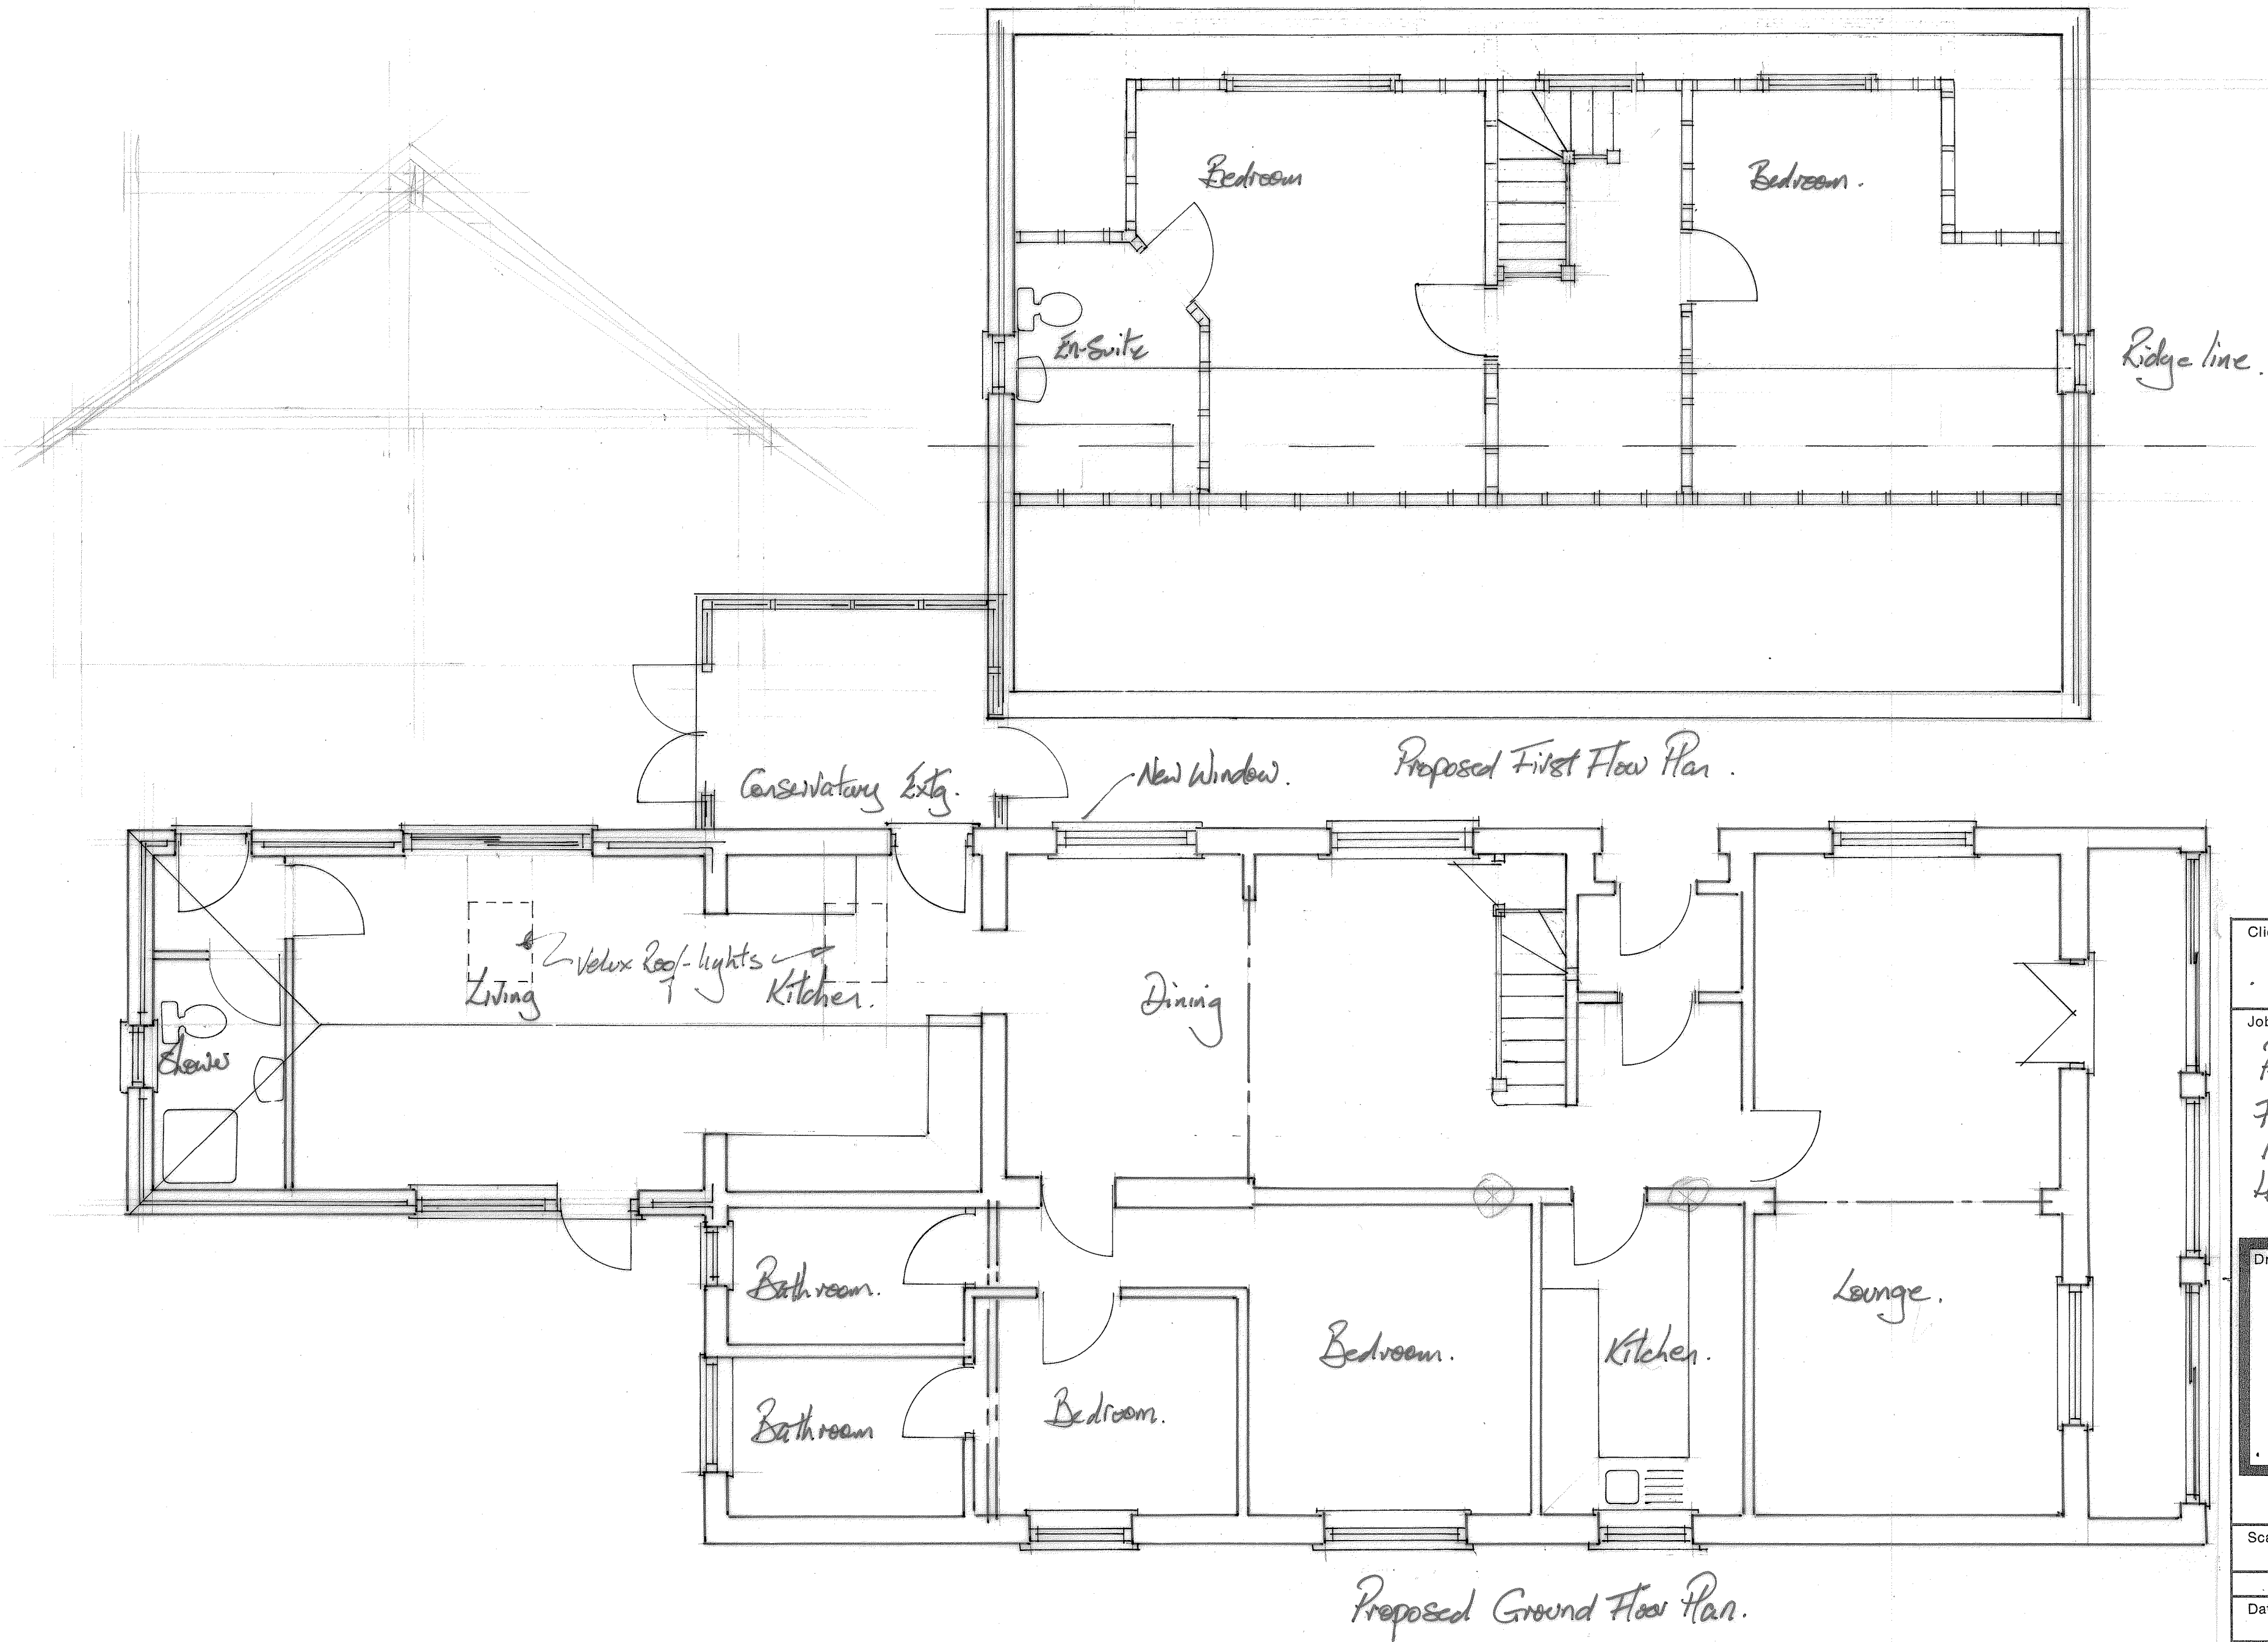

Client	
MR & MRS T. Wood.	
Job Title	
Proposed Ground & First Floor Plans. 18 TOPHAR GROVE HAYLING ISLAND.	
Drawing Title	
Scale 1:50	
Date FEB 19.	Drawn by
Drg. No.	
Rev.	

