



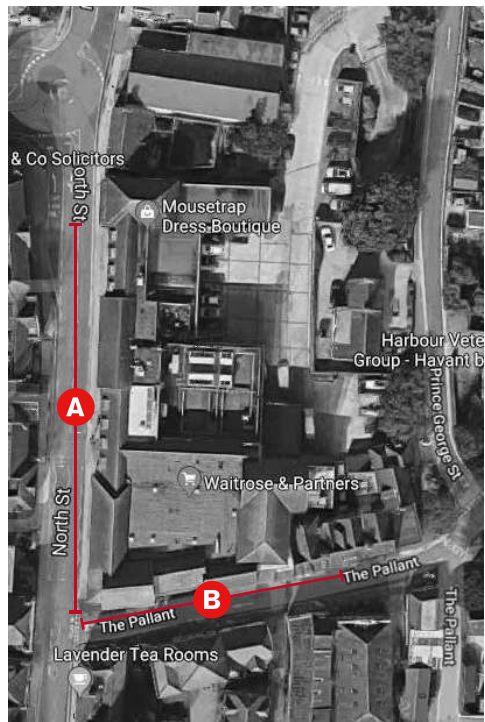

West Elevation

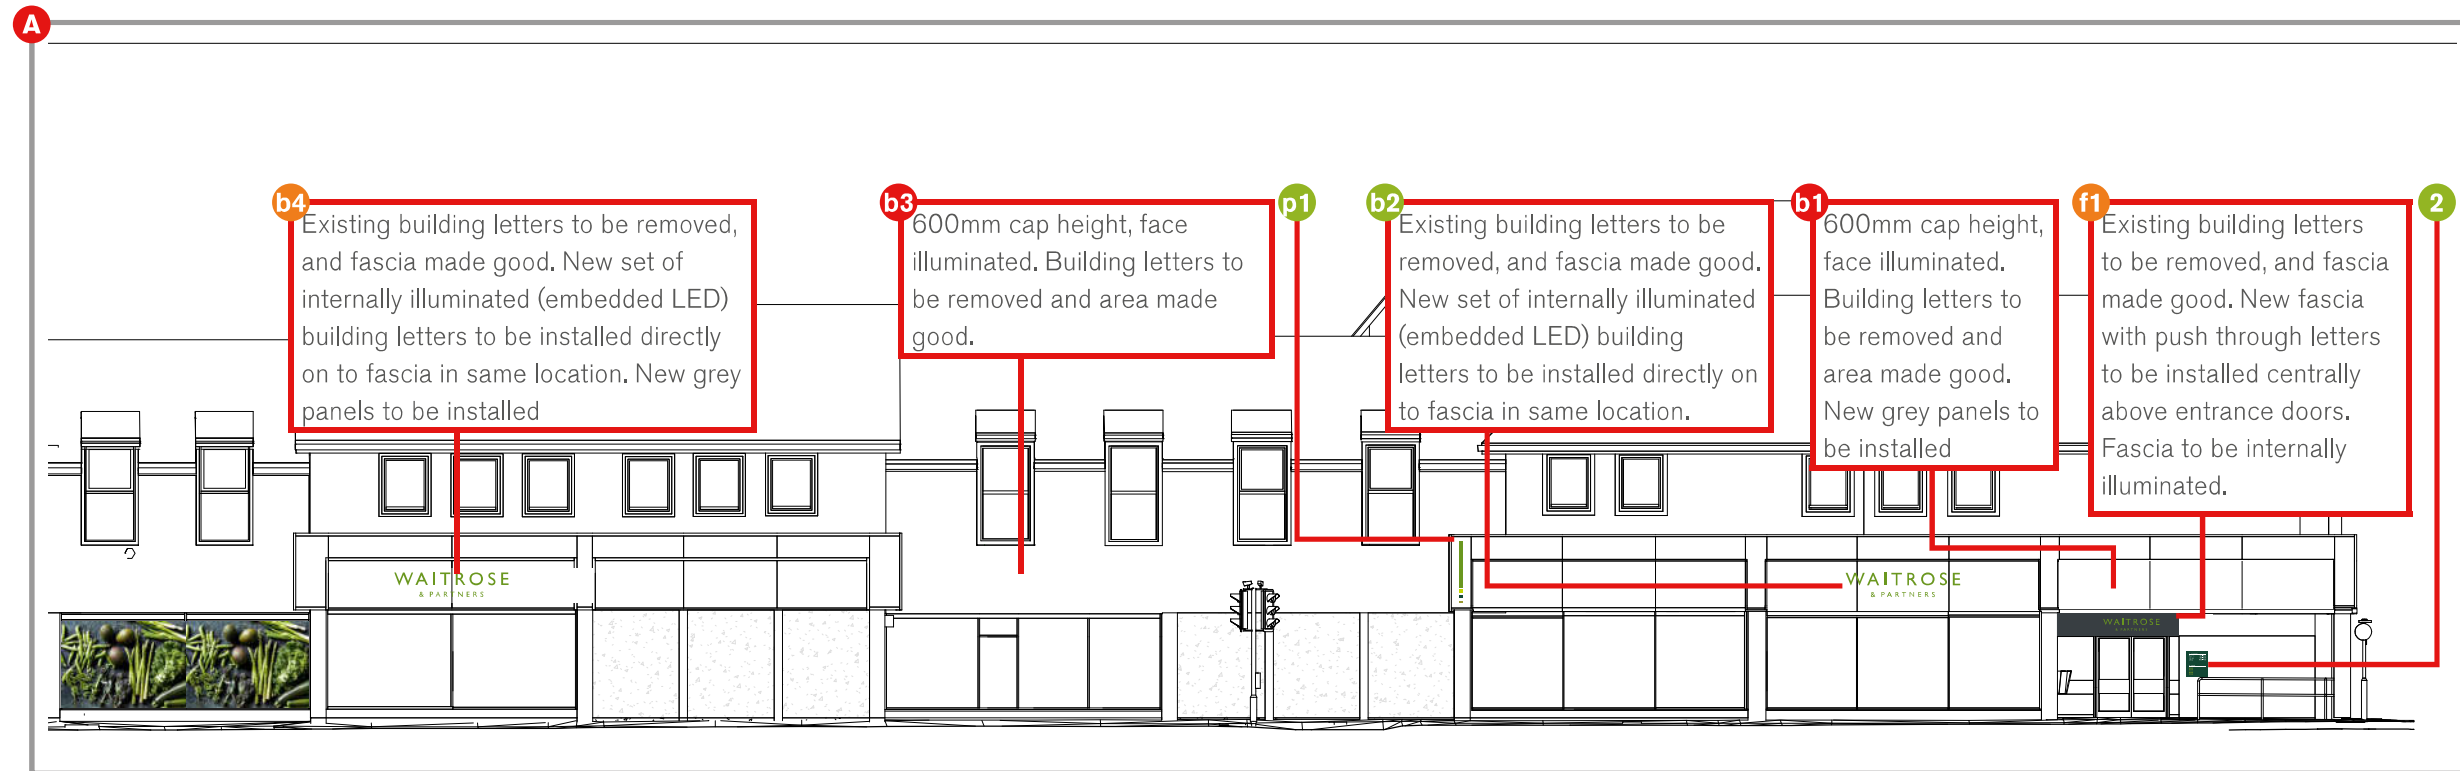

West Elevation

Architect's DWG number 174-98-654-AE-01 | Revision - | Scale NTS

Signage key ● New installation ● To be replaced ● To be repaired ● To remain ● To be removed

Havant External signage

Issue G | 14-06-2019 | Reference WAI.813.018

(C) Copyright Integrity UK Ltd 2019

