
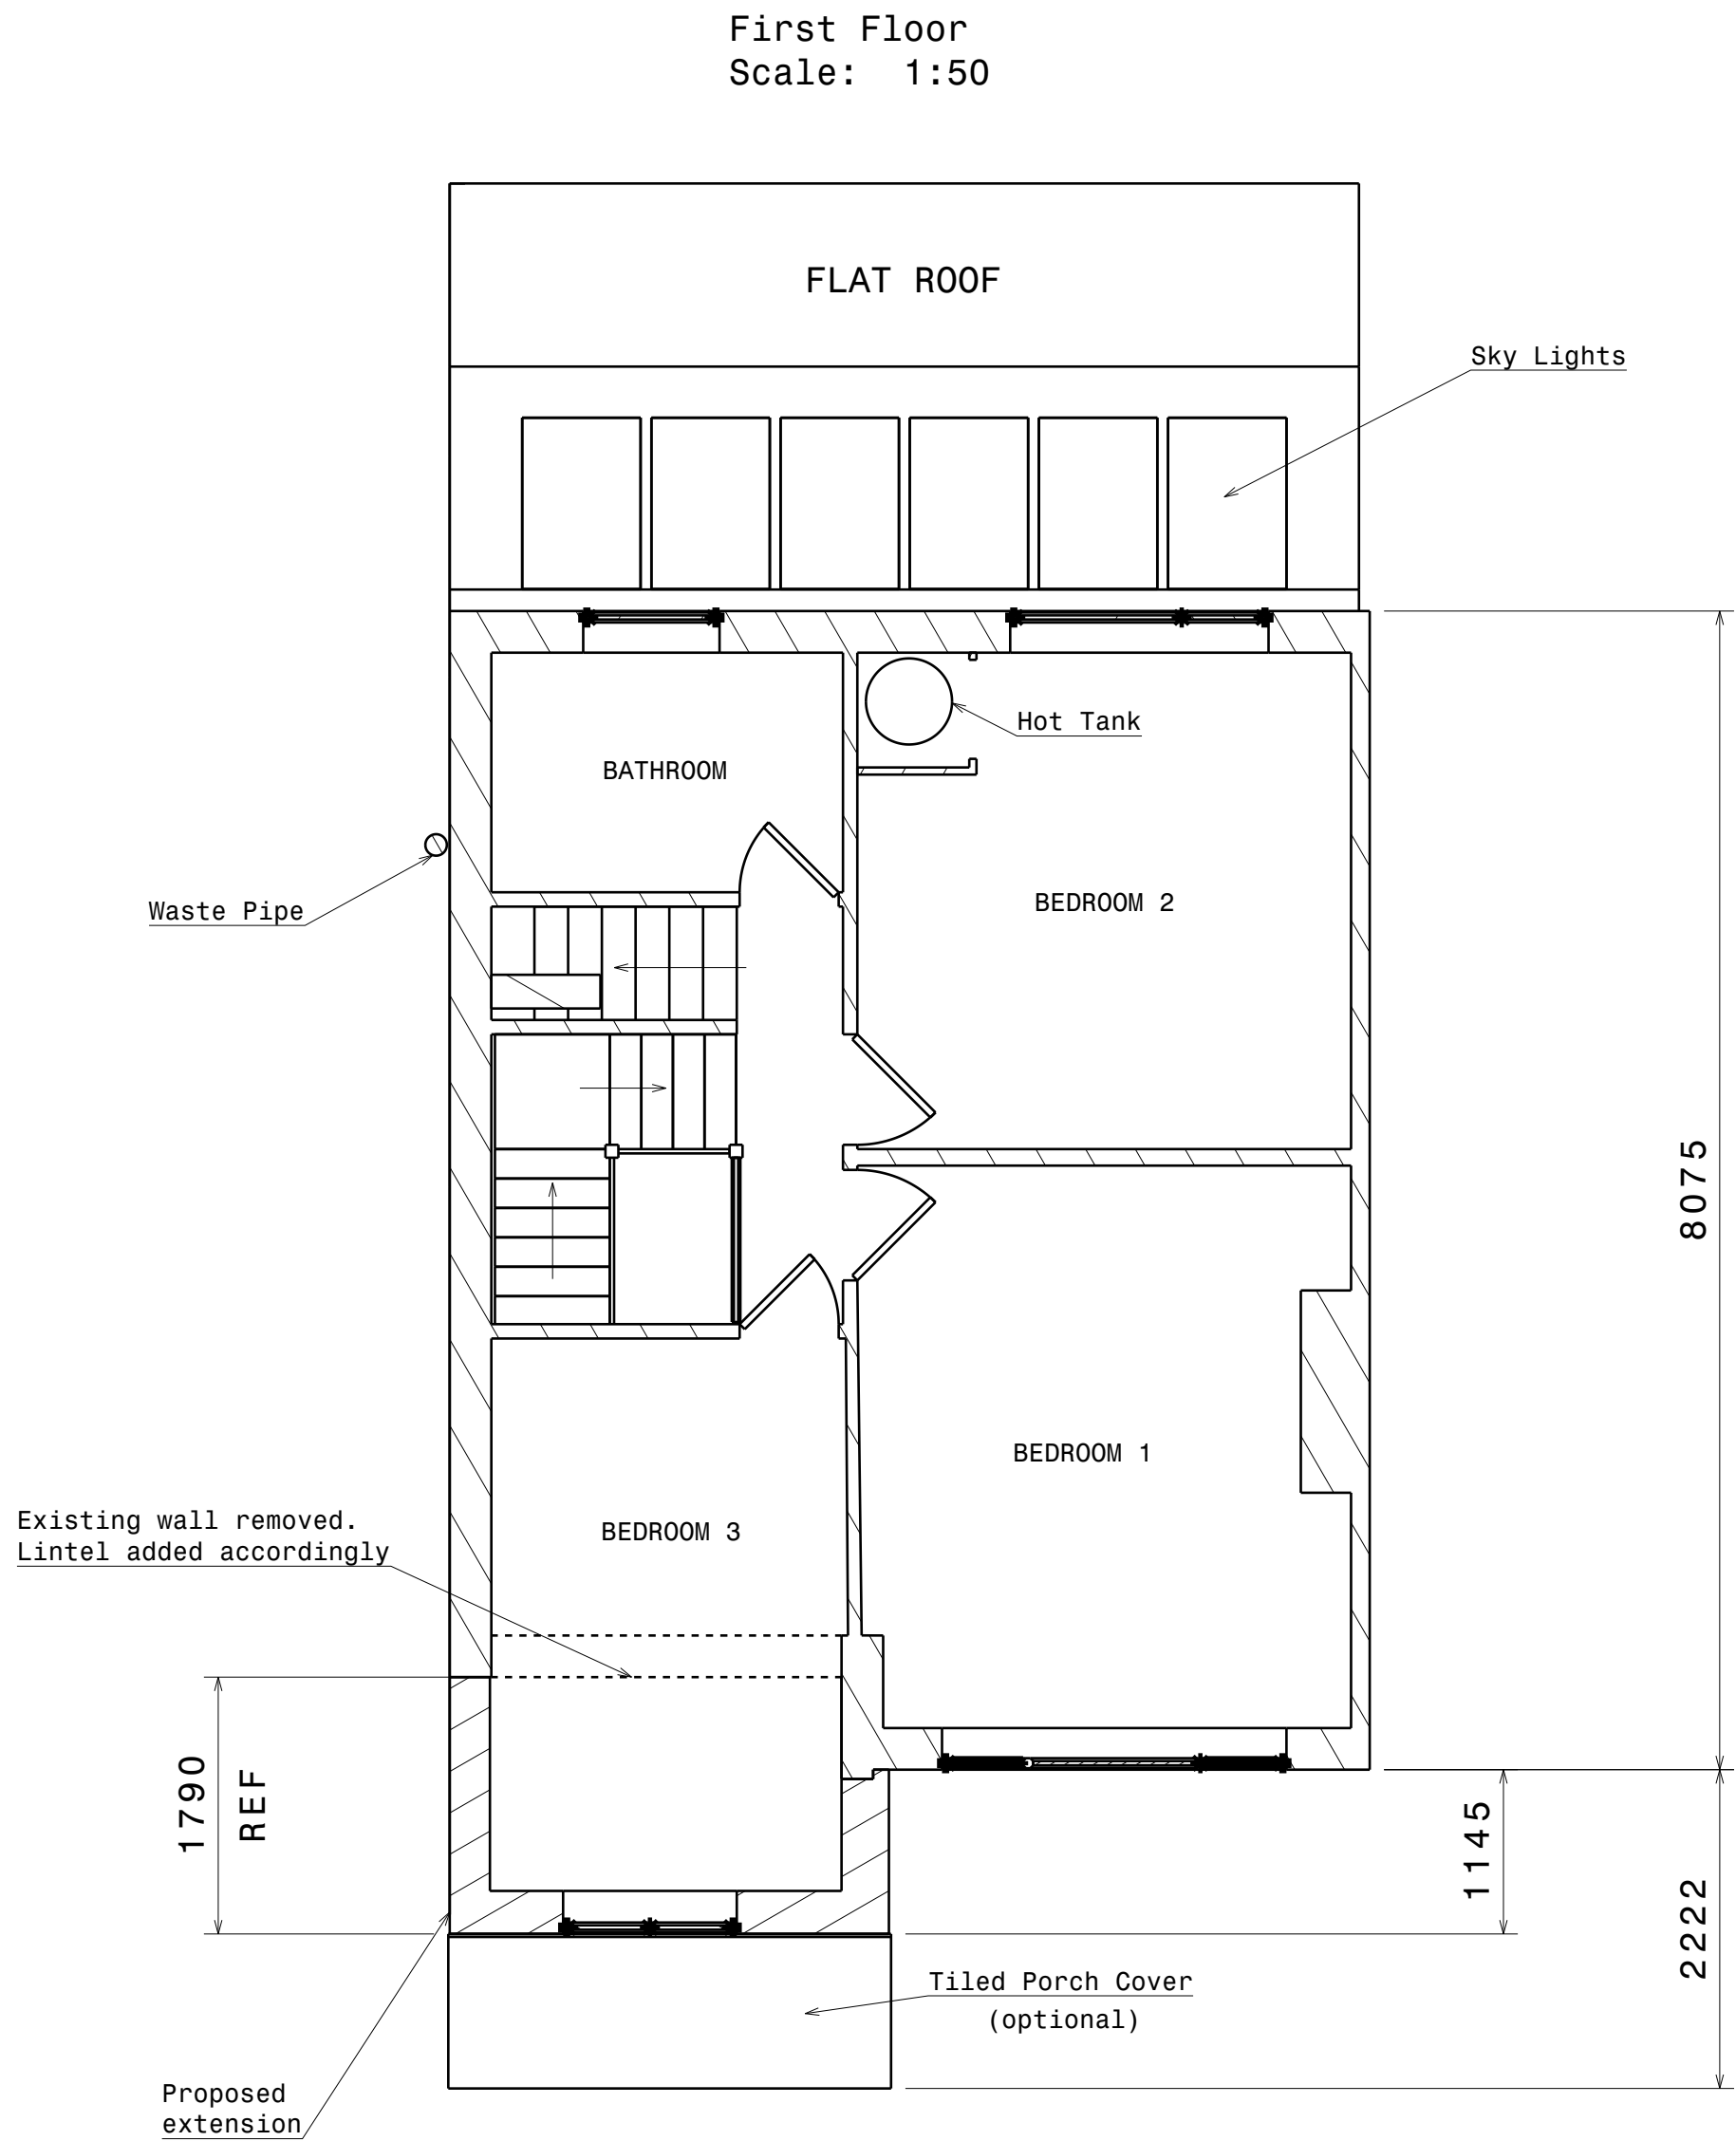


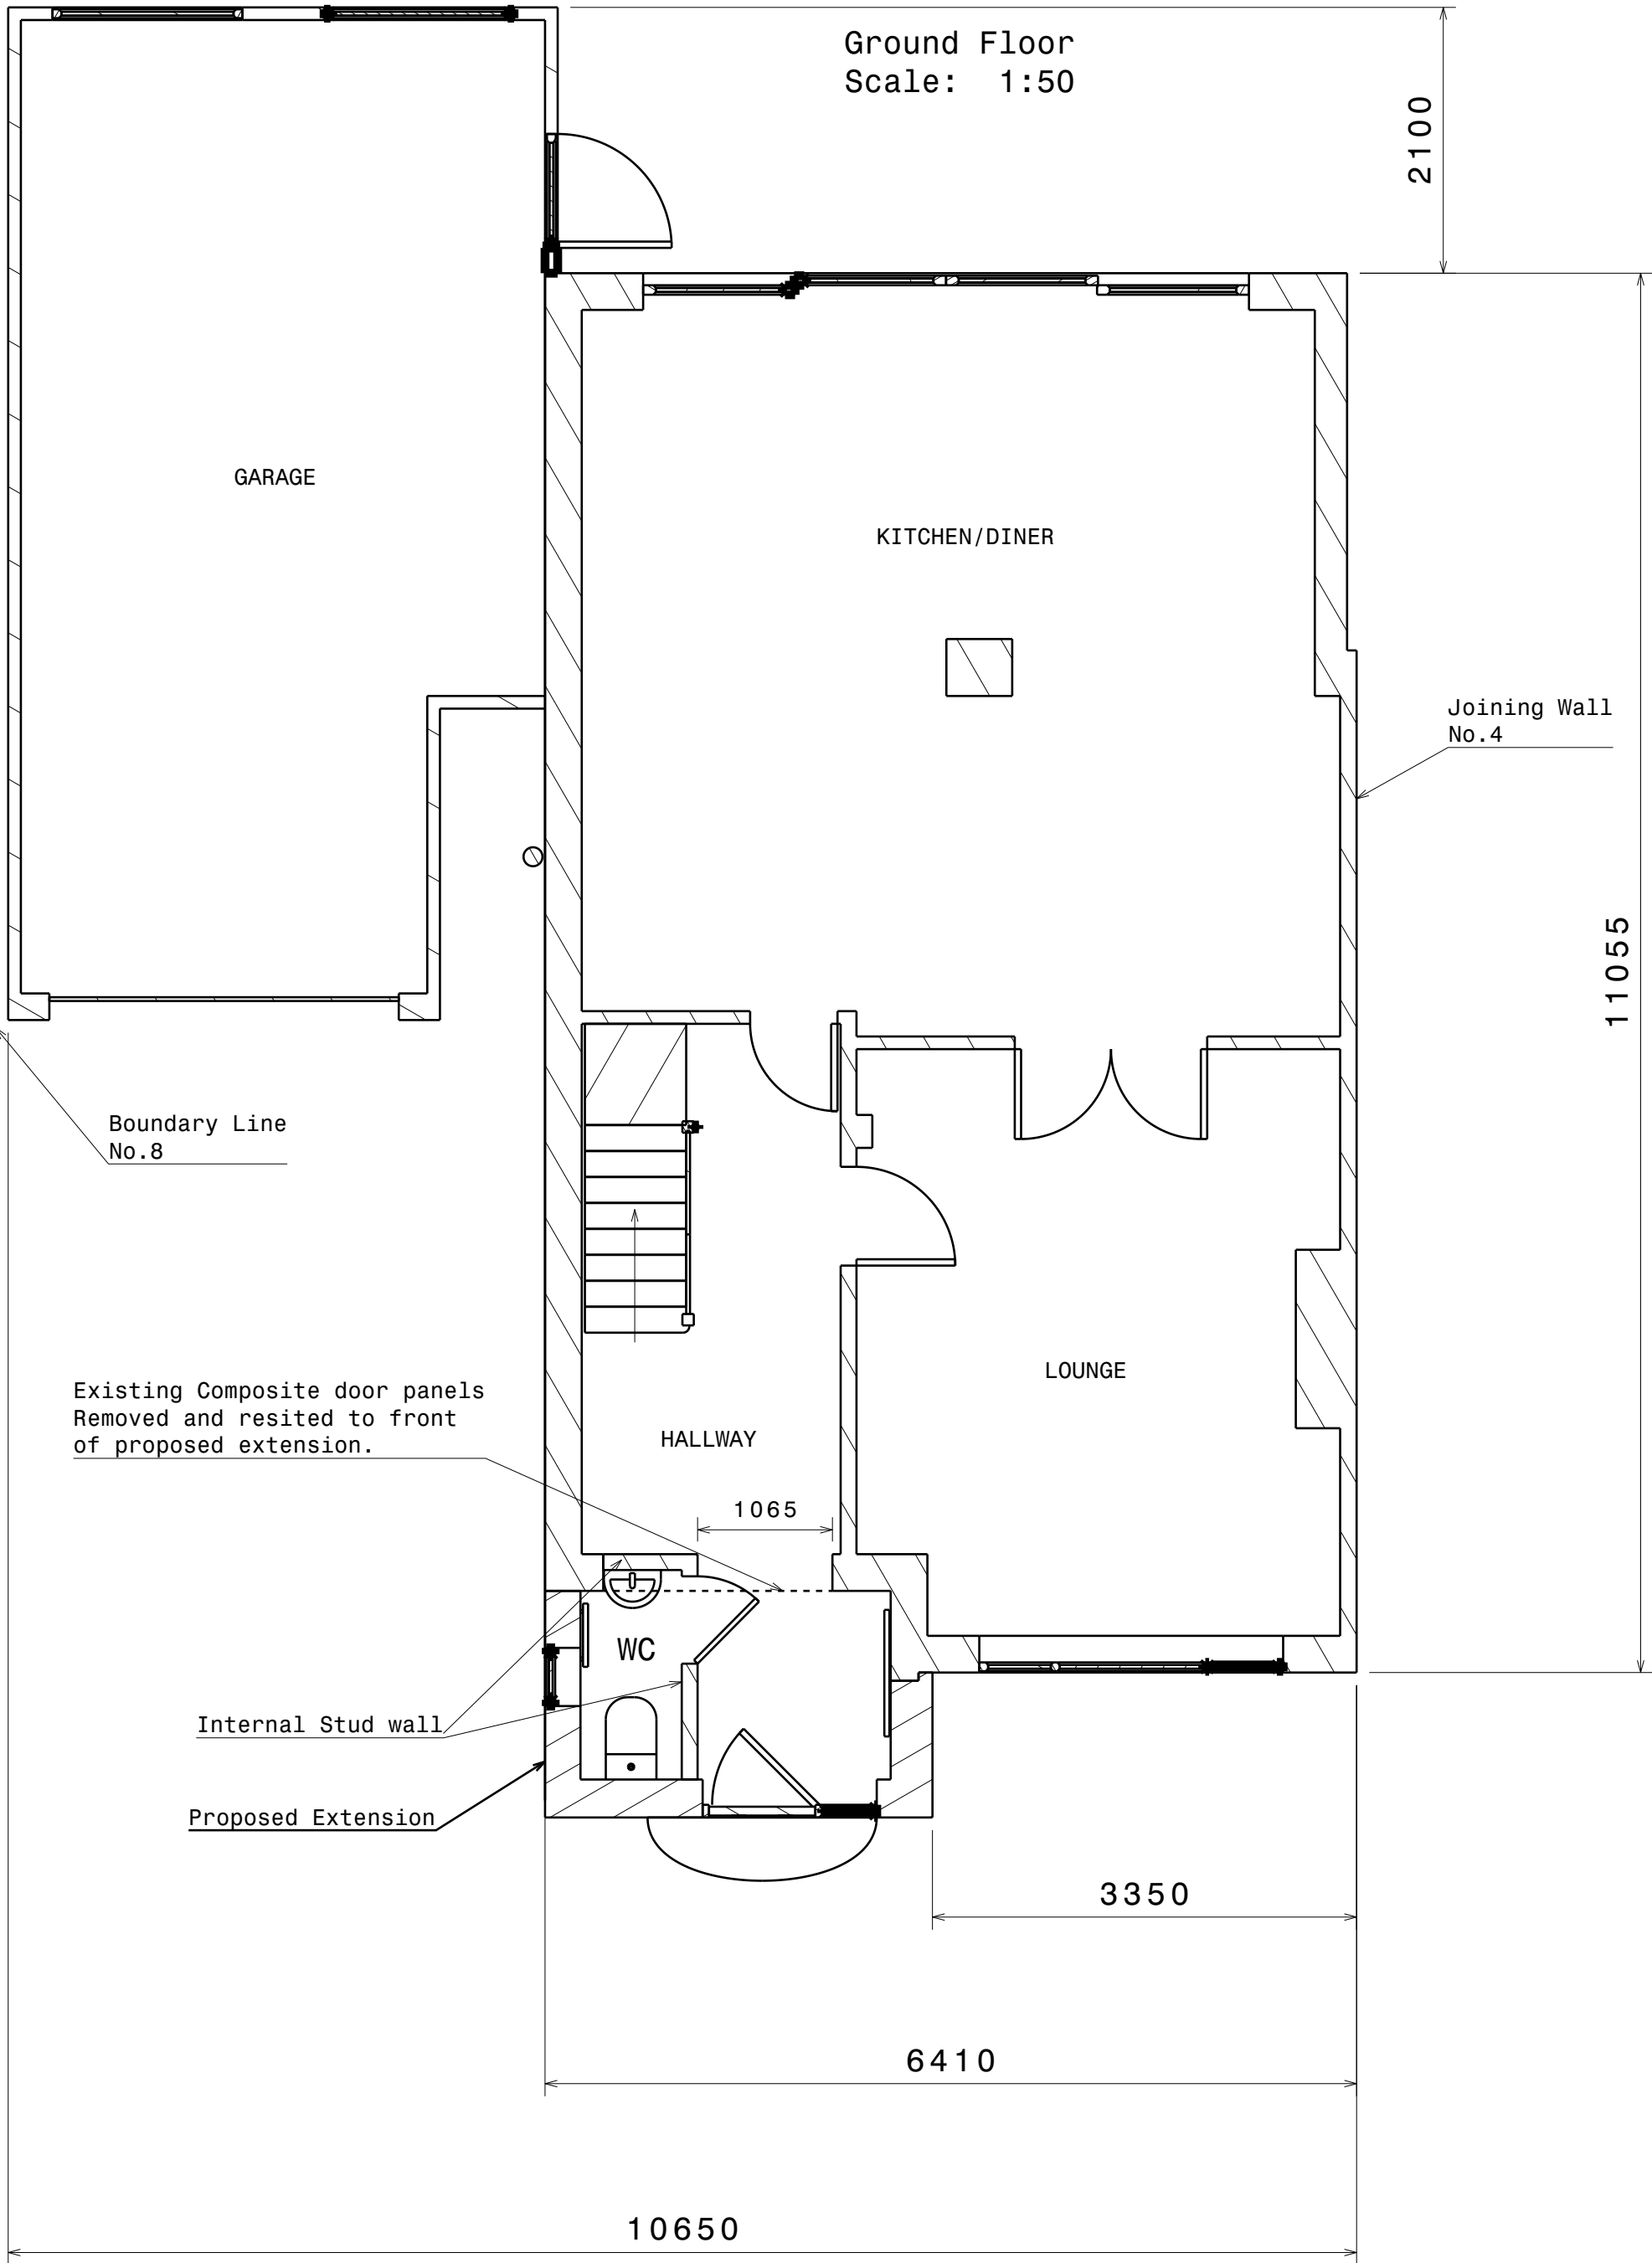

RS POWER PROJECTS CONTACT LEE PATTERSON TEL: 07506212124 INFO@RSPowerPROJECTS.CO.UK COPYRIGHT RS POWER PROJECTS 2011 THIS DRAWING IS THE PROPERTY OF RS POWER PROJECTS AND MUST NOT BE COPIED OR DISCLOSED EITHER WHOLLY OR IN PART TO ANY THIRD PARTY WITHOUT THE PRIOR WRITTEN PERMISSION OF THE COMPANY UNLESS OTHERWISE STATED: ALL DIMENSIONS IN MM 0 DECIMAL PLACES ± 0.25 MM 1 DECIMAL PLACE ± 0.10 MM 2 DECIMAL PLACES ± 0.05 MM ANGULAR TOLERANCE ± 0.25 DEG SURFACE FINISH 1.6 MICRONS ALL DIMENSIONS AFTER FINISHING	C		___/___/20__	
	B		___/___/20__	
	A	ISSUED	14/03/2019	LJP
	ISS	CHANGE	DATE	BY
	FINISH	-	DESIGNED BY: LJP	DATE: 14/03/2019
MATERIAL XXXX	CHECKED BY:		DATE: XX/XX/2019	
	TREATMENT -		DESCRIPTION 6 Burnside Floor Plan Proposed	
	SIZE A2	WEIGHT (g) X	SCALE 1:50	PART NUMBER 6BURN-2019-FP-PR
				SHEET 1 OF 1