



EXISTING ELEVATIONS
SCALE 1:100

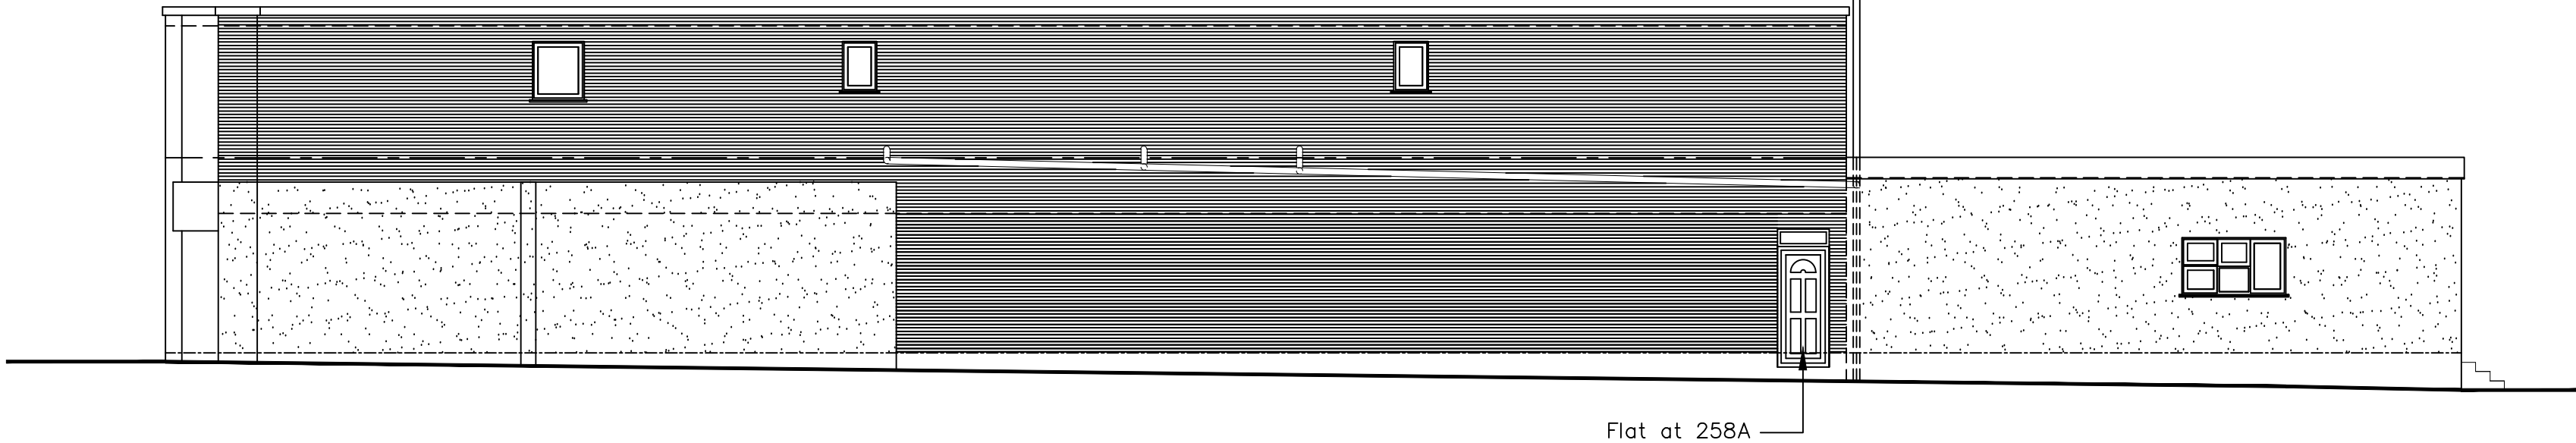

North West Elevation




South West Elevation

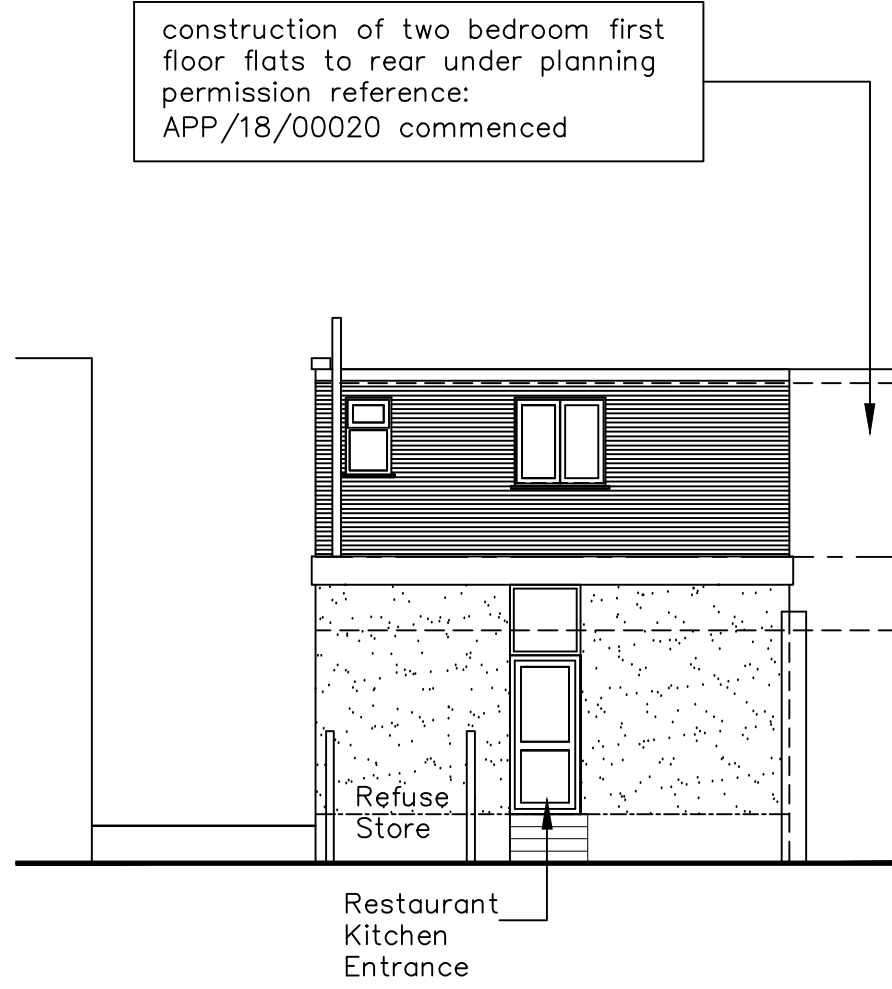

South East Elevation


EXISTING LAYOUTS
SCALE 1:100

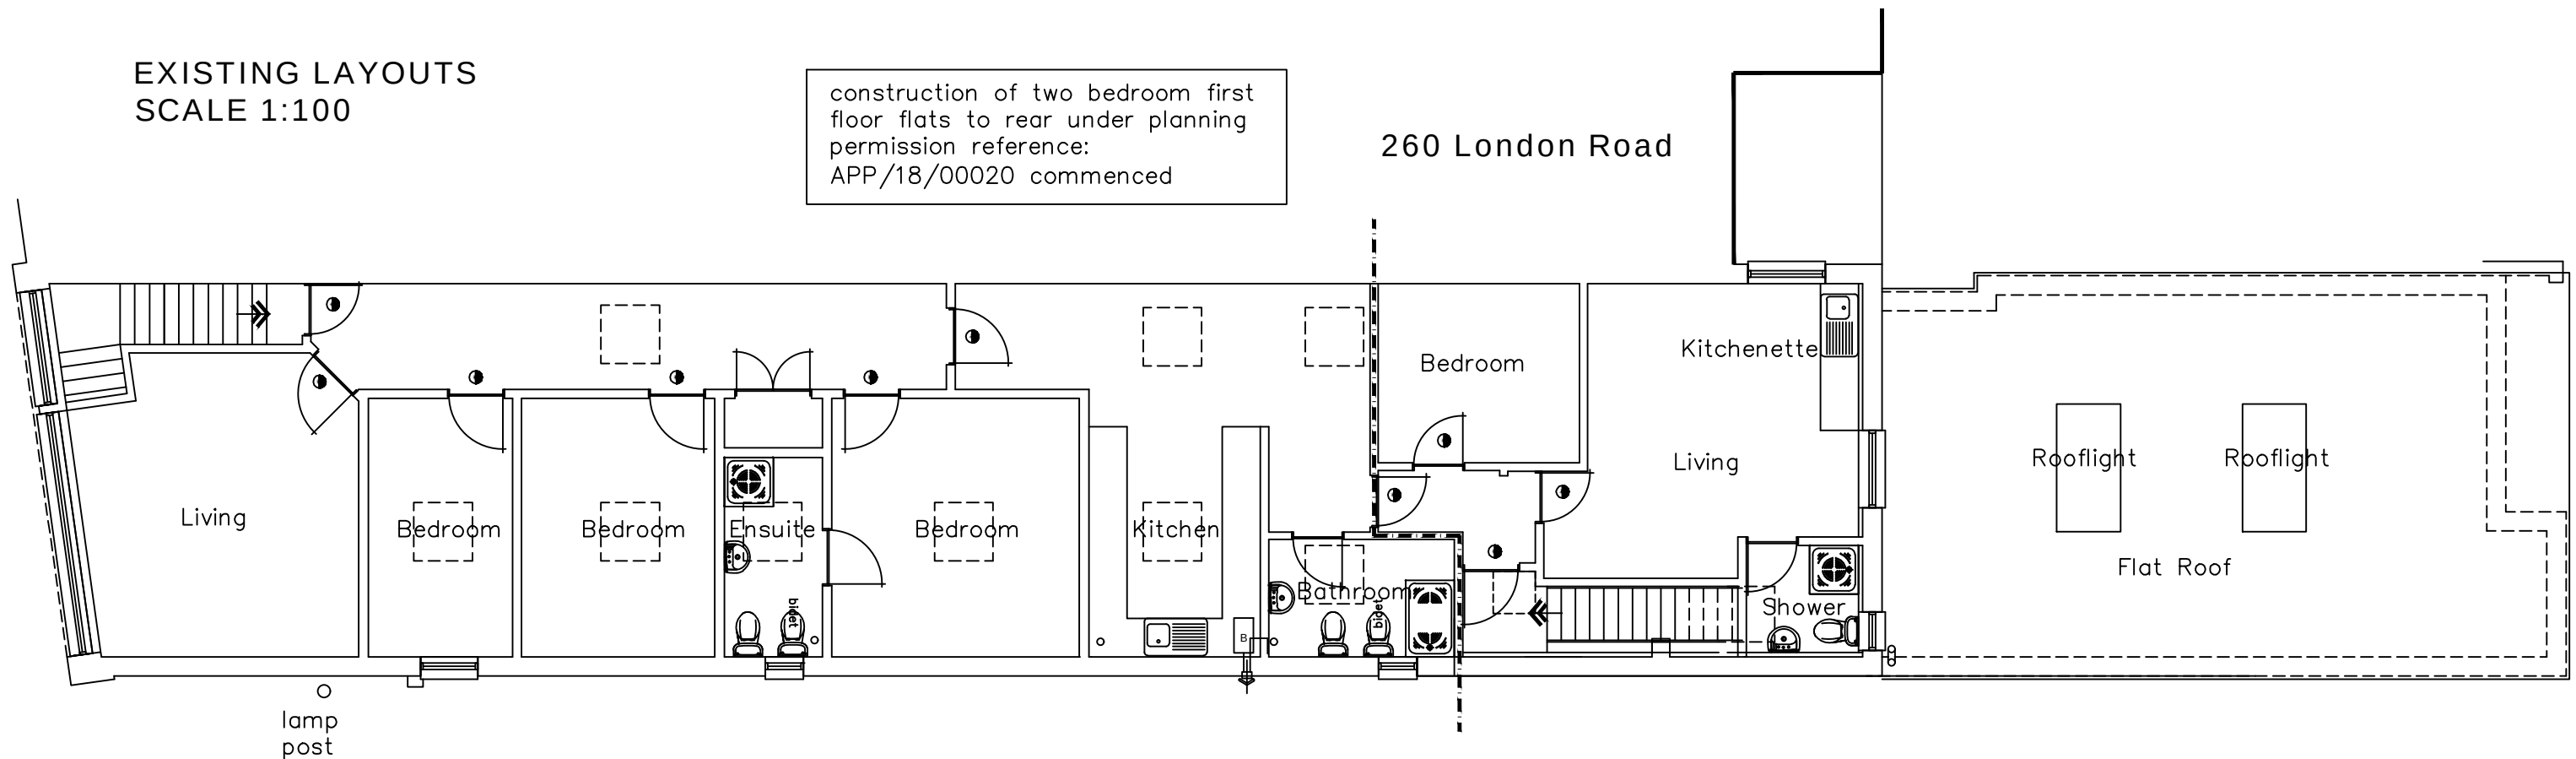


FIRST FLOOR (258A)

KEY:


	Blockwork		Illuminated fire exit sign c/w emergency light
	External brickwork		Manual fire alarm call point
	Timber/metal framed stud walling		30 minute self closing fire door
	Mains Powered Extract Fan		
	Mains Powered interconnecting smoke detectors		
SVP	Soil & vent pipe		
SS	Stub stack		
RWP	Rain water pipe		
	Mains Powered interconnecting emergency lights		

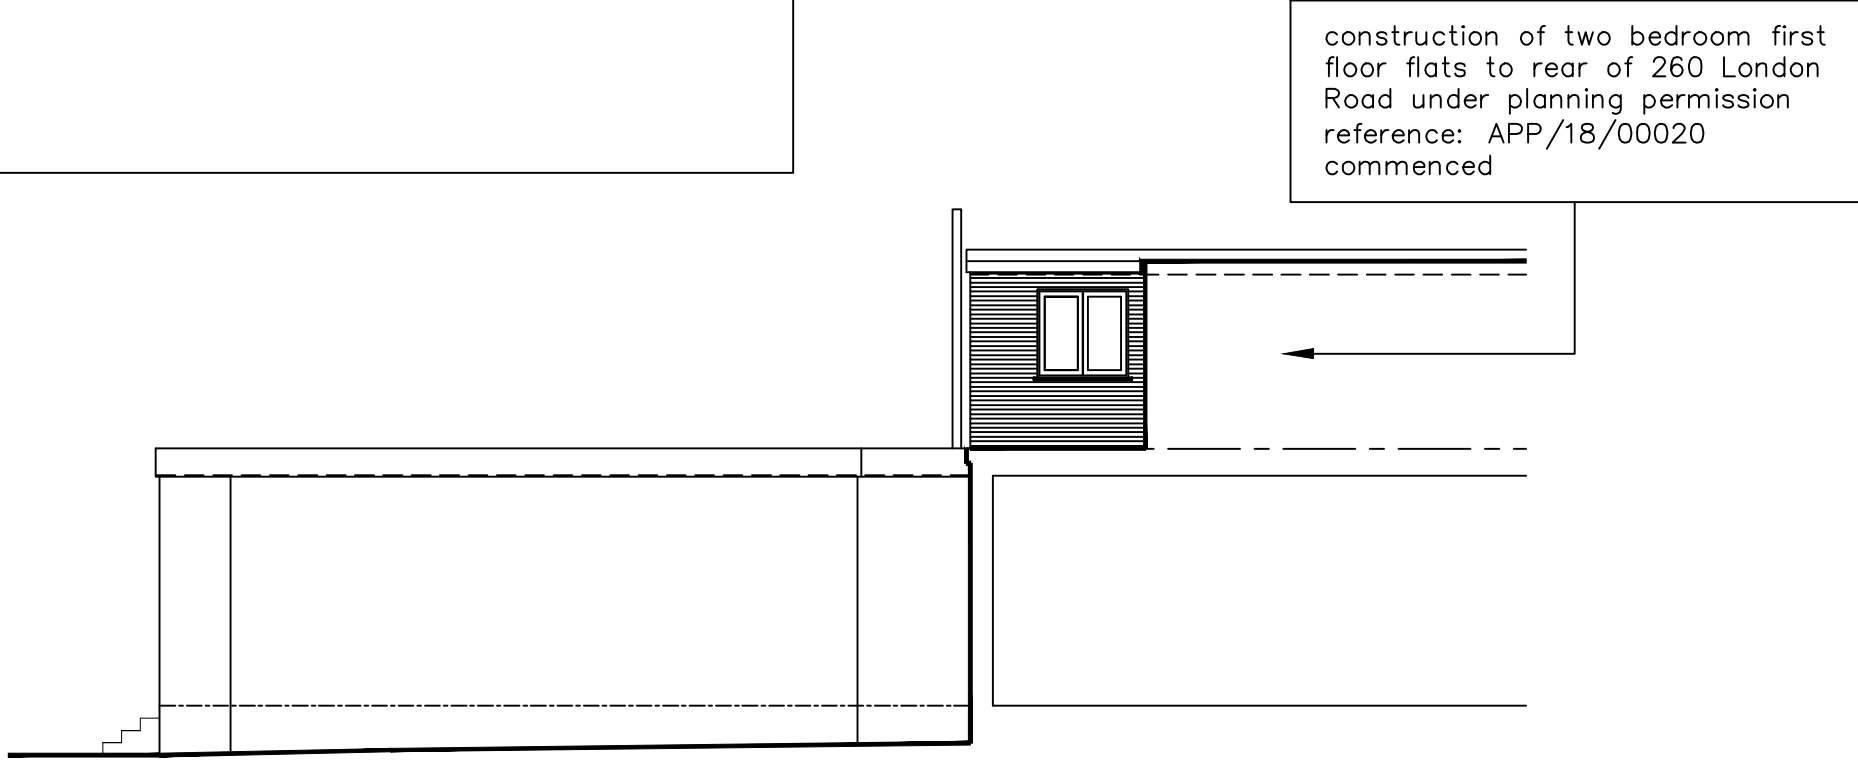

North East Elevation

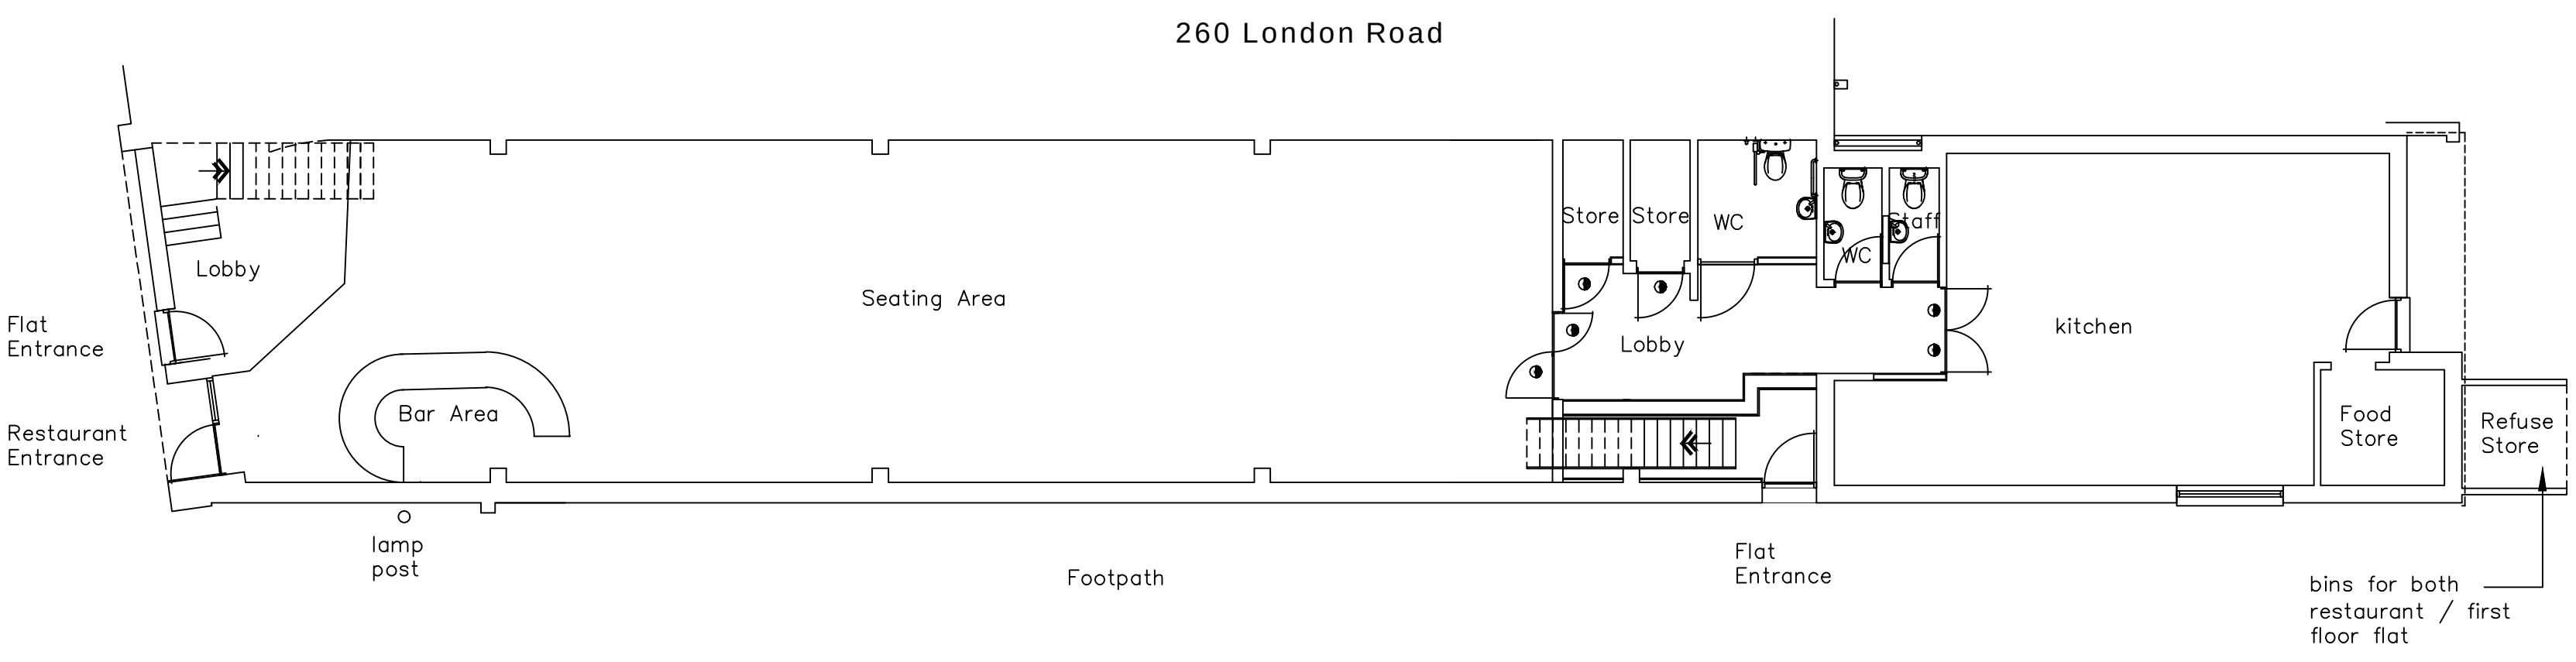

GROUND FLOOR (258)

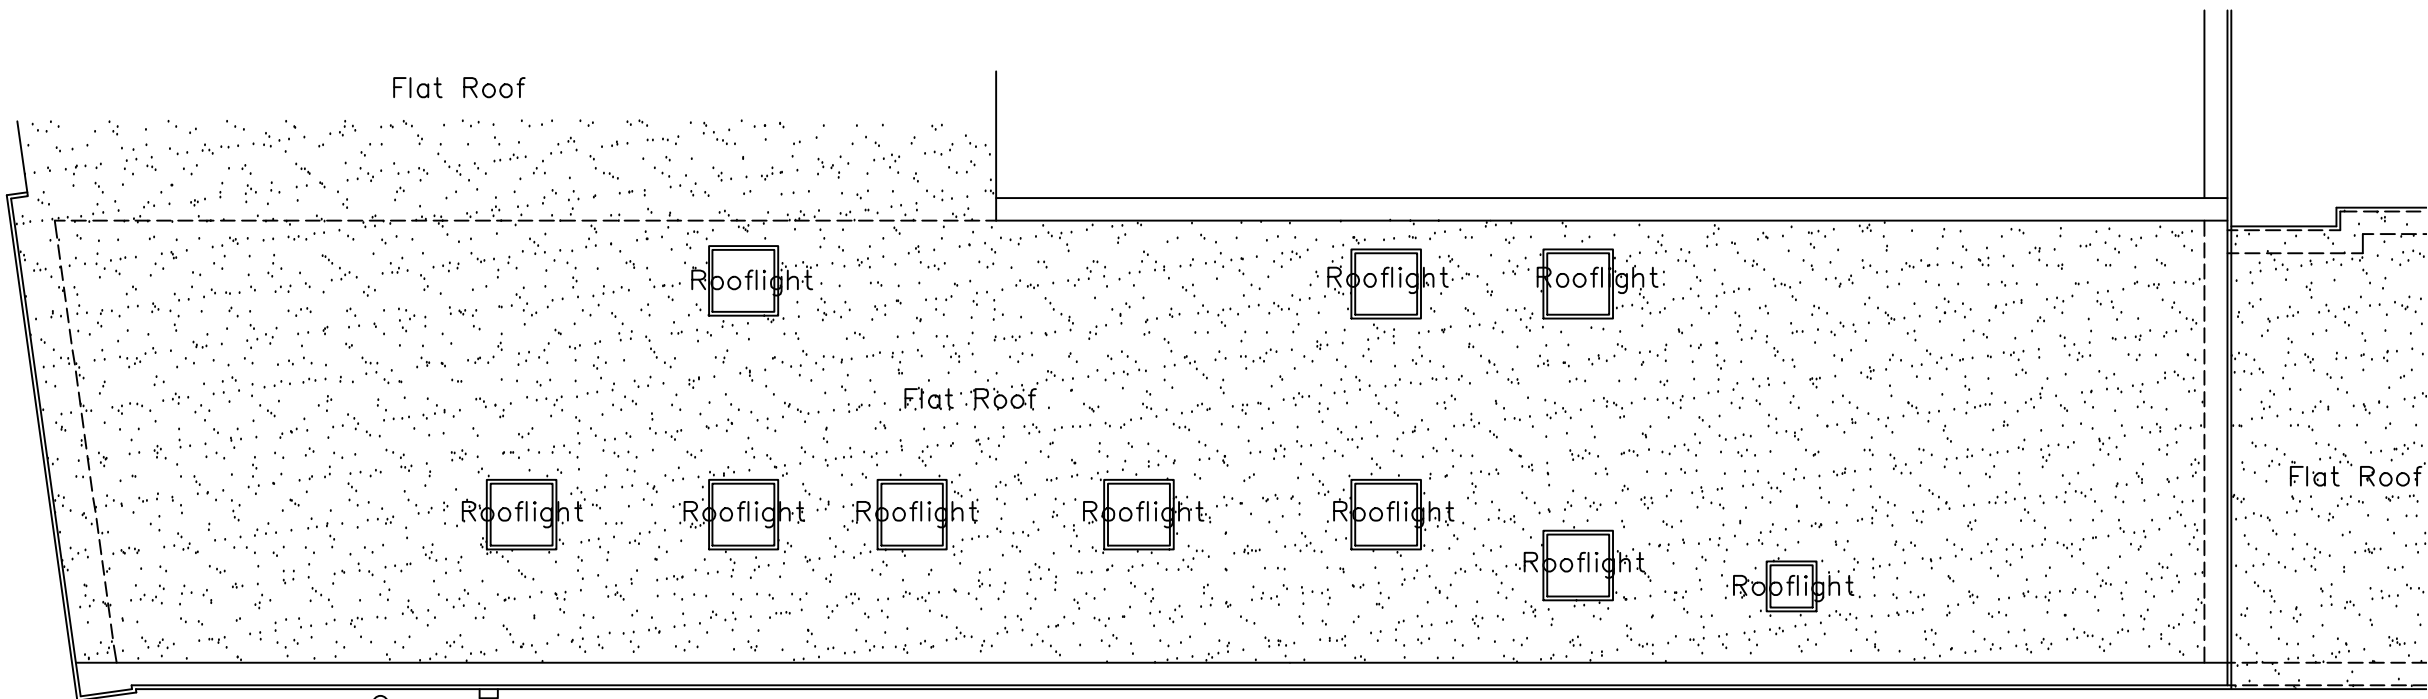

EXISTING ROOF LAYOUT
SCALE 1:100


NOTES:
The design and construction of this project shall be in accordance with the current Building Regulations & NHBC Standards. These notes & drawings have been prepared solely for the purpose of Planning & Building Regulation approval.

Do not scale from this drawing unless for Planning purposes. All dimensions to be checked on-site and any alterations to be approved by the Architect and/or client prior to any work commencing.

Ordnance Survey Licence No: 100047591

This drawing to be copyright and to be read in conjunction with all other drawings

AMENDMENTS:
Rev A : Amendment to room descriptions – 25/09/19
Rev B : Minor amendments to notes – 23/10/19

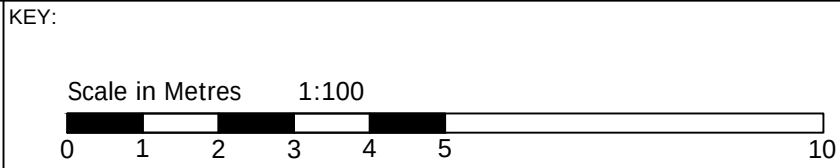

CLIENT NAME
& ADDRESS

Mr C Fan
258A London Road
Waterlooville
PO7 7HG

PROJECT
ADDRESS

258A London Road
Waterlooville
PO7 7HG

DRAWING DETAILS

PLANNING DRAWING

Existing Floor Layouts, Elevations & Roof Layout

PROJECT No 918	DWG No 1	REV No B
SCALE 1:100 @ A1	DRAWN BWH	DATE 28/08/19

**B H
ARCHITECTURE Ltd**
Heath Cottage
Newlands Lane
Purbrook
Waterlooville
Hants
PO7 5SQ
Tel: 023 9223 2322
Mob: 07747 771808
E-mail:bernard@bernardharding.com