



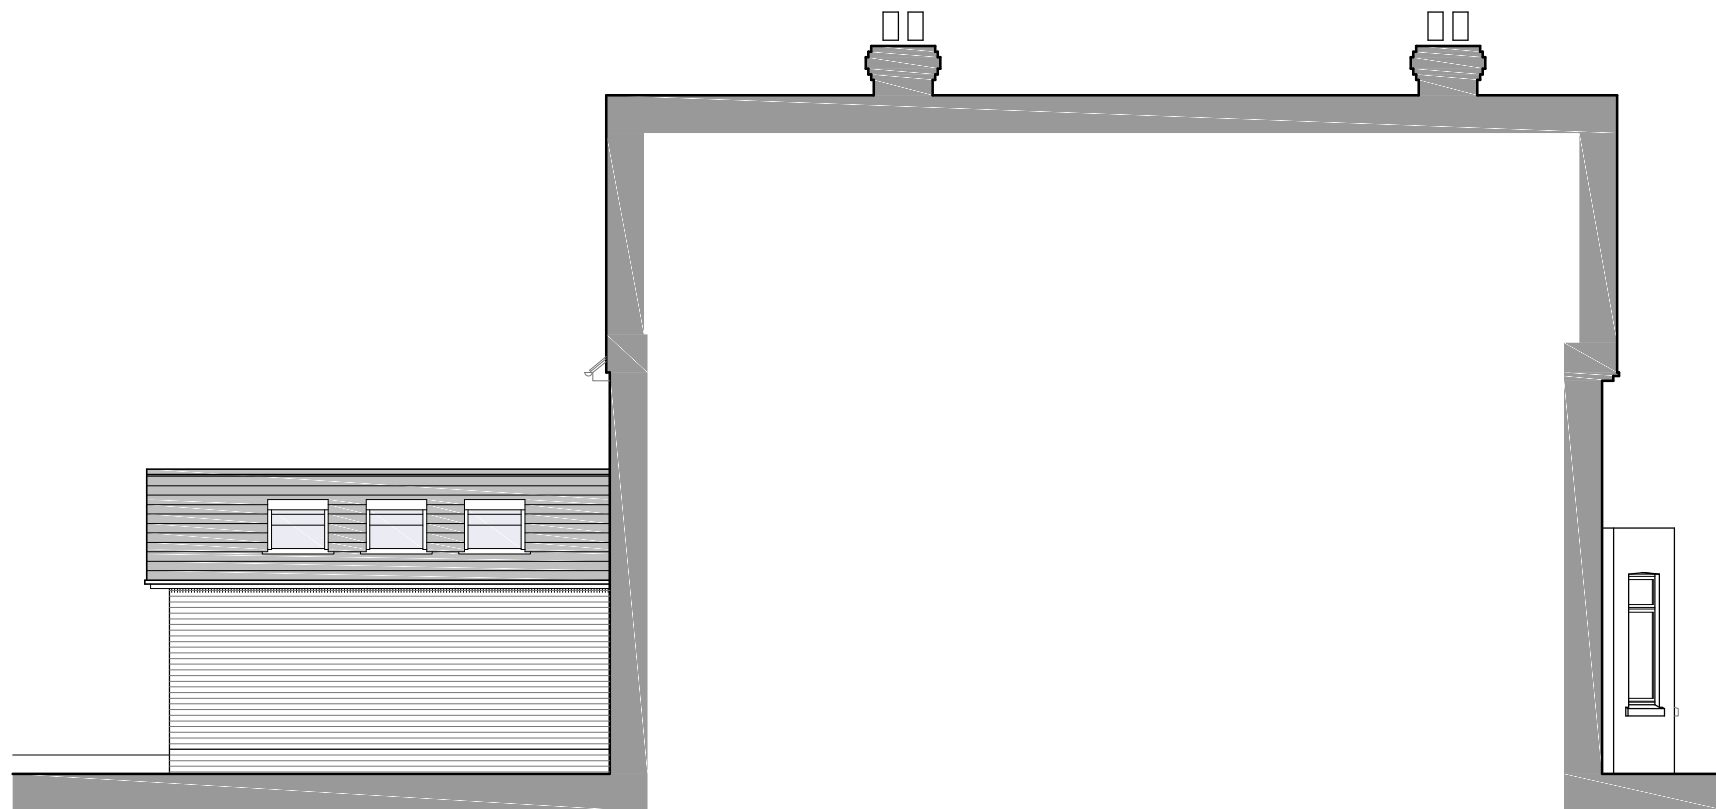

BOUNDARY ELEVATION / SECTION

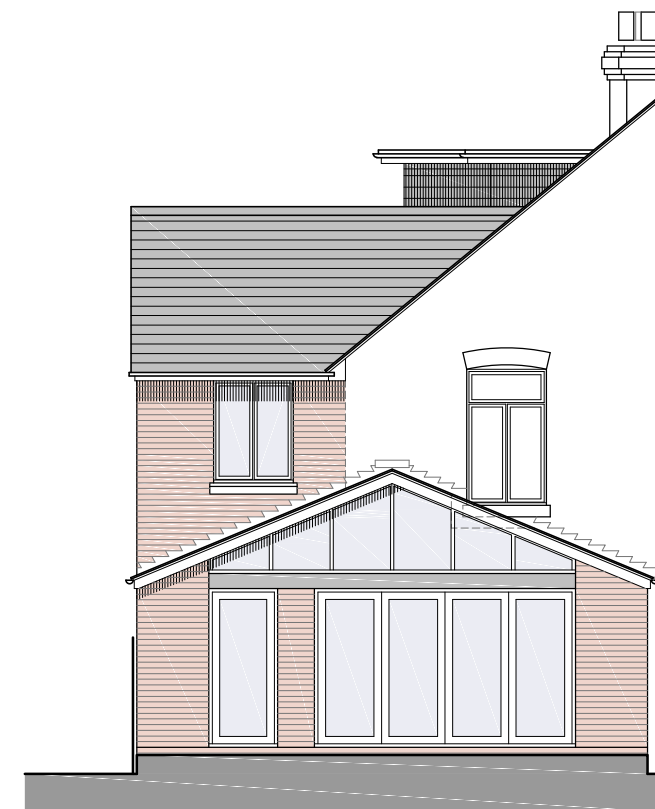

REAR ELEVATION

Vertical slates to dormer cheeks

Facing brickwork to match with existing

Aluminium framed double glazed doors

PROPOSED



PROPOSED SIDE / REAR EXTENSIONS AND ROOF CONVERSION AT:
191 LONDON ROAD, COWPLAIN, WATERLOOVILLE PO8 8ER

Project no: 190601
Date: 01/07/2019

Drawing no: 06
Scale: 1/100

GORDON@GDBTECHNICALARCHITECTURE.CO.UK
07875 108380

**GDB TECHNICAL
ARCHITECTURE**