



- Notes
1. BES Geomatics survey was carried out in December 2018.
 2. Grid and levels based OS national grid. Obtained through GPS observation.
 3. All values are displayed in metres.
 4. This extract is taken from the base BES Geomatic Survey Drawing. It has been produced to enable the insertion of photographs.
 5. Neither Murphy Associates nor DGC (Historic Buildings) Consultants Ltd accept any responsibility for any works progressing without liaison with HBC and/or obtaining Listed Building Consent.
 6. All dimensions must be checked/verified on site. No responsibility or liability is accepted for CDM unless otherwise agreed in writing.
 7. Cross reference with previous DGC Drawings.

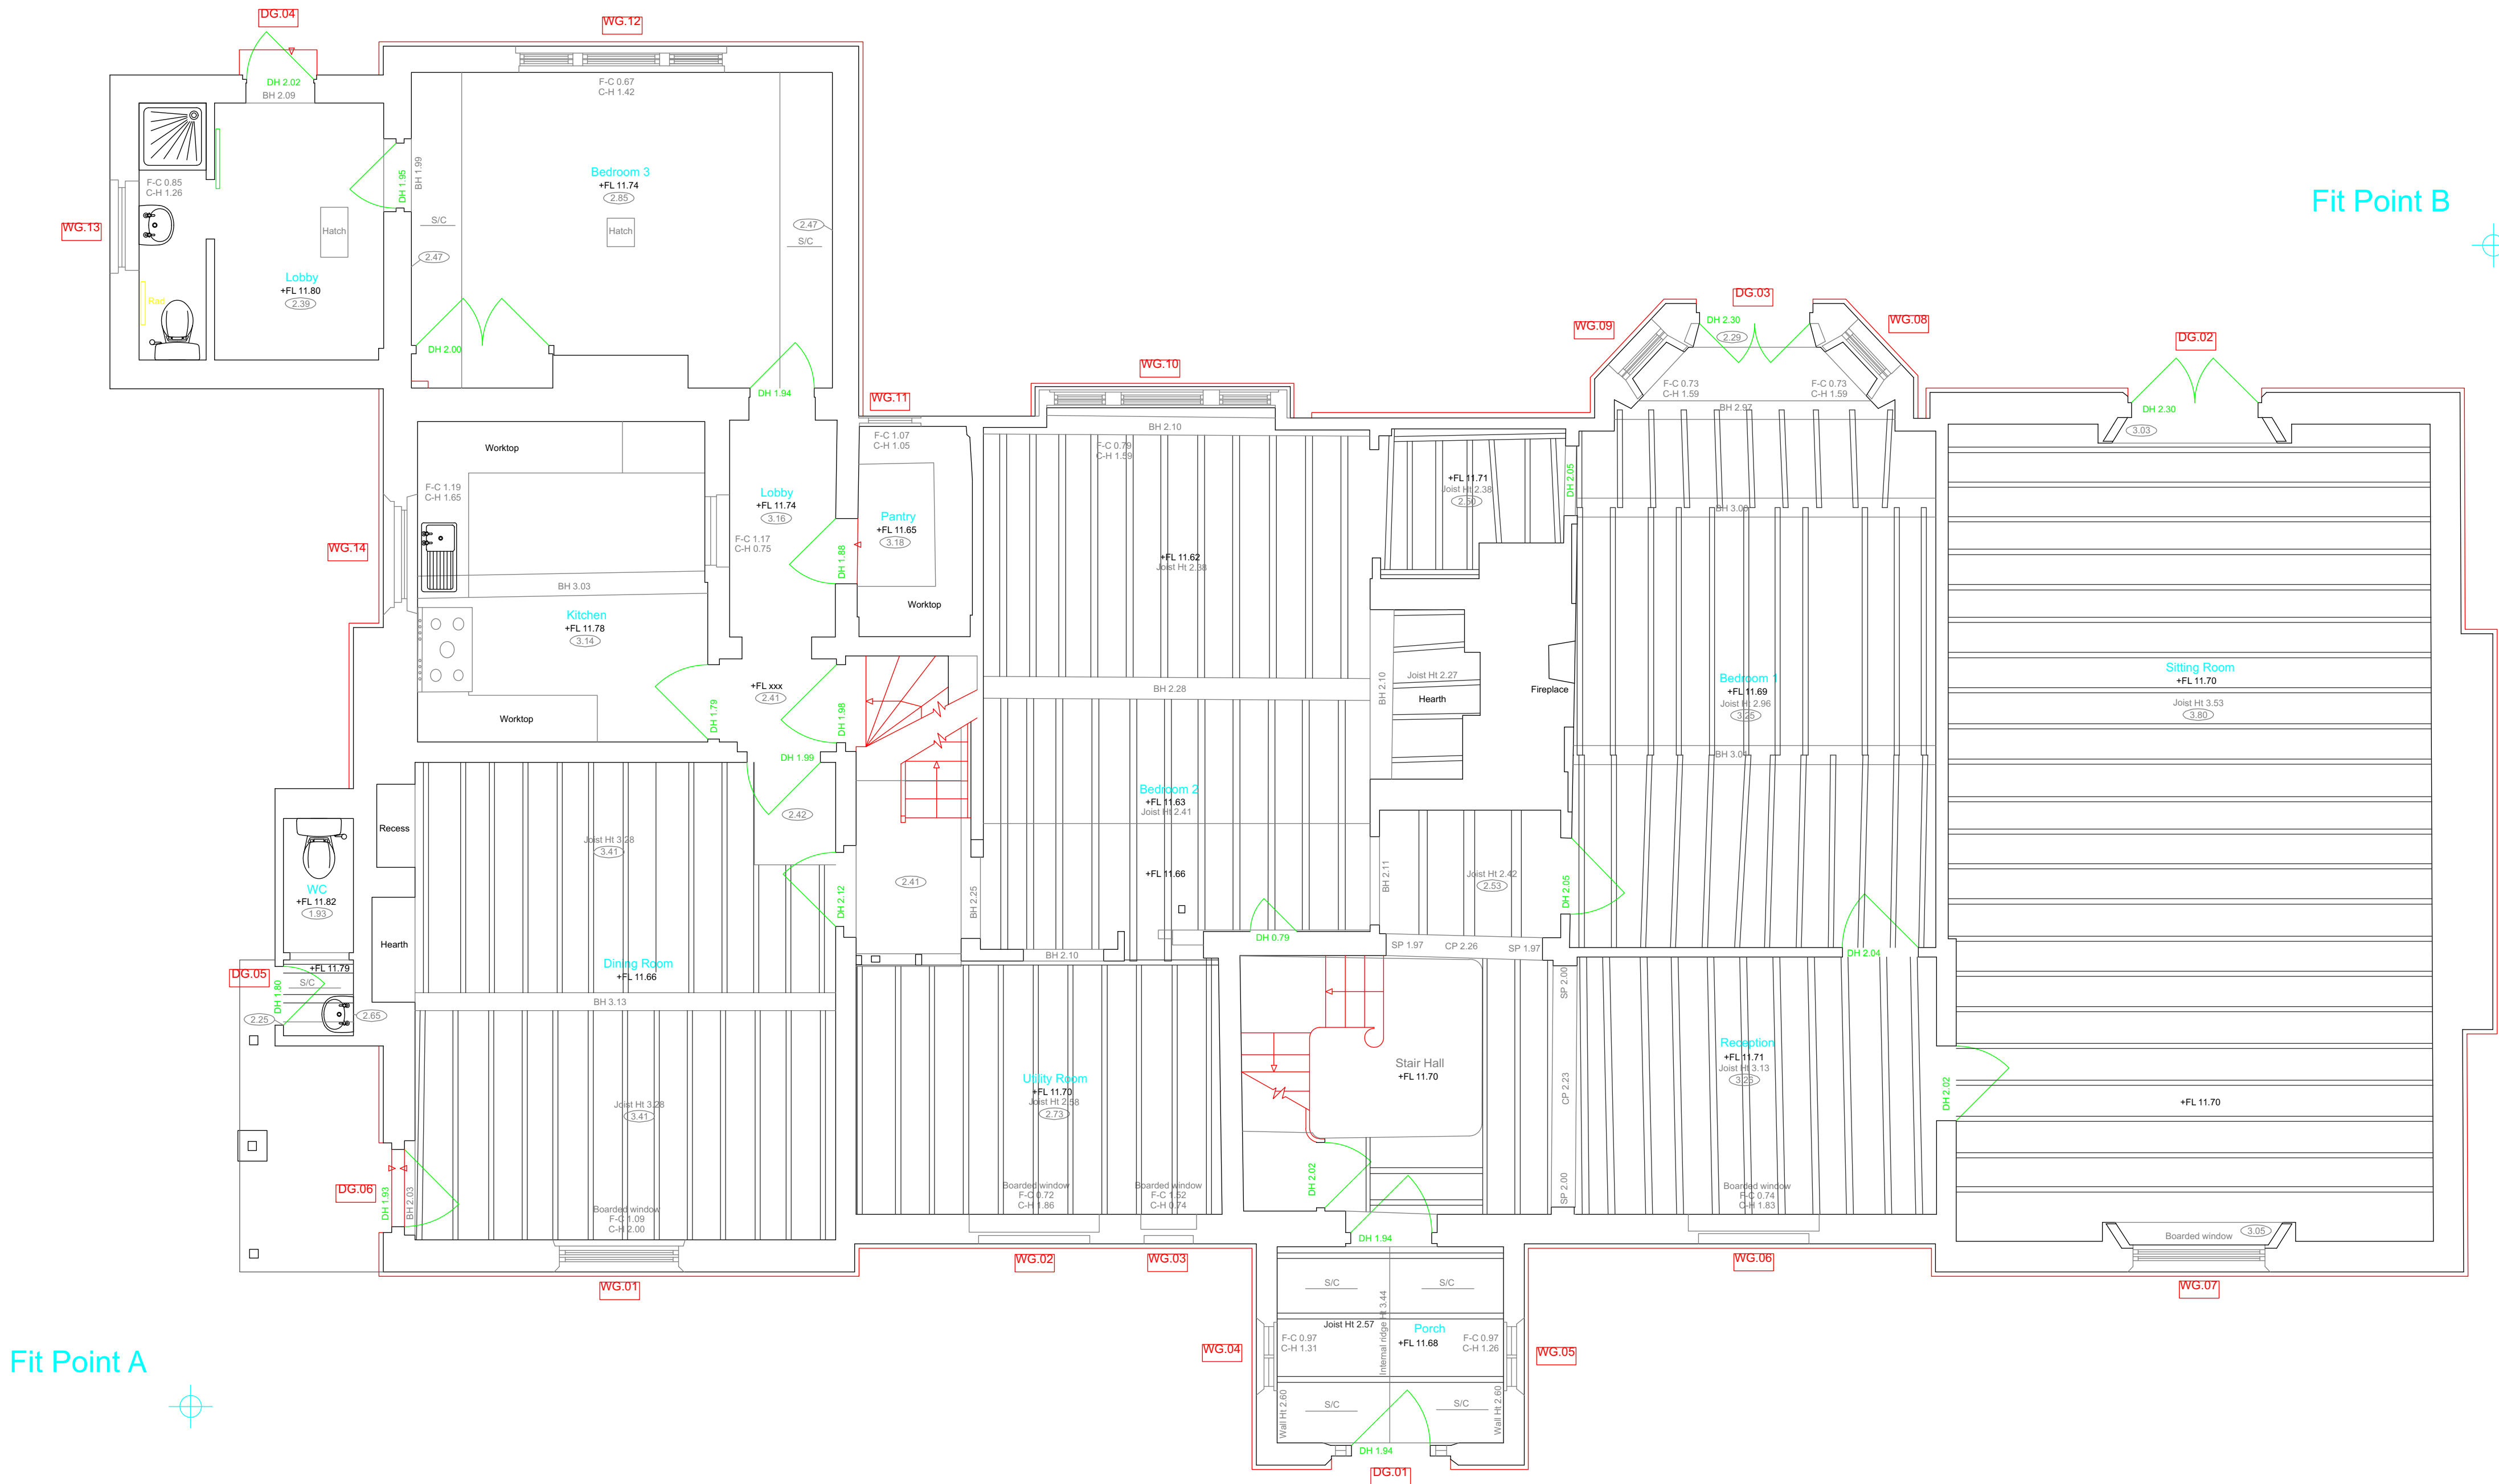

EXISTING GROUND FLOOR PLAN

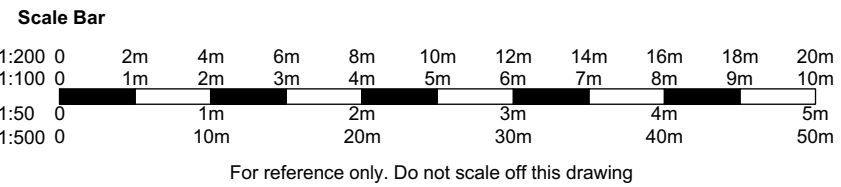

Client		
Mr R Carlton		
Project		
The Manor House, Bedhampton.		
Drawing		
Existing Ground Floor Plan		
Status	Date	Scale @ A1
Planning	17/09/2019	1:50
Dwg No		Rev
14132_3		