



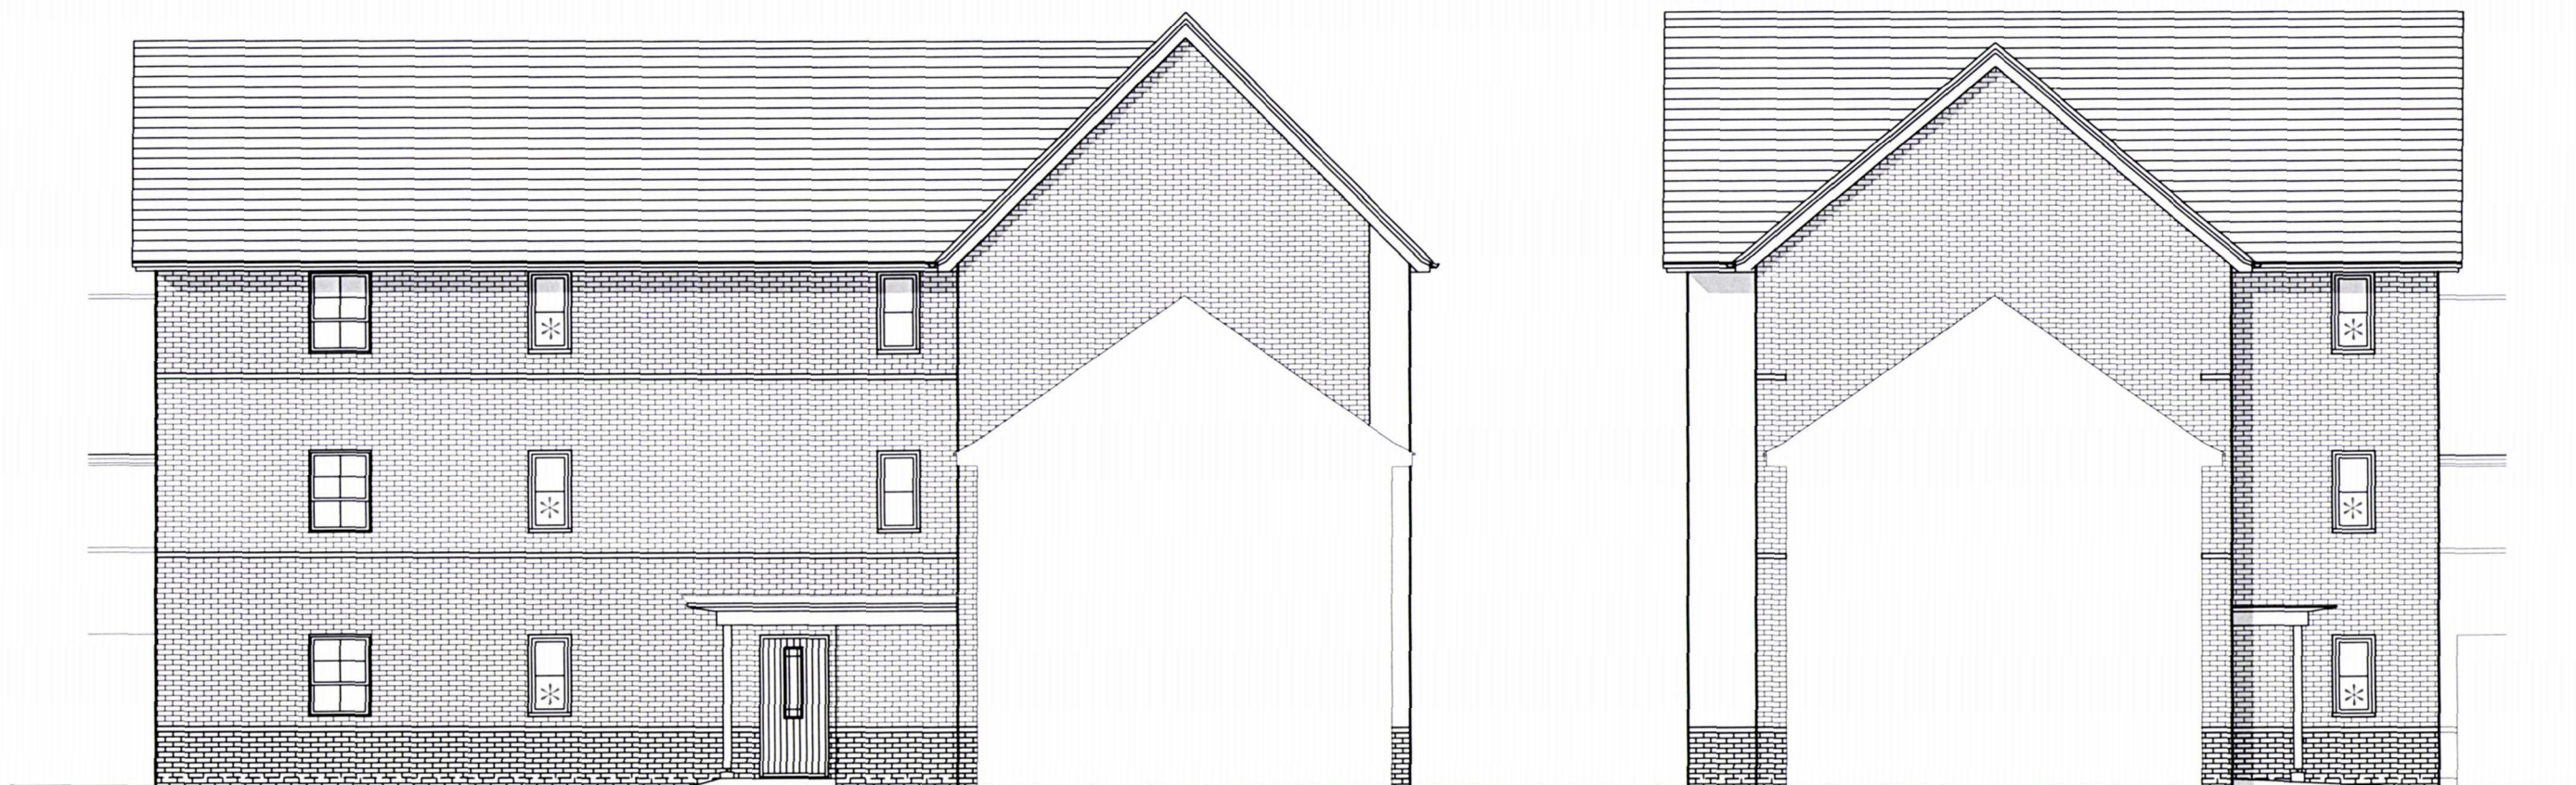

REAR ELEVATION

* Obscure Glazed Windows

SIDE ELEVATION

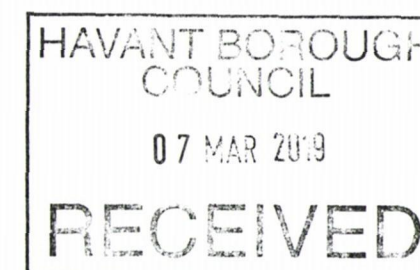

PLOTS 54-59 (AS)

2 BED (4 PERSON)
& 2 BED (3 PERSON)
FLAT
3.0 STOREY
676 & 584 SqFt

Project:
HAVANT ROAD,
EMSWORTH
Title:
AMBERSHAM & MALDON
ELEVATIONS

Drawn by: RKDB Checked by: MAH

Scale @ A3:



Scale 1:100

Date: OCTOBER 2017

Rev	Date	Drawn	Checked

Dwg No: CB_15_105_AM_ML_E02 Rev:

Client:

