




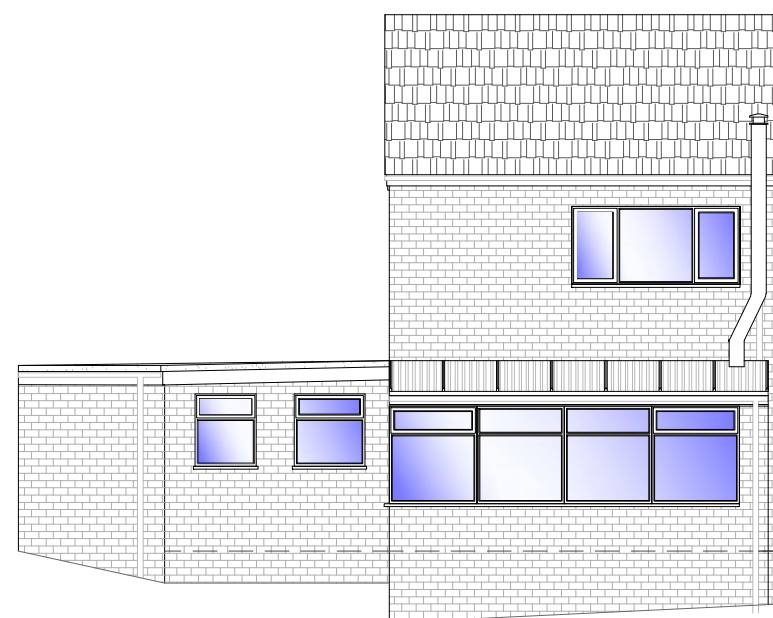


4 EXISTING REAR ELEVATION
1:100

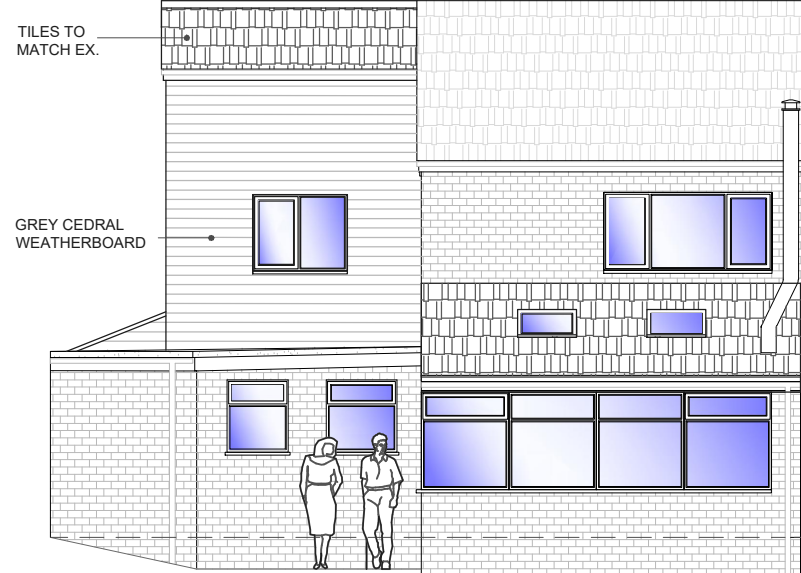


11 PROPOSED REAR ELEVATION
1:100

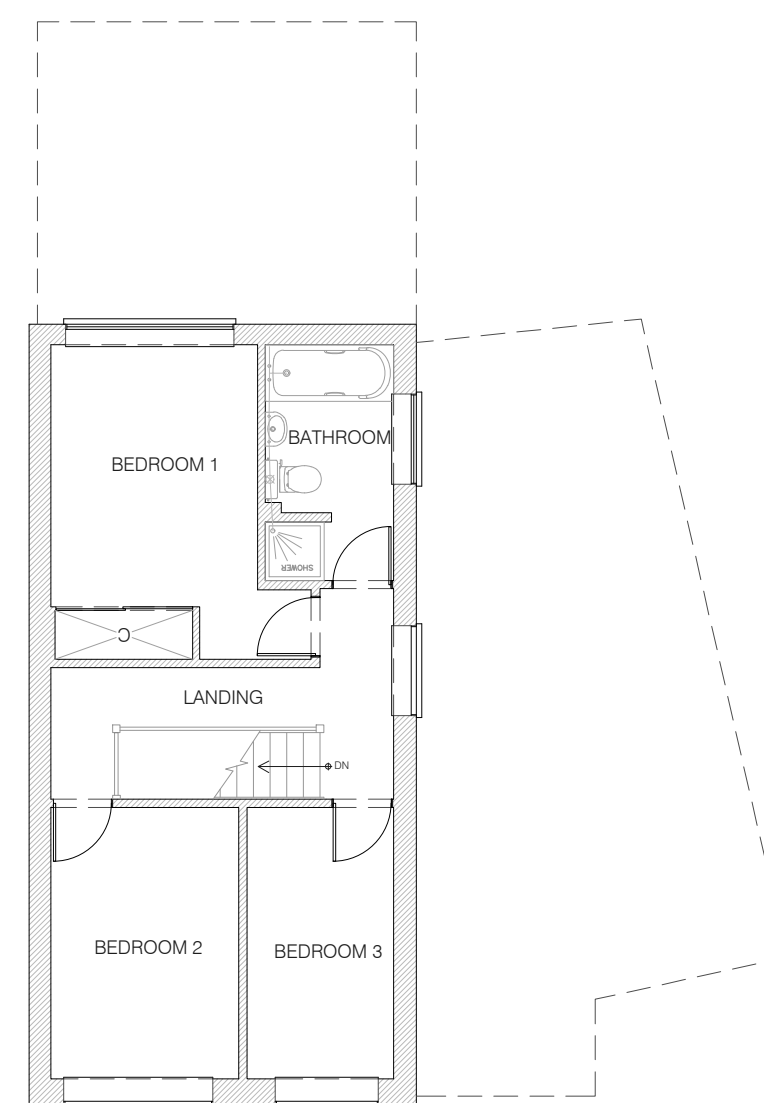


EXISTING FIRST FLOOR PLAN
1:100

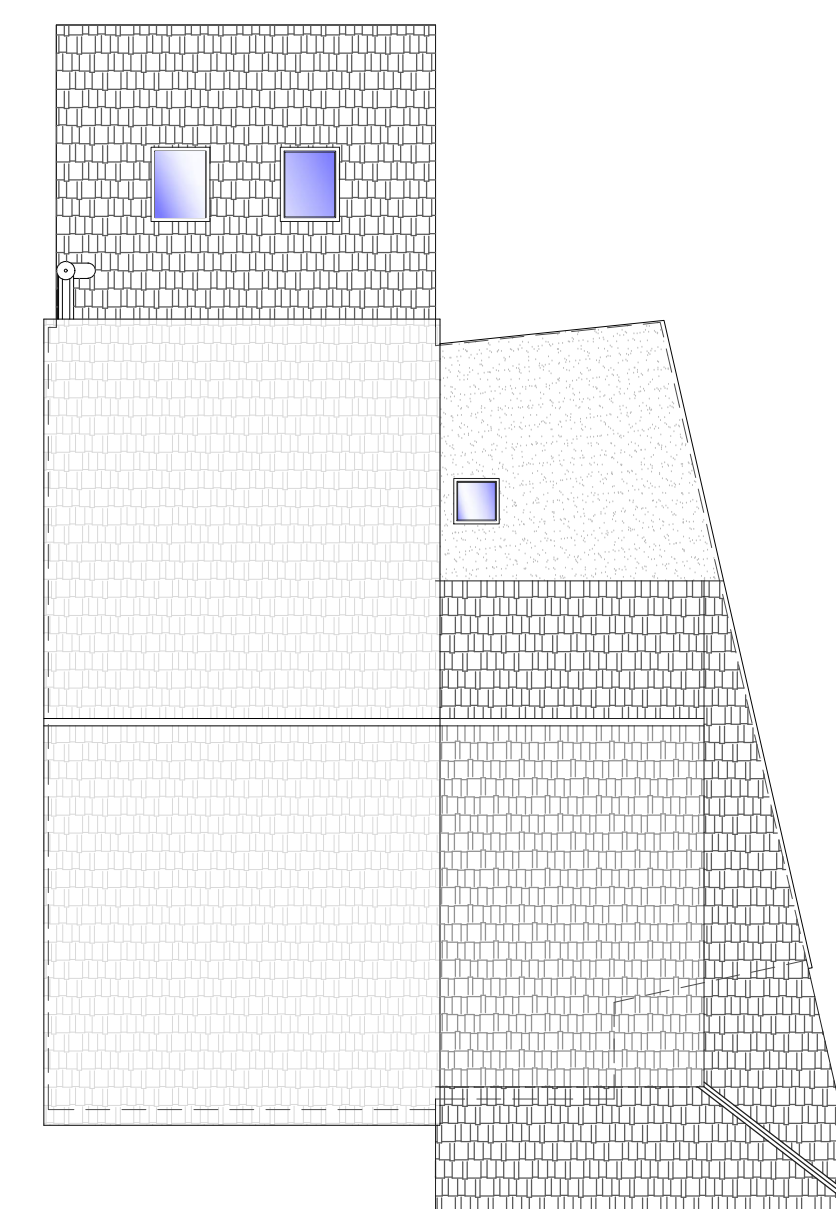


12 PROPOSED ROOF PLAN
1:100

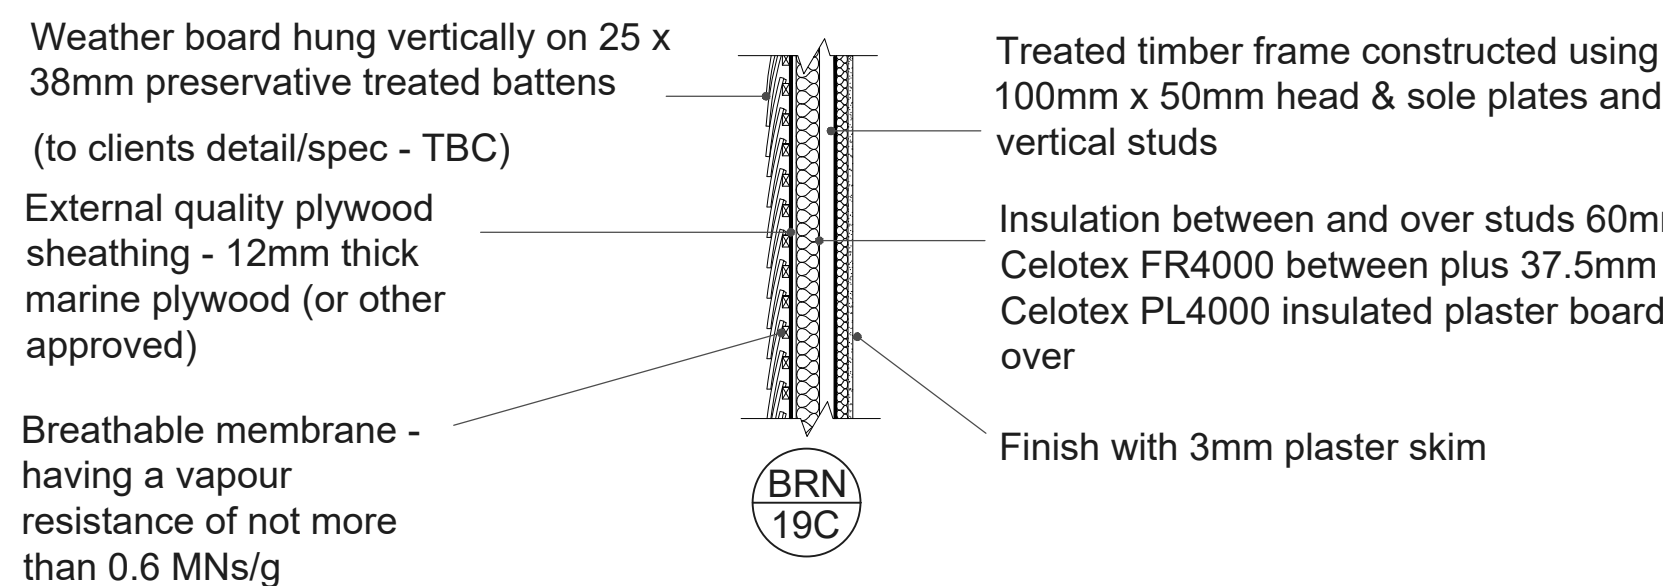

14 PROPOSED WALL SECTION THRU
1:20

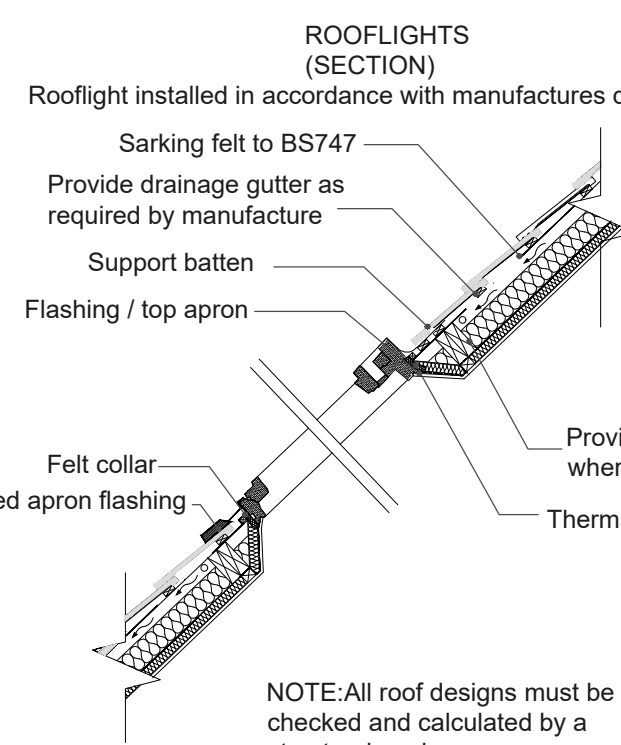

16 PROPOSED ROOFLIGHT SECTION
1:30

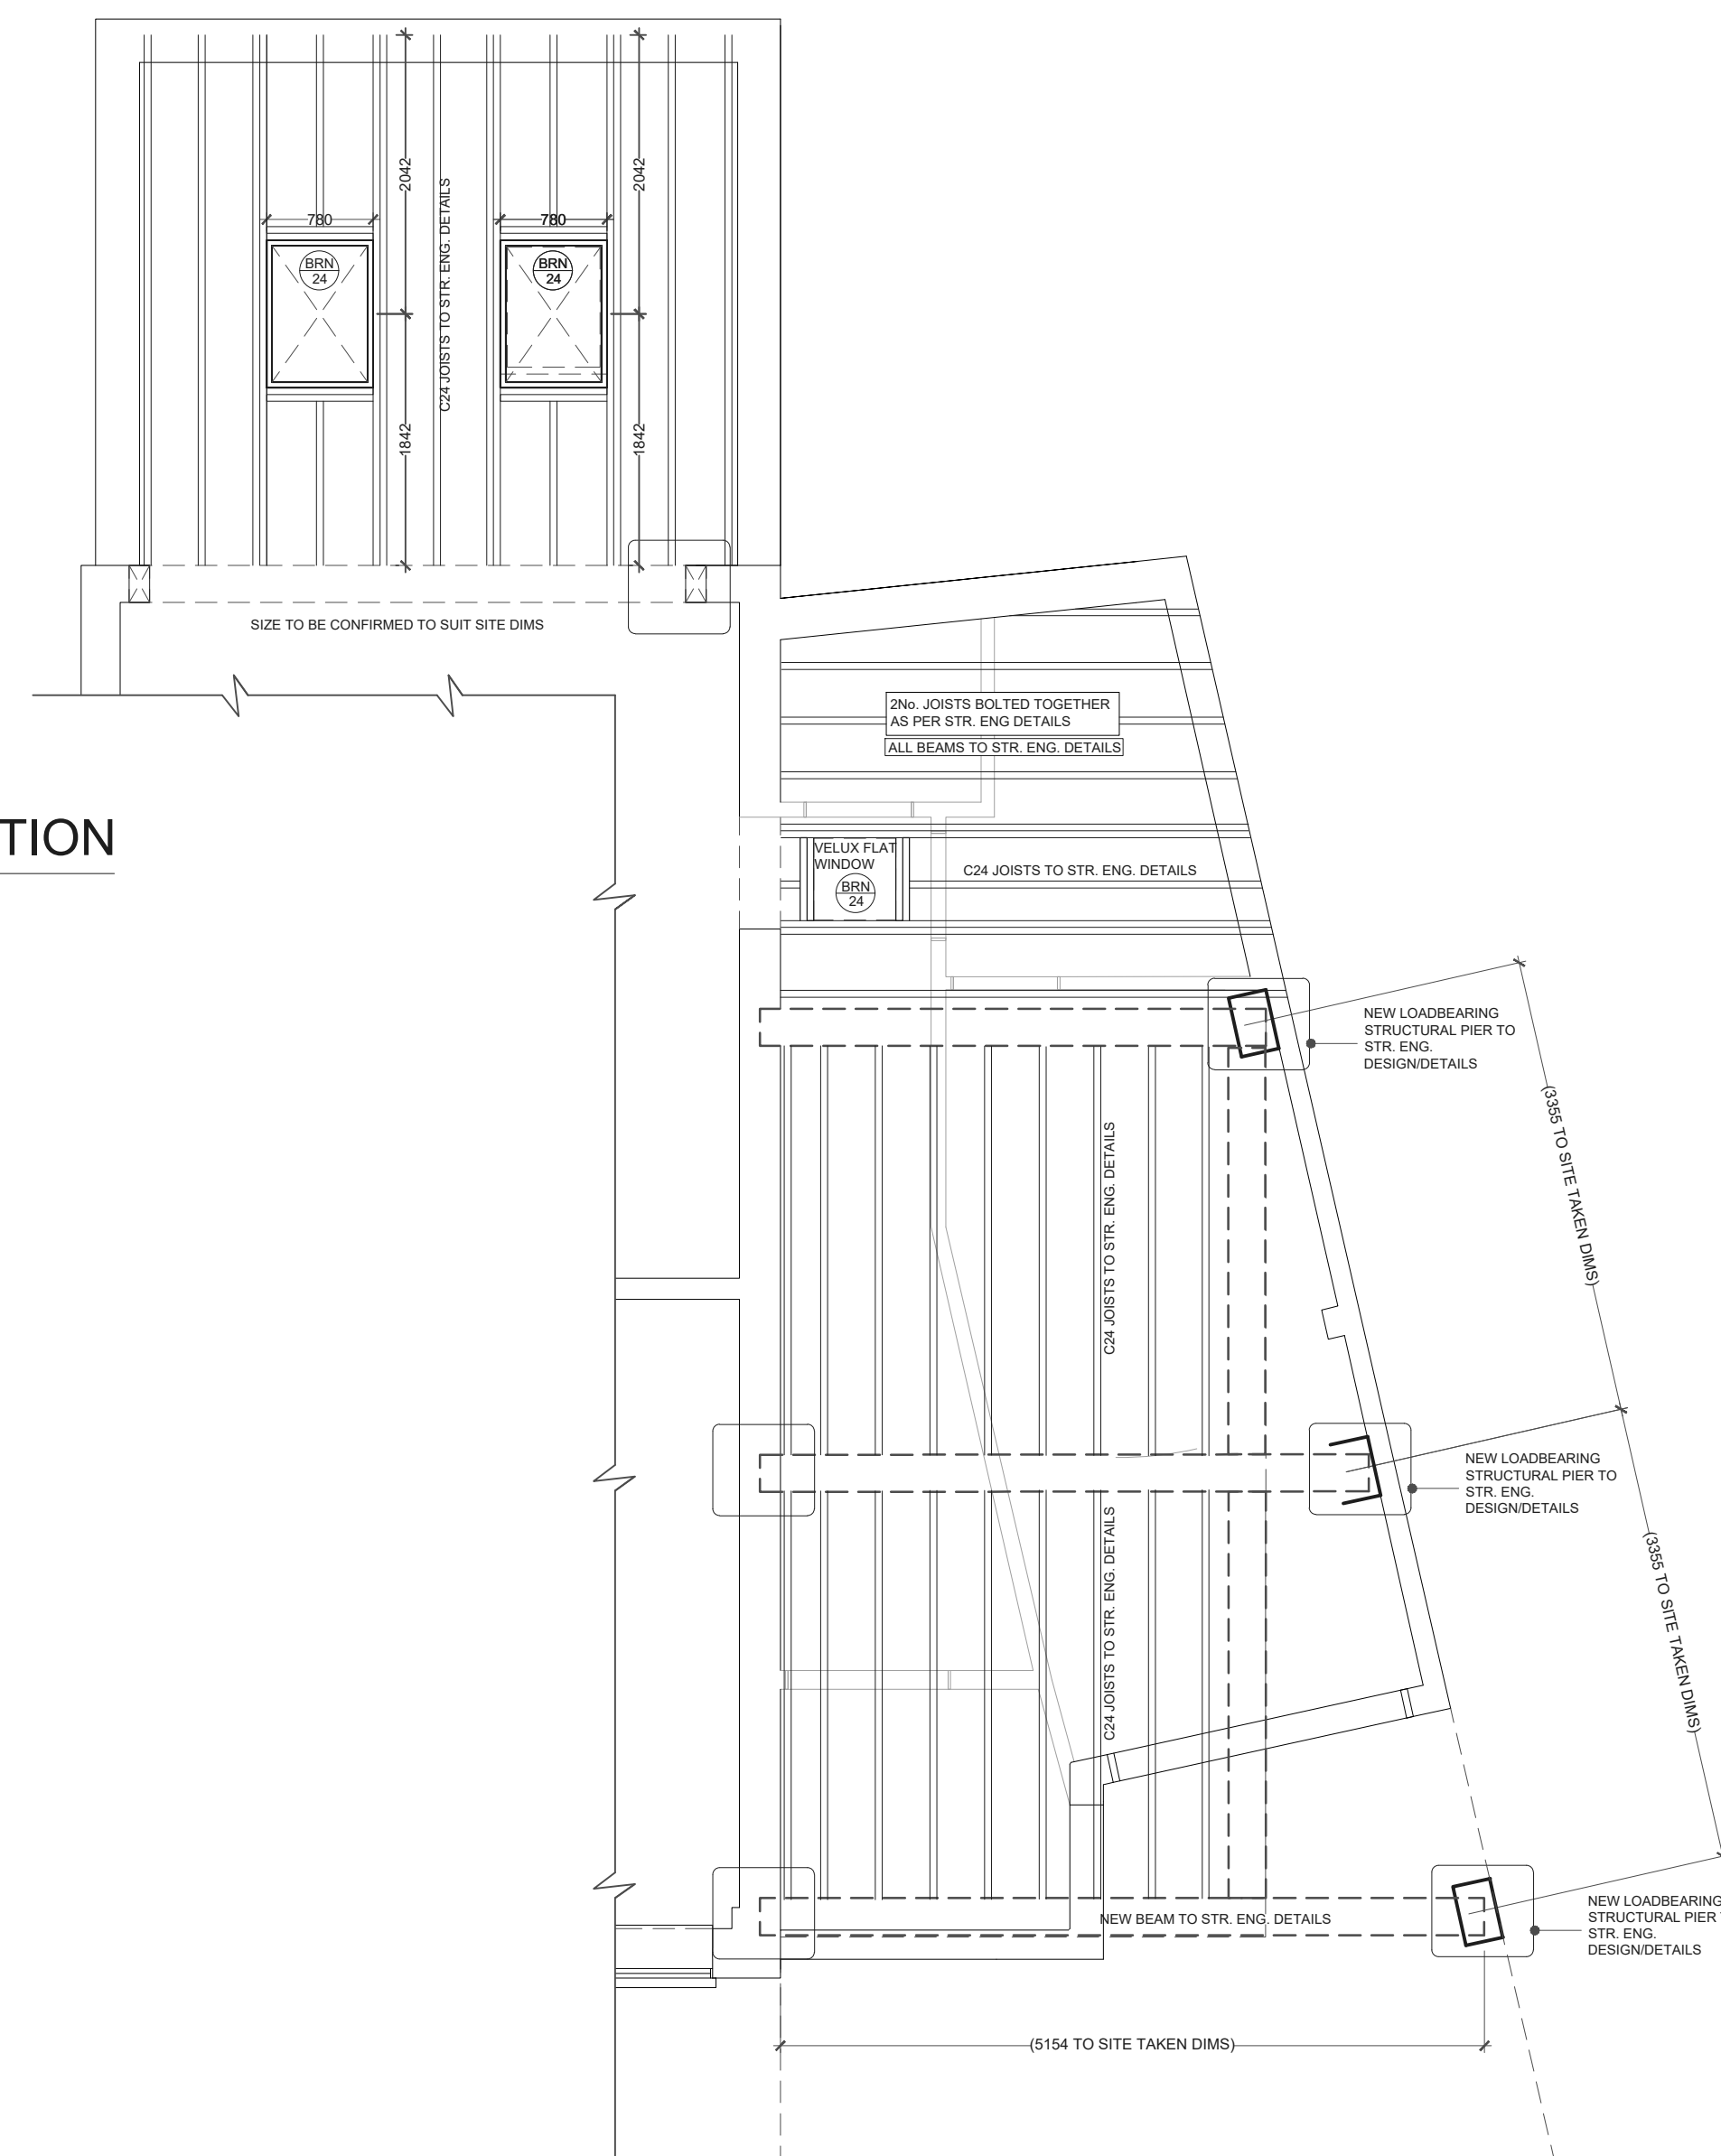

21 PROPOSED STEEL/JOIST PLAN
1:50


NOTE:
DRAWING:READ_01A TO BE USED IN
CONJUNCTION WITH ASSOCIATED BUILDING
REGULATIONS NOTES READ/BRN.
DIRECTIONAL NORTH ARROW SHOWN ON BLOCK
& LOCATION PLANS READ/BLP.

DETAILS AND DIMENSIONS OF ALL LEVELS OF PROPOSED PLANS TO BE CHECKED ON SITE BY APPOINTED CONTRACTOR PRIOR TO ANY COMMENCEMENT/ORDERING OF MATERIALS OF WORK, ANY QUERIES, VARIATIONS OR DISCREPENCIES DIRECTED TO CLIENT - DM DESIGNS ACCEPTS NO RESPONSIBILITY IN ANY PART ON DRAWINGS UNLESS OTHERWISE AGREED PRIOR.


BRN — DENOTES ATTACHED BUILDING REGULATION NOTES
1 — DENOTES ITEM No.

MODIFICATIONS	ISSUE:
TITLE CHANGE AND CAR PARK PROVISION ADDED	27.02.19 - B
SIDE EXTENSION ABOVE EX. GARAGE. REPLACEMENT ROOF TO EX. CONSERVATORY	


MR & MRS READ,
7 PARK ROAD, PURBROOK, WATERLOOVILLE,
HAMPSHIRE, PO7 5EP

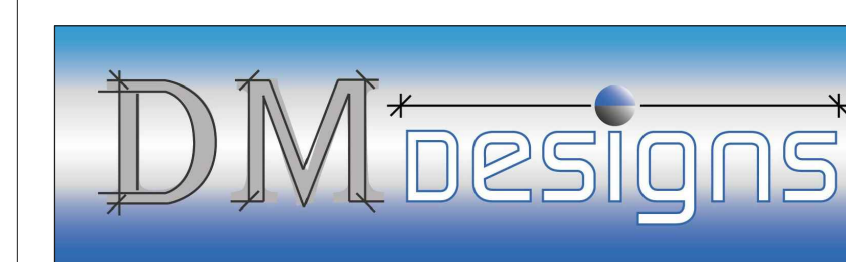


DRAWING NO:		1 OF 1
READ 01A		
SCALE:	VARIES:	
DATE:	05.02.201	
REVISION:	B	A0

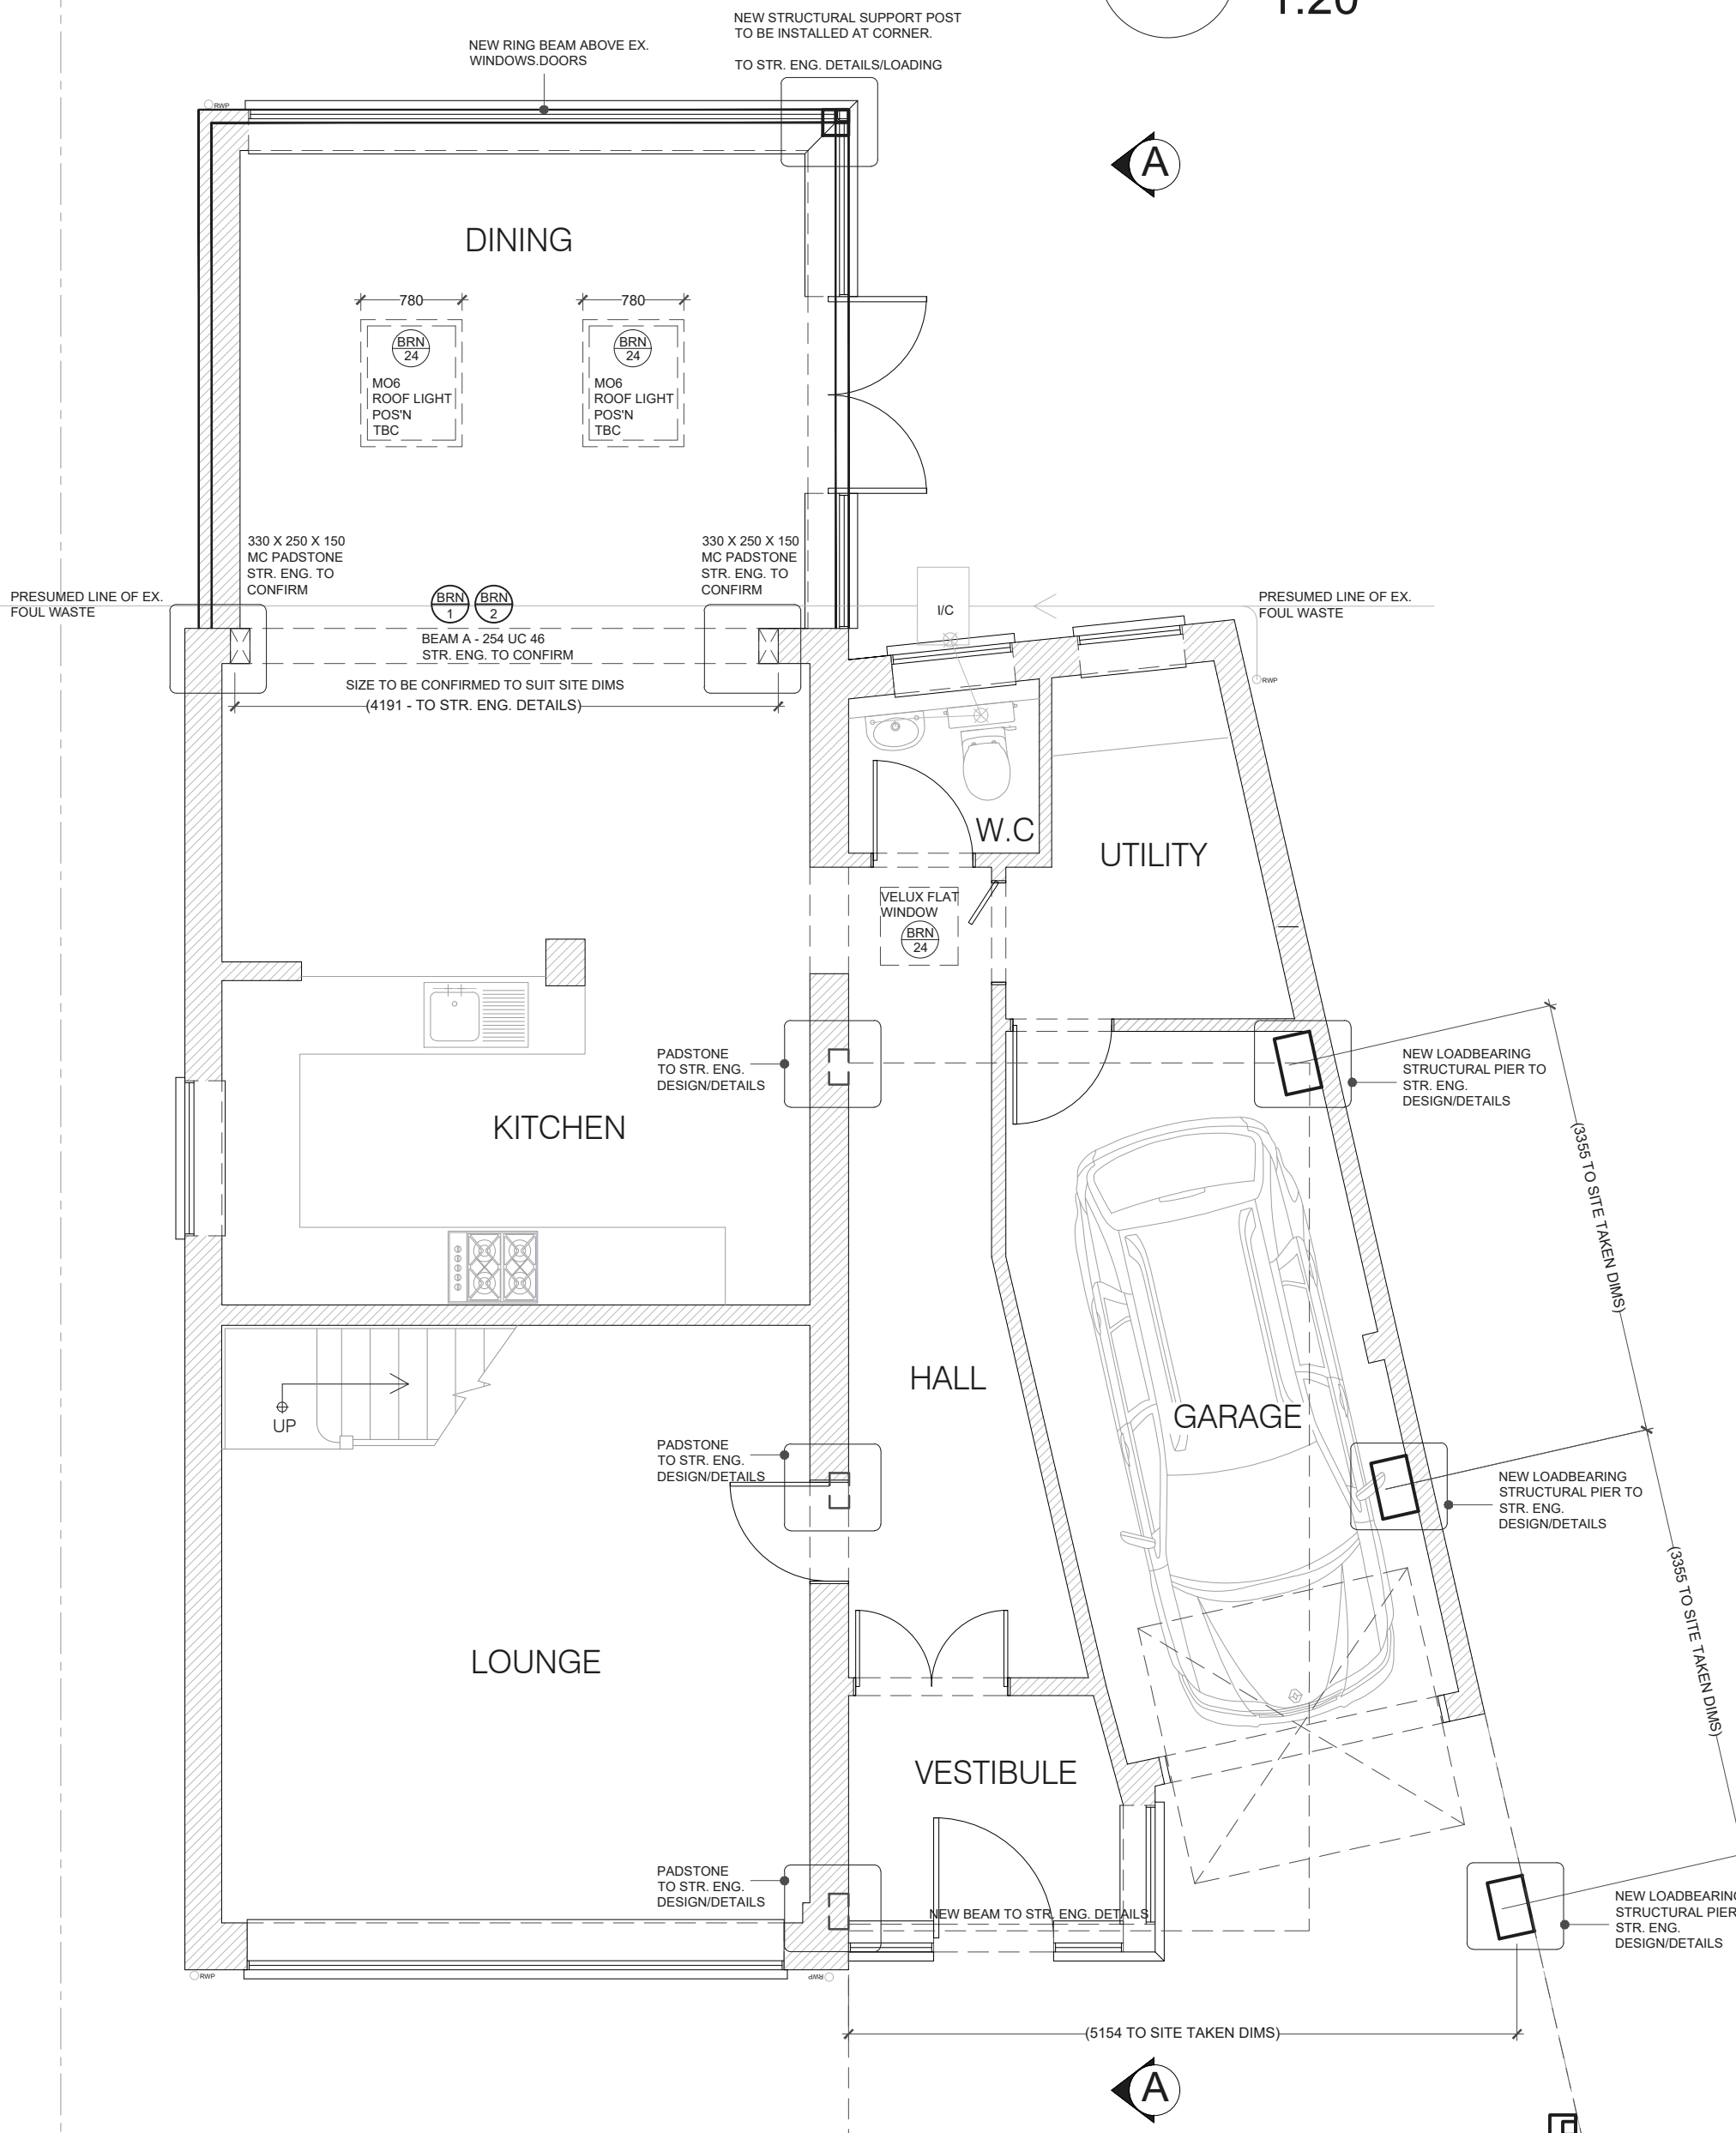

18 PROPOSED GRD FLOOR PLAN
1:50

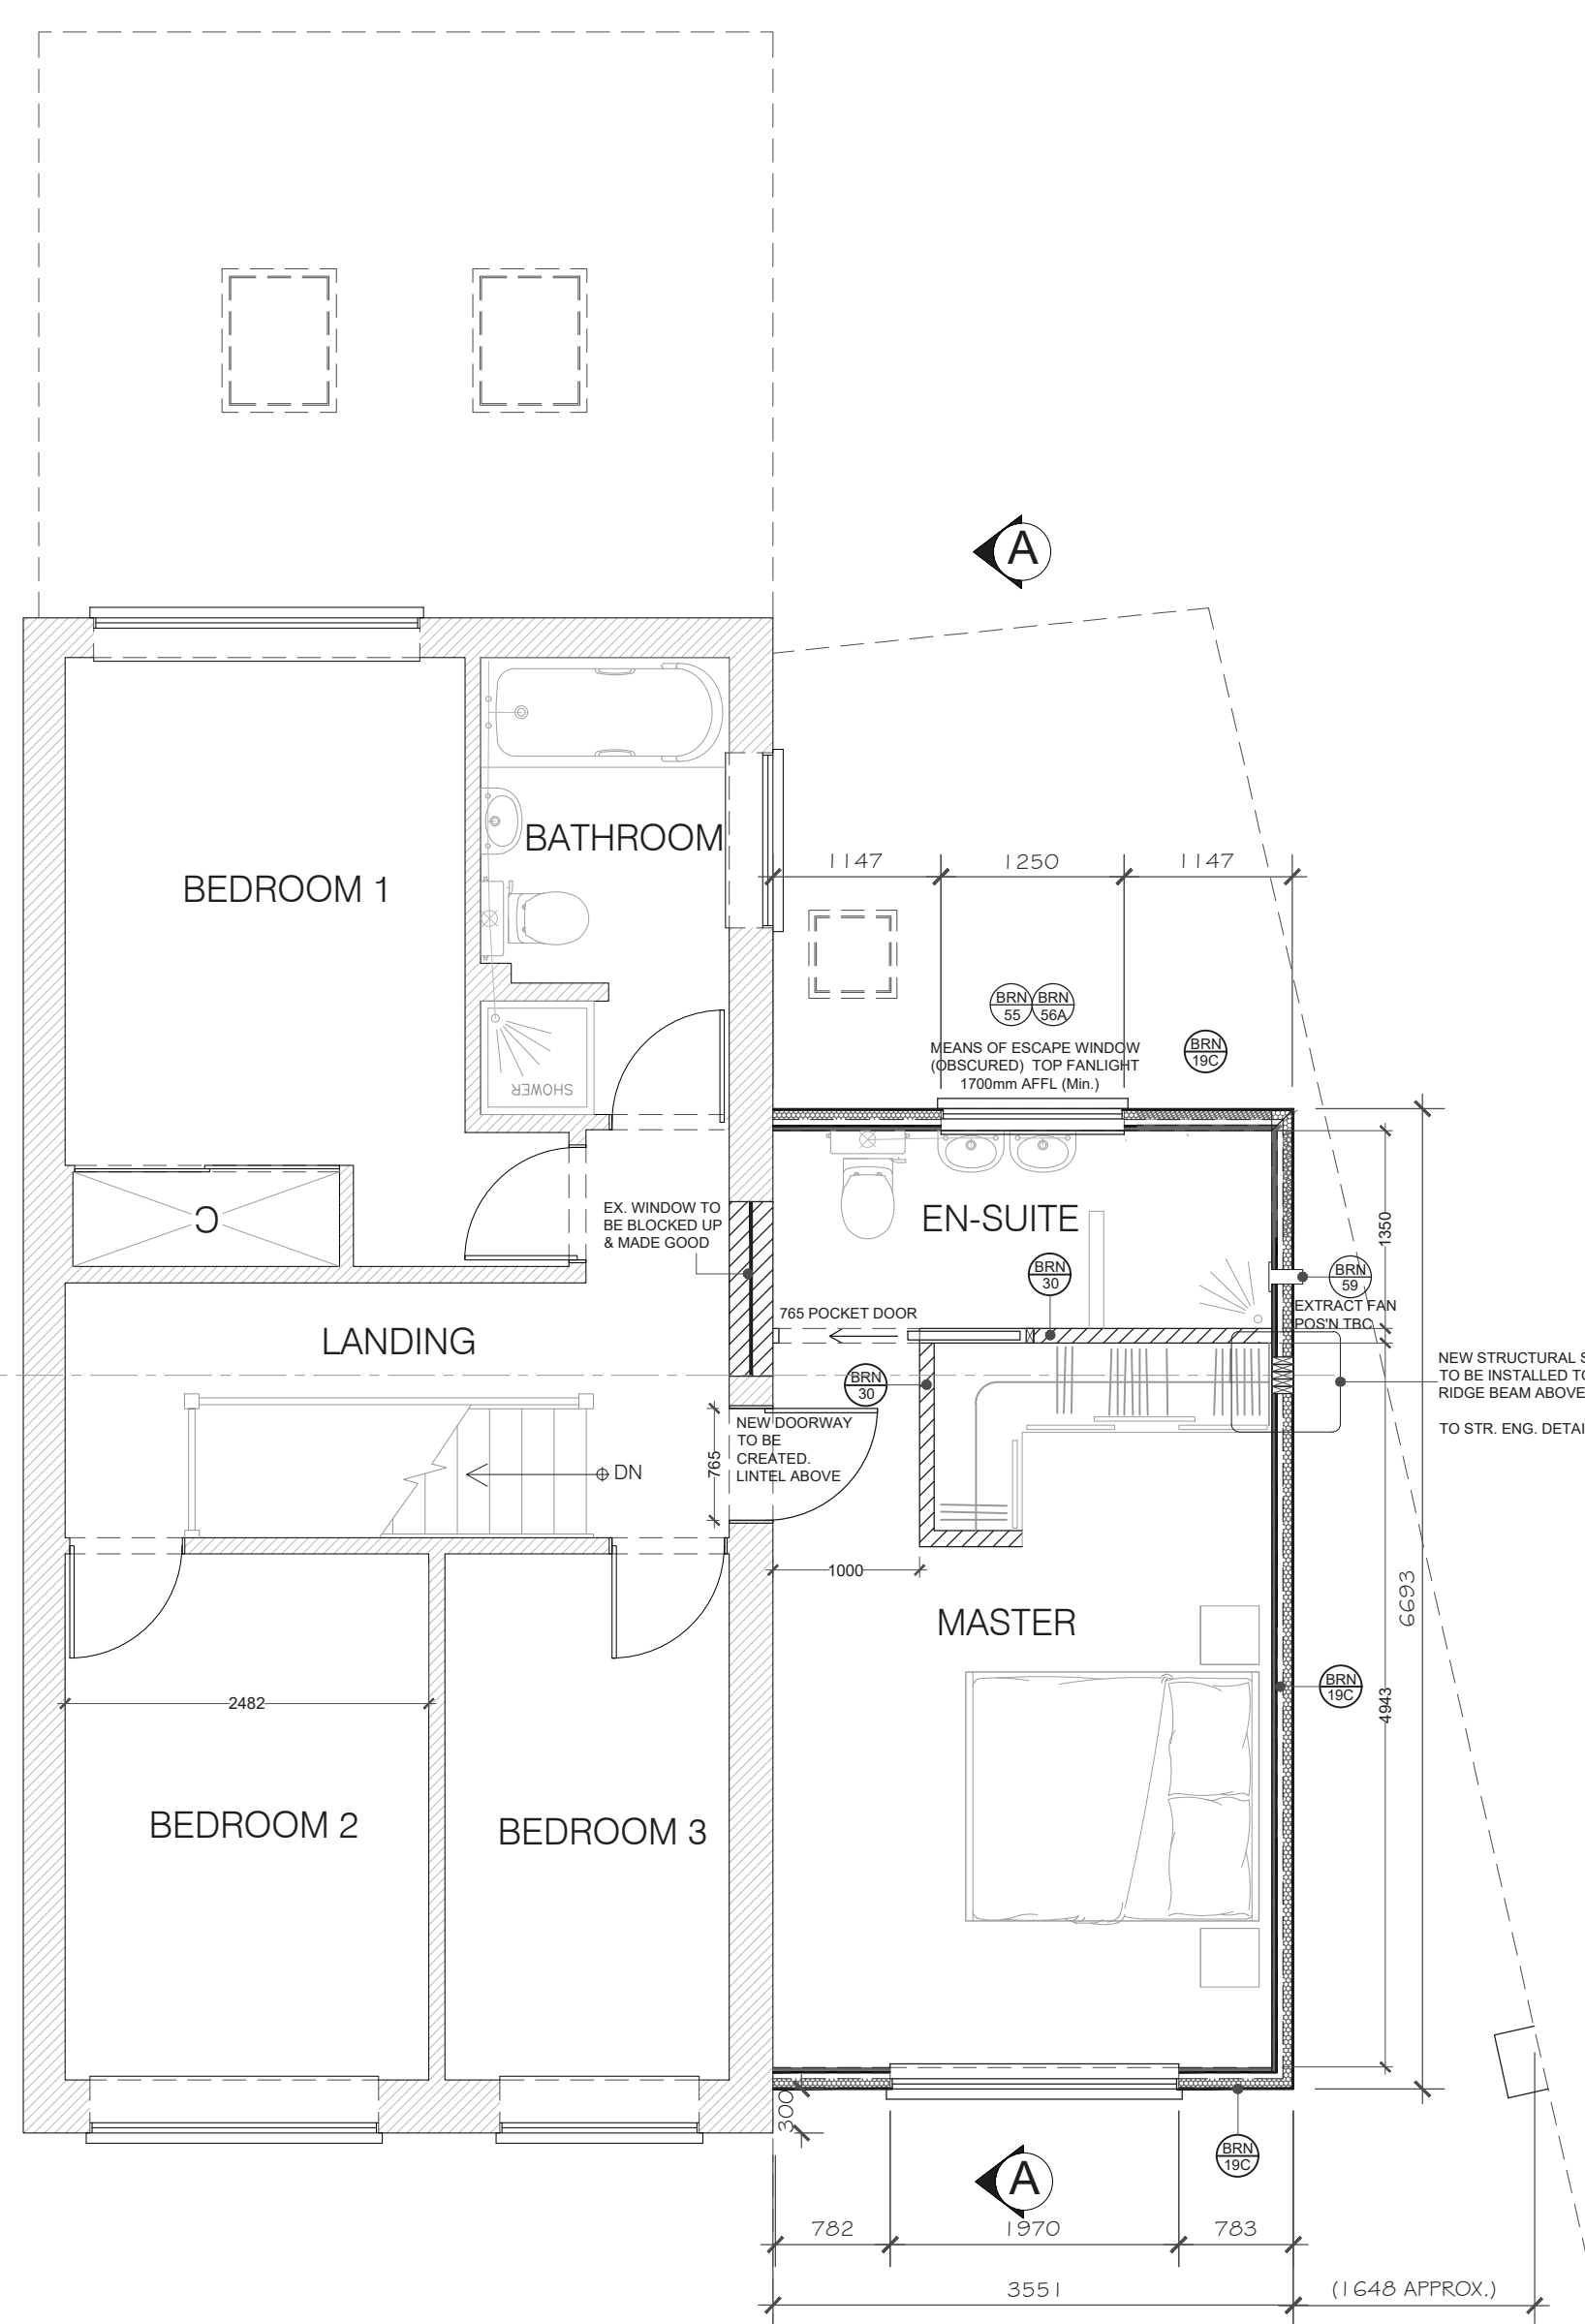

19 PROPOSED FIRST FLOOR PLAN
1:50

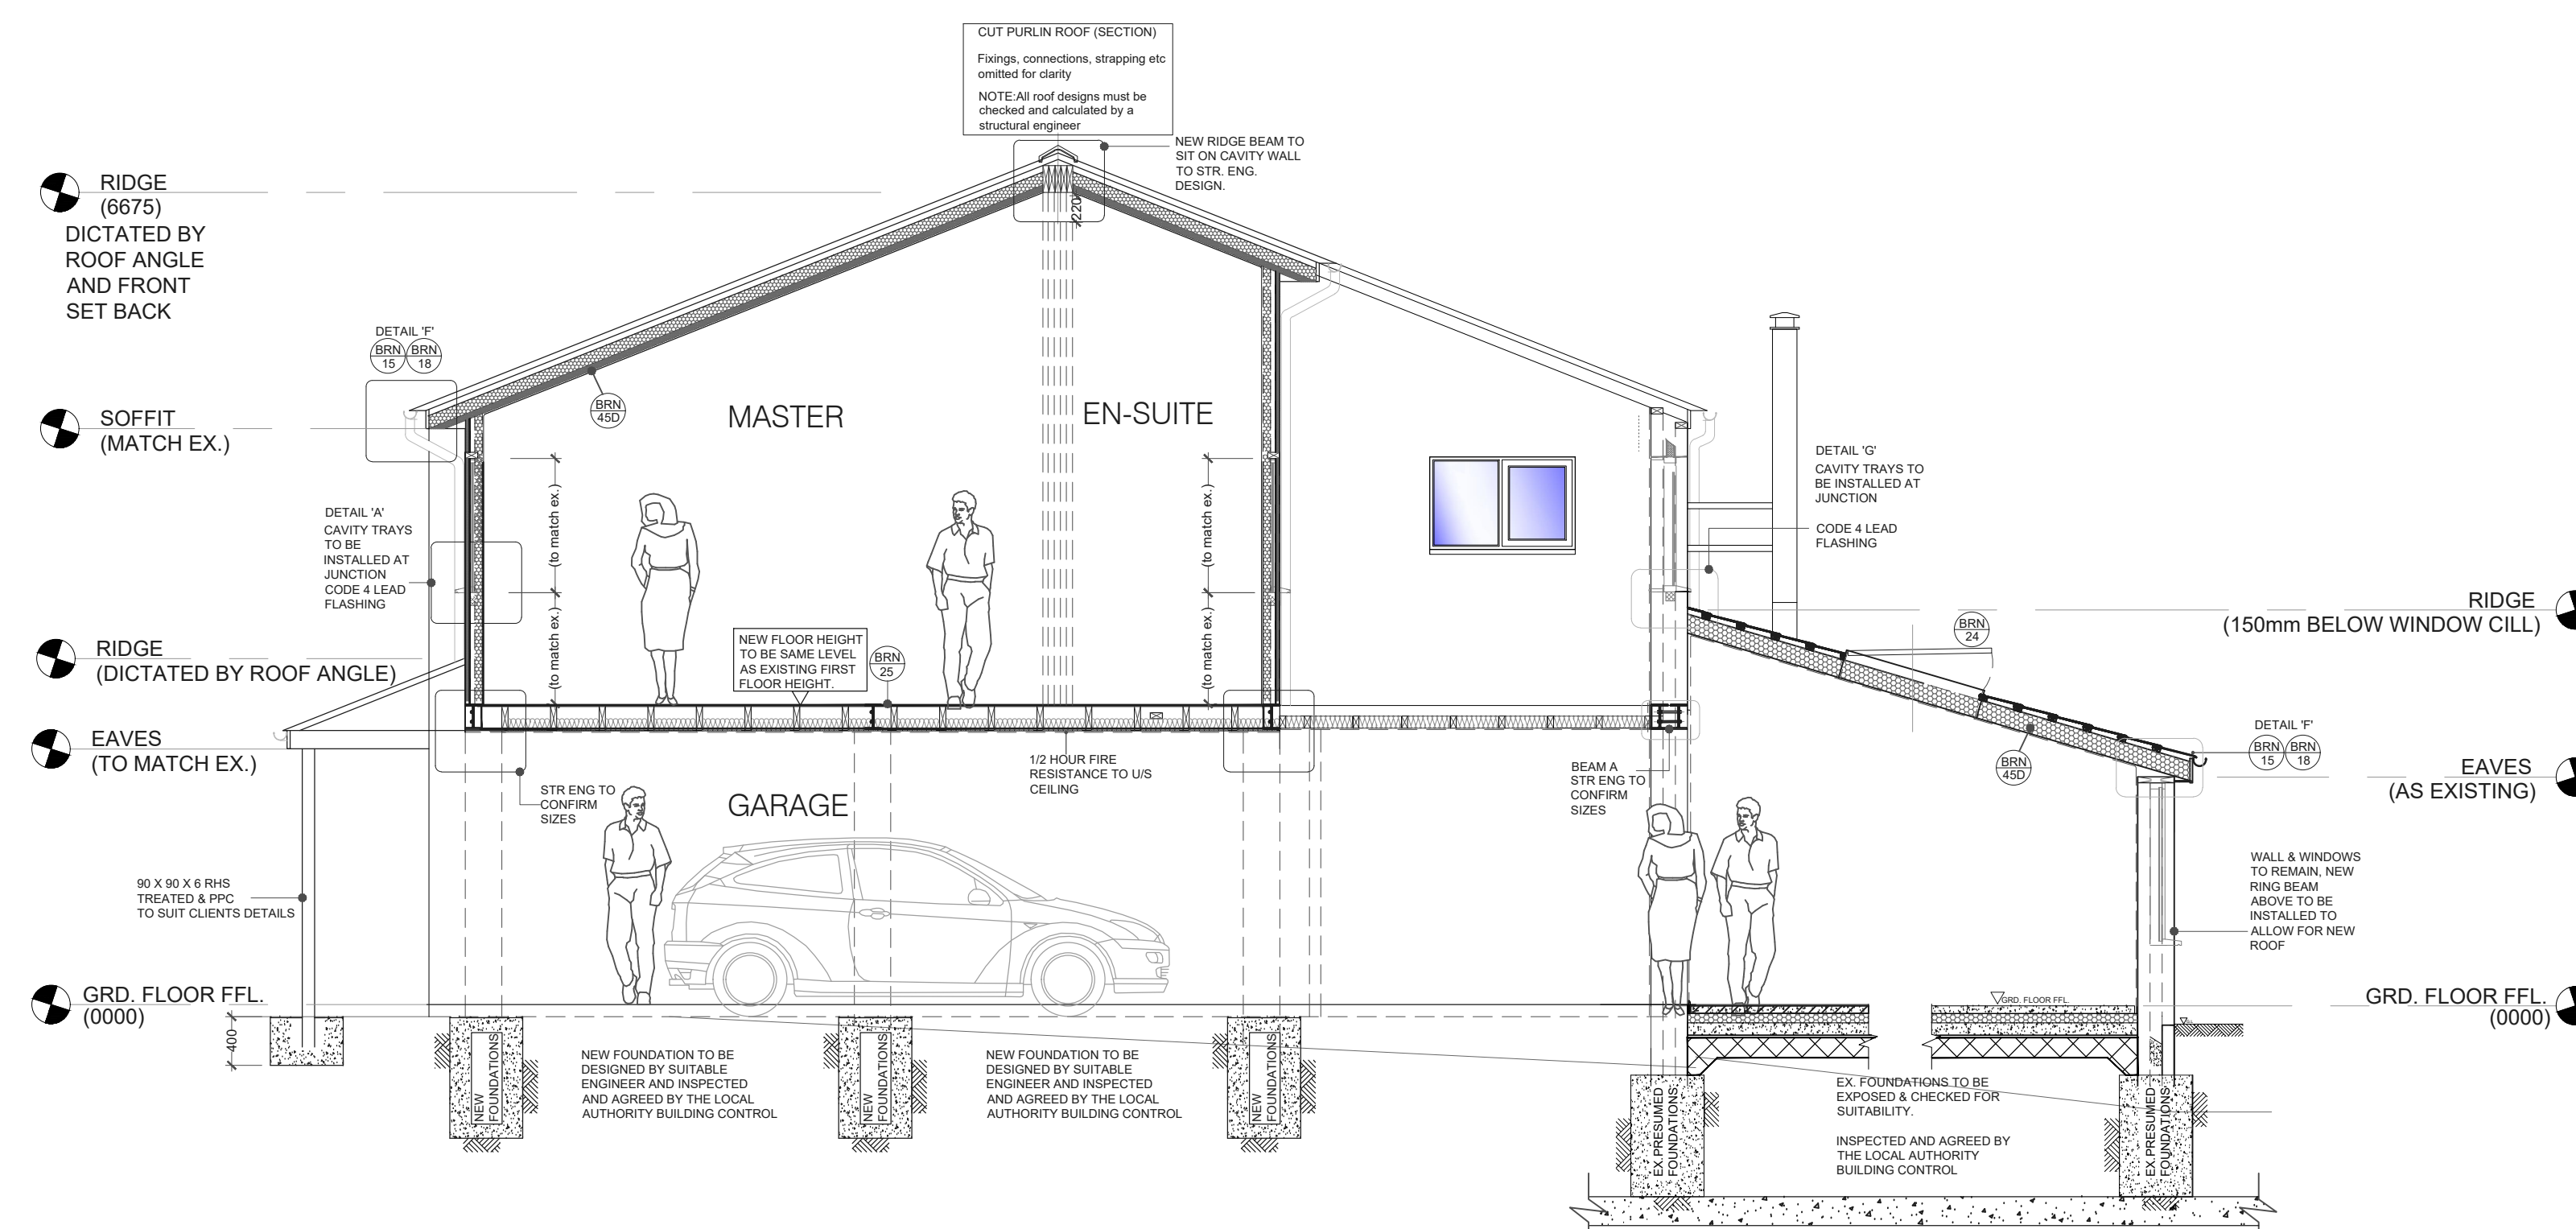

20 PROPOSED SECTION A-A
1:50