





FRONT ELEVATION TO ELM GROVE



REAR ELEVATION

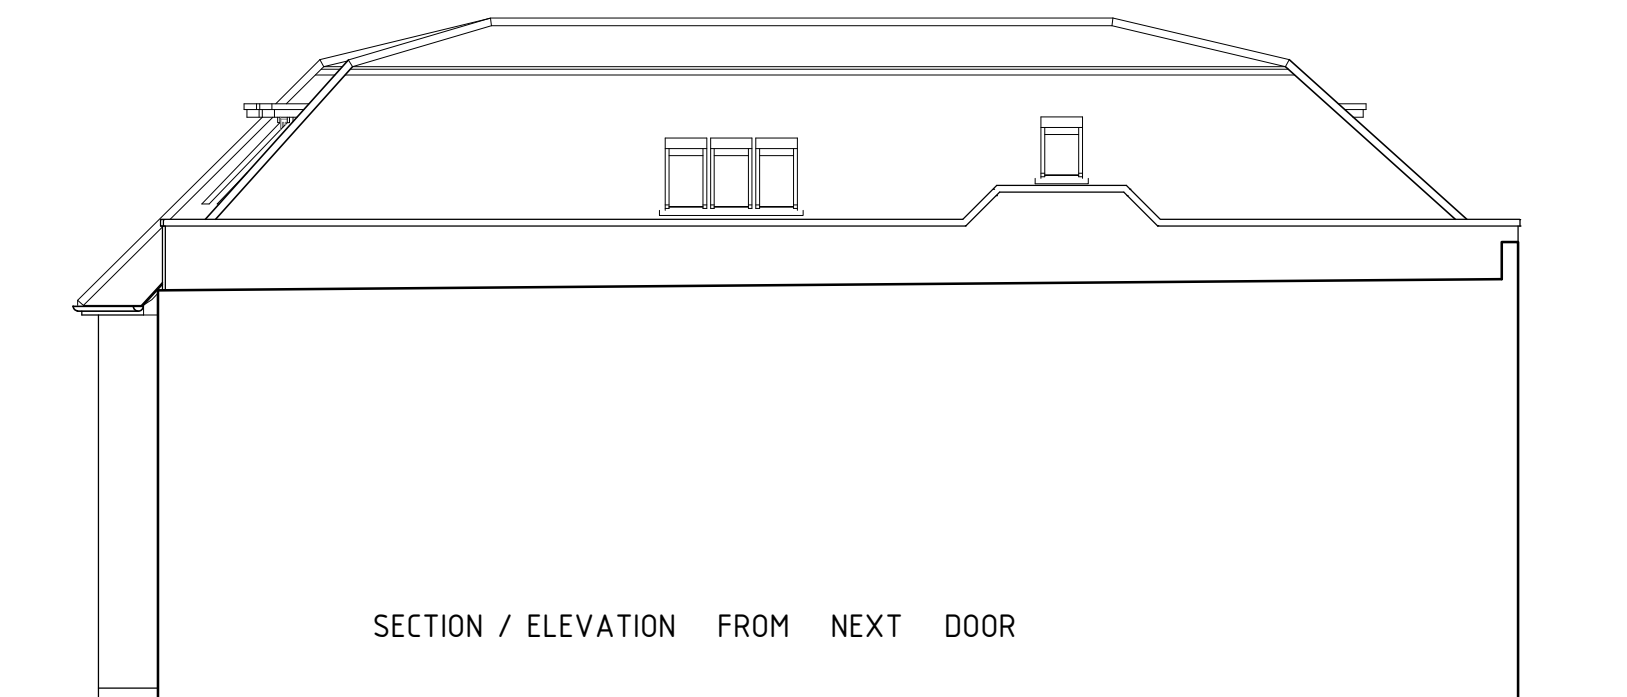

SECTION / ELEVATION FROM NEXT DOOR

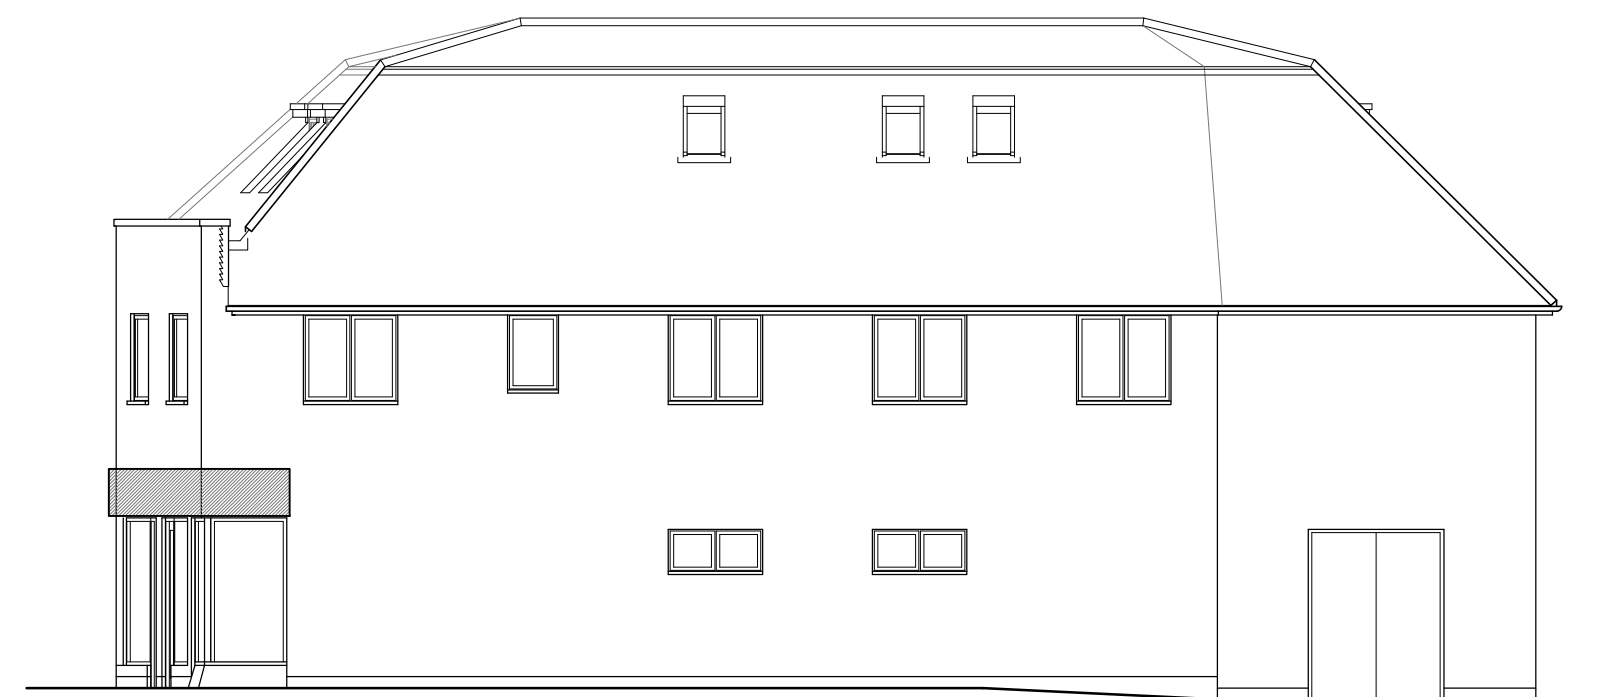

ELEVATION FROM CAR PARK ENTRANCE

0m  10m
Scale 1:100 @ A2

EXISTING ELEVATIONS (UNCHANGED)

31 ELM GROVE
HAYLING ISLAND

Project no: 170601
Date: 01/10/2019

Drawing no: 1002
Scale: AS SHOWN

GORDON@GDBTECHNICALARCHITECTURE.CO.UK
07875 108300

GDB TECHNICAL
ARCHITECTURE