


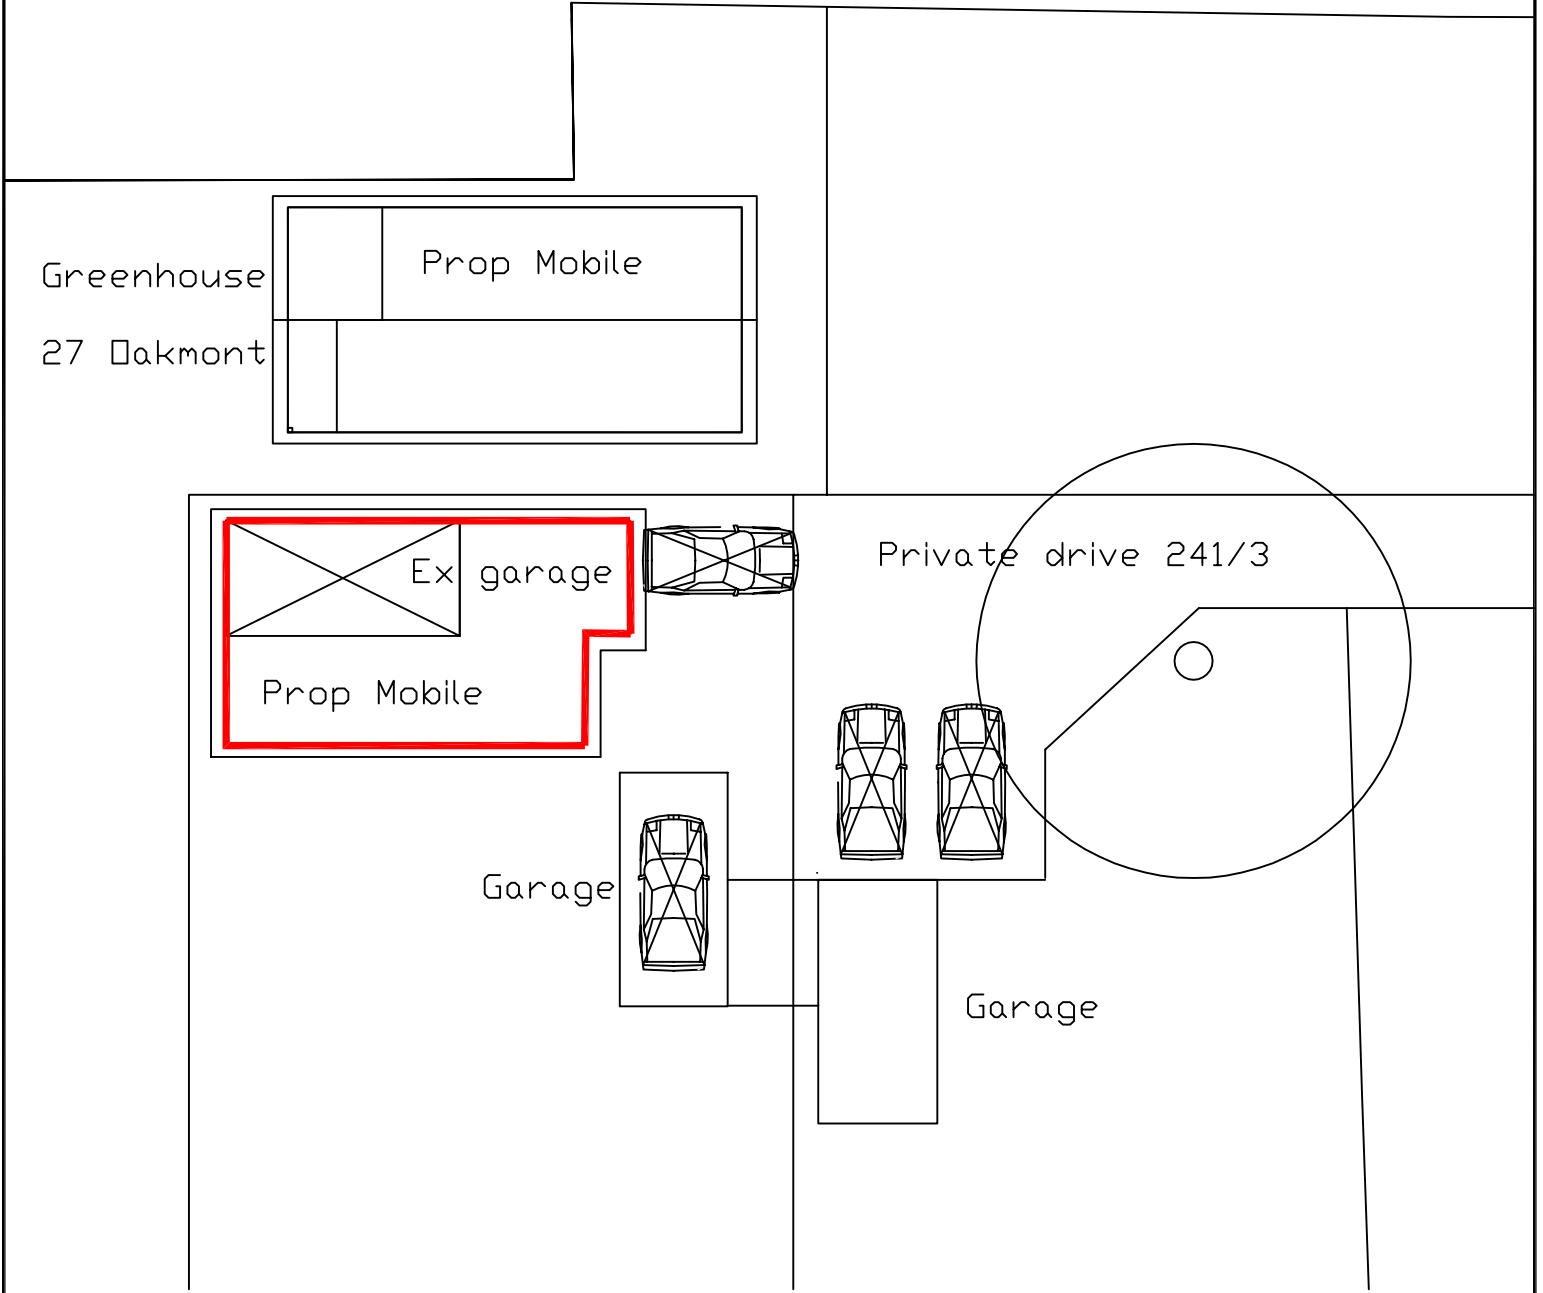

Notes
Distances in millimetres

A4

Address: 241 LONDON ROAD, Waterlooville, PO8 8DD	Detail: MOBILE HOME	Scale: 1/200
Title: SITE PLAN	Drg No: 22	Rev: E