


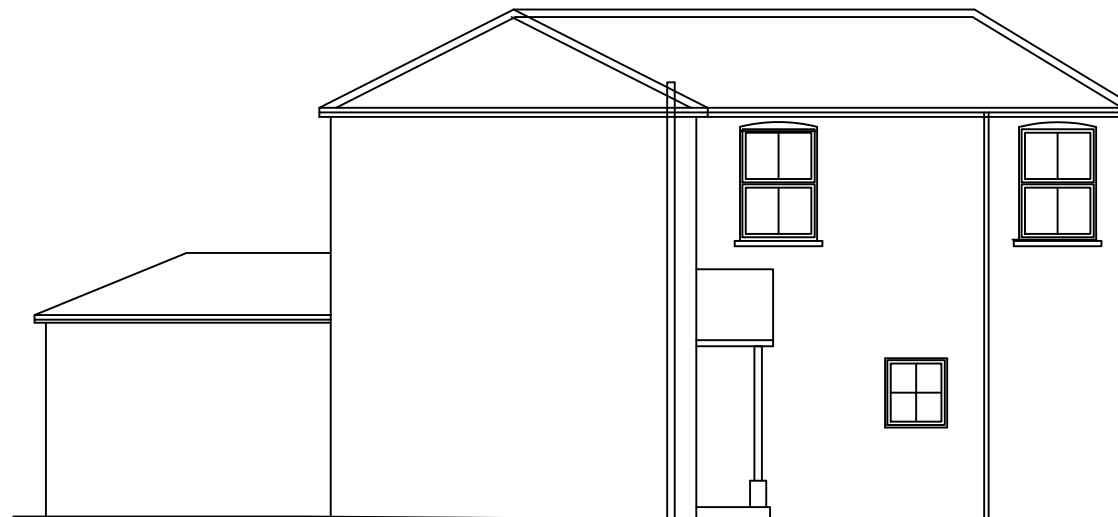


1 existing front elevation - east
scale 1:100 @ A3



2 existing side elevation - south
scale 1:100 @ A3




3 existing rear elevation - west
scale 1:100 @ A3

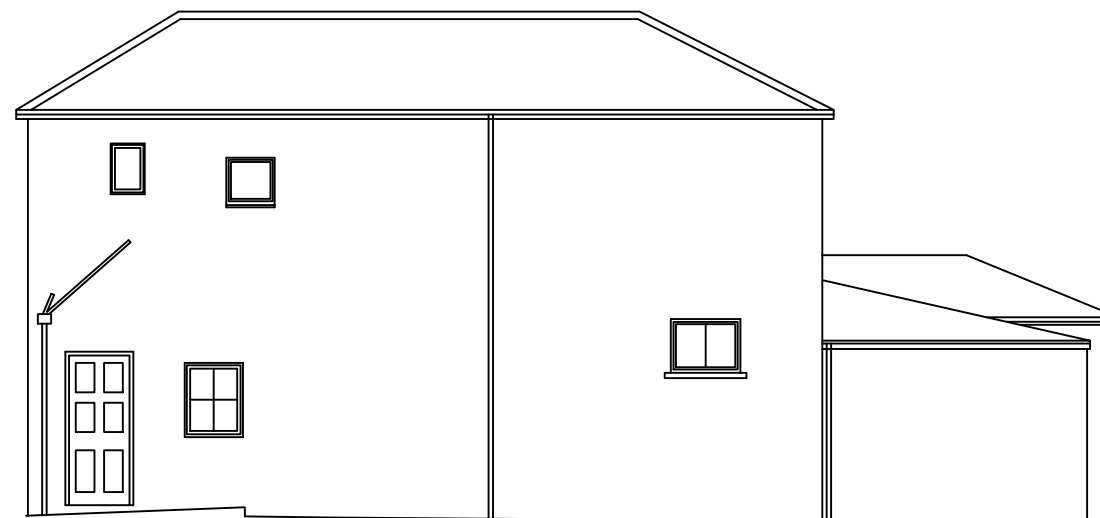

4 existing side elevation - north
scale 1:100 @ A3

key

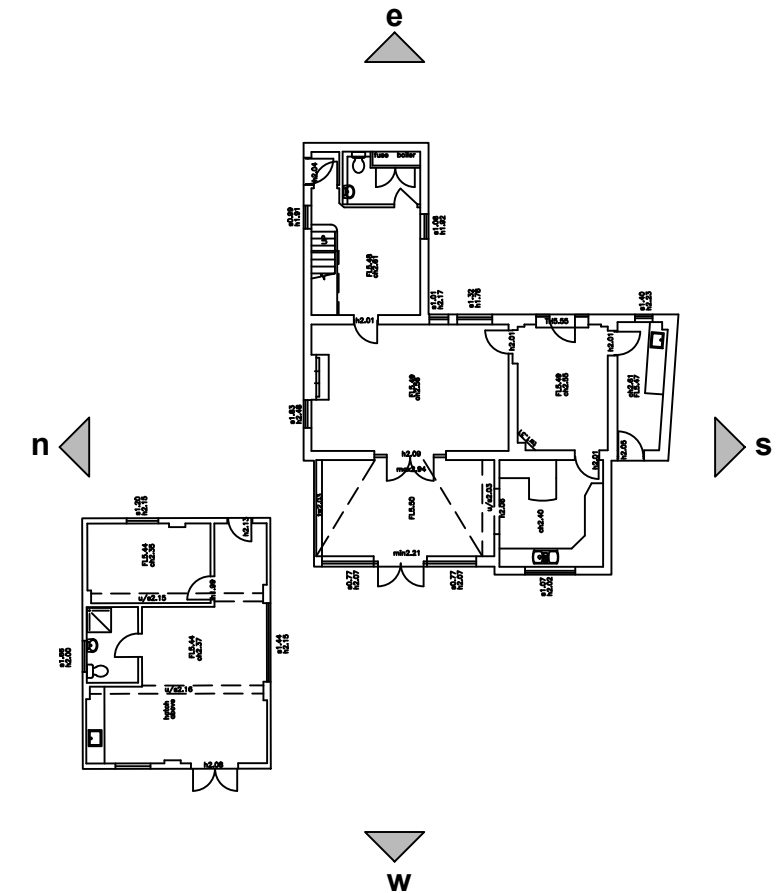


pre-application

this drawing is not for
construction
this drawing is the
property of:
dwell design
unit 8d,
funtley court,
funtley hill,
fareham,
po16 7uy

revisions
a/29.08.19/issued for pre-application

scale bars

1:100

 

scale
1:100 @ A3

job name
clarence house,
stamford avenue

date
february 2019

job number
18038

drawing number
(pl)005

drawing name
existing house
elevations

status
planning

revision
a

dwell design
ltd