



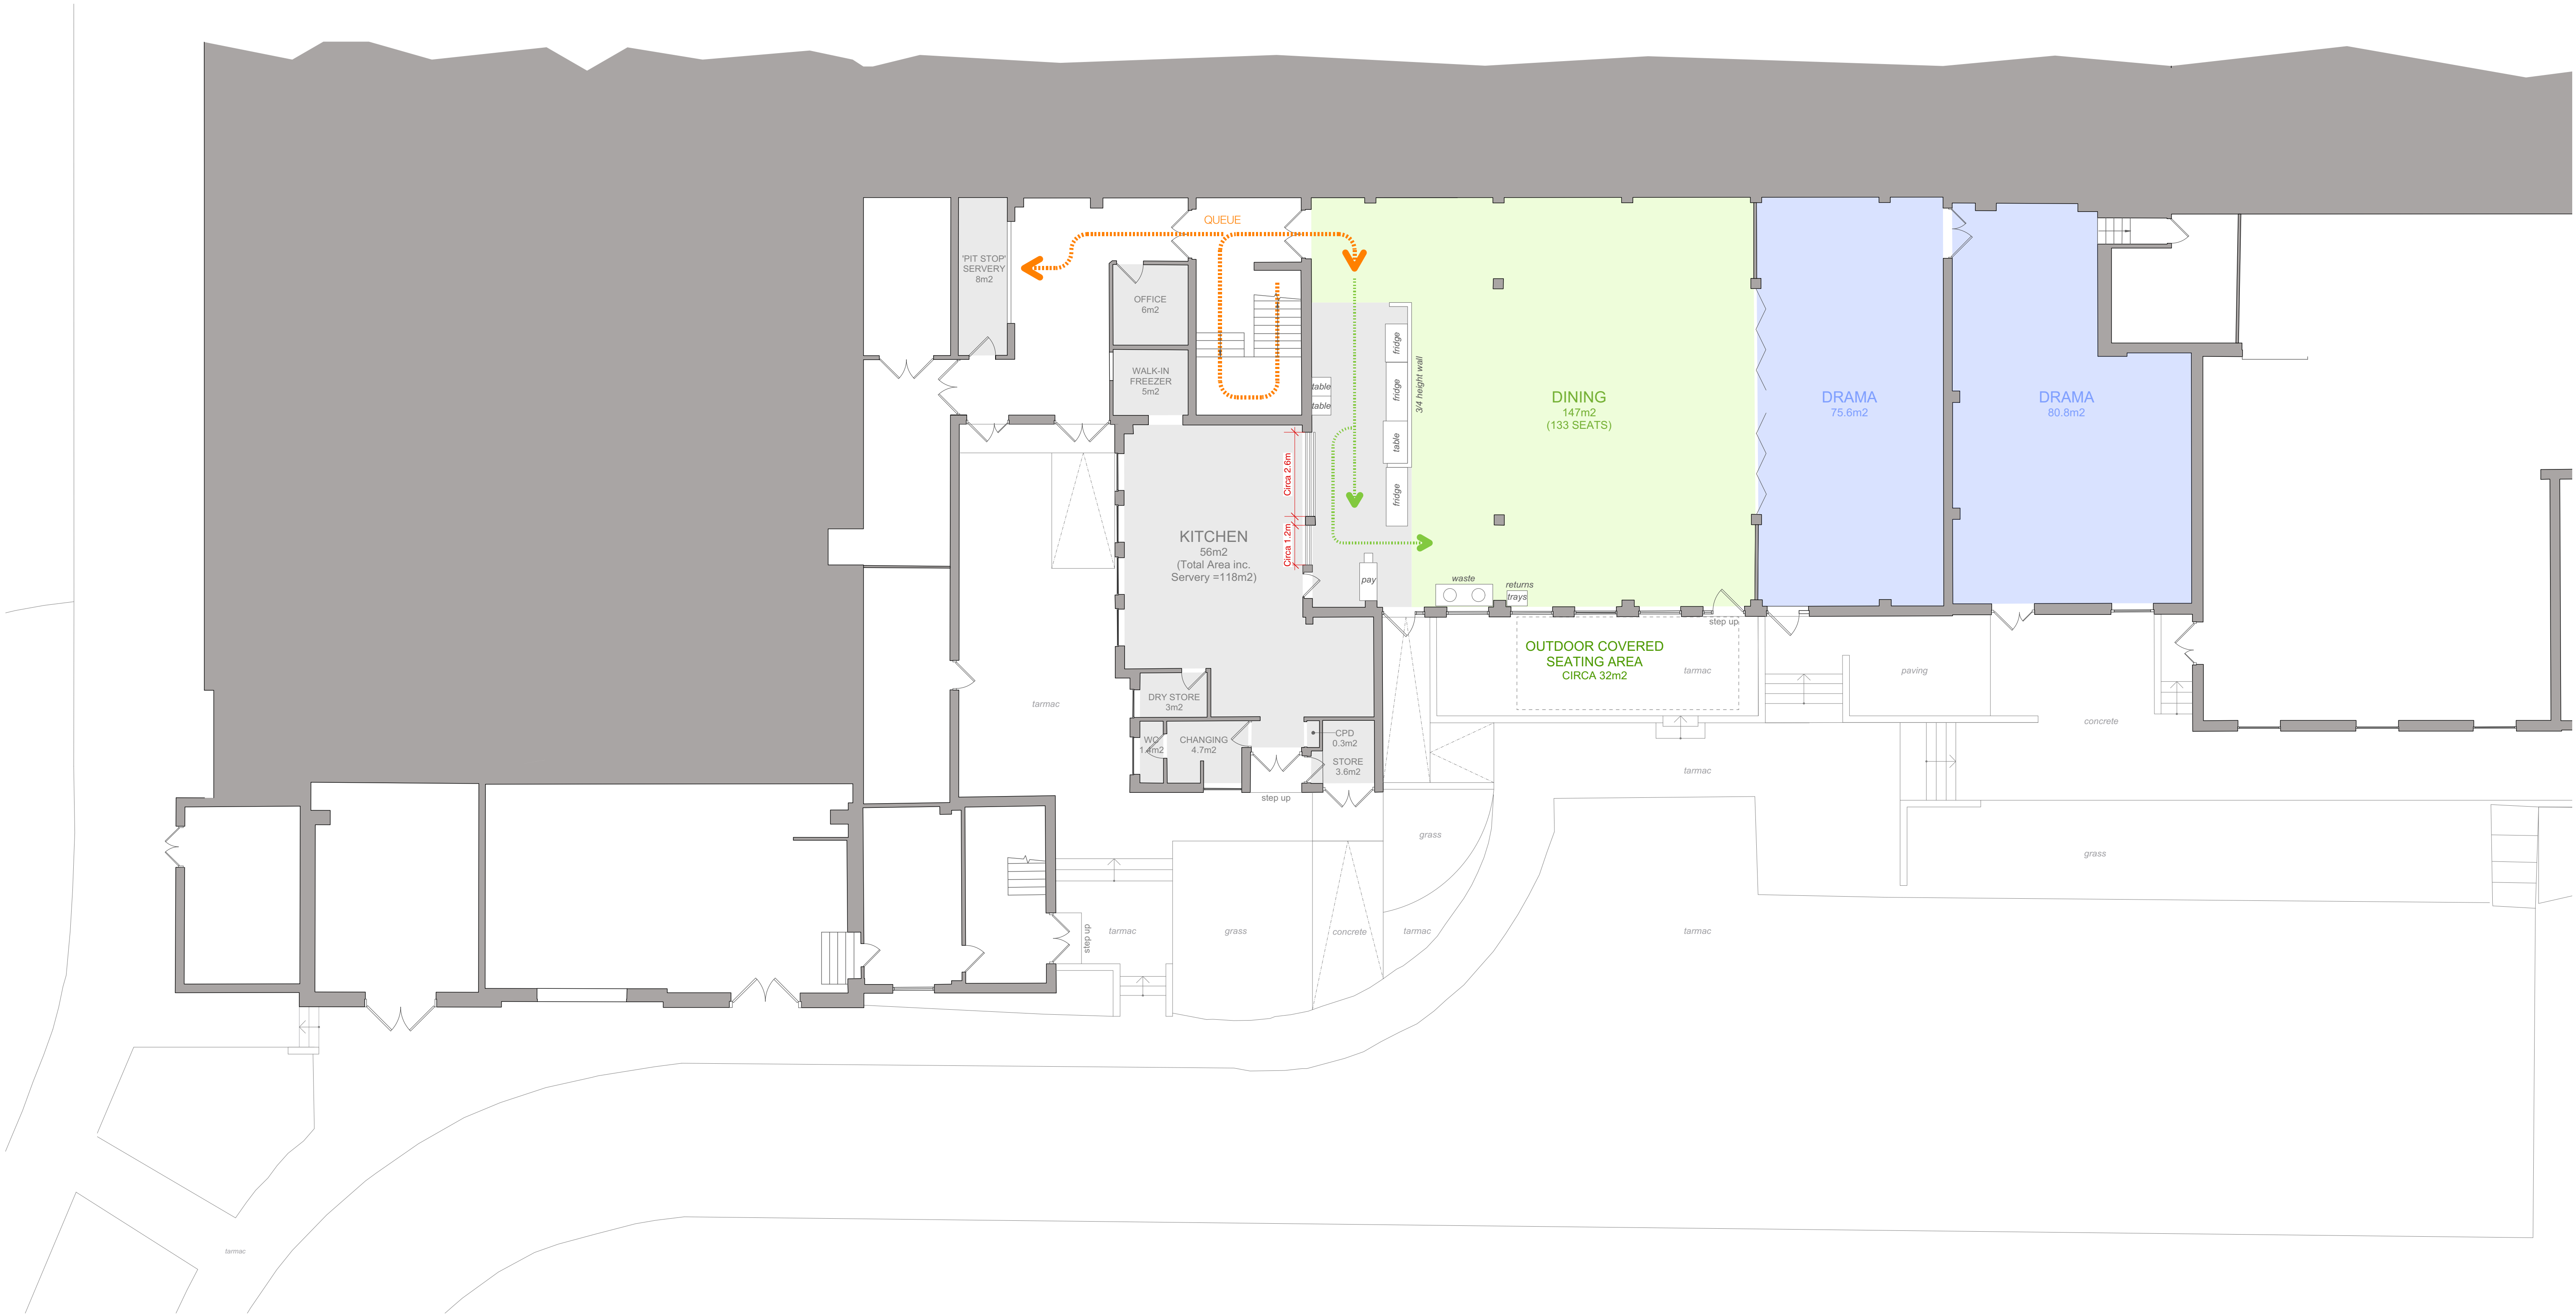

EXISTING BASEMENT FLOOR PLAN

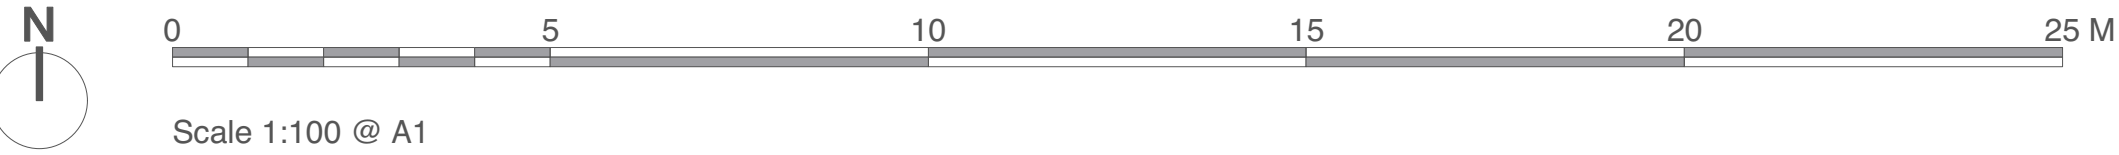

Chartered Architects
Chartered Building Surveyors
Interior Designers
CDM Services
3 GP Centre, Yeoman Road,
Ringwood, Hampshire, BH24 3FF
+44 (0)1425 472 833
www.kendallkingscott.co.uk

Project
Romero Block Phase 2
Client
Oaklands Catholic School
& Sixth Form College
Scale
1:100
Paper Size
A1
Filename
190601.vwx
© Copyright
Do not scale this drawing

P0211/10/19 JS PS Notes updated.
Rev Date By Ap Note

Drawing Title
Existing Floor Plan
('Basement')

Project Number
190601-1100

Drawing Number
P02

Date
26/9/19

Drawn
CS

Checked
JS

Status
PLANNING

Only to be used on the site for which designed. The electronic transmission of design information contained in this drawing is carried out entirely at the User's risk and Kendall Kingscott Ltd. will have no liability for any errors or inaccuracies arising therefrom. The architectural services of Kendall Kingscott Ltd. shall have no responsibility for any errors or inaccuracies arising therefrom.