




Rev.	Date	Note	Author	Checked
-	dd/mm/yy	Note	XXX	XXX

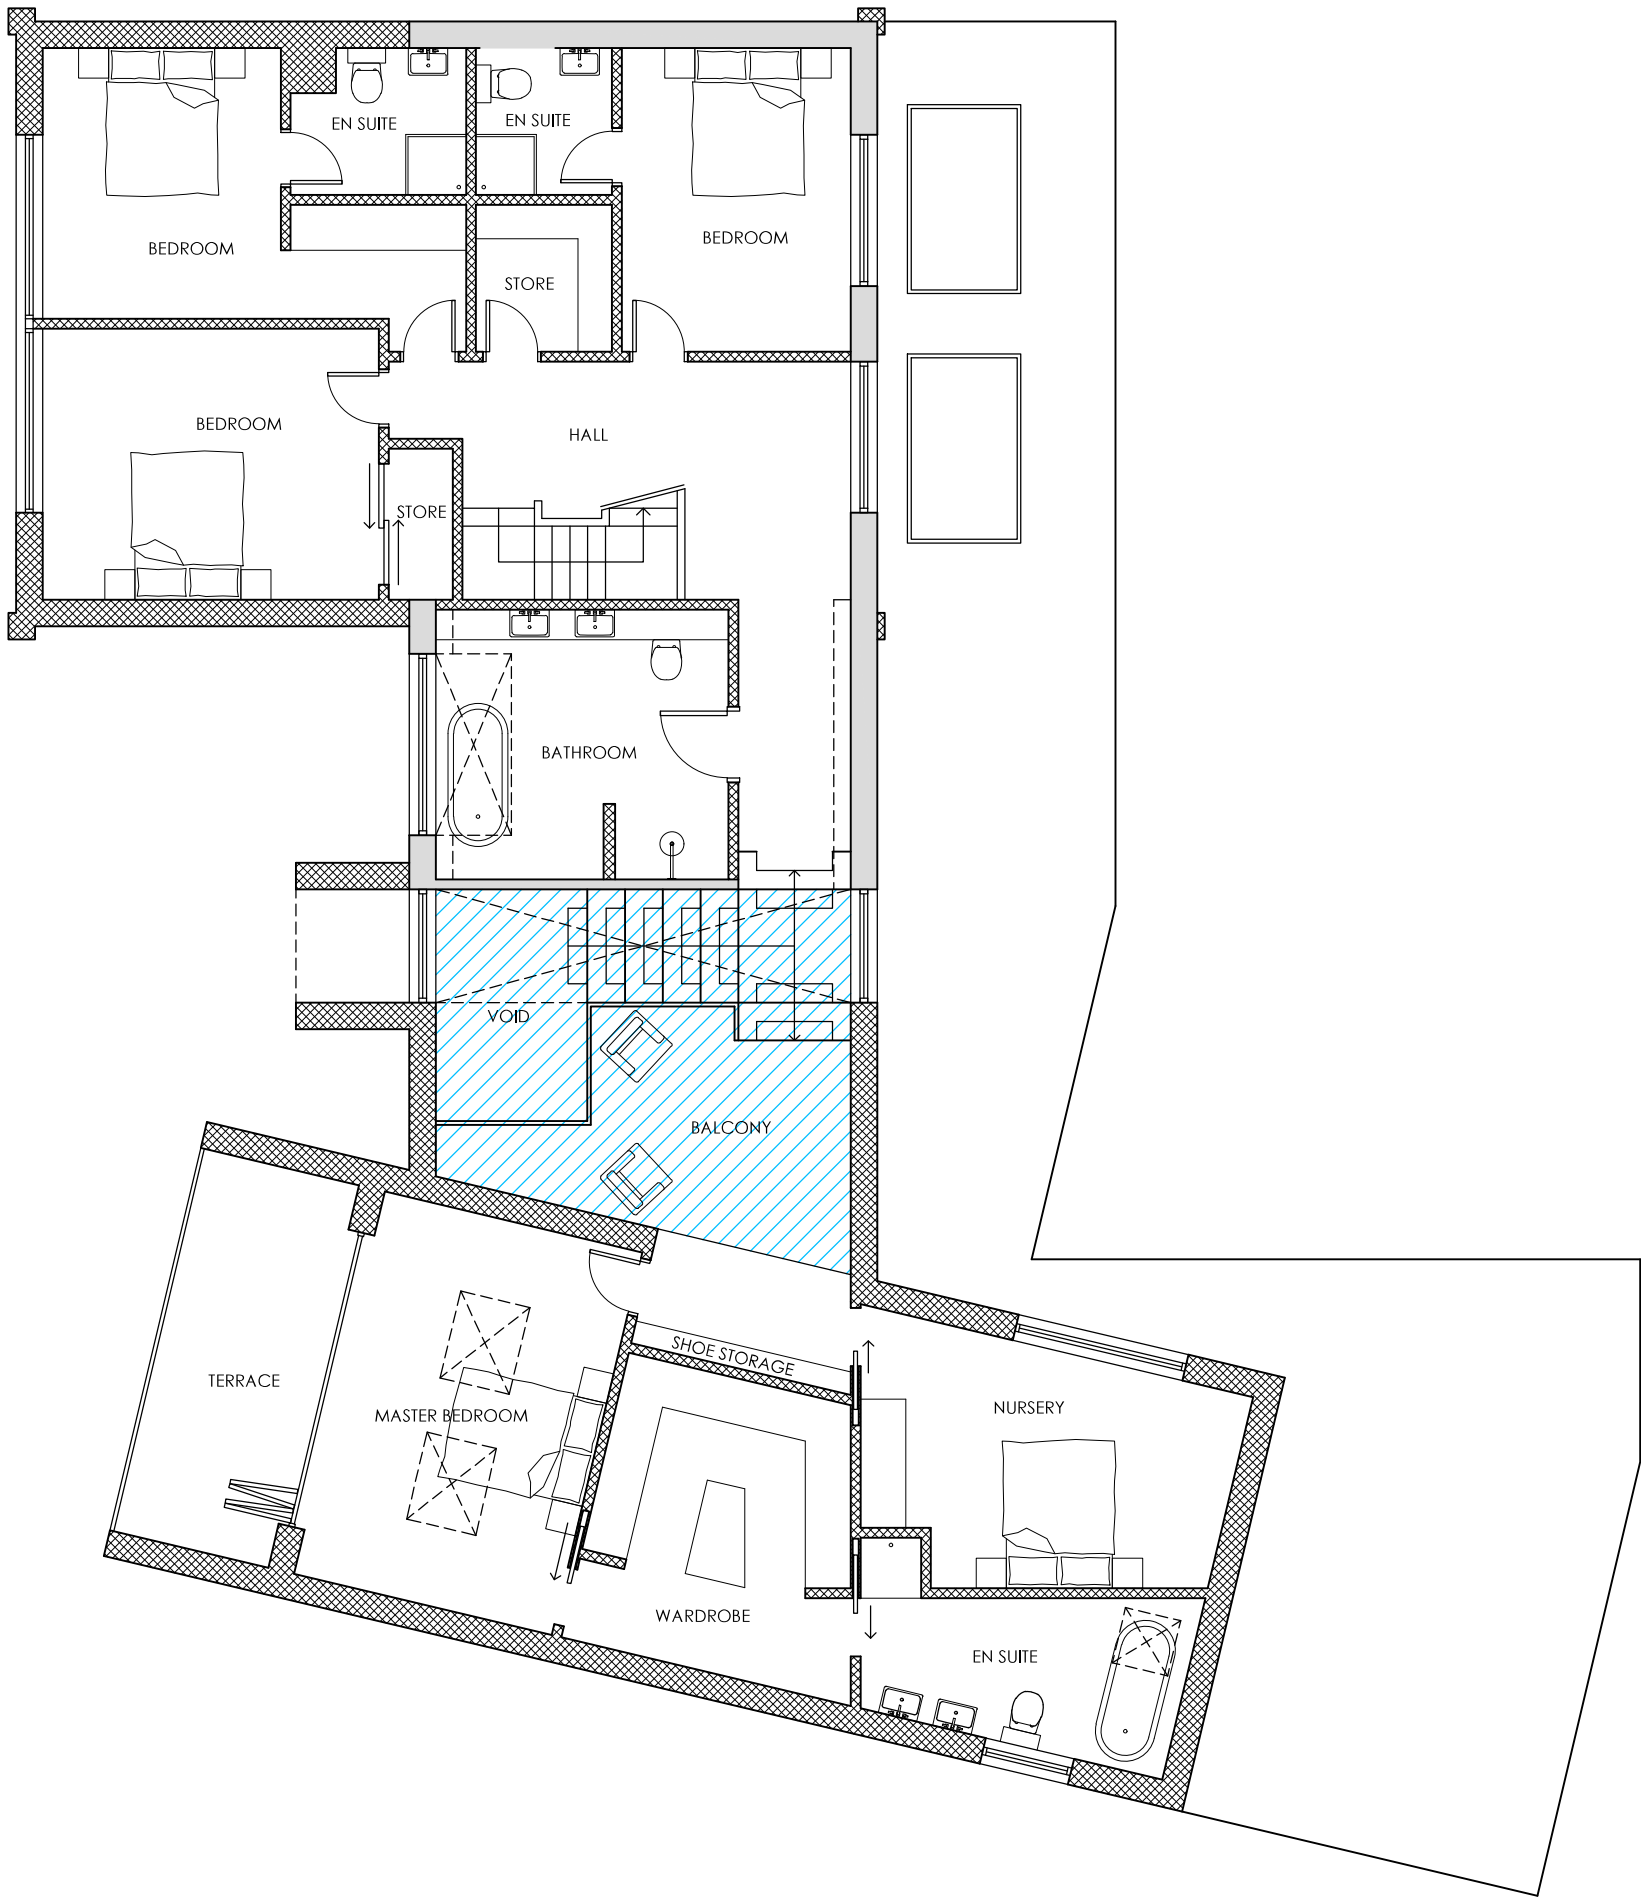

PROPOSED FIRST FLOOR PLAN

KEY

- Proposed new walls / partitions
- Proposed structural lintels & beams
- Existing walls / partitions
- Roof light above
- Vaulted ceiling

 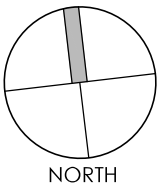

Project	EXTENSIONS, LOFT CONVERSION & ALTS. 128A WOODLANDS WIDLEY PO7 5DS			Drawing	PROPOSED FIRST FLOOR PLAN		
	Client	MR & MRS SPURWAY			Job-Dwg Number	18061-PL-505	Rev. -
Status	PLANNING			JPA JAMES POTTER ASSOCIATES www.jpa.design JPA - PORTSMOUTH 64 Hunter Road, SOUTHSEA, Portsmouth, PO4 9AY t. +44(0)7809612150			
Scale	1:100	Sheet Size	A3				
Author	RH	Checked	JP	Date	02/05/19		