



FRONT ELEVATION

SIDE ELEVATION

* Obscure Glazed Windows



REAR ELEVATION

SIDE ELEVATION

PLOTS 11-12 (AS), 49-50 (AS),
61-62 (AS), 76 - 77 (AS), 96 - 97 (AS),
98 -99 (AS), 134 - 135 (AS),
142 - 143 (AS) & 145 - 146 (AS)

3 BED (5 PERSON)
HOUSE
2.0 STOREY
830 SqFt

Project:
HAVANT ROAD,
EMSWORTH
Title:
MAIDSTONE
ELEVATIONS

Drawn by : RKDB Checked by : MAH

Scale @ A3:
0 1 2 3 4 5m
Scale 1:100

Date: OCTOBER 2017



Rev	Date	Drawn	Checked
C	19.03.19	RKDB	MAH

PLOT NUMBERS UPDATED

Drg No: CB_15_105_MA_E01 Rev: C

Client:



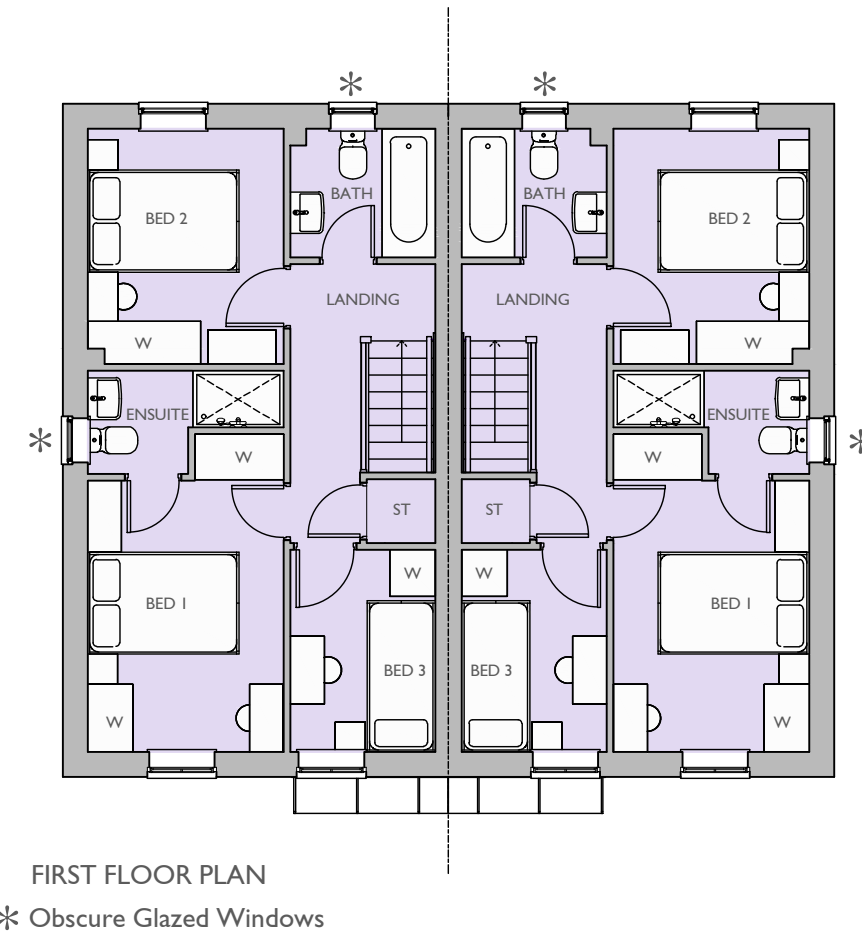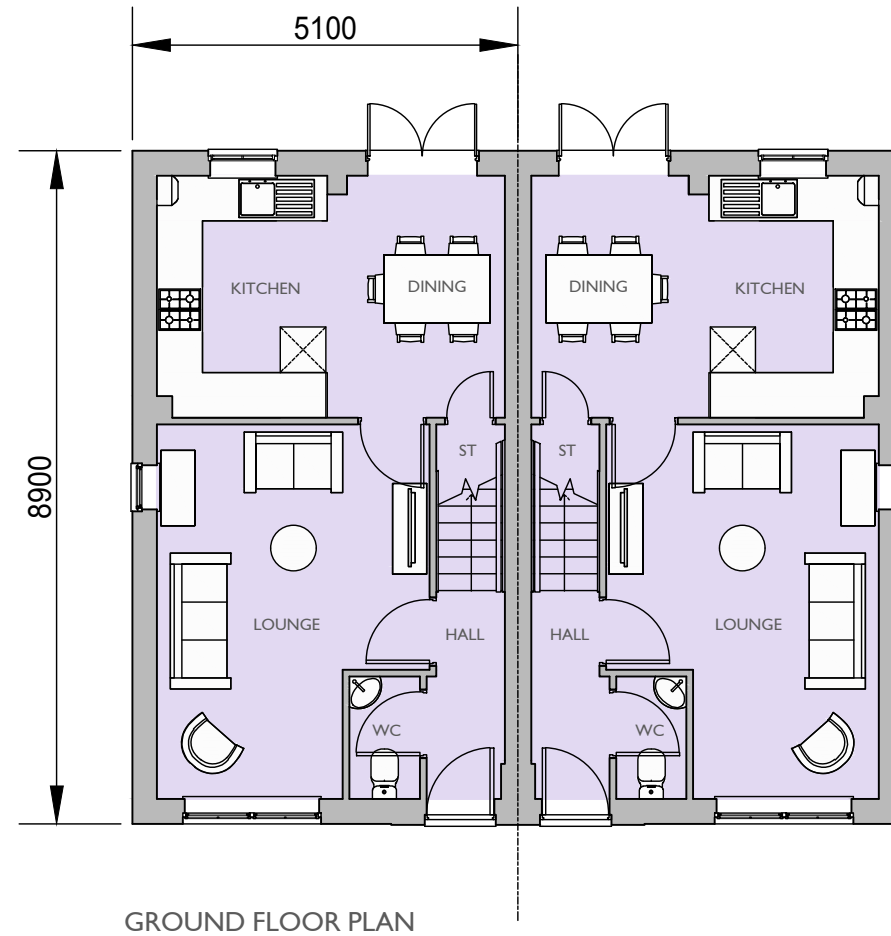

PLOTS 11-12 (AS), 49-50 (AS),
61-62 (AS), 76 - 77 (AS), 96 - 97 (AS),
98 -99 (AS), 134 - 135 (AS),
142 - 143 (AS) & 145 - 146 (AS)

3 BED (5 PERSON)
HOUSE
2.0 STOREY
830 SqFt

Project:
HAVANT ROAD,
EMSWORTH

Title:
MAINSTONE
FLOOR PLANS

Drawn by : RKDB Checked by : MAH

Scale @ A3:
0 1 2 3 4 5m
Scale 1:100

Date: OCTOBER 2017

Rev	Date	Drawn	Checked
B	19.03.19	RKDB	MAH

PLOT NUMBERS UPDATED

Drg No: CB_15_105_MA_P01 Rev: B

Client:

 **BARRATT**
HOMES





PLOTS 63 (OPP) & 132 (OPP)

3 BED (5 PERSON)
HOUSE
2.0 STOREY
830 SqFt

Project:
HAVANT ROAD,
EMSWORTH

Title:
MAIDSTONE
ELEVATIONS

Drawn by : RKDB Checked by : MAH

Scale @ A3:

0 1 2 3 4 5m

Scale 1:100

Date: OCTOBER 2017


Rev	Date	Drawn	Checked
C	19.03.19	RKDB	MAH

PLOT NUMBERS UPDATED


Drg No: CB_15_105_MA_E02 Rev: C

Client:



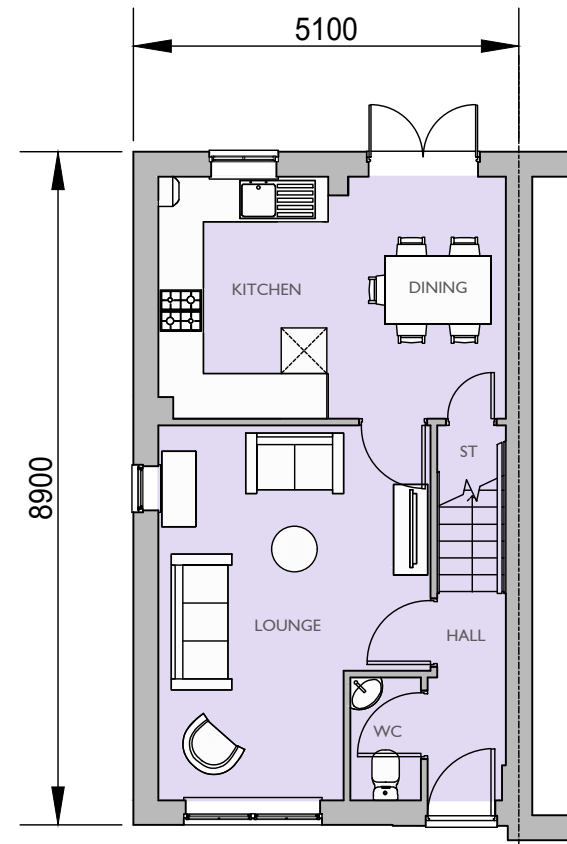

GROUND FLOOR PLAN

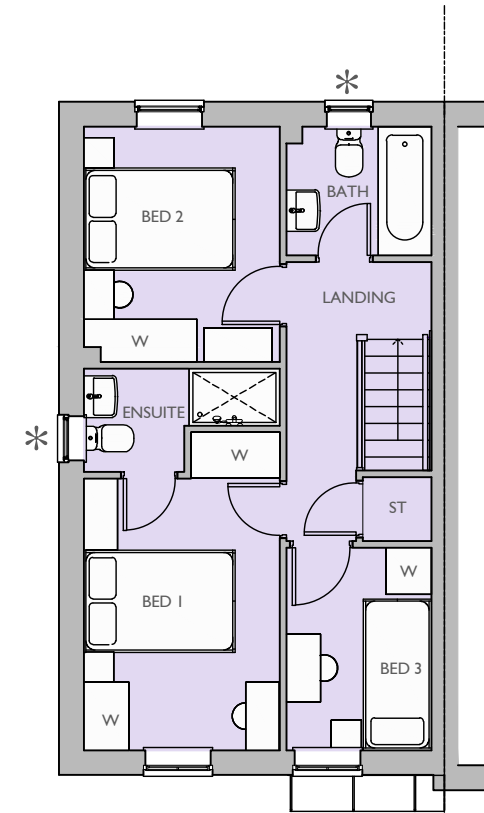

FIRST FLOOR PLAN

* Obscure Glazed Windows

PLOTS 63 (OPP) & 132 (OPP)

3 BED (5 PERSON)
HOUSE
2.0 STOREY
830 SqFt

Project:
HAVANT ROAD,
EMSWORTH

Title:
MAINDSTONE
FLOOR PLANS

Drawn by : RKDB Checked by : MAH

Scale @ A3:
0 1 2 3 4 5m
Scale 1:100

Date: OCTOBER 2017


Rev	Date	Drawn	Checked
B	19.03.19	RKDB	MAH

PLOT NUMBERS UPDATED

Drg No: CB_15_105_MA_P02 Rev: B

Client:



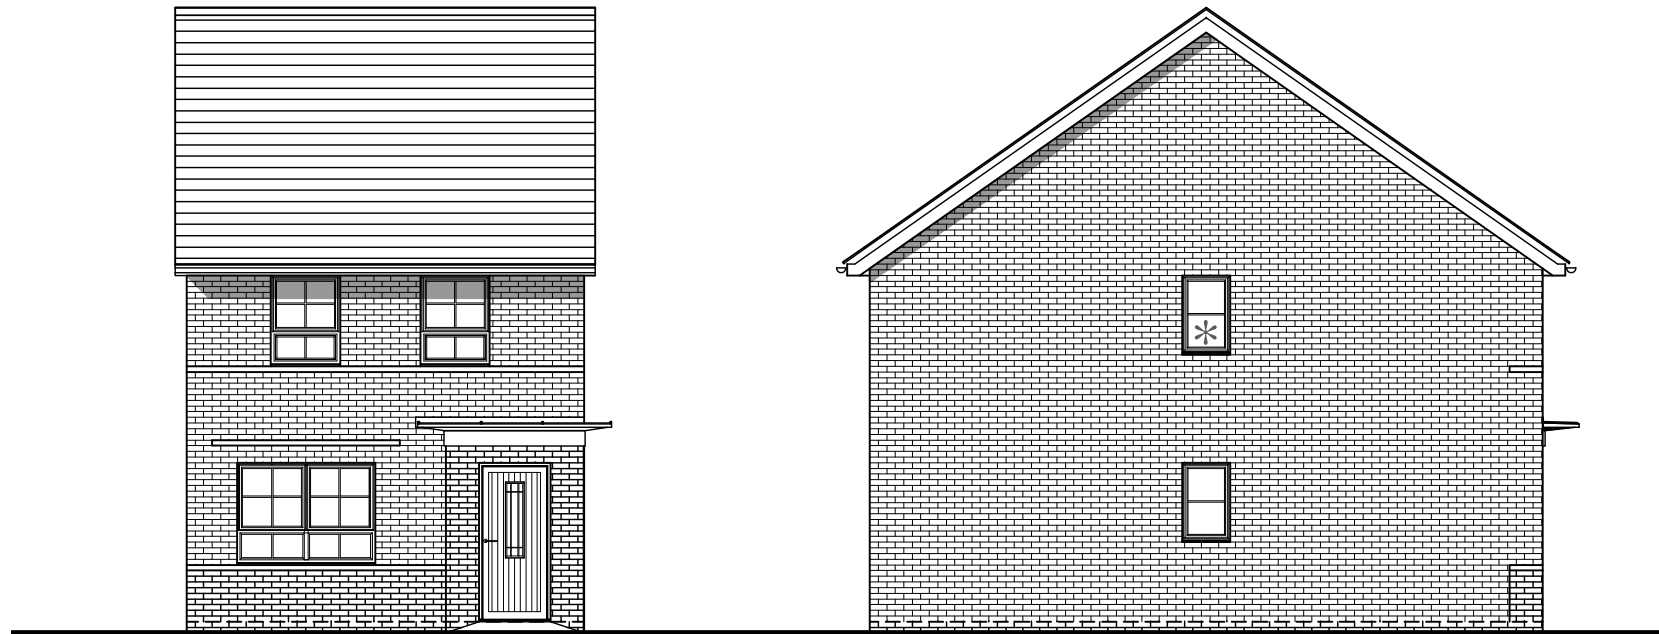

FRONT ELEVATION

SIDE ELEVATION

* Obscure Glazed Windows



REAR ELEVATION

PLOTS 9 (AS), 18 (OPP), 23 (AS),
43 (AS), 44 (OPP), 47 (OPP),
113 (AS), 136 (OPP) & 137 (OPP)

3 BED (5 PERSON)
HOUSE
2.0 STOREY
830 SqFt

Project:
HAVANT ROAD,
EMSWORTH
Title:
MAIDSTONE
ELEVATIONS

Drawn by : RKDB Checked by : MAH

Scale @ A3:
0 1 2 3 4 5m
Scale 1:100

Date: OCTOBER 2017

Rev	Date	Drawn	Checked
C	19.03.19	RKDB	MAH

PLOT NUMBERS UPDATED


Drg No: CB_15_105_MA_E03

Rev: C


Client:

 **BARRATT**
HOMES



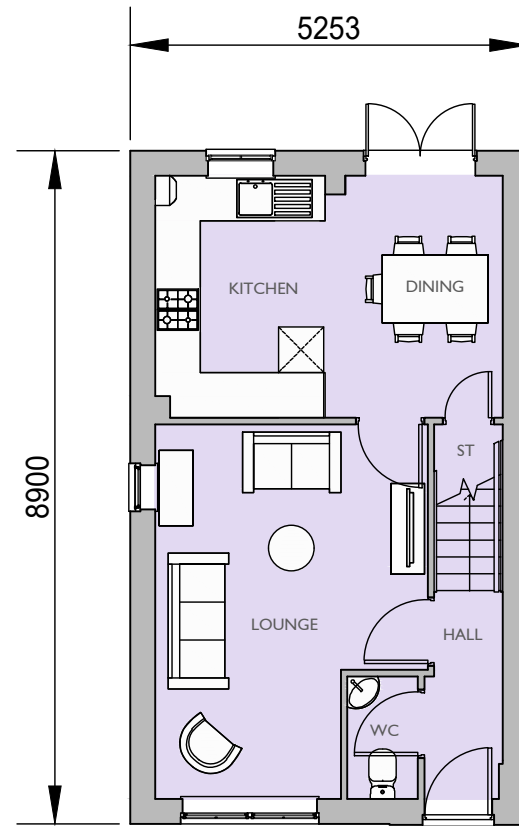

GROUND FLOOR PLAN

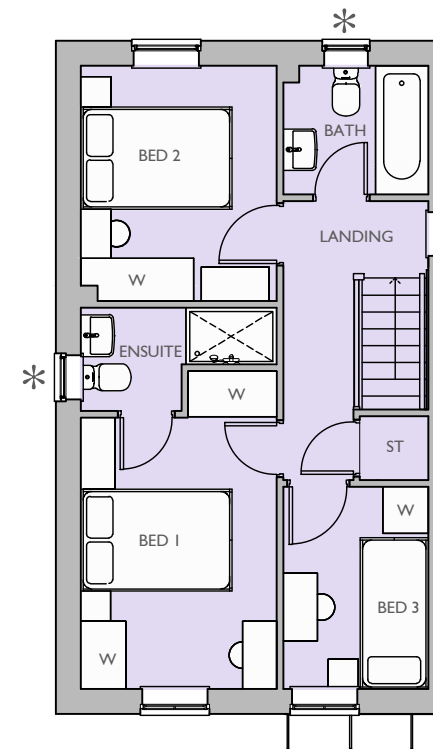

FIRST FLOOR PLAN

* Obscure Glazed Windows

PLOTS 9 (AS), 18 (OPP), 23 (AS),
43 (AS), 44 (OPP), 47 (OPP),
113 (AS), 136 (OPP) & 137 (OPP)

3 BED (5 PERSON)
HOUSE
2.0 STOREY
830 SqFt

Project:
HAVANT ROAD,
EMSWORTH

Title:
MAINSTONE
FLOOR PLANS

Drawn by : RKDB Checked by : MAH

Scale @ A3:
0 1 2 3 4 5m
Scale 1:100

Date: OCTOBER 2017

Rev	Date	Drawn	Checked
B	19.03.19	RKDB	MAH

PLOT NUMBERS UPDATED

Drg No: CB_15_105_MA_P03 Rev: B

Client:





PLOT 74 (AS)

3 BED (5 PERSON)
HOUSE
2.0 STOREY
830 SqFt

Project:
HAVANT ROAD,
EMSWORTH

Title:
MAIDSTONE
ELEVATIONS

Drawn by : RKDB Checked by : MAH

Scale @ A3:

0 1 2 3 4 5m

Scale 1:100

Date: OCTOBER 2017

Rev	Date	Drawn	Checked
C	21.03.19	RKDB	MAH

PLOT NUMBERS UPDATED



Drg No: CB_15_105_MA_E04

Rev: C

Client:

 **BARRATT**
HOMES



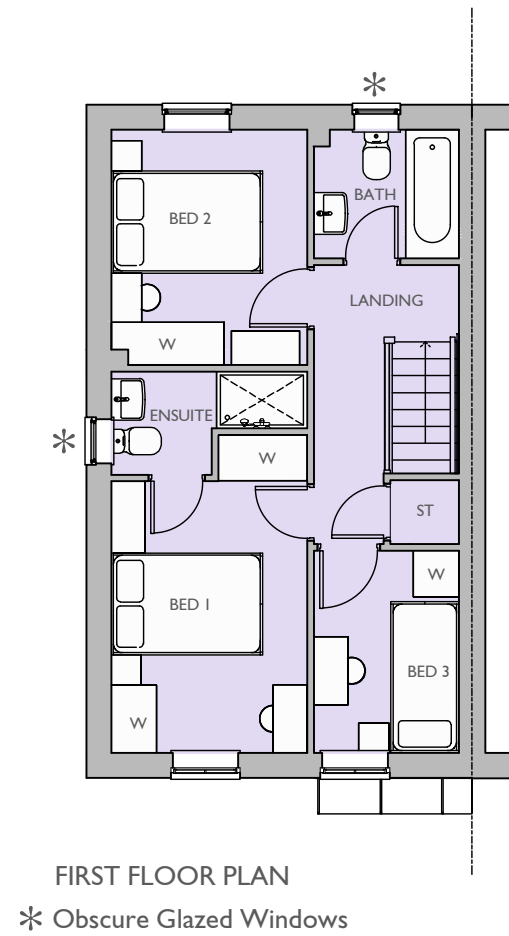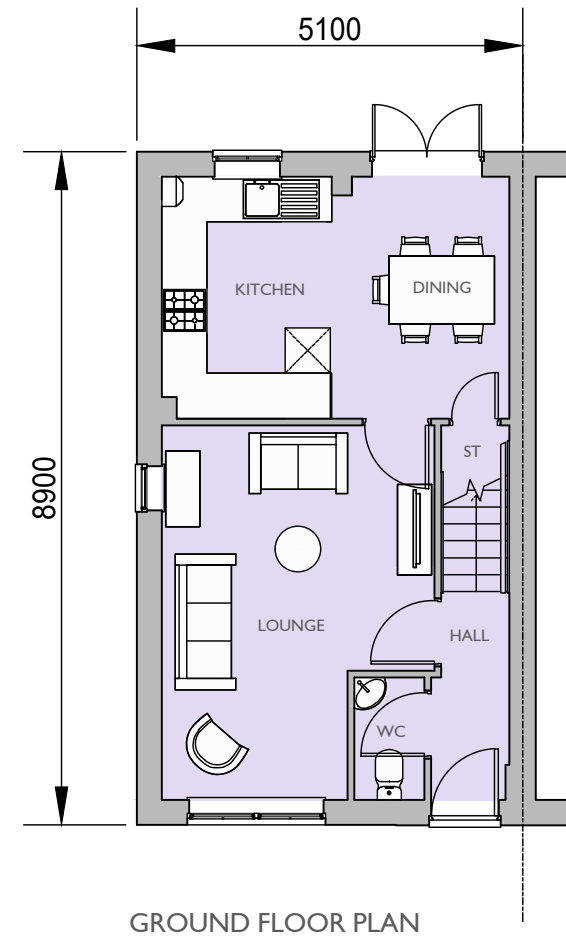

PLOT 74 (AS)

3 BED (5 PERSON)
HOUSE
2.0 STOREY
830 SqFt

Project:
HAVANT ROAD,
EMSWORTH

Title:
MAINDSTONE
FLOOR PLANS

Drawn by : RKDB Checked by : MAH

Scale @ A3:
0 1 2 3 4 5m
Scale 1:100

Date: OCTOBER 2017

Rev	Date	Drawn	Checked
B	19.03.19	RKDB	MAH


PLOT NUMBERS UPDATED

Drg No: CB_15_105_MA_P04 Rev: B

Client:

 **BARRATT**
HOMES


COOPERBAILLIE

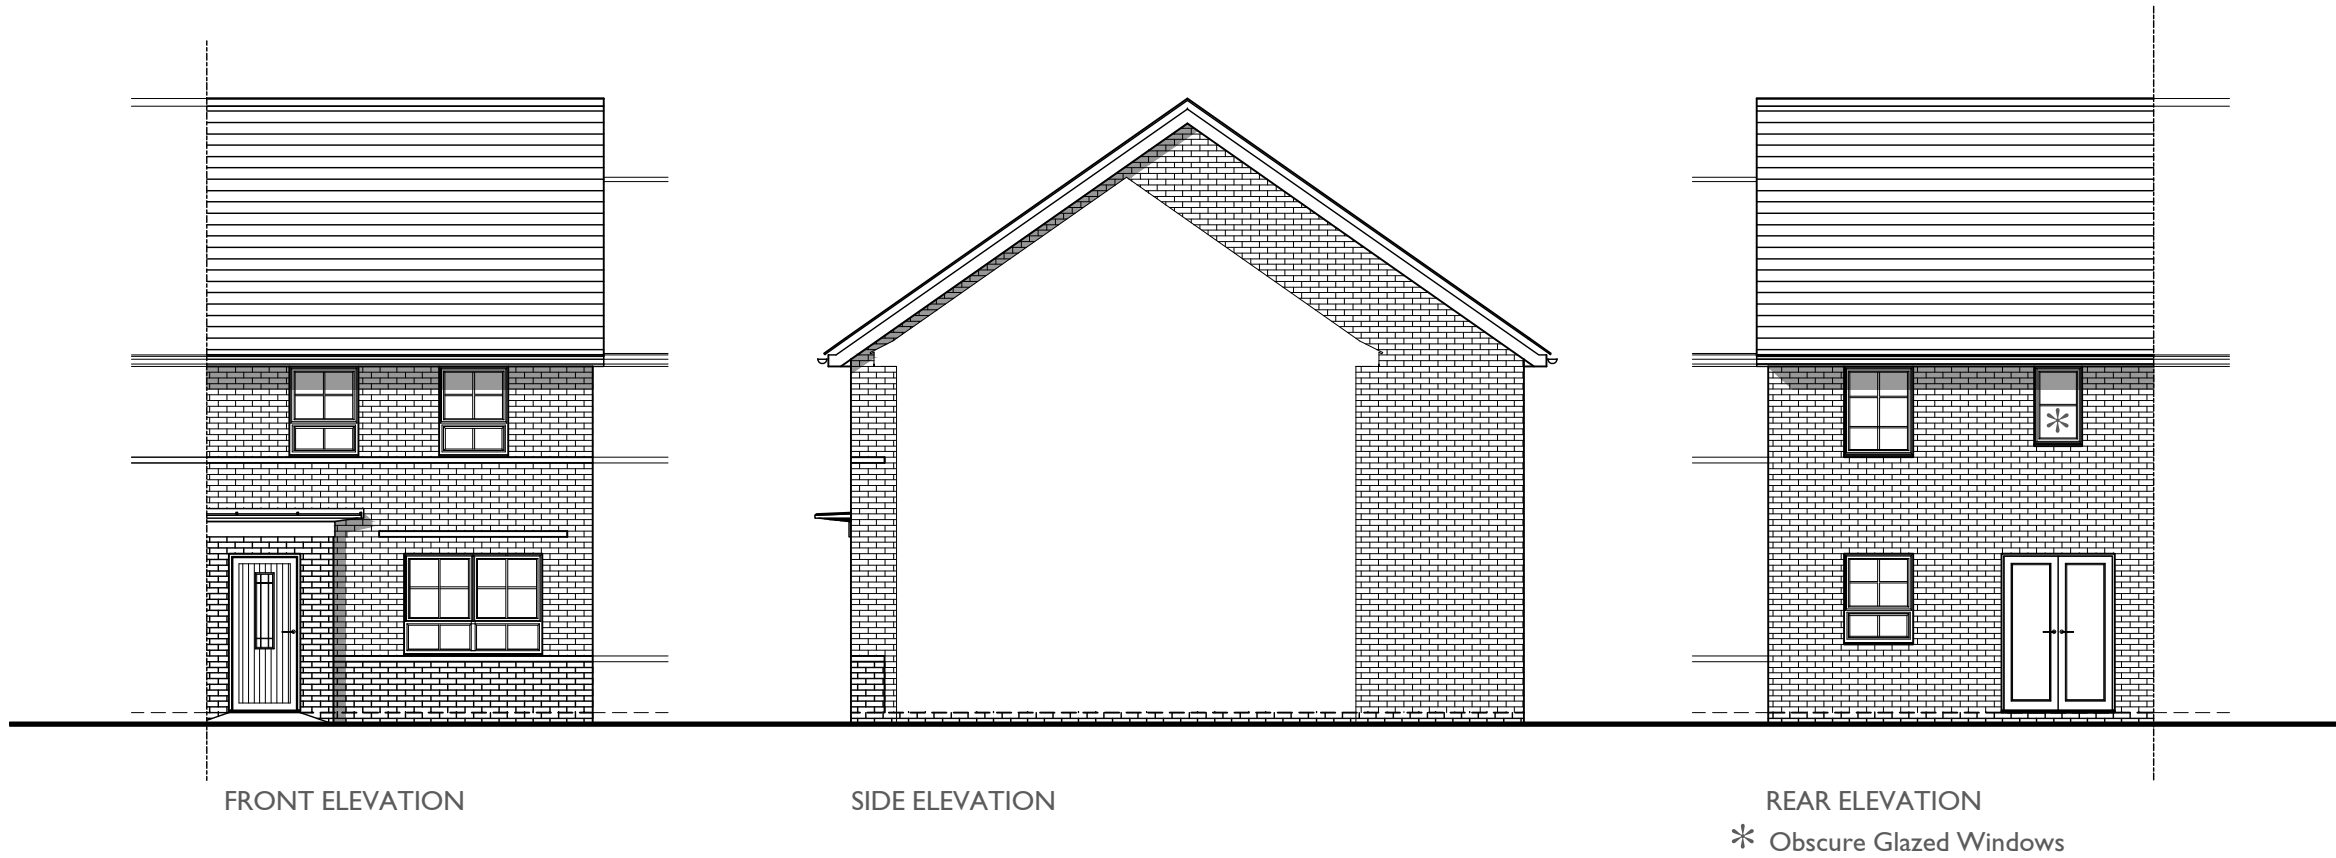

PLOT 73 (AS)

3 BED (5 PERSON)
HOUSE
2.0 STOREY
830 SqFt

Project:
HAVANT ROAD,
EMSWORTH

Title:
MAIDSTONE
ELEVATIONS

Drawn by : RKDB Checked by : MAH

Scale @ A3:

0 1 2 3 4 5m

Scale 1:100

Date: OCTOBER 2017



Rev	Date	Drawn	Checked
B	19.02.19	RKDB	MAH

UPDATED TO LATEST WORKING DRAWINGS.

Drg No: CB_15_105_MA_E05 Rev: B

Client:



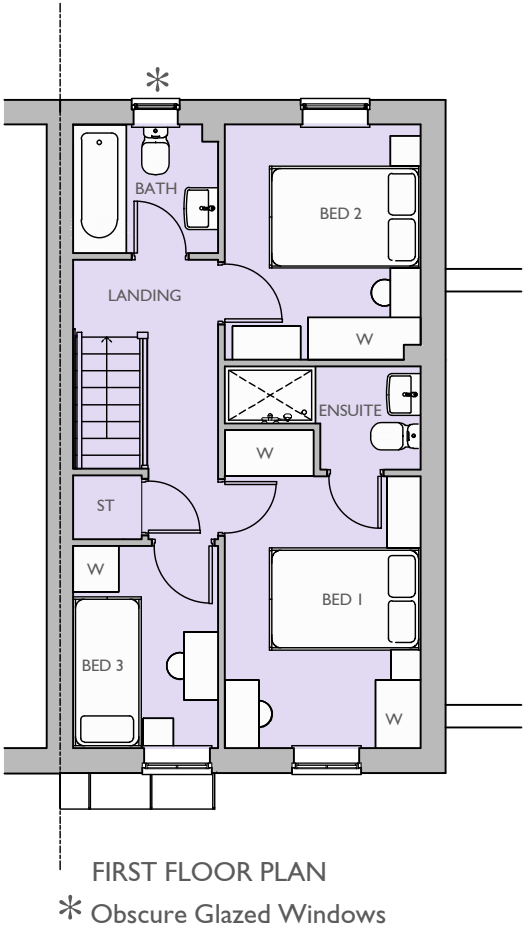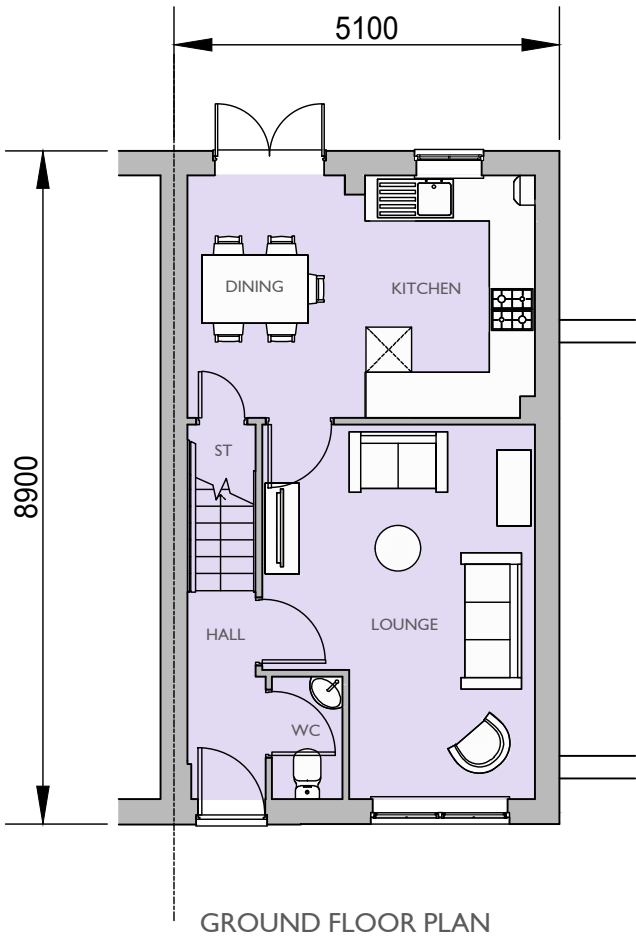

PLOT 73 (AS)

3 BED (5 PERSON)
HOUSE
2.0 STOREY
830 SqFt

Project:
HAVANT ROAD,
EMSWORTH

Title:
MAINSTONE
FLOOR PLANS

Drawn by : RKDB Checked by : MAH

Scale @ A3:

Scale 1:100

Date: OCTOBER 2017

Rev	Date	Drawn	Checked
	19.02.19	RKDB	MAH


UPDATED TO LATEST WORKING DRAWINGS.

Drg No: CB_15_105_MA_P05 Rev: A

Client:

BARRATT
HOMES



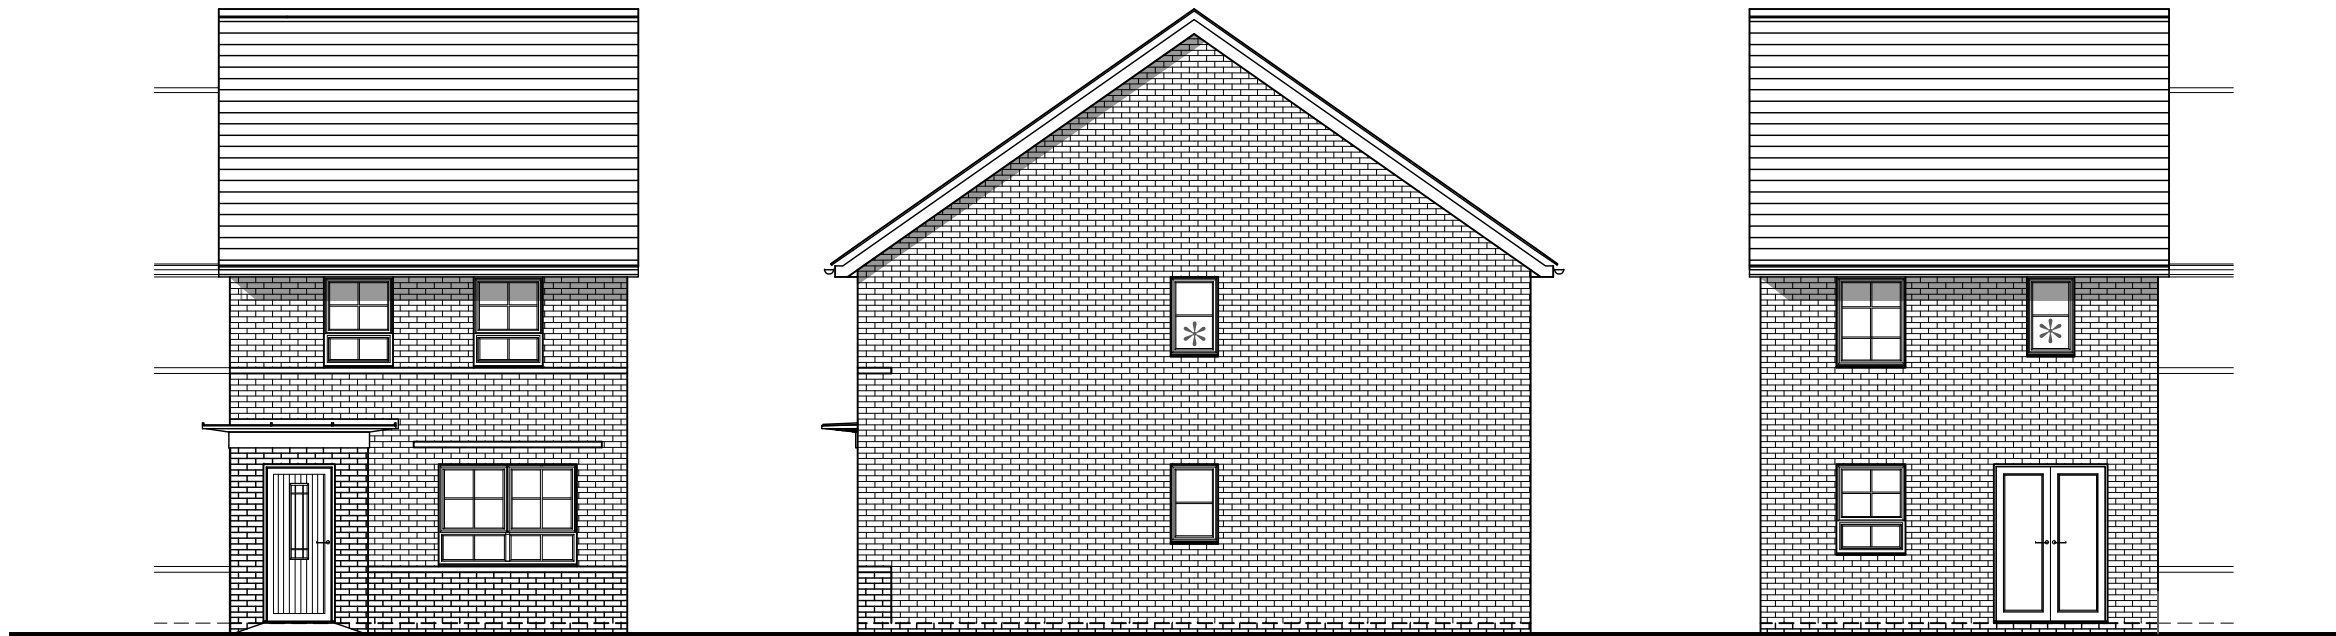

FRONT ELEVATION

SIDE ELEVATION
* Obscure Glazed Windows

REAR ELEVATION

PLOT 71 (AS)

3 BED (5 PERSON)
HOUSE
2.0 STOREY
830 SqFt

Project:
HAVANT ROAD,
EMSWORTH
Title:
MAIDSTONE
ELEVATIONS

Drawn by : RKDB Checked by : MAH

Scale @ A3:
0 1 2 3 4 5m
Scale 1:100

Date: OCTOBER 2017



Rev	Date	Drawn	Checked
B	21.02.19	RKDB	MAH

UPDATED TO CLIENT COMMENTS.

Drg No: CB_15_105_MA_E06 Rev: B

Client:



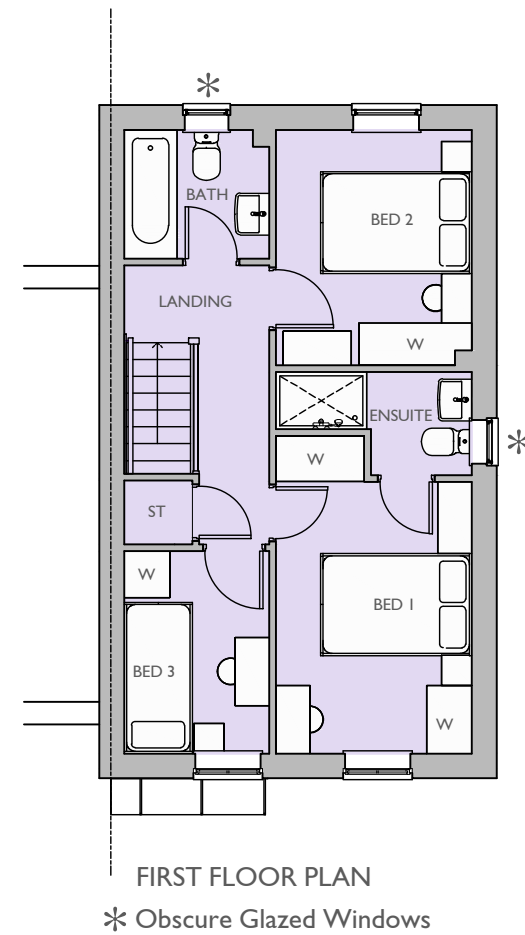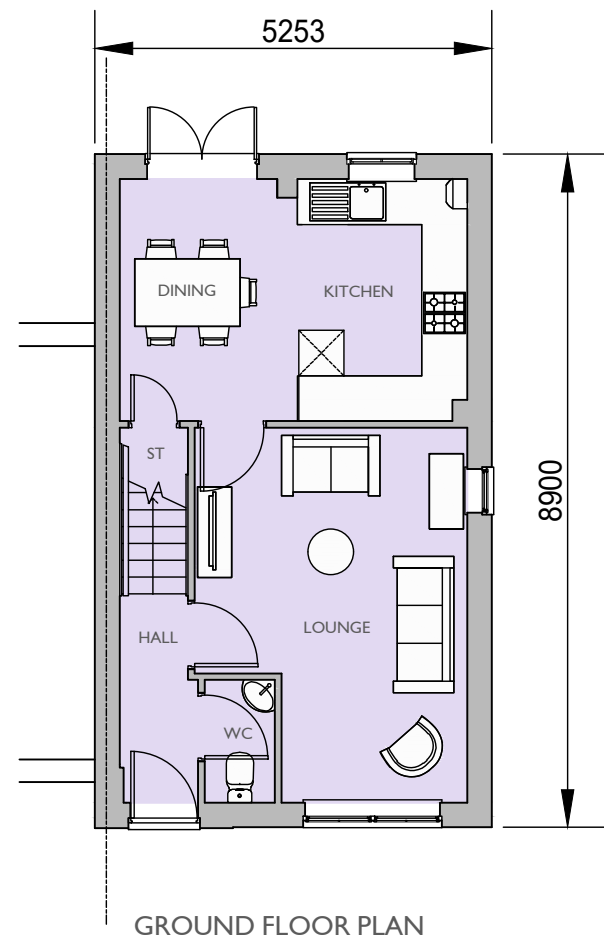

PLOT 71 (AS)

3 BED (5 PERSON)
HOUSE
2.0 STOREY
830 SqFt

Project:
HAVANT ROAD,
EMSWORTH

Title:
MAINSTONE
FLOOR PLANS

Drawn by : RKDB Checked by : MAH

Scale @ A3:

0 1 2 3 4 5m

Scale 1:100

Date: OCTOBER 2017

Rev Date Drawn Checked
A 20.02.19 RKDB MAH
UPDATED TO LATEST WORKING DRAWINGS.

Drg No: CB_15_105_MA_P06

Rev: A

Client:

 **BARRATT**
HOMES

