


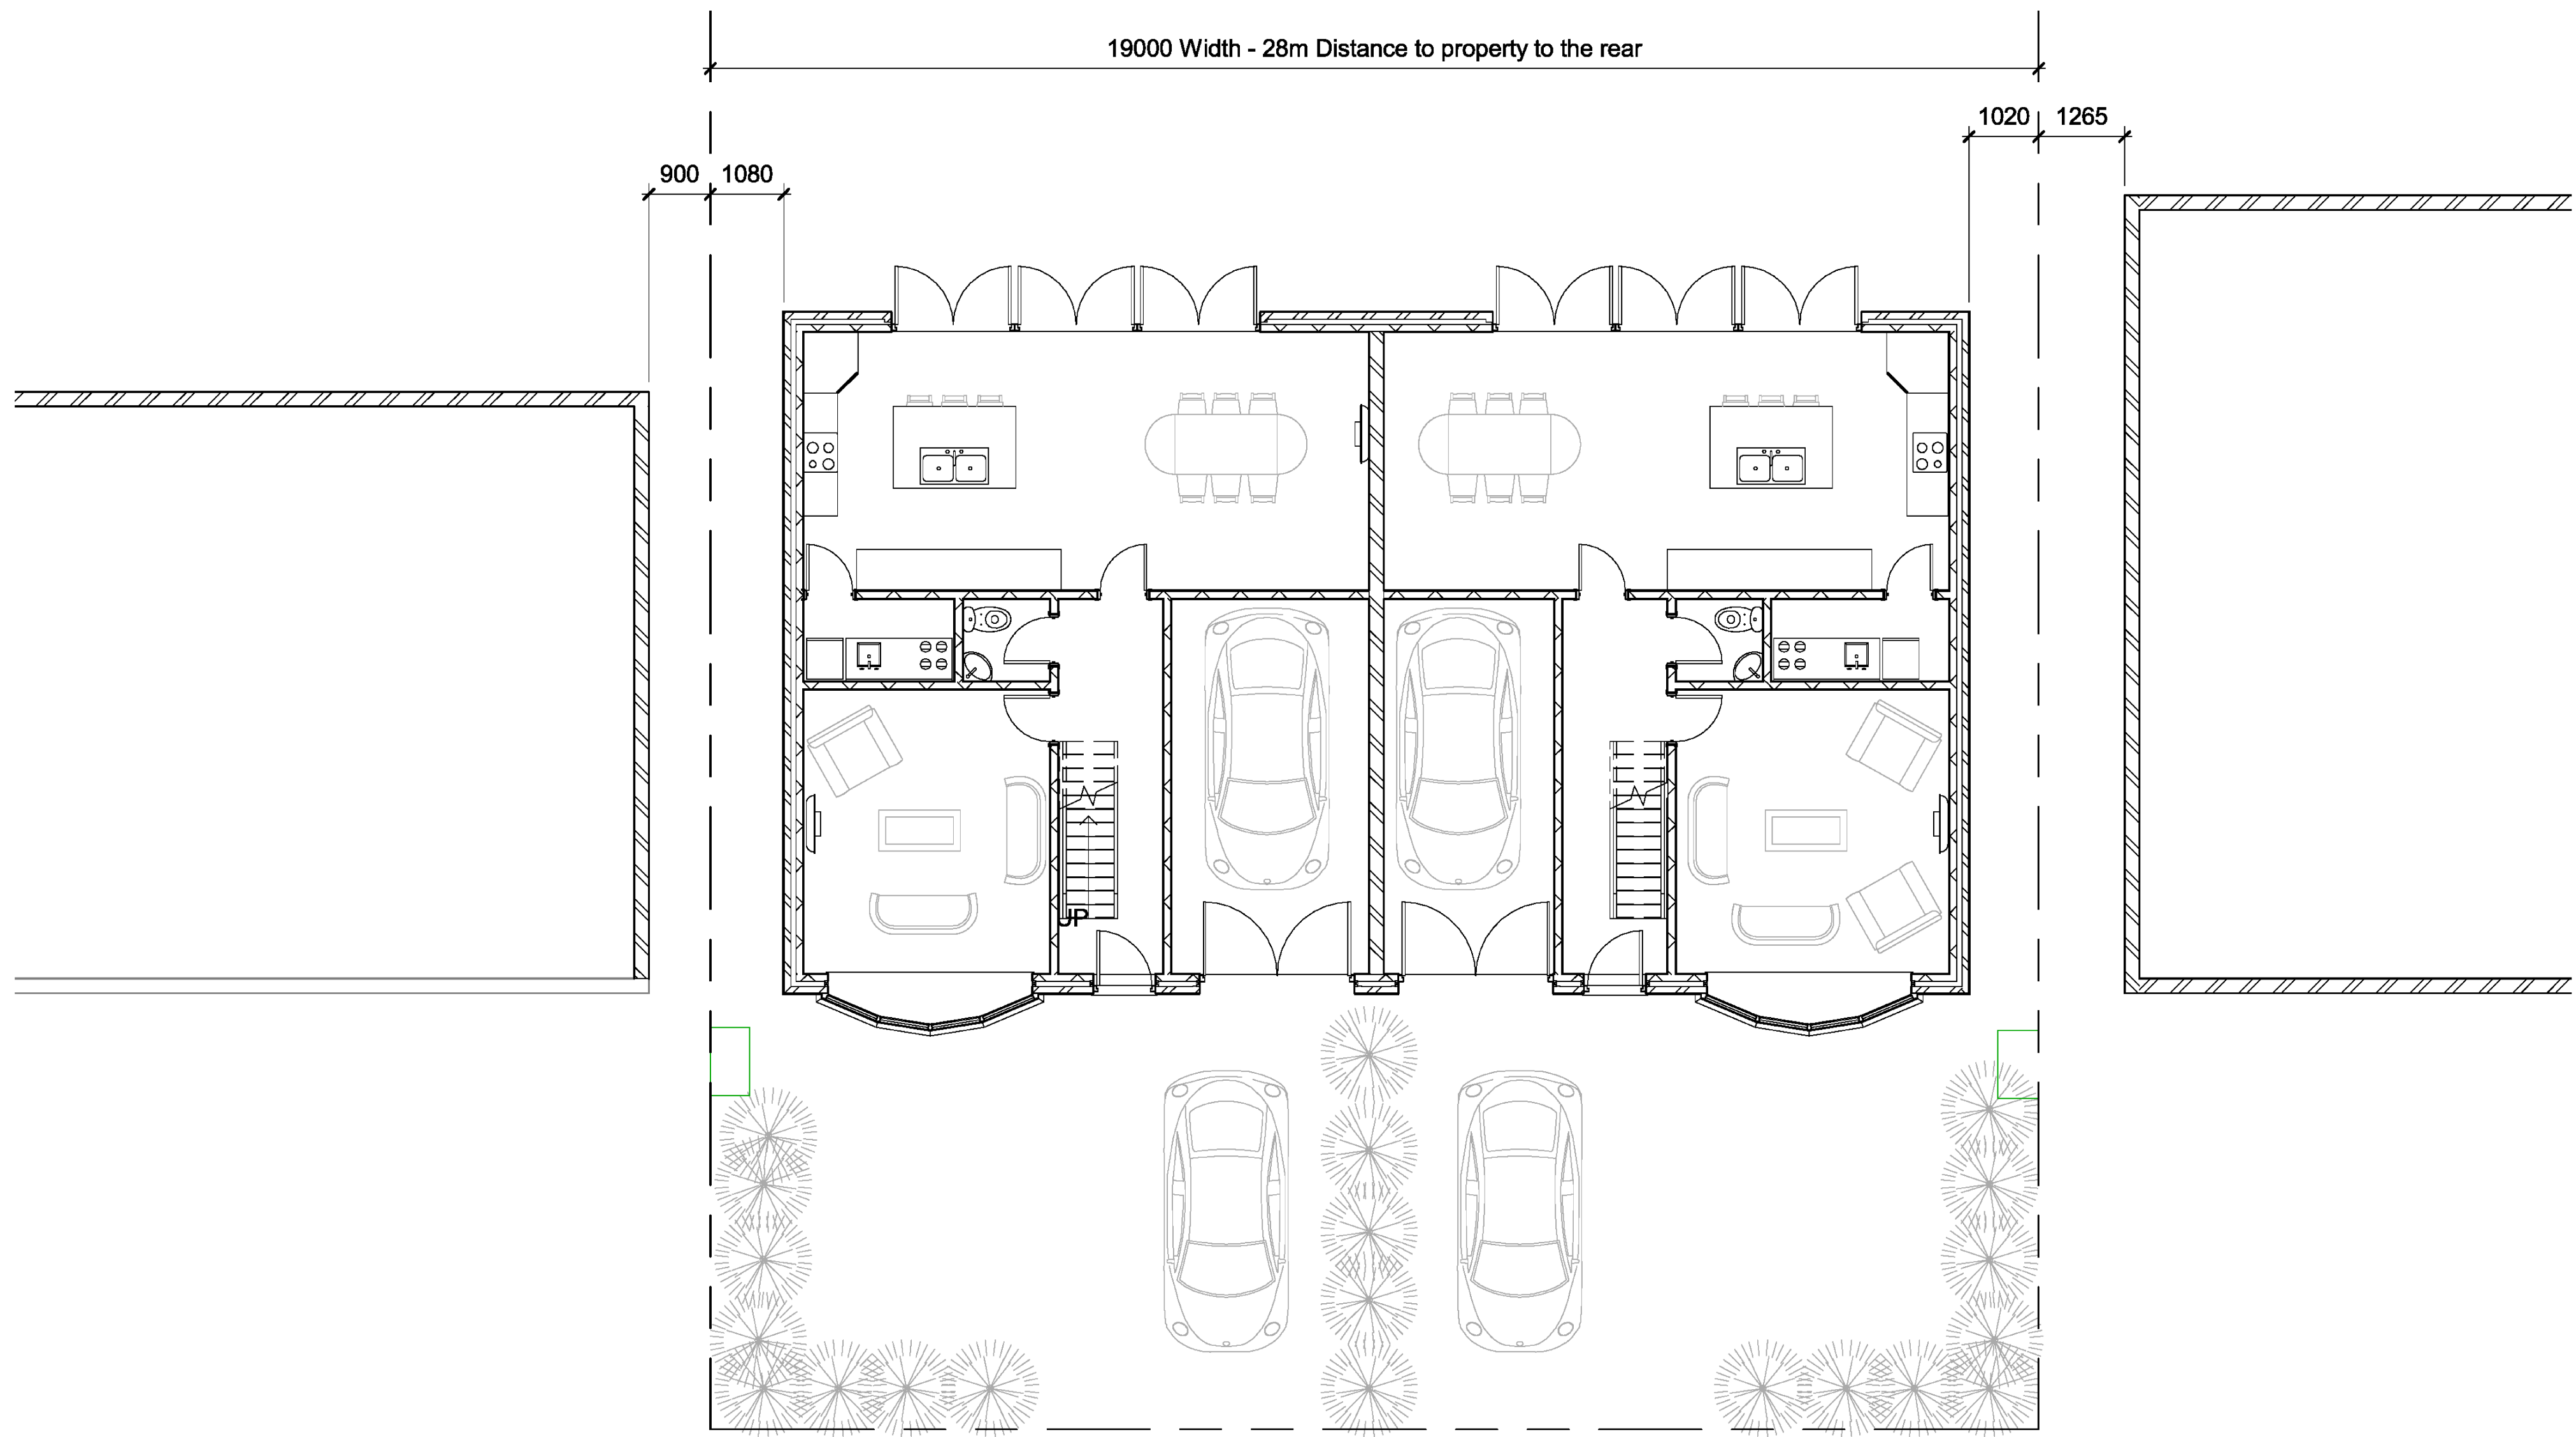

1 **Ground Floor**
1 : 100

	No.	Description	Date					PROJECT		CLIENT		
								18 Manor Way PO11 9JH		Super Excel Investments		
								SHEET		Date	Project number	Scale (@ A3)
								Ground Floor Plans		Issue Date	Project Number	1 : 100
										Drawn by	DRAWING NUMBER	
				CODE	STATUS	SUITABILITY DESCRIPTION	PURPOSE OF ISSUE			Author	A100	REV
										Checked by		
										Checker		