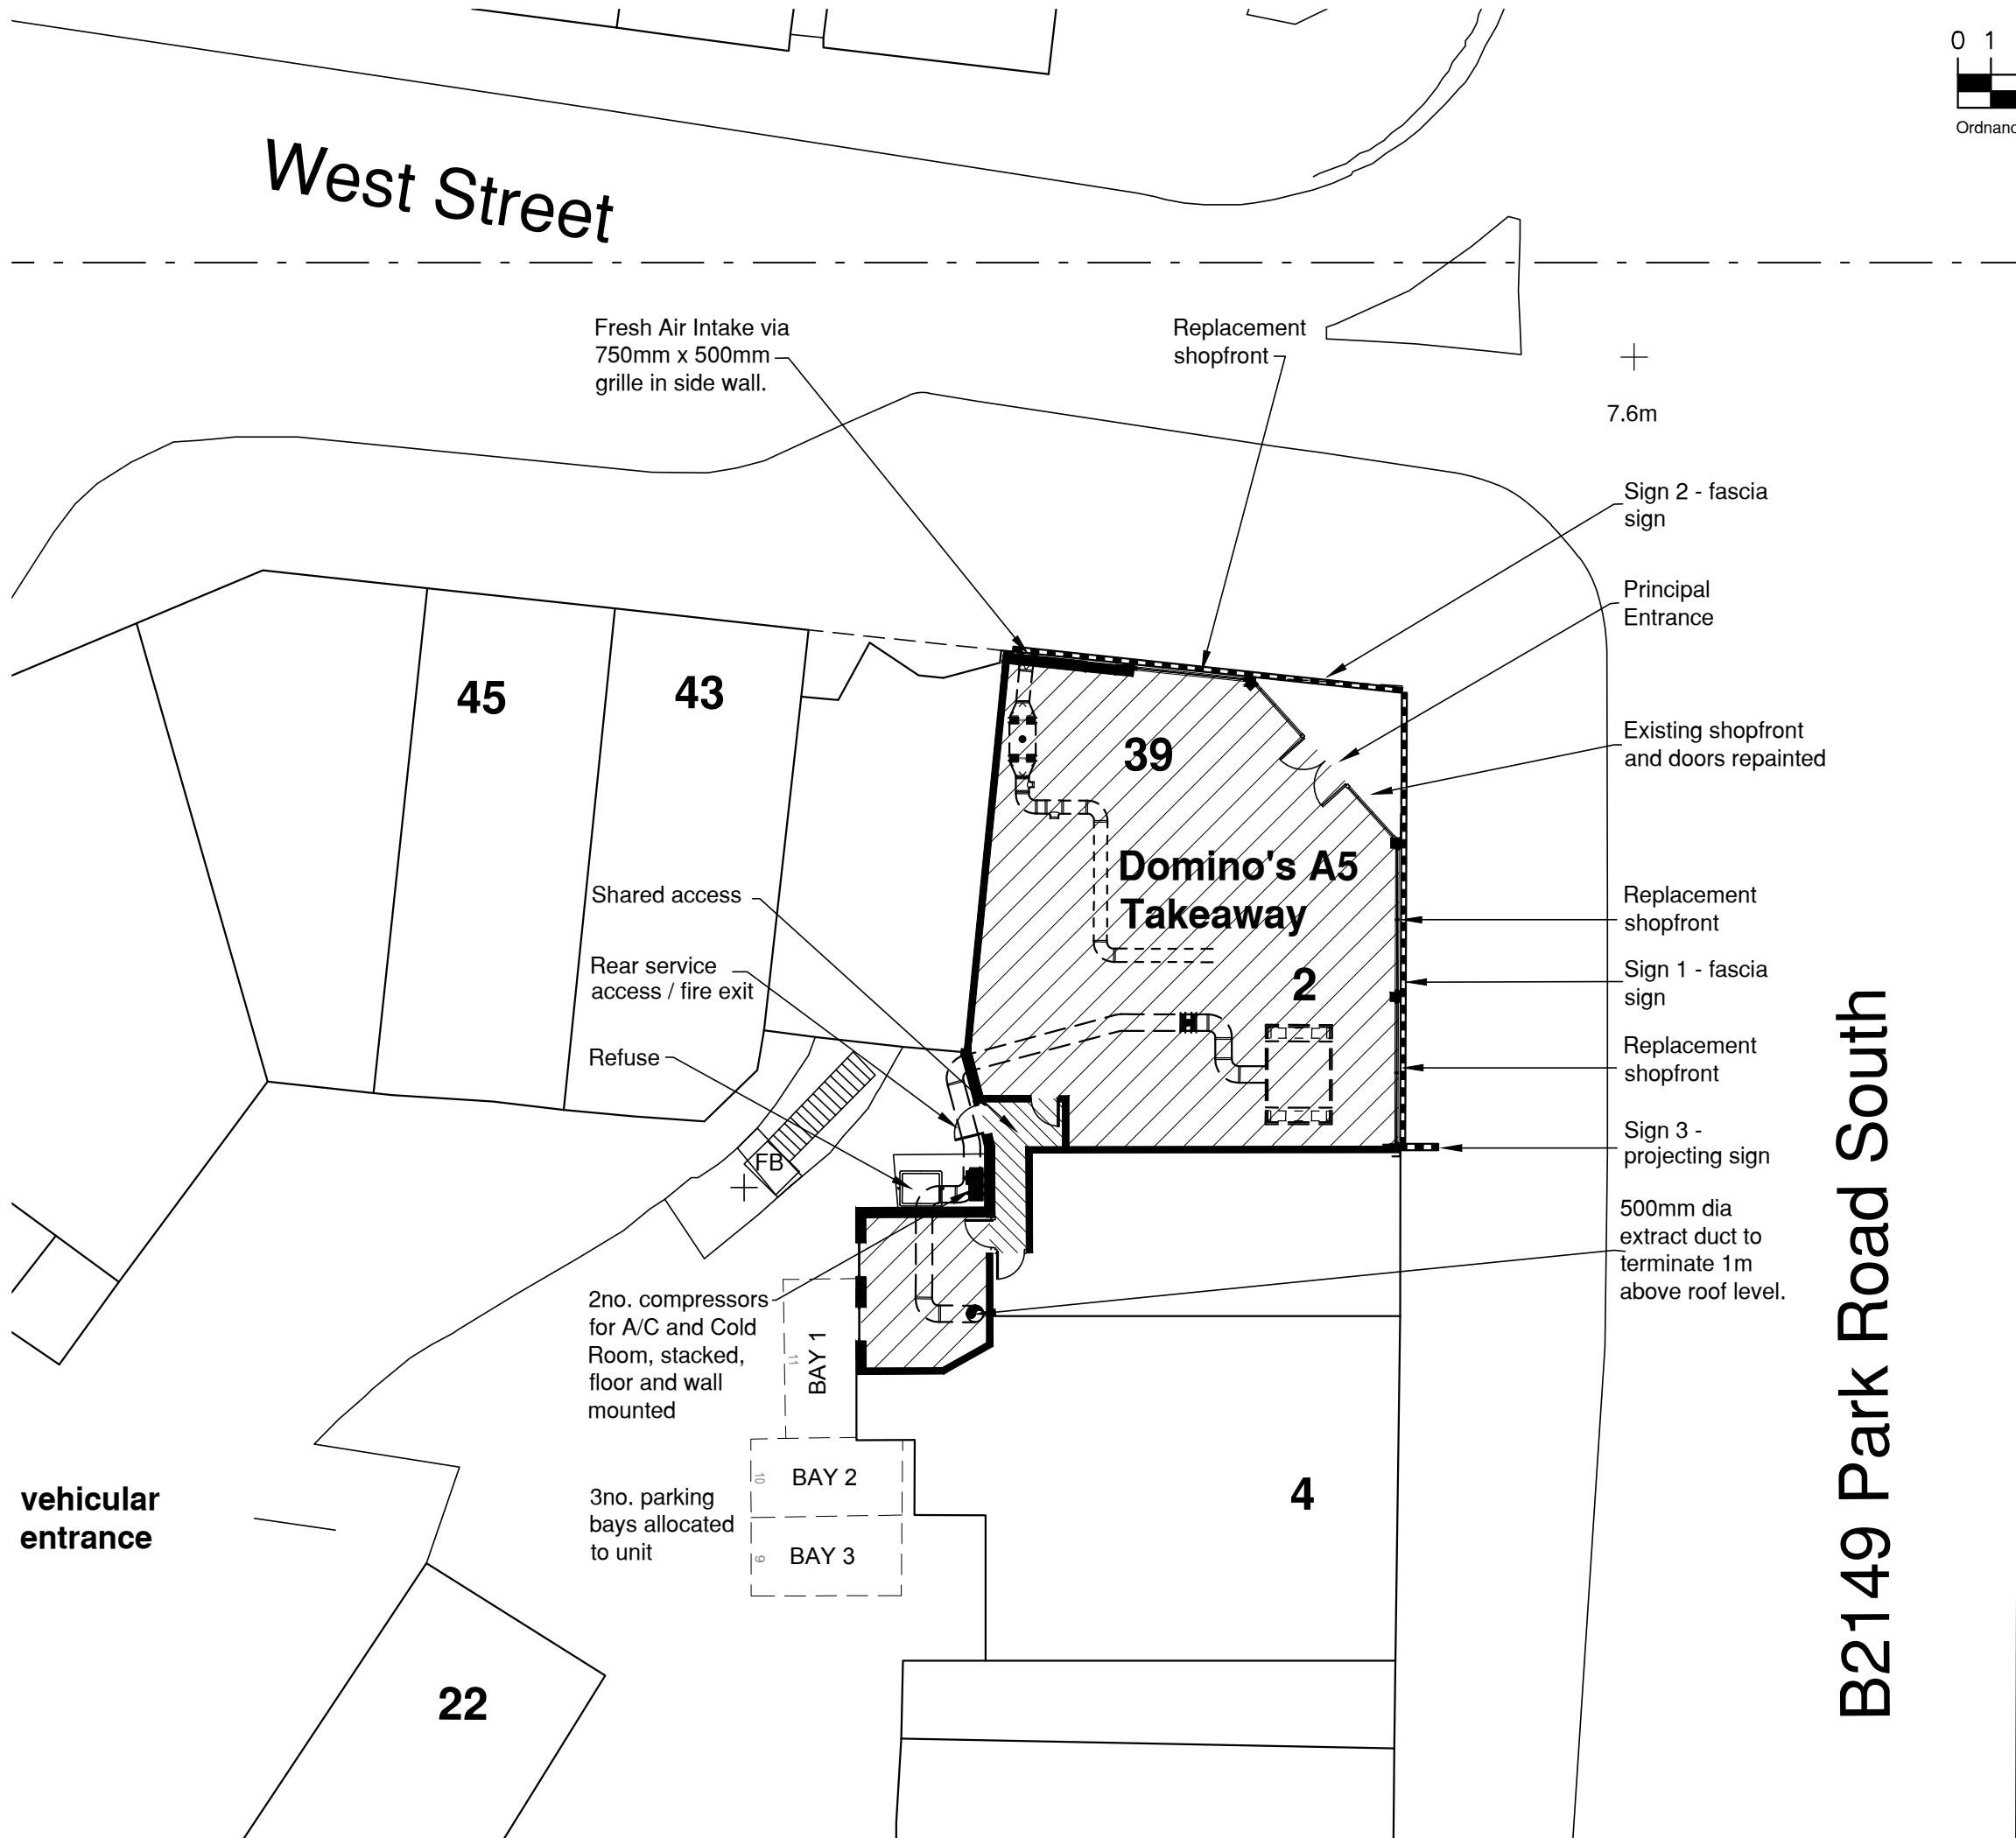


A	Proposed signage adjusted to match C5202-P07B. BSC	31/01/19
REV	AMENDMENT	DATE
CONTRACTORS MUST VERIFY ALL DIMENSIONS ON SITE BEFORE COMMENCEMENT OF ANY WORK OR PREPARING MANUFACTURING DRAWINGS		
ANY DISCREPANCIES ON THIS DRAWING ARE TO BE NOTIFIED TO THE ARCHITECT IMMEDIATELY		
HATTRELL DS One Architects LLP COPYRIGHT HATTRELL DS One Architects LLP ACCEPT NO RESPONSIBILITY OR LIABILITY FOR DRAWING ALTERATIONS CARRIED OUT BY OTHERS AND HAVE NOT CHECKED SUCH ALTERATIONS		
HATTRELL DS One Architects LLP CHARTERED ARCHITECTS COVENTRY MANCHESTER UNIT 20 ENSIGN BUSINESS CENTRE WESTWOOD WAY WESTWOOD BUSINESS PARK COVENTRY CV4 8JA T: 024 7647 3974 e-mail: b.croom@hattrelldsone.co.uk ARTHUR HOUSE CHORLTON STREET MANCHESTER M1 3EJ T: 0161 236 3521		
CLIENT The MSG Group		
PROJECT 39 West Street / 2 Park Road South, Havant, Hampshire P09 1LA		
TITLE BLOCK SITE PLAN		
SCALE @ A3 1:200	DRAWN BY BSC	DATE 20/08/18
DRAWING No C5202-BP09		REVISION A