




E-01 Proposed South Elevation 1:100




E-04 Proposed East Elevation 1:100



E-02 Proposed West Elevation 1:100

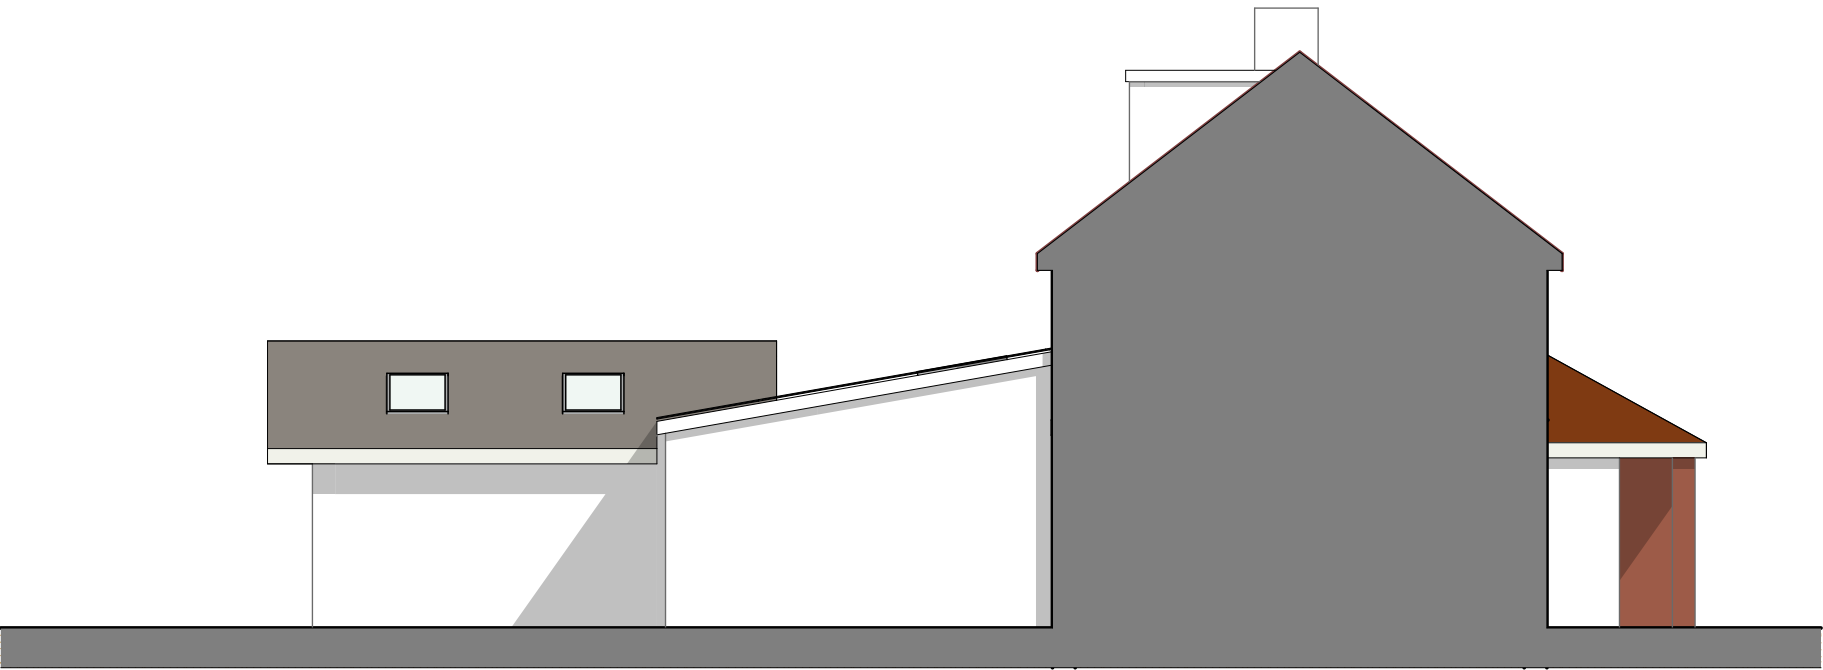

E-03 Proposed North Elevation 1:100

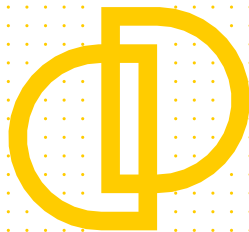

**Downland
Design Ltd.**

Issue Date

Date printed

31/10/2019

For:

Mr & Mrs T Barrett

Proposed Alterations

80 Horndean
Road
Emsworth
PO10 7PU

Proposed
Elevations

Scale @ A3
1:100

Drawing:

Proposed
Elevations

Drawing Number

project	number	rev
---------	--------	-----

1914 - 03.1