


Notes


THIS DRAWING IS THE COPYRIGHT OF VIVID DESIGN STUDIO LTD AND MUST NOT BE COPIED, ALTERED OR REPRODUCED IN ANY WAY NEITHER PASSED TO A THIRD PARTY WITHOUT THEIR WRITTEN PERMISSION.

DIMENSIONS TO BE CHECKED ON SITE BEFORE COMMENCING WORK AND ANY DISCREPANCIES SHALL BE REPORTED TO THE DESIGNER. FIGURED DIMENSIONS MUST BE TAKEN IN PREFERENCE TO SCALED DIMENSIONS.

Rev:-	Description:-	Date:-	Chkd by:-

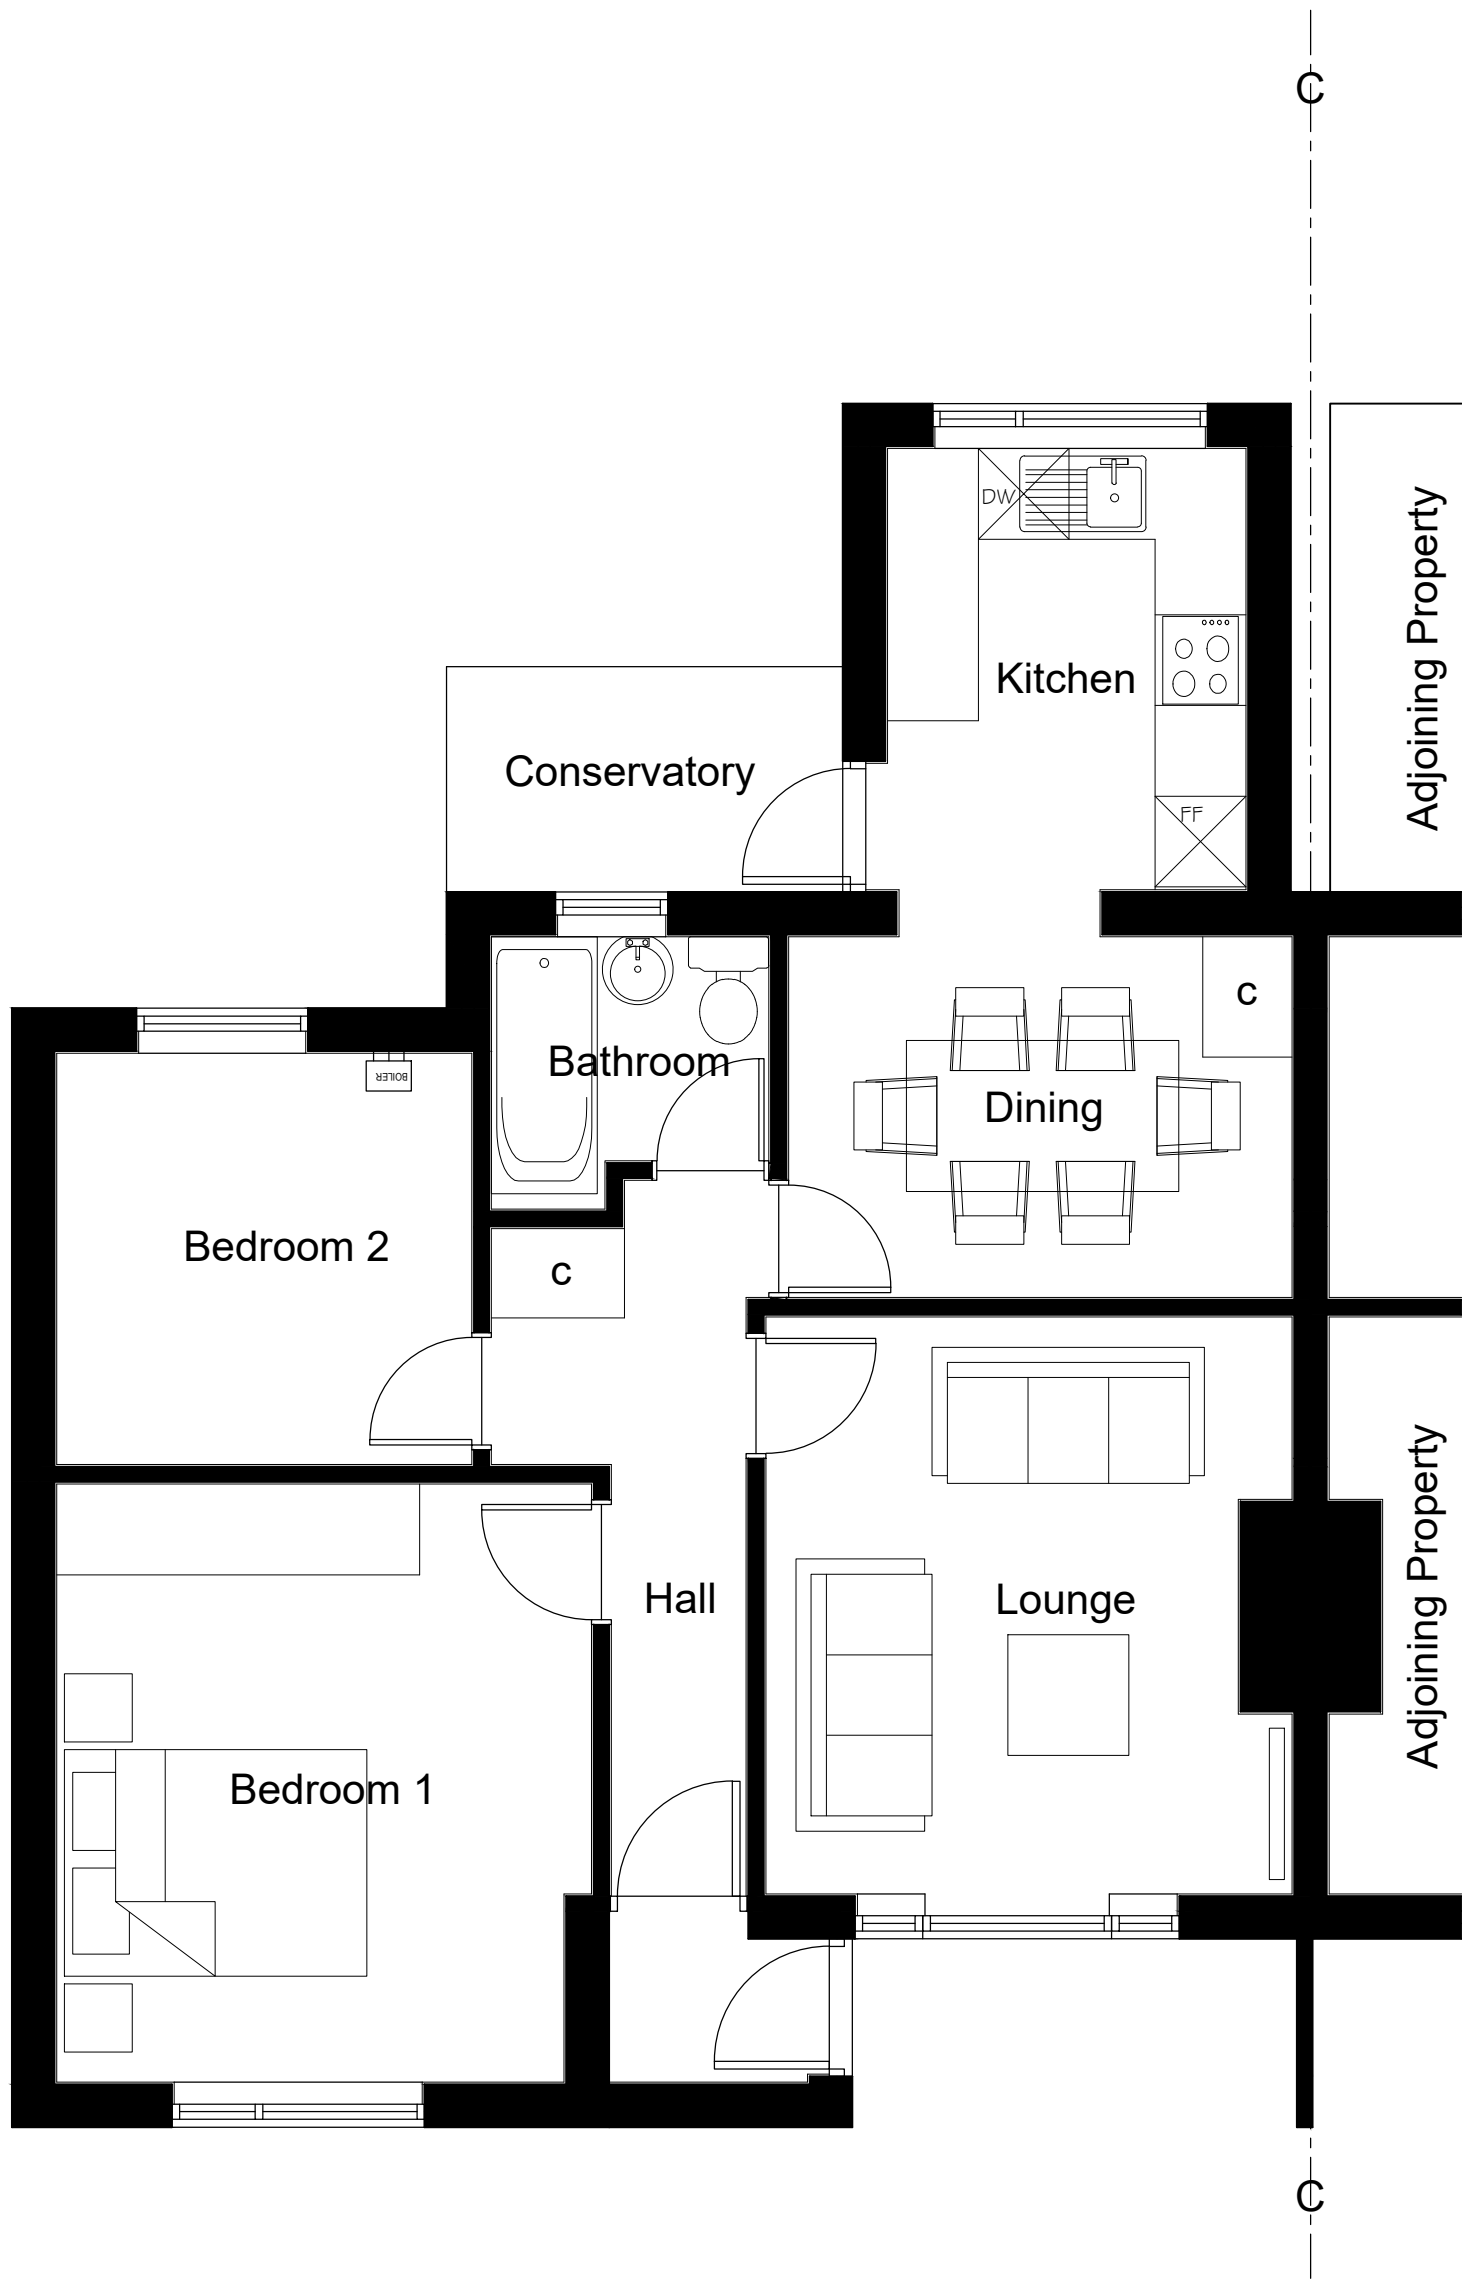

EXISTING GROUND FLOOR PLAN
(1:50)

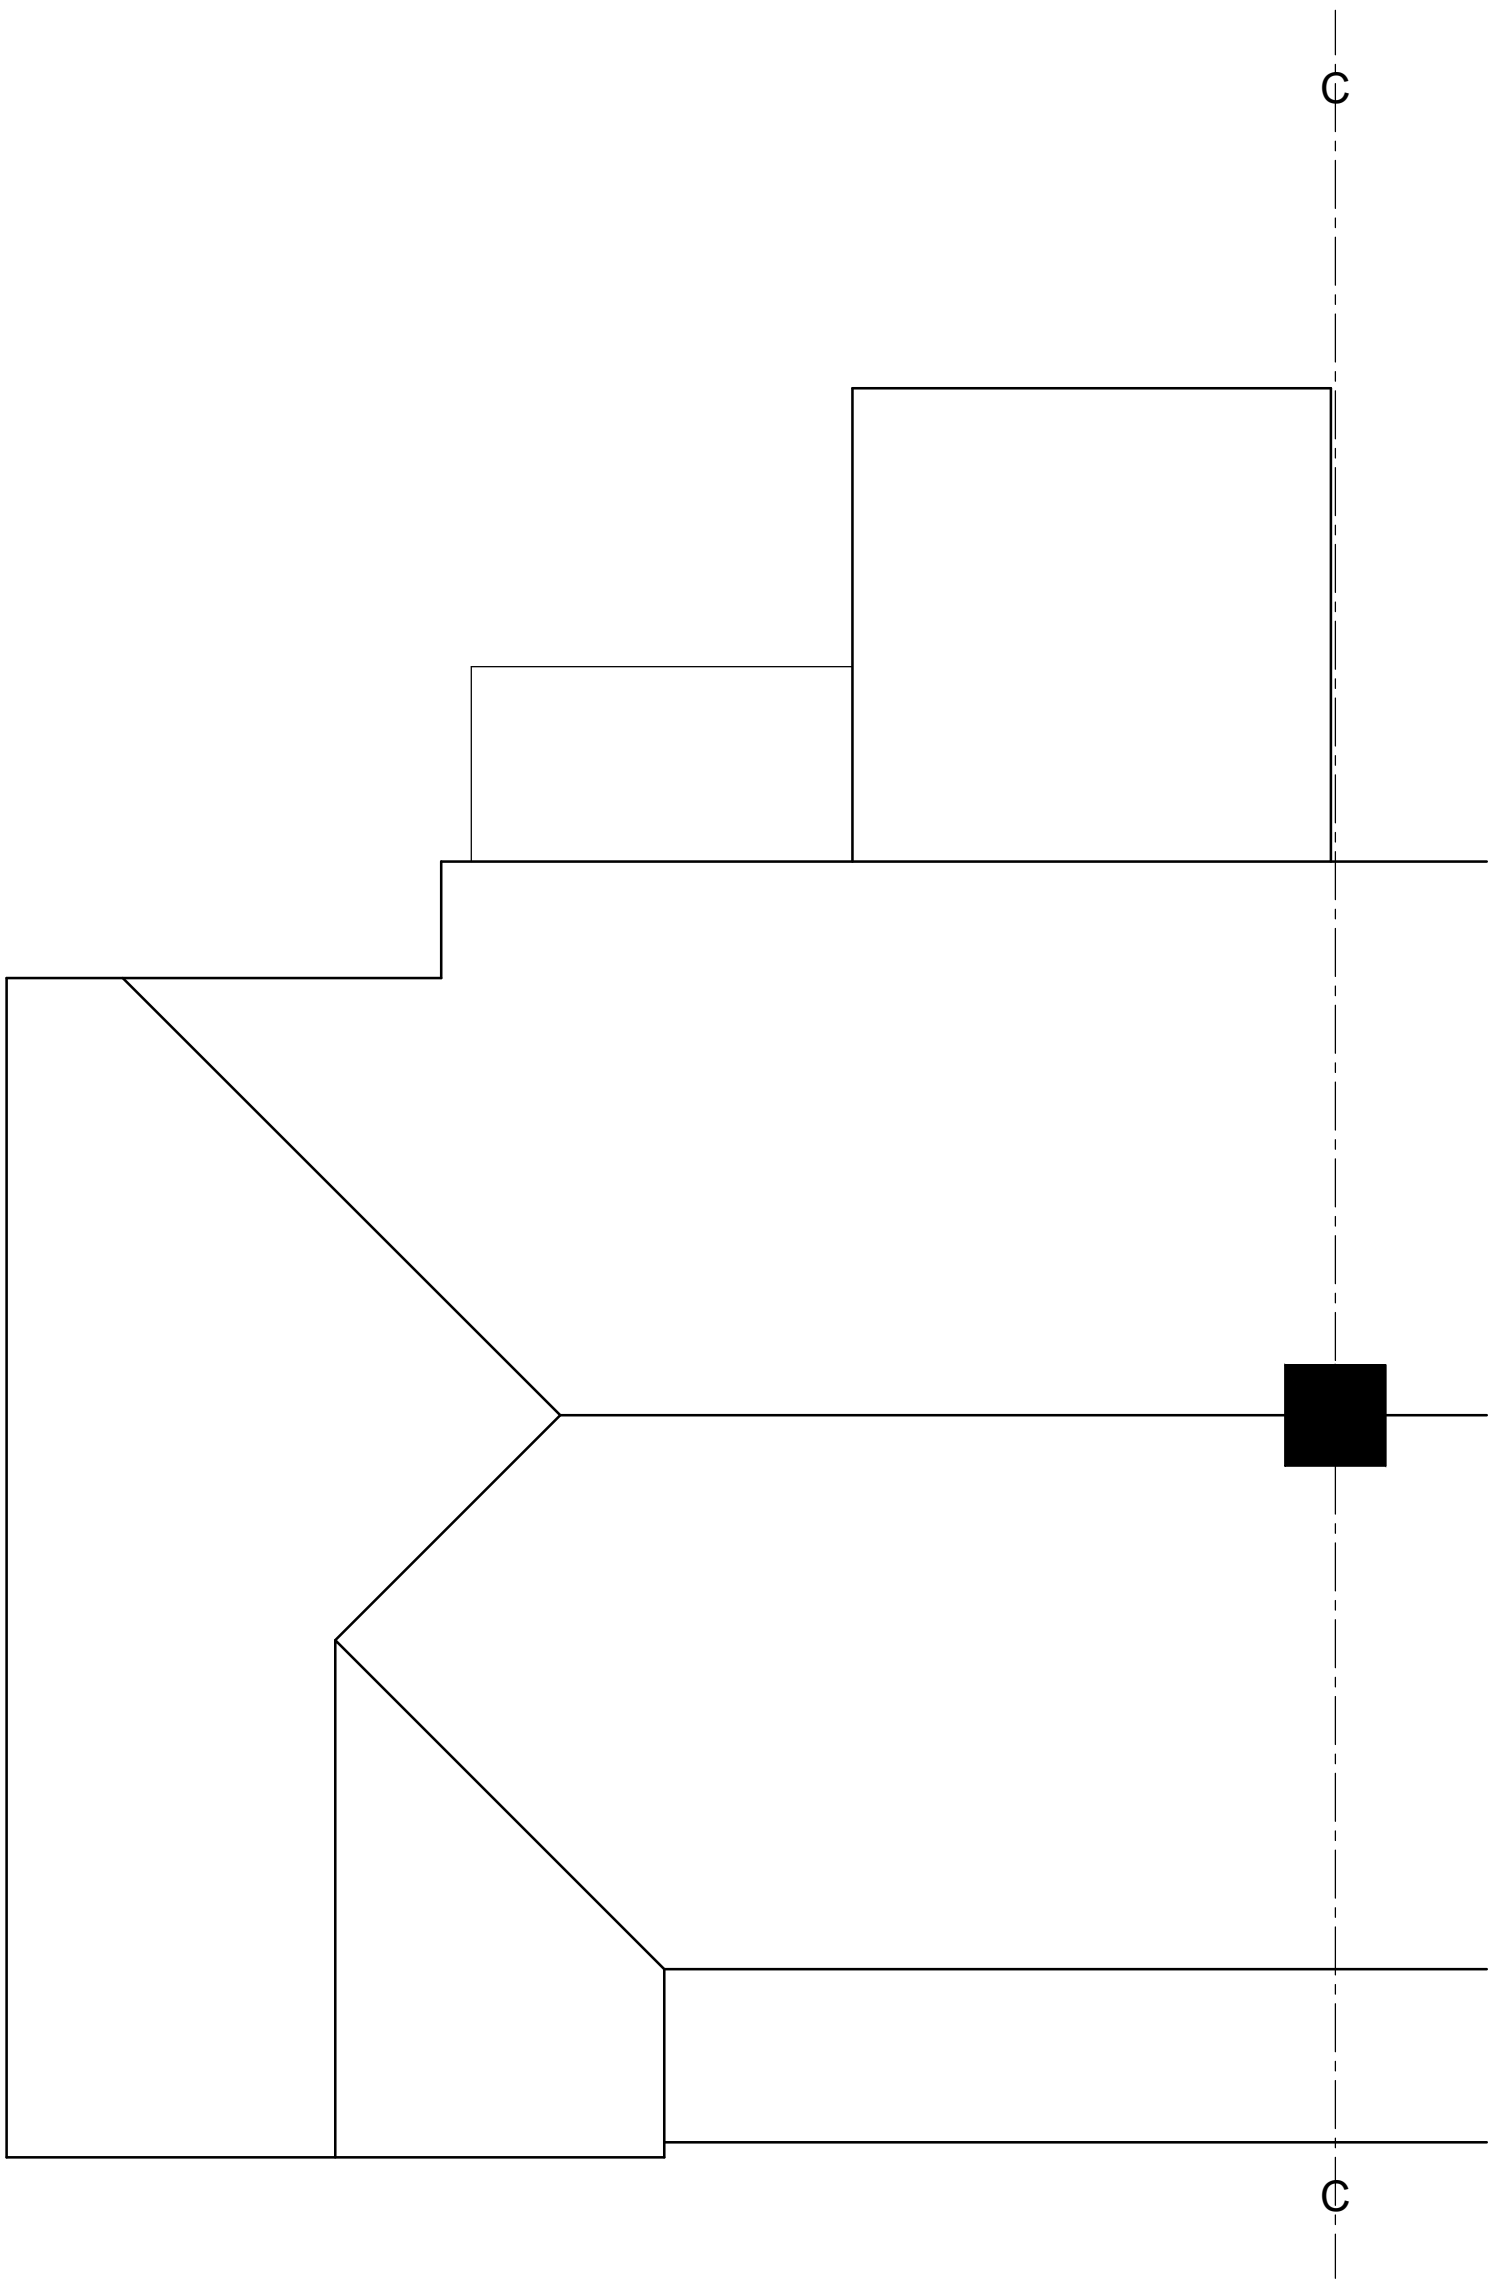

EXISTING ROOF PLAN
(1:50)



The Barn, Calcot Mount Business Park, Calcot Lane,
Curdridge, Southampton, Hampshire, SO32 2BN
Tel: 01489 786670
Email: info@vividdesignstudio.co.uk
Website: www.vividdesignstudio.co.uk

Project:-
32 Shaftesbury Avenue
Purbrook
Hampshire

Title:-
Existing Floor Plans & Elevations


Client:-
Mr Josh Cripps

Scale:-
1:50, 1:100 (@A1)


Drawn By:- PJD Checked By:-

Date:- 02/04/19 Date:-

Job.No:- 190020 Drg.No:- 03 Rev:-

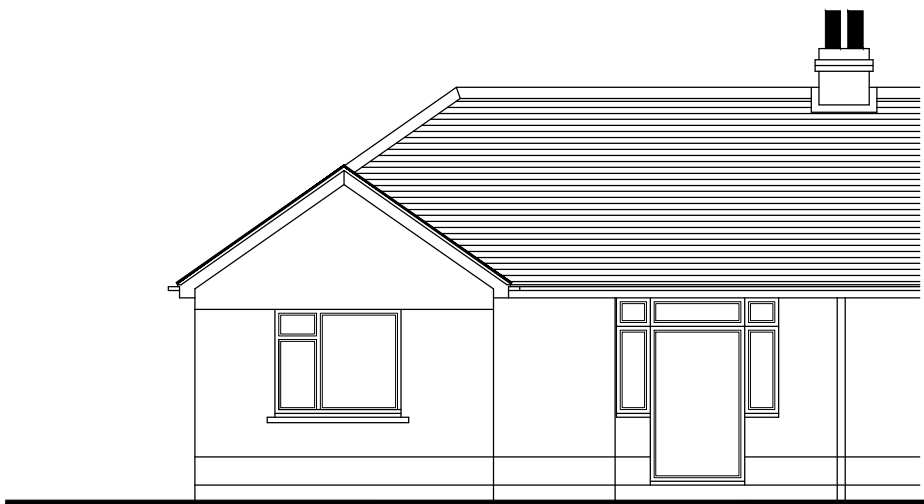


EXISTING NORTH ELEVATION
(1:100)

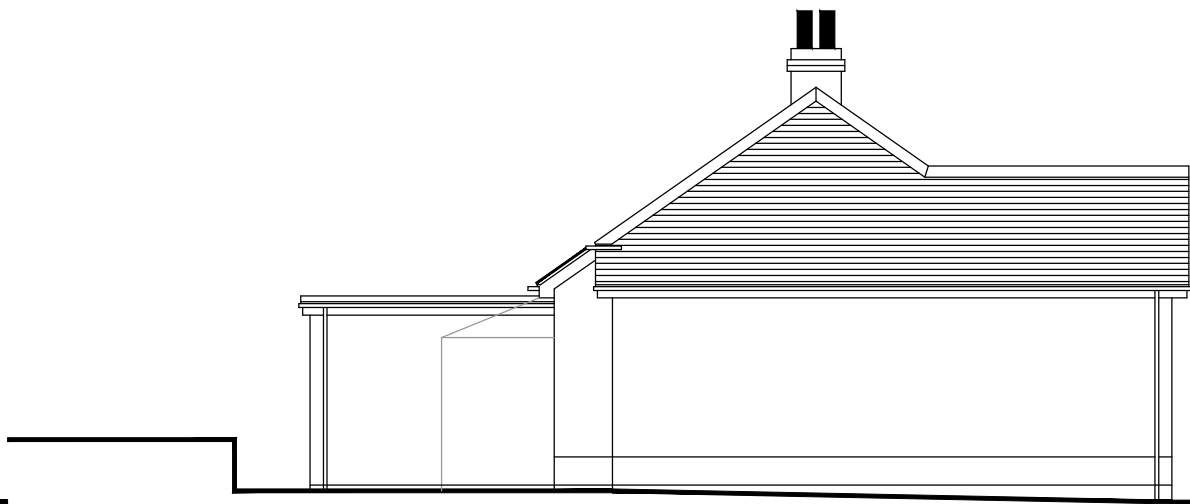

EXISTING EAST ELEVATION
(1:100)



EXISTING SOUTH ELEVATION
(1:100)

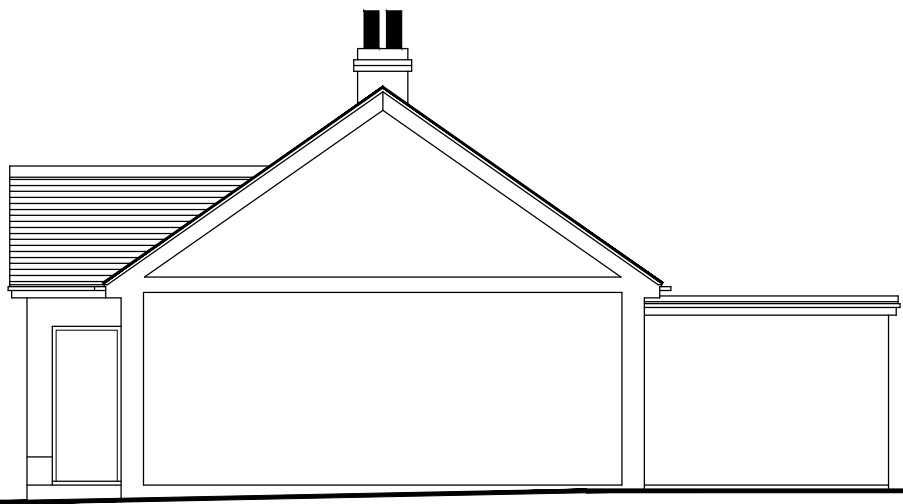

EXISTING WEST ELEVATION/SECTION
(1:100)