


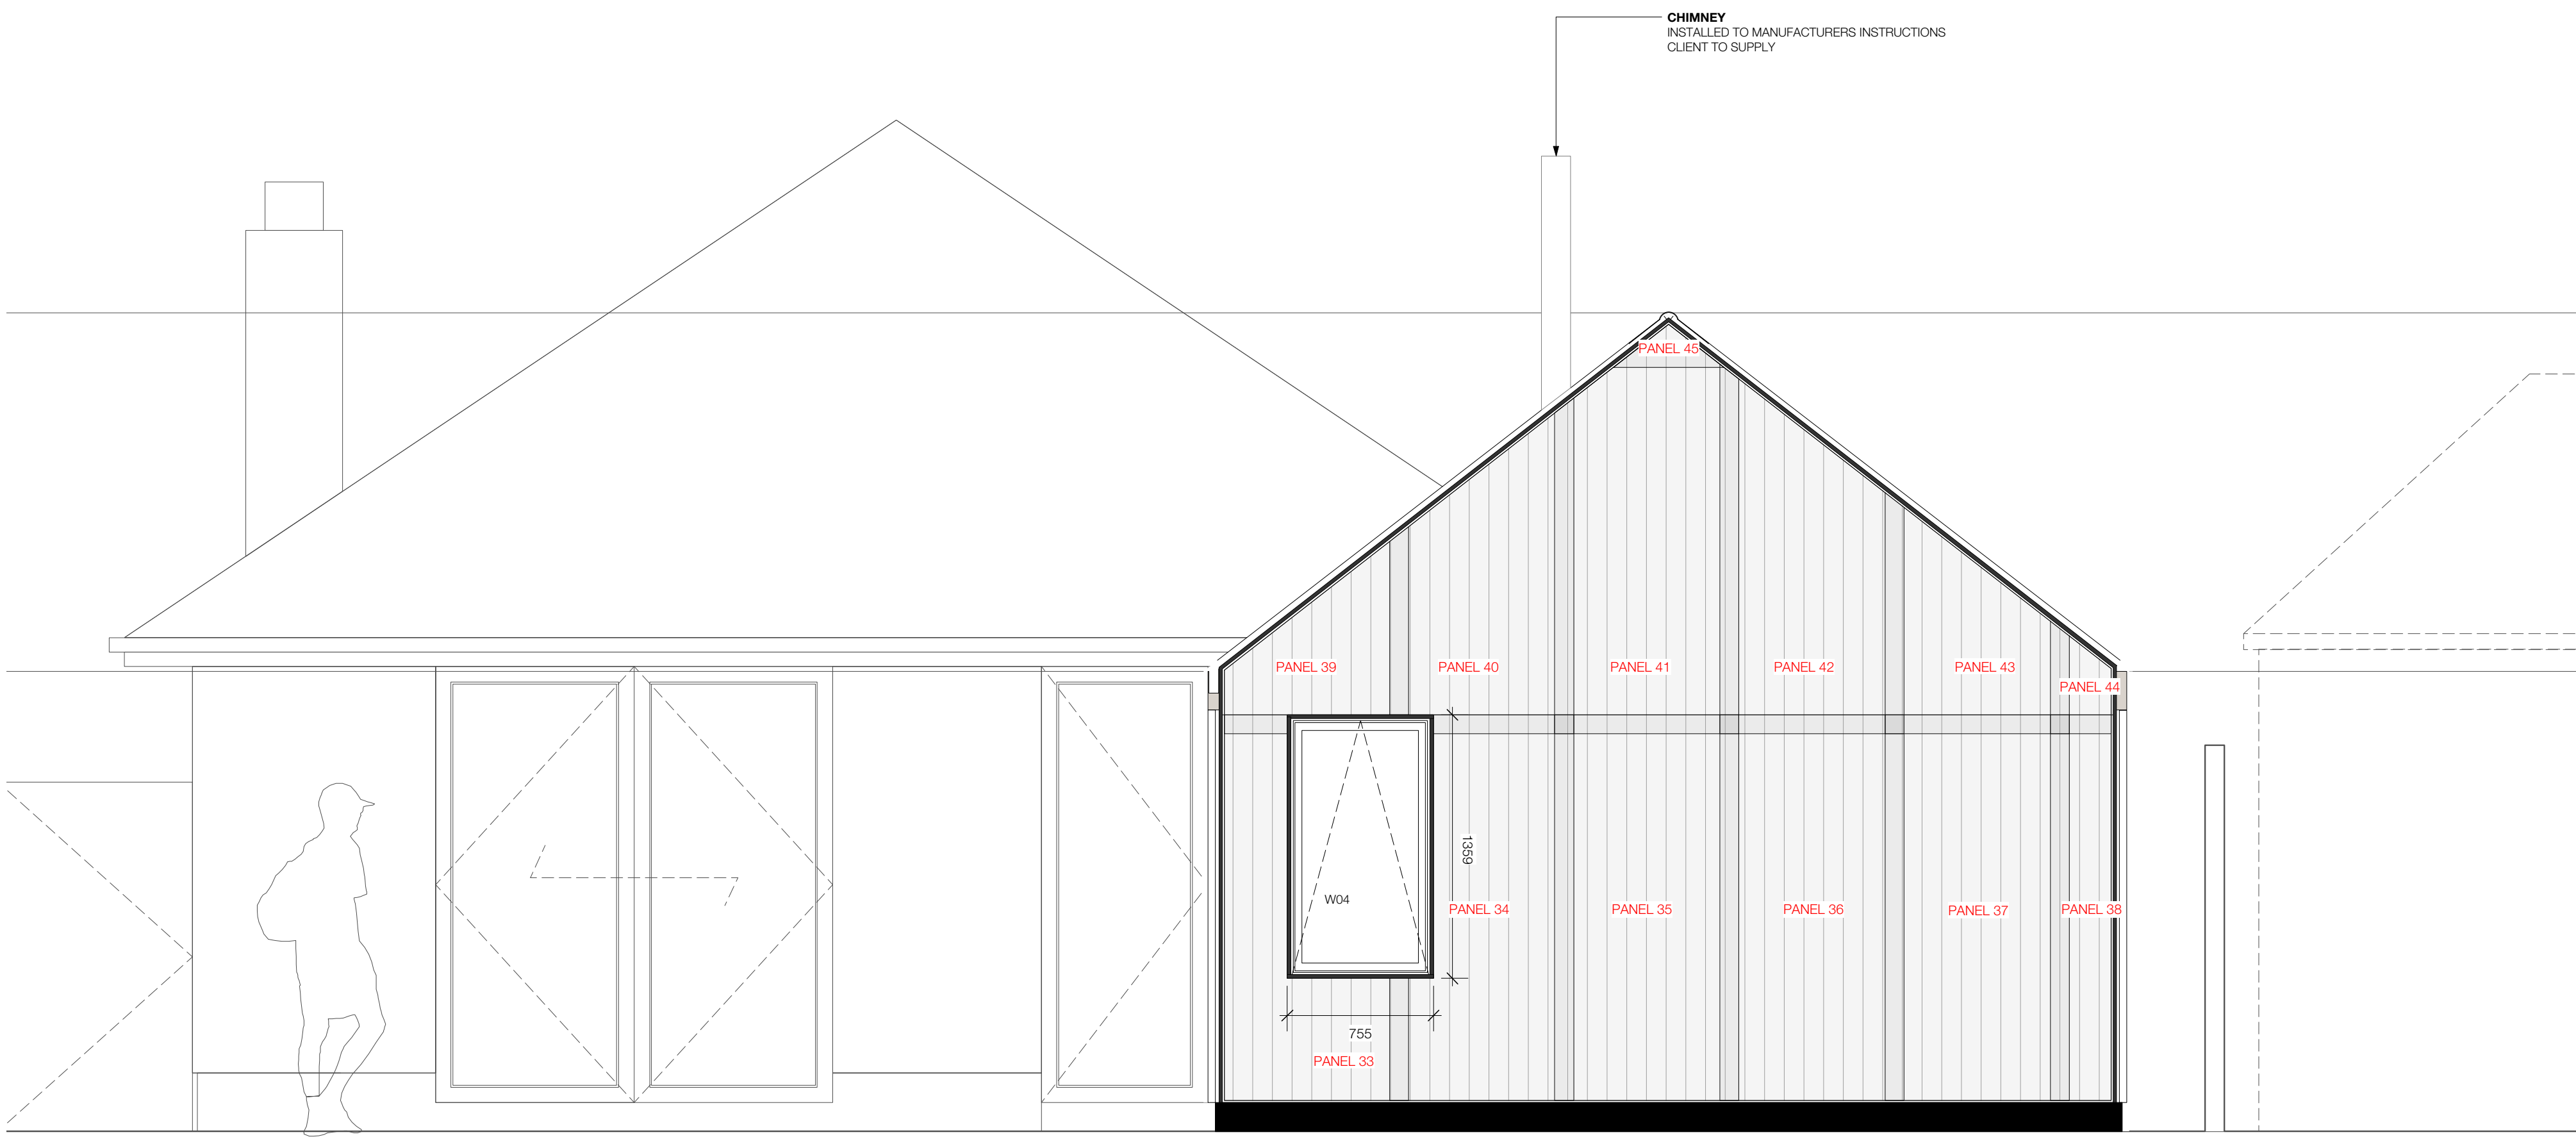

01 NORTHERN ELEVATION 1:25

REVISION				
A	18.03.29	ISSUED FOR CLIENT COMMENT	PC	PC
B	18.06.xx	ISSUED FOR TENDER	EG	PC
C	19.01.30	ISSUED FOR CONSTRUCTION	EG	PC
D	19.02.20	GLAZING AND ELECTRICAL LAYOUT AMENDED	PC	PC

GENERAL NOTES


DO NOT SCALE FROM DRAWINGS.

ERRORS TO BE REPORTED IMMEDIATELY TO THE ARCHITECT.

TO BE READ IN CONJUNCTION WITH ALL RELEVANT ARCHITECTS', SERVICES AND STRUCTURAL ENGINEERS' DRAWINGS.

ALL EXISTING SITE, TREE AND BUILDING INFORMATION HAS BEEN COMPILED FROM DIFFERENT SOURCES.

ALL DIMENSIONS TO BE CHECKED ON SITE.

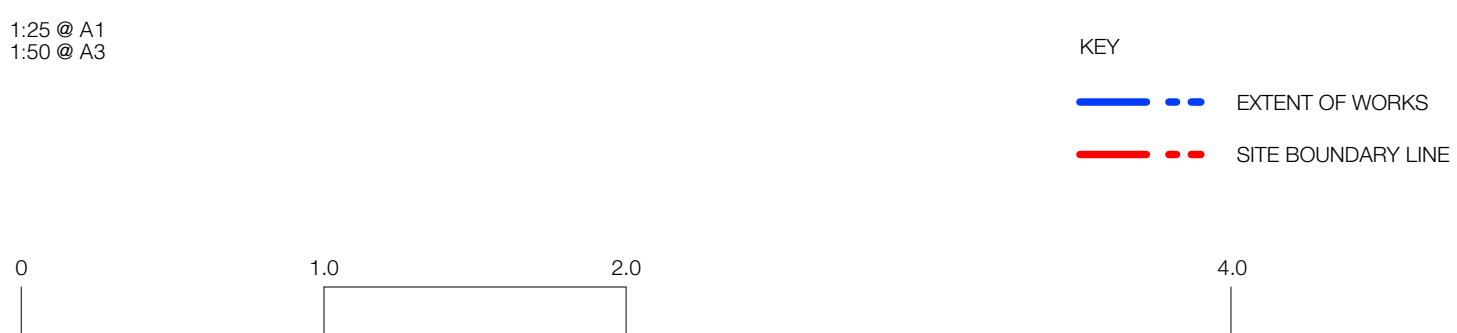

PCA

Suite 11 - Talbot House
Staple Gardens
Winchester
Hampshire
SO23 8SR
T: 01962 807 077
W: www.paucashinearchitects.co.uk

DRAWING TITLE	Elevation North
DRAWING REF	1904_480_N
STATUS	CONSTRUCTION
DRAWN	EG
CHECKED	PC

PROJECT TITLE	12 Fairlea Road
CLIENT	Roger Tyrrell
ORIGIN	April 2018
PROJECT NO.	1904