


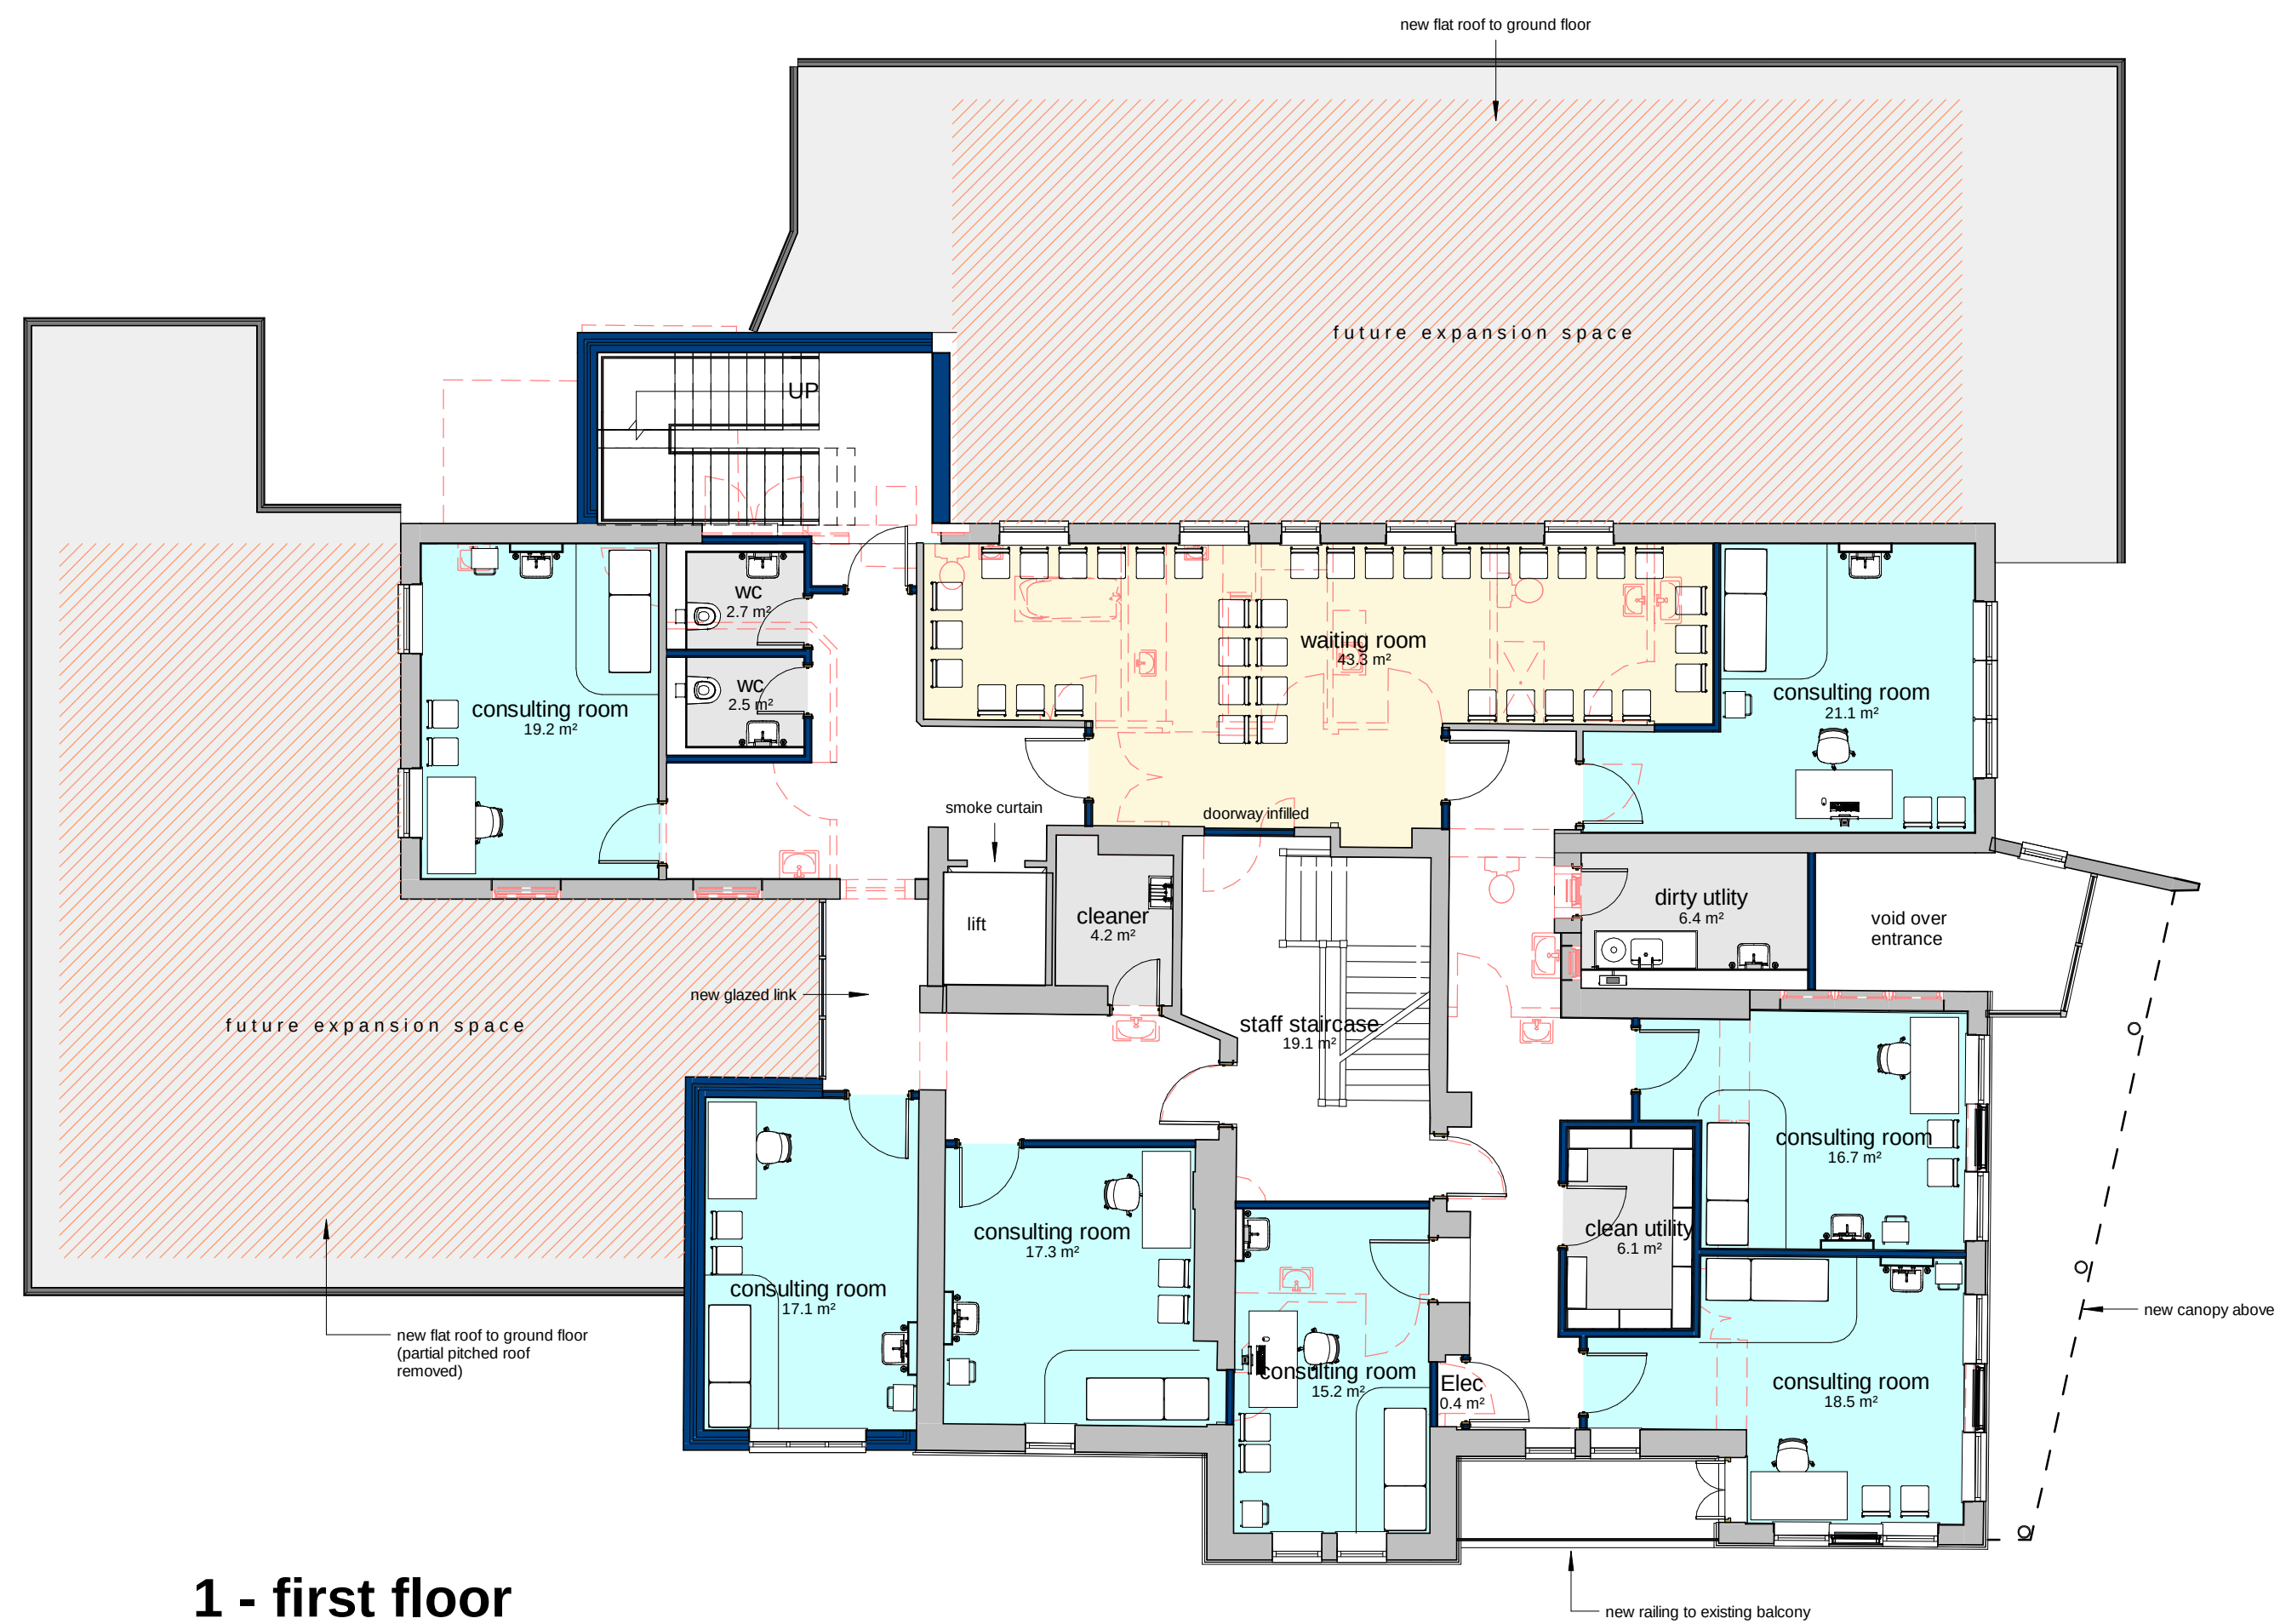


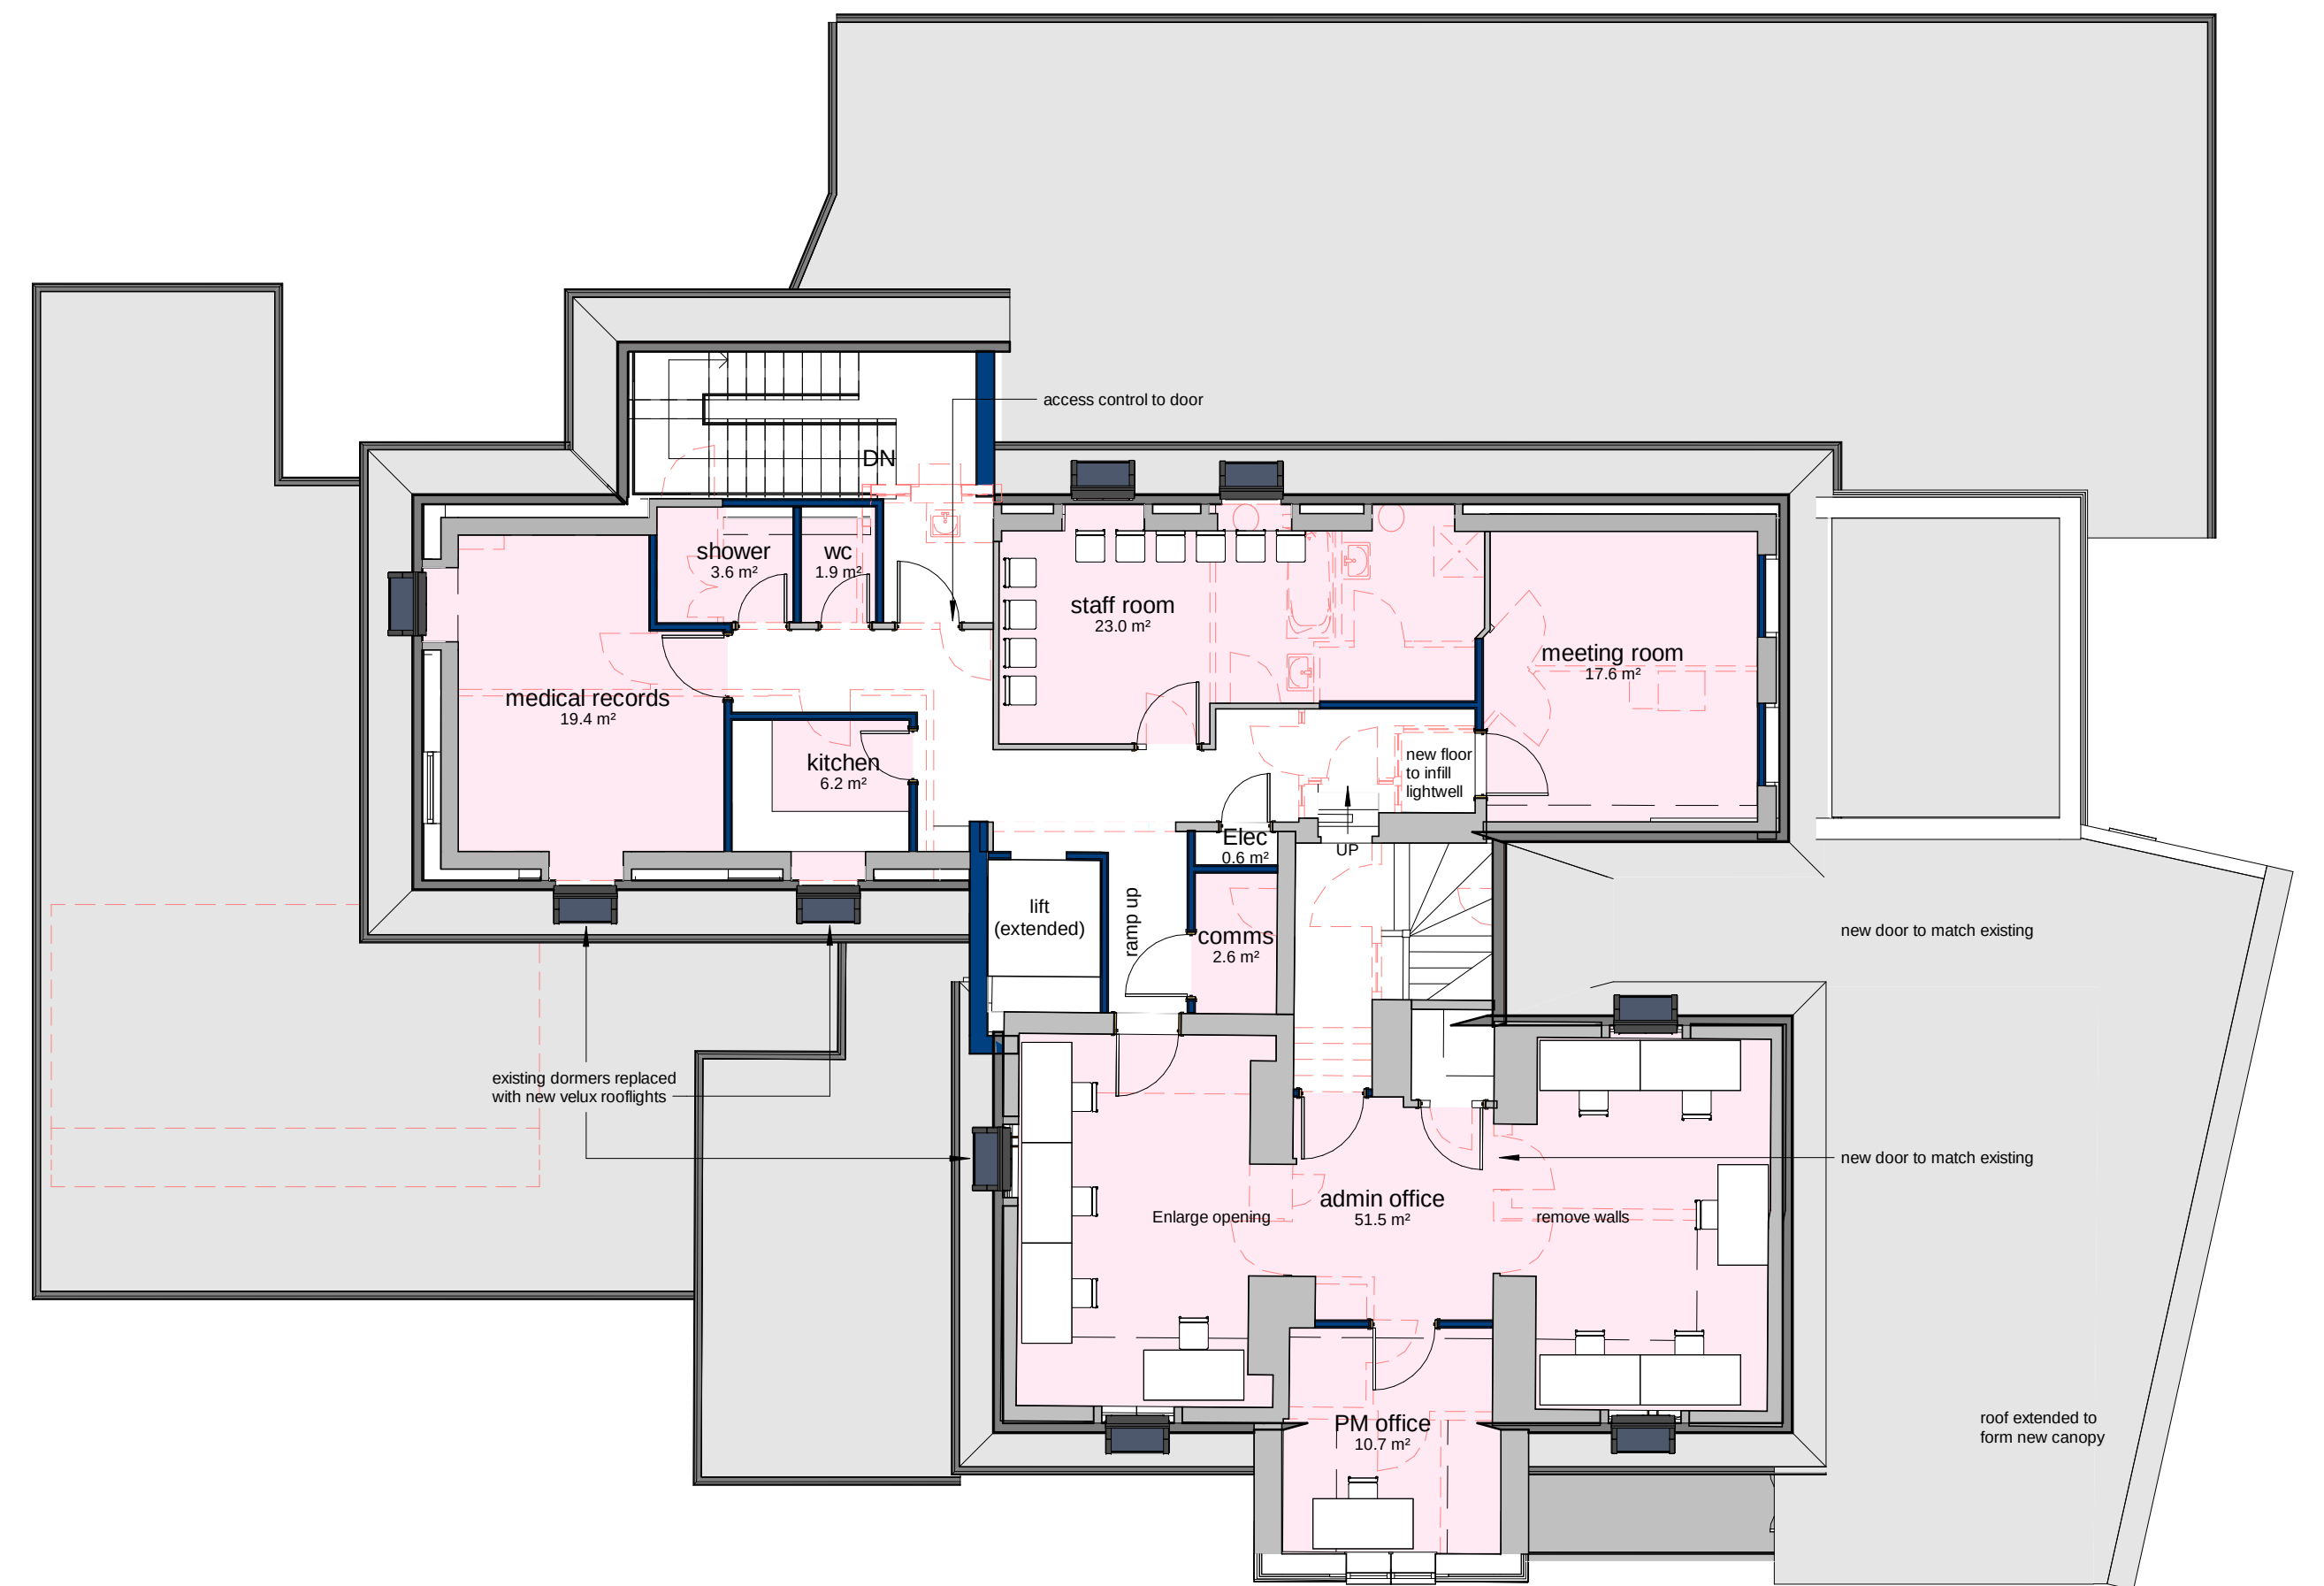

1 - first floor
1 : 100

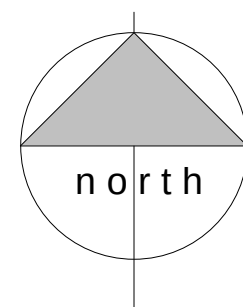

2 - second floor
1 : 100

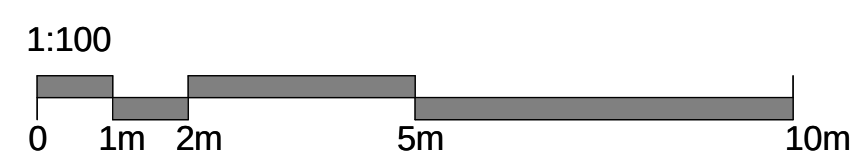

C AMc Amendments made throughout drawing 12.03.19
B AMc furniture added 11.02.19
A GJ updated as client comments 18.01.19



Tollgate Estates, Stanbridge Earls, Romsey SO51 0HE
t: 01794 511255
romsey@s4architects.co.uk
www.studiofourarchitects.com

client	Emsworth Surgery		
project	refurbishment of VCH, Emsworth		
title	proposed upper floor plans		
scale	1 : 100	paper	A1
date	11/20/17	dwg. no.	38105
		rev. no.	C

file: p:\38105\105 - Emsworth College Hospital\dwg\105 Planning\38105 VCH refurb 180115.dwg